




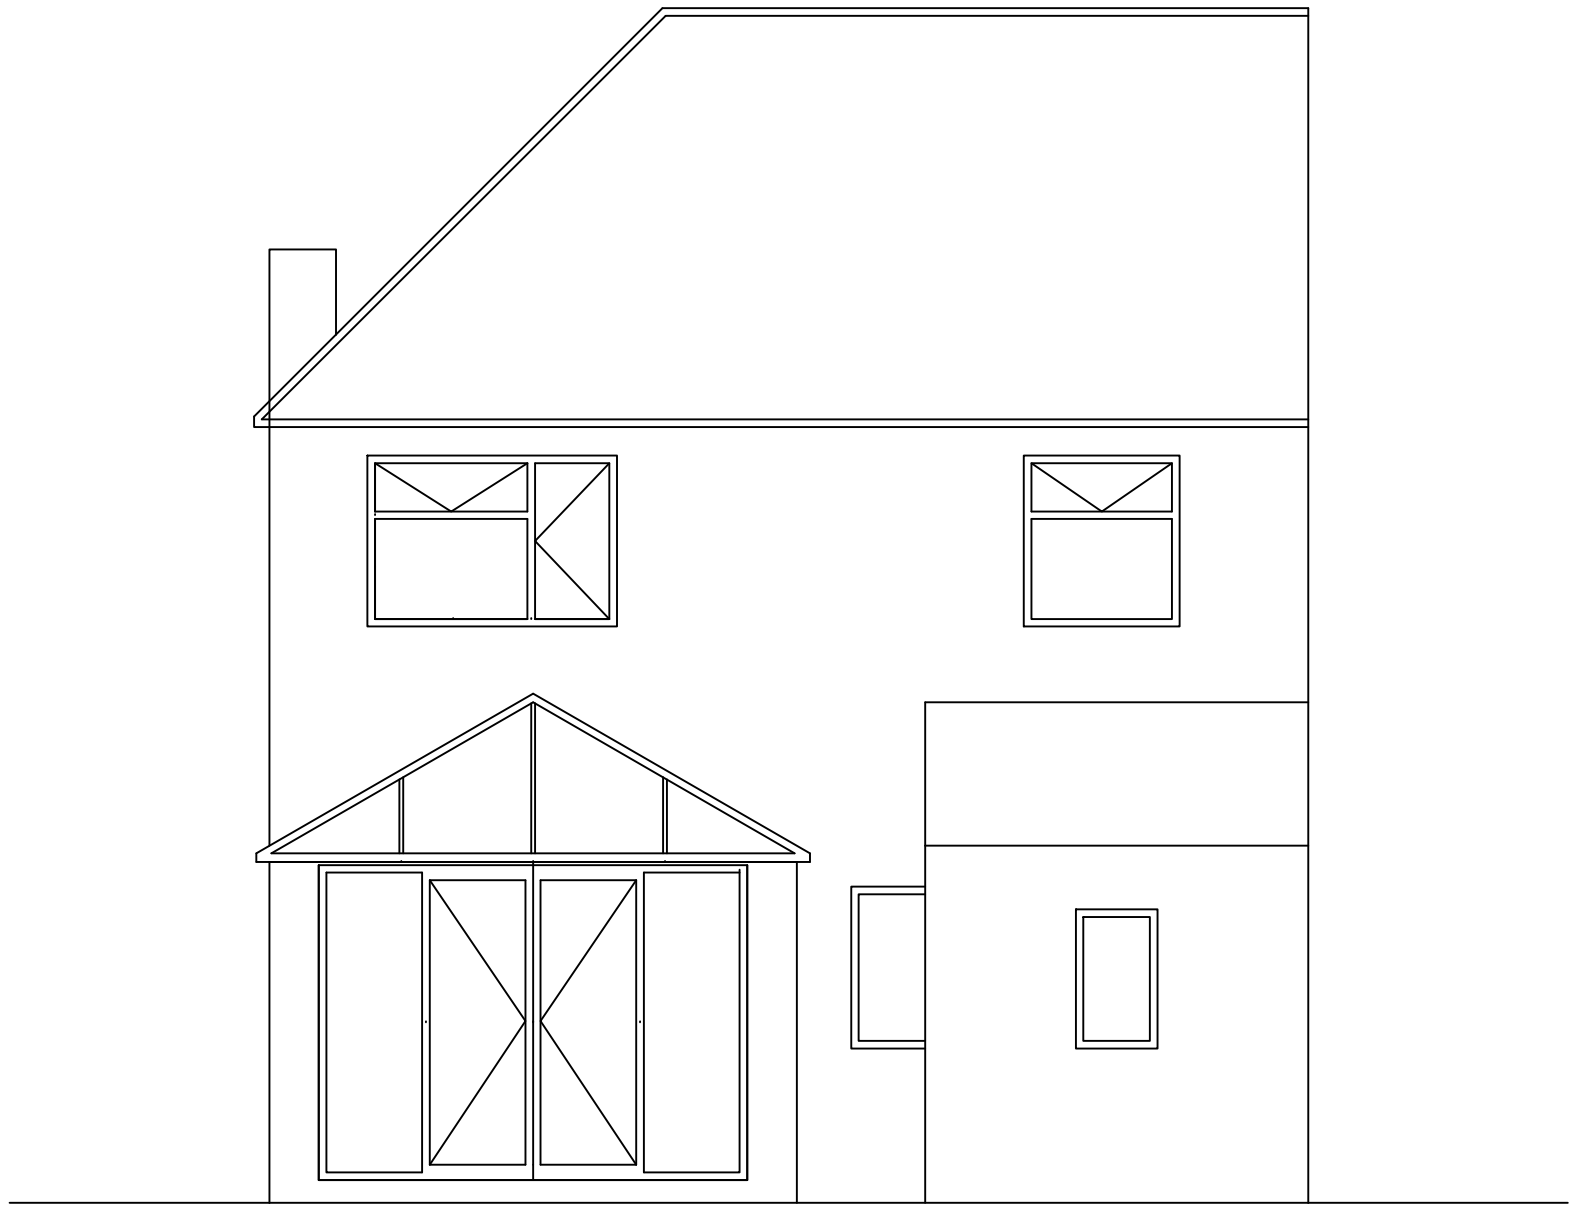

EXISTING REAR ELEVATION

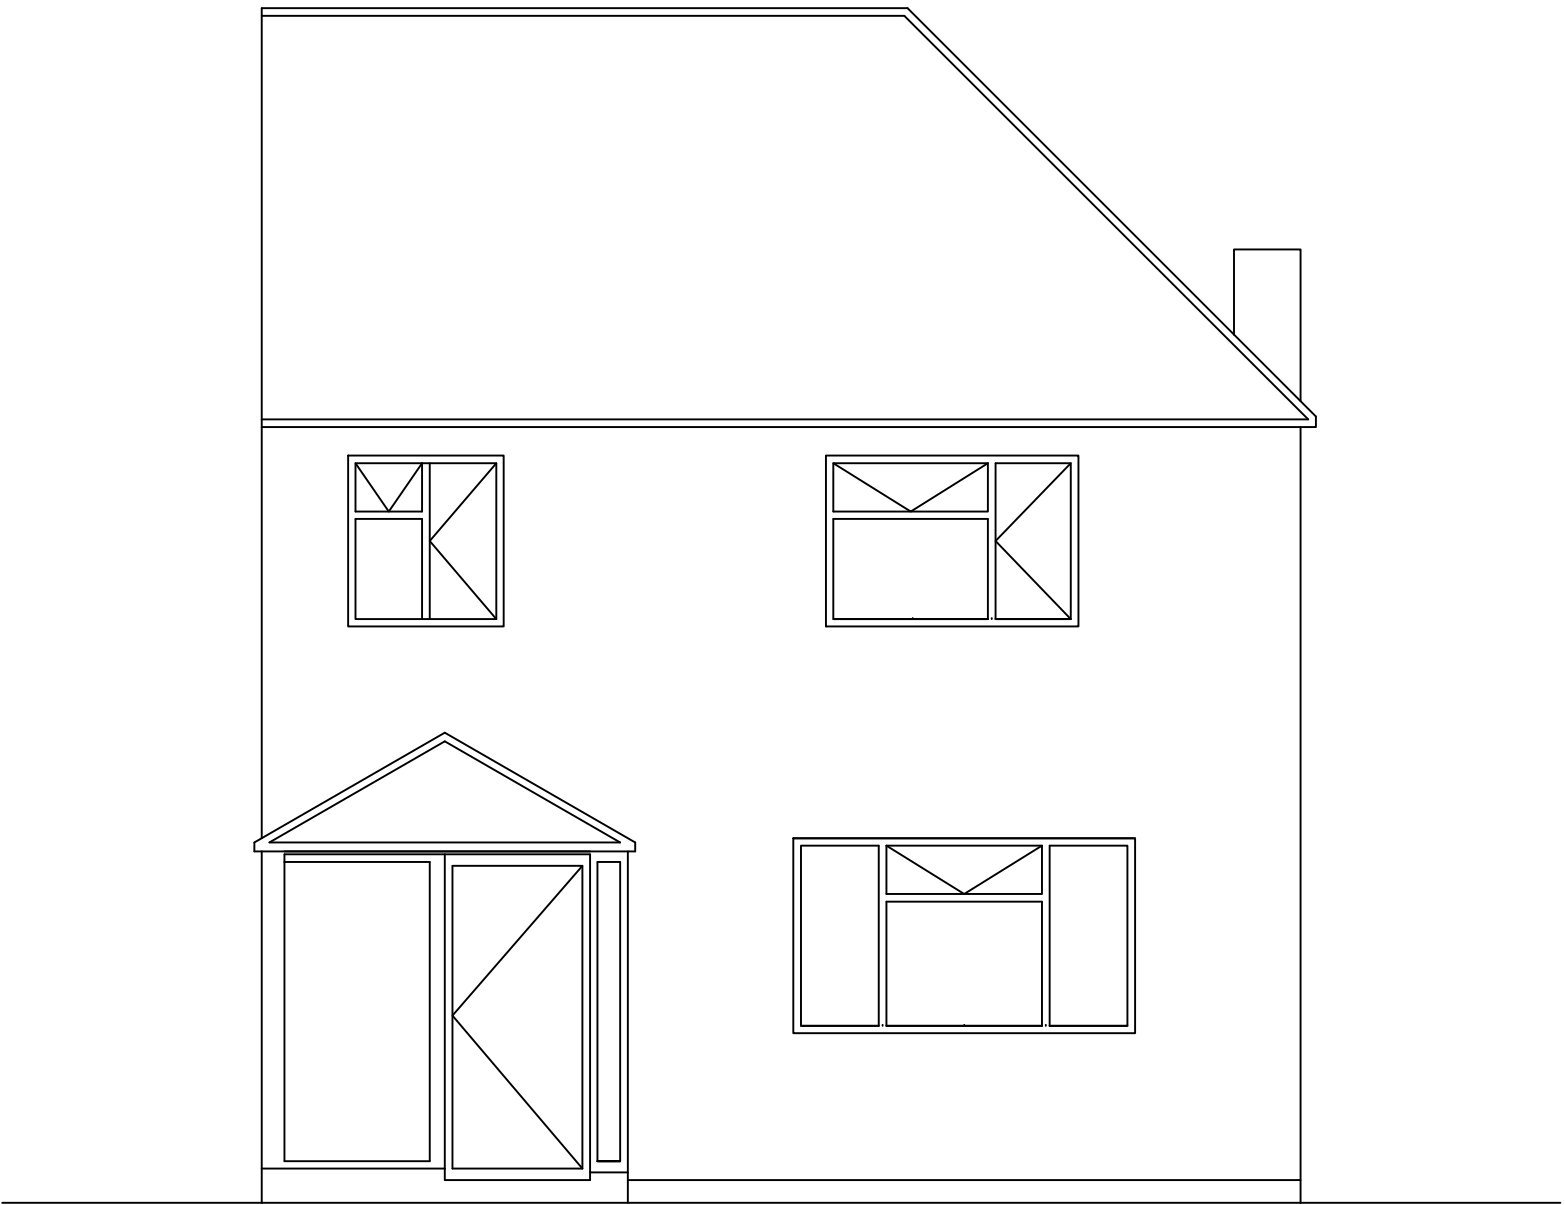

EXISTING FRONT ELEVATION

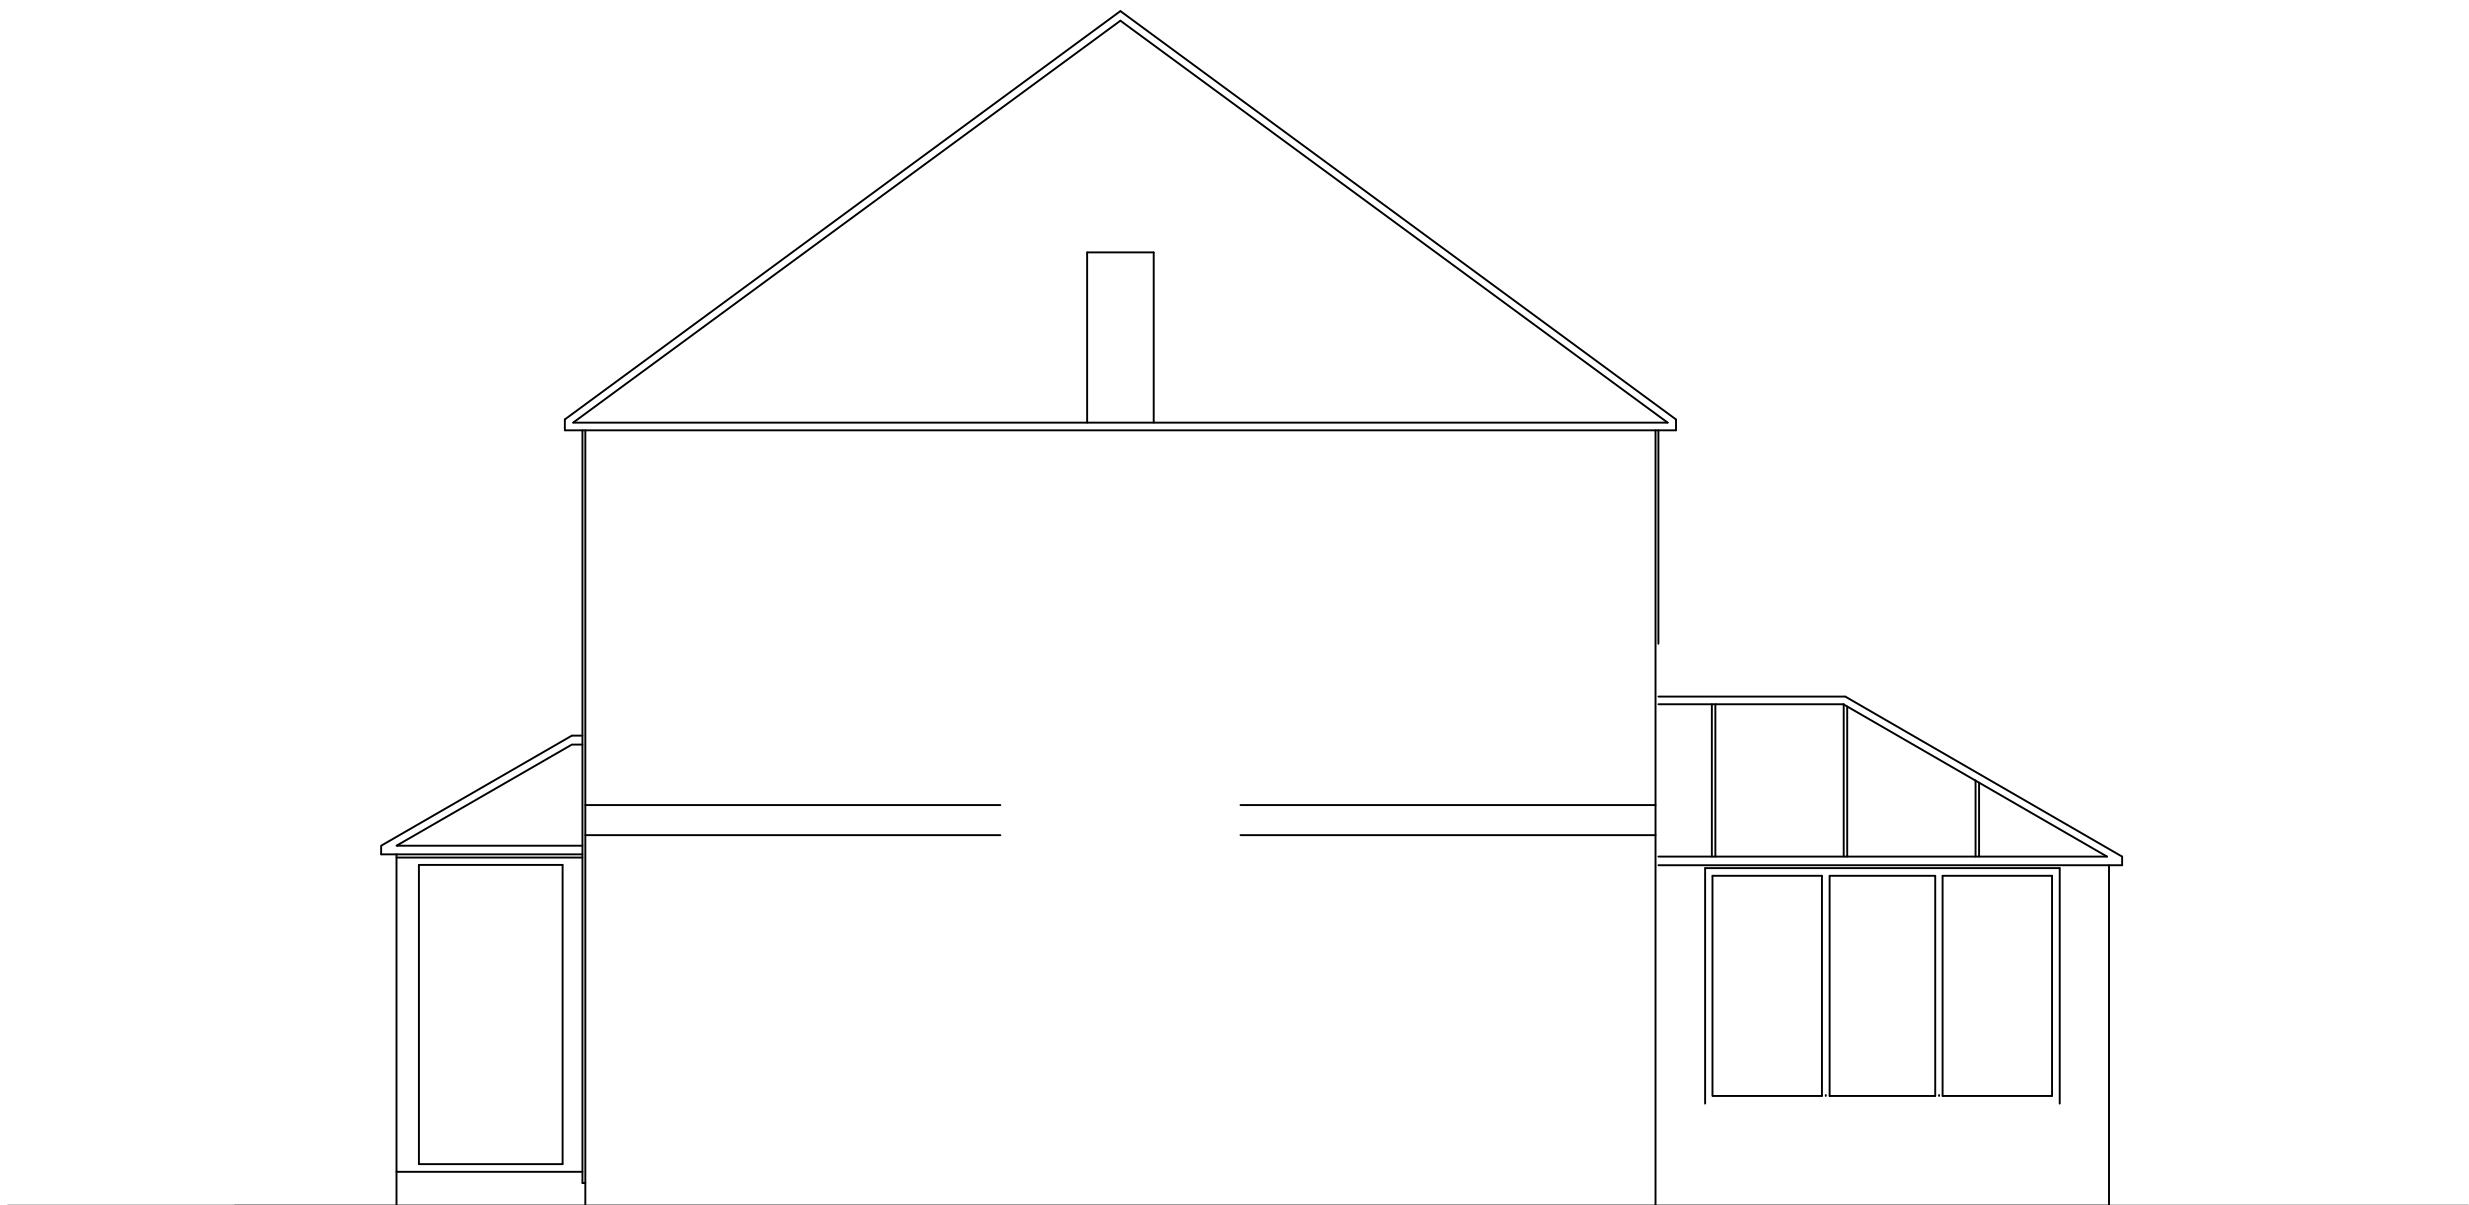

EXISTING SIDE ELEVATION

PLANNING

P1	PLANNING ISSUE	18.01.2021	VPR
Rev	Amendments	Date	Ints

AWK Engineers Ltd

Consulting Civil & Structural Engineers

78 Christorpher Way

Liverpool

L16 1JQ

Tel: 07752 658709

Email: office@awkengineers.co.uk

Website: www.awkengineers.co.uk

Project

PROPOSED EXTENSION &
ALTERATIONS TO
29 EDENHURST AVENUE
LIVERPOOL

Drawing Title

EXISTING ELEVATIONS

Drawn	VPR	Checked	AC
Date	JAN 2021	Scale	1:50

Drawing No.	10012-V1-XX-S-101	Rev.	P1
-------------	-------------------	------	----