



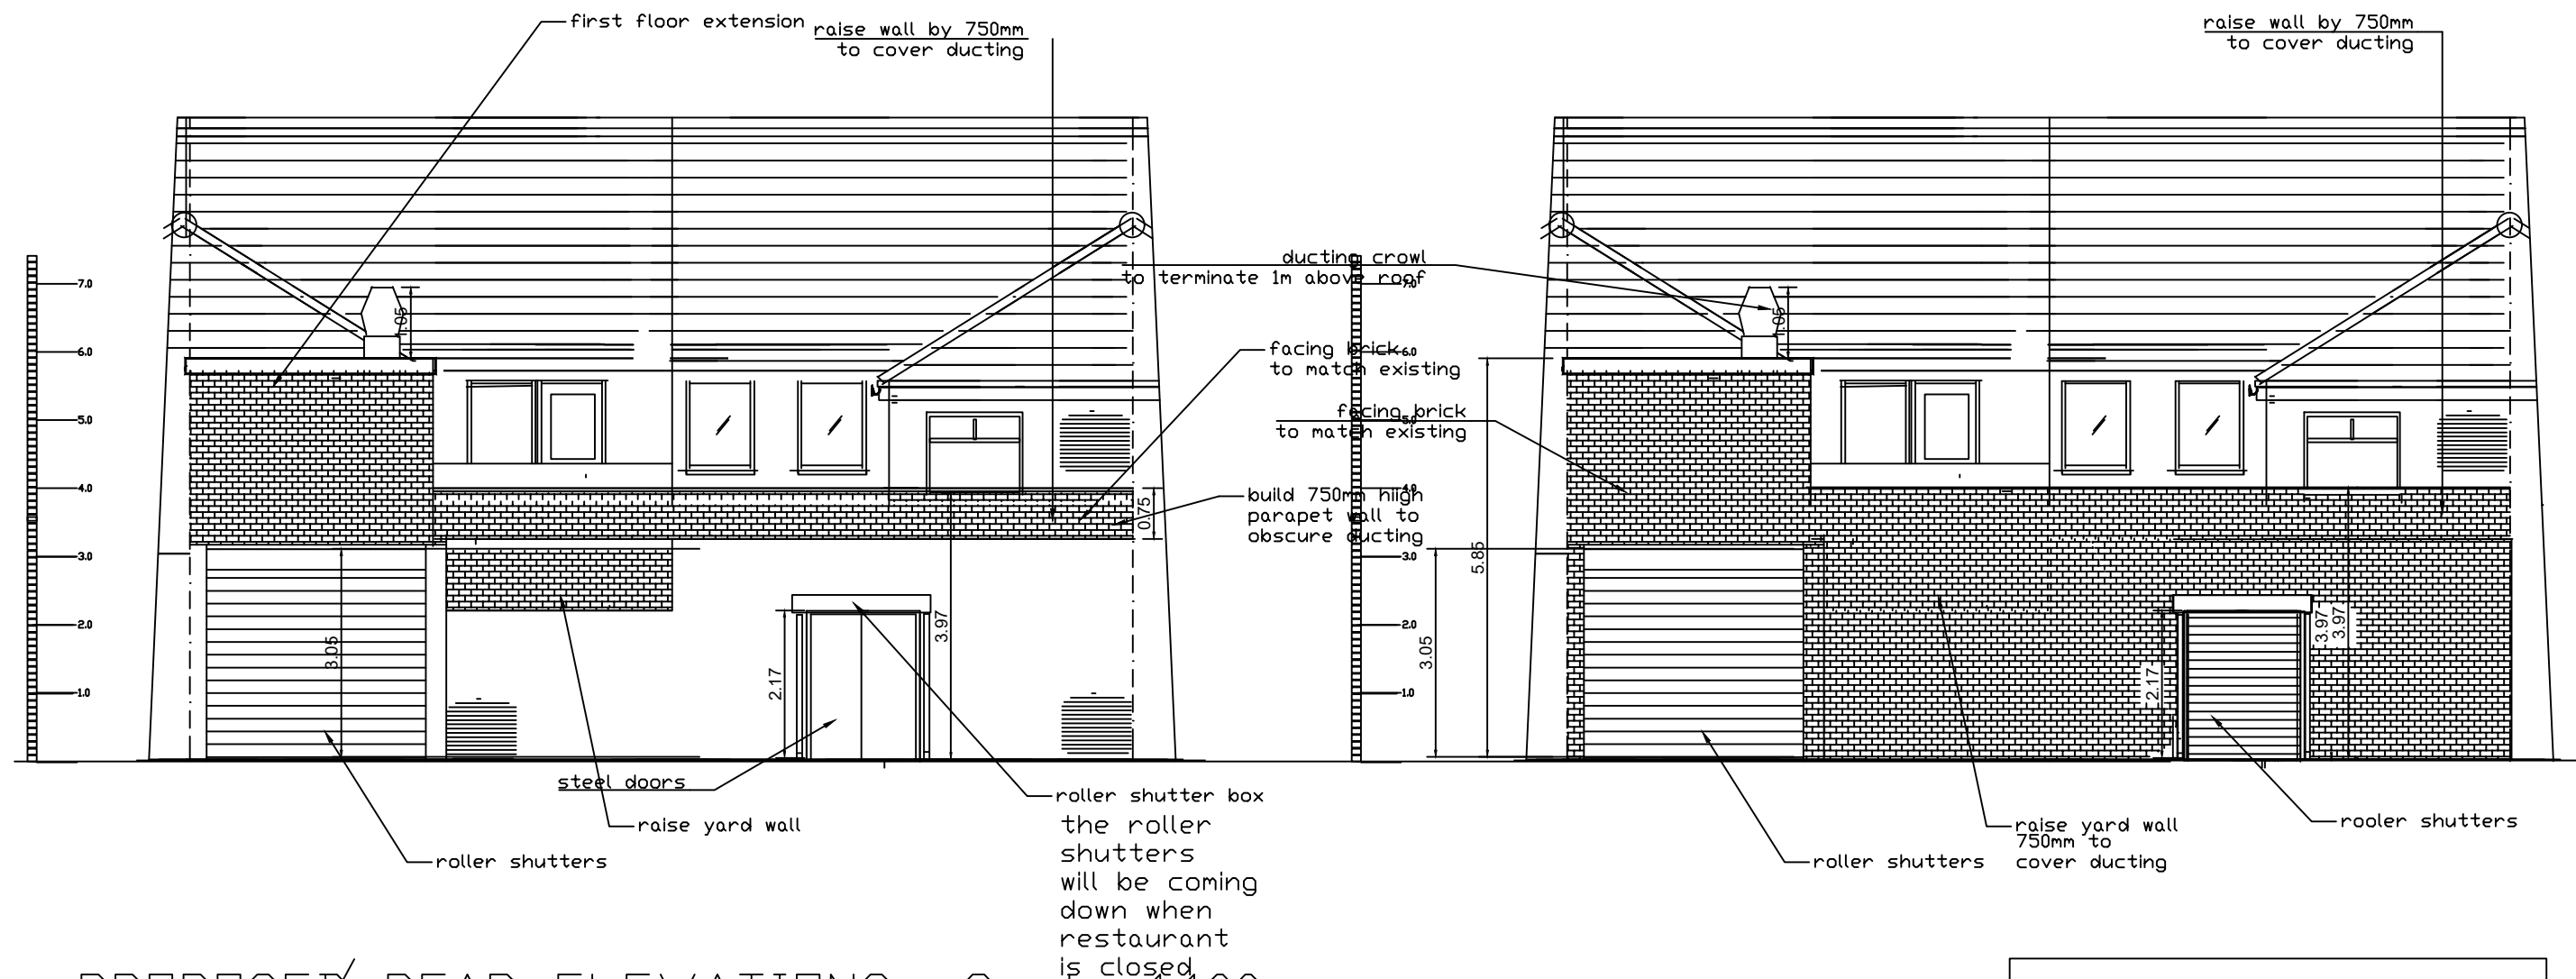

PROPOSED REAR ELEVATIONS Scale 1:100

REVISED August'26

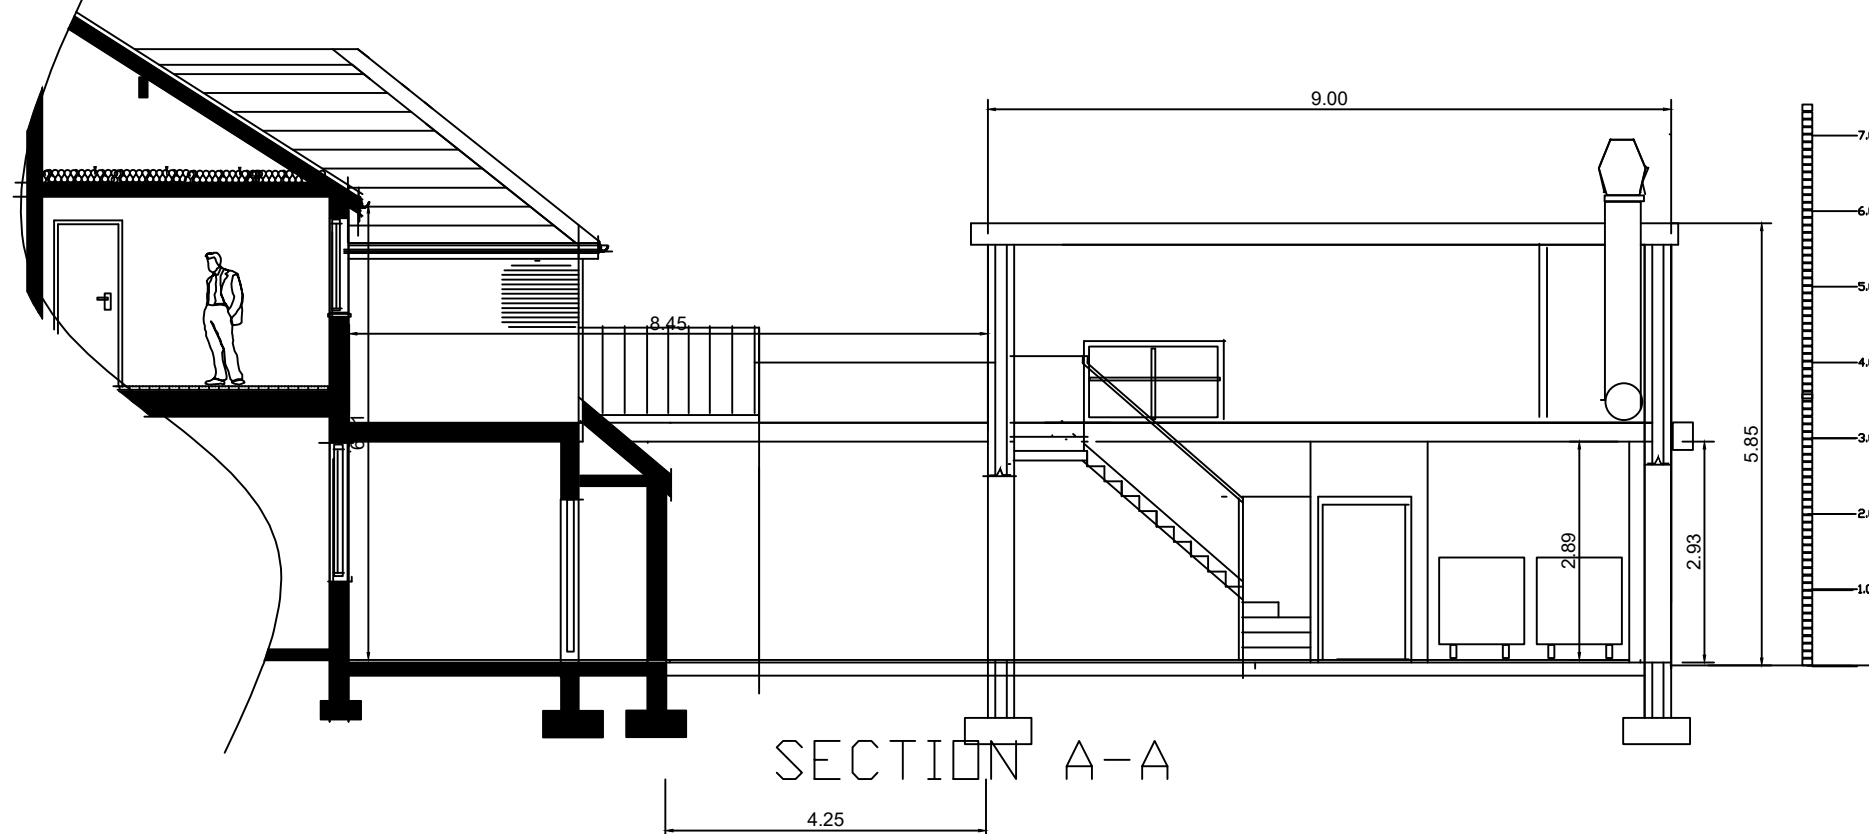

Location:	18-20 Mackets Lane, Hunts Cross, Liverpool
clients:	Shop Express Ltd
project:	Part single part two storey rear extensions & convert part of the shop into diner/multi kitchens
drawings:	PROPOSED Section & REAR Elevations
drawing no.:	W.25/17/06
scale:	1:100
date:	April 2026