
From: Eve Wyke <e.wyke@whptelecoms.com>
Sent: 01 December 2021 09:54
To: Quinn, Mark
Subject: RE: External Mail: FAO Mark Quinn - KSY18792 - 21/00841/TEL
Attachments: KSY18792_M002_PA_B.pdf

Good Morning Mark,

Please find attached revisions as discussed. I would be grateful if these could supersede the previous plans held on the planning register.

If you have any further concerns or queries please do not hesitate to get in touch.

Kind Regards,

Eve Wyke
Planning Manager
WHP Telecoms
1A Station Court, Station Road, Guiseley. LS20 8EY
Email: e.wyke@whptelecoms.com
Website: www.whptelecoms.com



WHP Telecoms Ltd is a company registered in England and Wales (Company Registration Number 360 1208) Registered Office: 401 Faraday Street, Birchwood Park, Warrington, WA3 6GA. VAT Registration 293349081.
This email and any files transmitted with it, are confidential and intended solely for the use of the individual or entity to which they are addressed. If you have received this email transmission in error, please delete it from your system without copying or forwarding it and notify the sender of the error by reply email. Please note that any views or opinions presented in this email are solely those of the author and do not necessarily represent those of the company. WHP Telecoms Ltd takes all reasonable precautions to ensure that no viruses are transmitted with any electronic communications, however the Company can accept no responsibility for any loss or damage resulting directly or indirectly from the use of this email or any contents or attachments.

From: Eve Wyke
Sent: 26 November 2021 09:05
To: Quinn, Mark <mark.quinn@knowsley.gov.uk>
Subject: RE: External Mail: FAO Mark Quinn - KSY18792 - 21/00841/TEL

Good Morning Mark,

I have passed your query to our design and radio teams for comment, if viable I will revert back with amended plans asap.

Kind Regards,

Eve Wyke
Planning Manager
WHP Telecoms
1A Station Court, Station Road, Guiseley. LS20 8EY

Email: e.wyke@whptelecoms.com

Website: www.whptelecoms.com



WHP Telecoms Ltd is a company registered in England and Wales (Company Registration Number 360 1208) Registered Office: 401 Faraday Street, Birchwood Park, Warrington, WA3 6GA. VAT Registration 293349081.

This email and any files transmitted with it, are confidential and intended solely for the use of the individual or entity to which they are addressed. If you have received this email transmission in error, please delete it from your system without copying or forwarding it and notify the sender of the error by reply email. Please note that any views or opinions presented in this email are solely those of the author and do not necessarily represent those of the company. WHP Telecoms Ltd takes all reasonable precautions to ensure that no viruses are transmitted with any electronic communications, however the Company can accept no responsibility for any loss or damage resulting directly or indirectly from the use of this email or any contents or attachments.

From: Quinn, Mark <mark.quinn@knowsley.gov.uk>

Sent: 25 November 2021 09:58

To: Eve Wyke <e.wyke@whptelecoms.com>

Subject: RE: External Mail: FAO Mark Quinn - KSY18792 - 21/00841/TEL

Importance: High

Hi Eve

I have been discussing this prior approval with my manager. Given the prominence of the site on the corner of Owen Road and Abercrombie Road I would be grateful if you could confirm if there is any scope for a reduction in the height of the monopole to 15m in order to minimise the impact on the street scene.

I look forward to your response.

Regards

Mark Quinn
Principal Planner

Tel: (0151) 443 2223 | Email: mark.quinn@knowsley.gov.uk
Knowsley Council | Yorkon Building | Archway Road | Huyton | L36 9FB

□ *Save a tree . . . please do not print this e-mail unless you really need to.*

From: Quinn, Mark

Sent: 18 November 2021 11:44

To: e.wyke@whptelecoms.com

Subject: RE: External Mail: FAO Mark Quinn - KSY18792 - 21/00841/TEL

Hi Eve

The application is still within the consultation period which is due to end in a couple of weeks.

If there are any issues with the application or amendments required I will let you know as soon as possible.

Regards

Mark Quinn

Principal Planner

Tel: (0151) 443 2223 | Email: mark.quinn@knowsley.gov.uk
Knowsley Council | Yorkon Building | Archway Road | Huyton | L36 9FB

□ *Save a tree . . . please do not print this e-mail unless you really need to.*

From: DCSubmissions <DRES.DCSubmissions@knowsley.gov.uk>
Sent: 18 November 2021 09:32
To: Quinn, Mark <mark.quinn@knowsley.gov.uk>
Subject: FW: External Mail: FAO Mark Quinn - KSY18792 - 21/00841/TEL

Hi Mark,

Can you please respond to the below email.

Thanks

Jo

Jo Bide
Technical Support Assistant

Tel: (0151)-443 2043 Email: joanne.bide@knowsley.gov.uk
Knowsley Council | Municipal Buildings | Archway Road | Huyton | L36 9YU

 *Save a tree . . . please do not print this e-mail unless you really need to.*



KNOWSLEY

To pay for your Planning or Building Control applications click [here](#)

From: Eve Wyke <e.wyke@whptelecoms.com>
Sent: 17 November 2021 16:53
To: DCSubmissions <DRES.DCSubmissions@knowsley.gov.uk>
Subject: External Mail: FAO Mark Quinn - KSY18792 - 21/00841/TEL

CAUTION: This email originated from an external source. If you suspect a potential phishing email, report it via the IT Self Service Portal which can be found within the Quick Links section on Bertha

Good Afternoon Mark,

I would be grateful if you could provide a quick update on the above mentioned application.

If you have any concerns or queries please do not hesitate to get in touch.

Kind Regards,

Eve Wyke
Planning Manager

WHP Telecoms

1A Station Court, Station Road, Guiseley. LS20 8EY

Email: e.wyke@whptelecoms.com

Website: www.whptelecoms.com



WHP Telecoms Ltd is a company registered in England and Wales (Company Registration Number 360 1208) Registered Office: 401 Faraday Street, Birchwood Park, Warrington, WA3 6GA. VAT Registration 293349081.

This email and any files transmitted with it, are confidential and intended solely for the use of the individual or entity to which they are addressed. If you have received this email transmission in error, please delete it from your system without copying or forwarding it and notify the sender of the error by reply email. Please note that any views or opinions presented in this email are solely those of the author and do not necessarily represent those of the company. WHP Telecoms Ltd takes all reasonable precautions to ensure that no viruses are transmitted with any electronic communications, however the Company can accept no responsibility for any loss or damage resulting directly or indirectly from the use of this email or any contents or attachments.

WHP Telecoms Ltd is a company registered in England and Wales (Company Registration Number 360 1208)


Registered Office: 401 Faraday Street, Birchwood Park, Warrington, WA3 6GA. VAT Registration 293349081.

This email and any files transmitted with it, are confidential and intended solely for the use of the individual or entity to which they are addressed. If you have received this email transmission in error, please delete it from your system without copying or forwarding it and notify the sender of the error by reply email. Please note that any views or opinions presented in this email are solely those of the author and do not necessarily represent those of the company. WHP Telecoms Ltd takes all reasonable precautions to ensure that no viruses are transmitted with any electronic communications, however the Company can accept no responsibility for any loss or damage resulting directly or indirectly from the use of this email or any contents or attachments.

WHP Telecoms Ltd is a company registered in England and Wales (Company Registration Number 360 1208) Registered Office: 401 Faraday Street, Birchwood Park, Warrington, WA3 6GA. VAT Registration 293349081.


This email and any files transmitted with it, are confidential and intended solely for the use of the individual or entity to which they are addressed. If you have received this email transmission in error, please delete it from your system without copying or forwarding it and notify the sender of the error by reply email. Please note that any views or opinions presented in this email are solely those of the author and do not necessarily represent those of the company. WHP Telecoms Ltd takes all reasonable precautions to ensure that no viruses are transmitted with any electronic communications, however the Company can accept no responsibility for any loss or damage resulting directly or indirectly from the use of this email or any contents or attachments.

SITE LOCATION

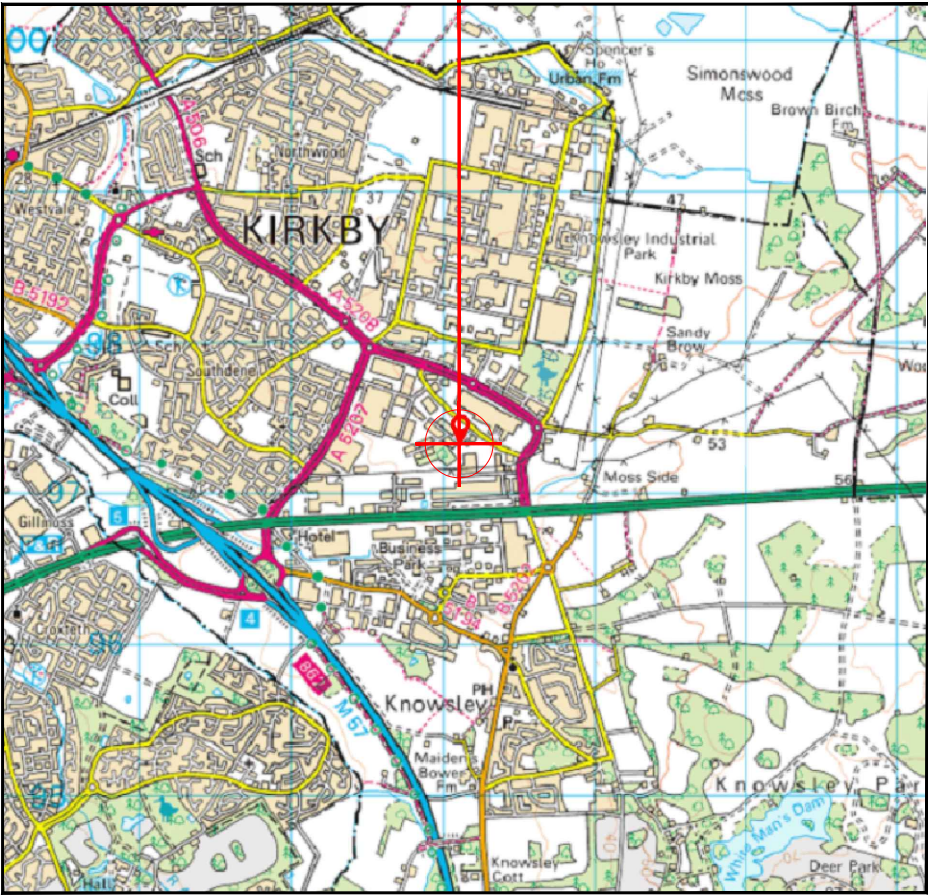


Reproduced by permission of Ordnance Survey on behalf of the Controller of Her Majesty's Stationery Office
All rights reserved. © Crown Copyright licence no. 100022432

SITE AREA PLAN

 


SITE PHOTOGRAPH

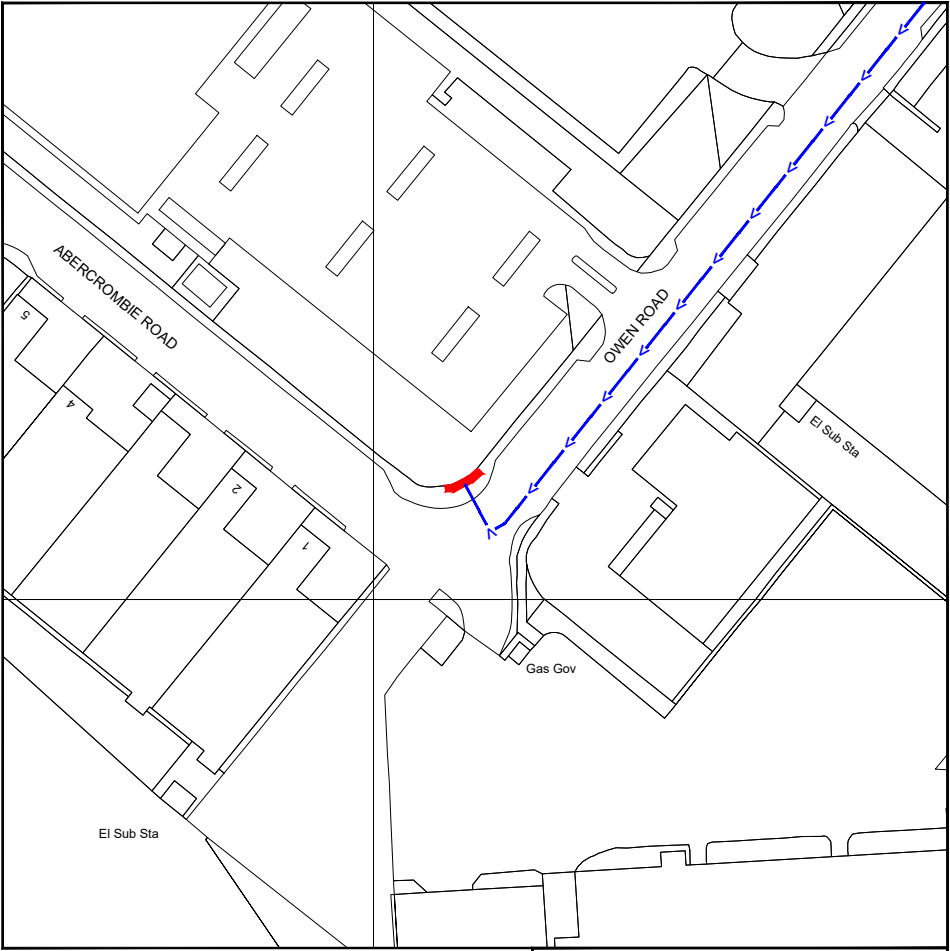

Reproduced by permission of Ordnance Survey on behalf of
the Controller of Her Majesty's Stationery Office
All rights reserved. © Crown Copyright licence no. 100062043

NGR E: 343117 N: 397321

SITE LOCATION PLAN

 

GOOGLE MAPS QR CODE

GOOGLE MAPS - <https://goo.gl/maps/WbeRWfXxp5mjrLit7>

GOOGLE STREETVIEW - <https://goo.gl/maps/jN78VYhwYGijsCn18>

NOTES:

1. ALL DIMENSIONS IN MM UNLESS OTHERWISE NOTED.

DIRECTIONS TO SITE:

Head northwest on M57. At junction 4, take the A580 exit to Knowsley & Industrial Pk/Bootle. At Randles Farm Interchange, take the 3rd exit onto Moorgate Rd S/A5207. Turn right onto E Lancashire Rd/A580. Turn left onto Coopers Ln/A5208. Turn left onto Hornhouse Ln. Turn left onto Owen Rd. Site location is on the right side.

Site Provider's
Property Boundary:



Access Route To Site:



Access Route:



Master:	MBNL / EE / H3G:	Project:	Purpose of Issue:	Issue:
M001	MBNL	5G UNILATERAL	Planning	B
Date:	30/11/2021	Revision / Upgrade Description:		
Drawn:	CDN	Pole height reduced to 15m		
Checked:	DH			
Approved:	SD			
Master:	MBNL / EE / H3G:	Project:	Purpose of Issue:	Issue:
M001	MBNL	5G UNILATERAL	Planning	A
Date:	11/10/2021	Revision / Upgrade Description:		
Drawn:	CDN	First Issue - Site nomination dated: TBC		
Checked:	DH			
Approved:	SD			

CK Hutchison
Networks (UK)
Limited

Great Brighams Mead,
Vastern Road, Reading,
Berkshire, England,
RG1 8DJ

Design Consultant & Principal Contractor:



WHP Telecoms

Unit 1 Maple Park,
Low Fields Avenue, Leeds
LS12 6HH

Tel: 01133023550
e-mail: info@whptelecoms.com

Site Name:

OWEN LANE STREETWORKS

Site ID:

KSY18792

Address:

OWEN ROAD, BRINTONWOOD TRADING
ESTATE, KIRKBY, KNOWSLEY, NORTH
WEST ENGLAND, ENGLAND, L33 7YP

Title:

002 SITE LOCATION PLAN


Project:

5G UNILATERAL

Purpose of Issue:

PLANNING

EE Cell ID:	MBNL Cell ID:	Cell ID:
N/A	N/A	N/A
Master Drawing No:		Issue:
KSY18792_M002		A

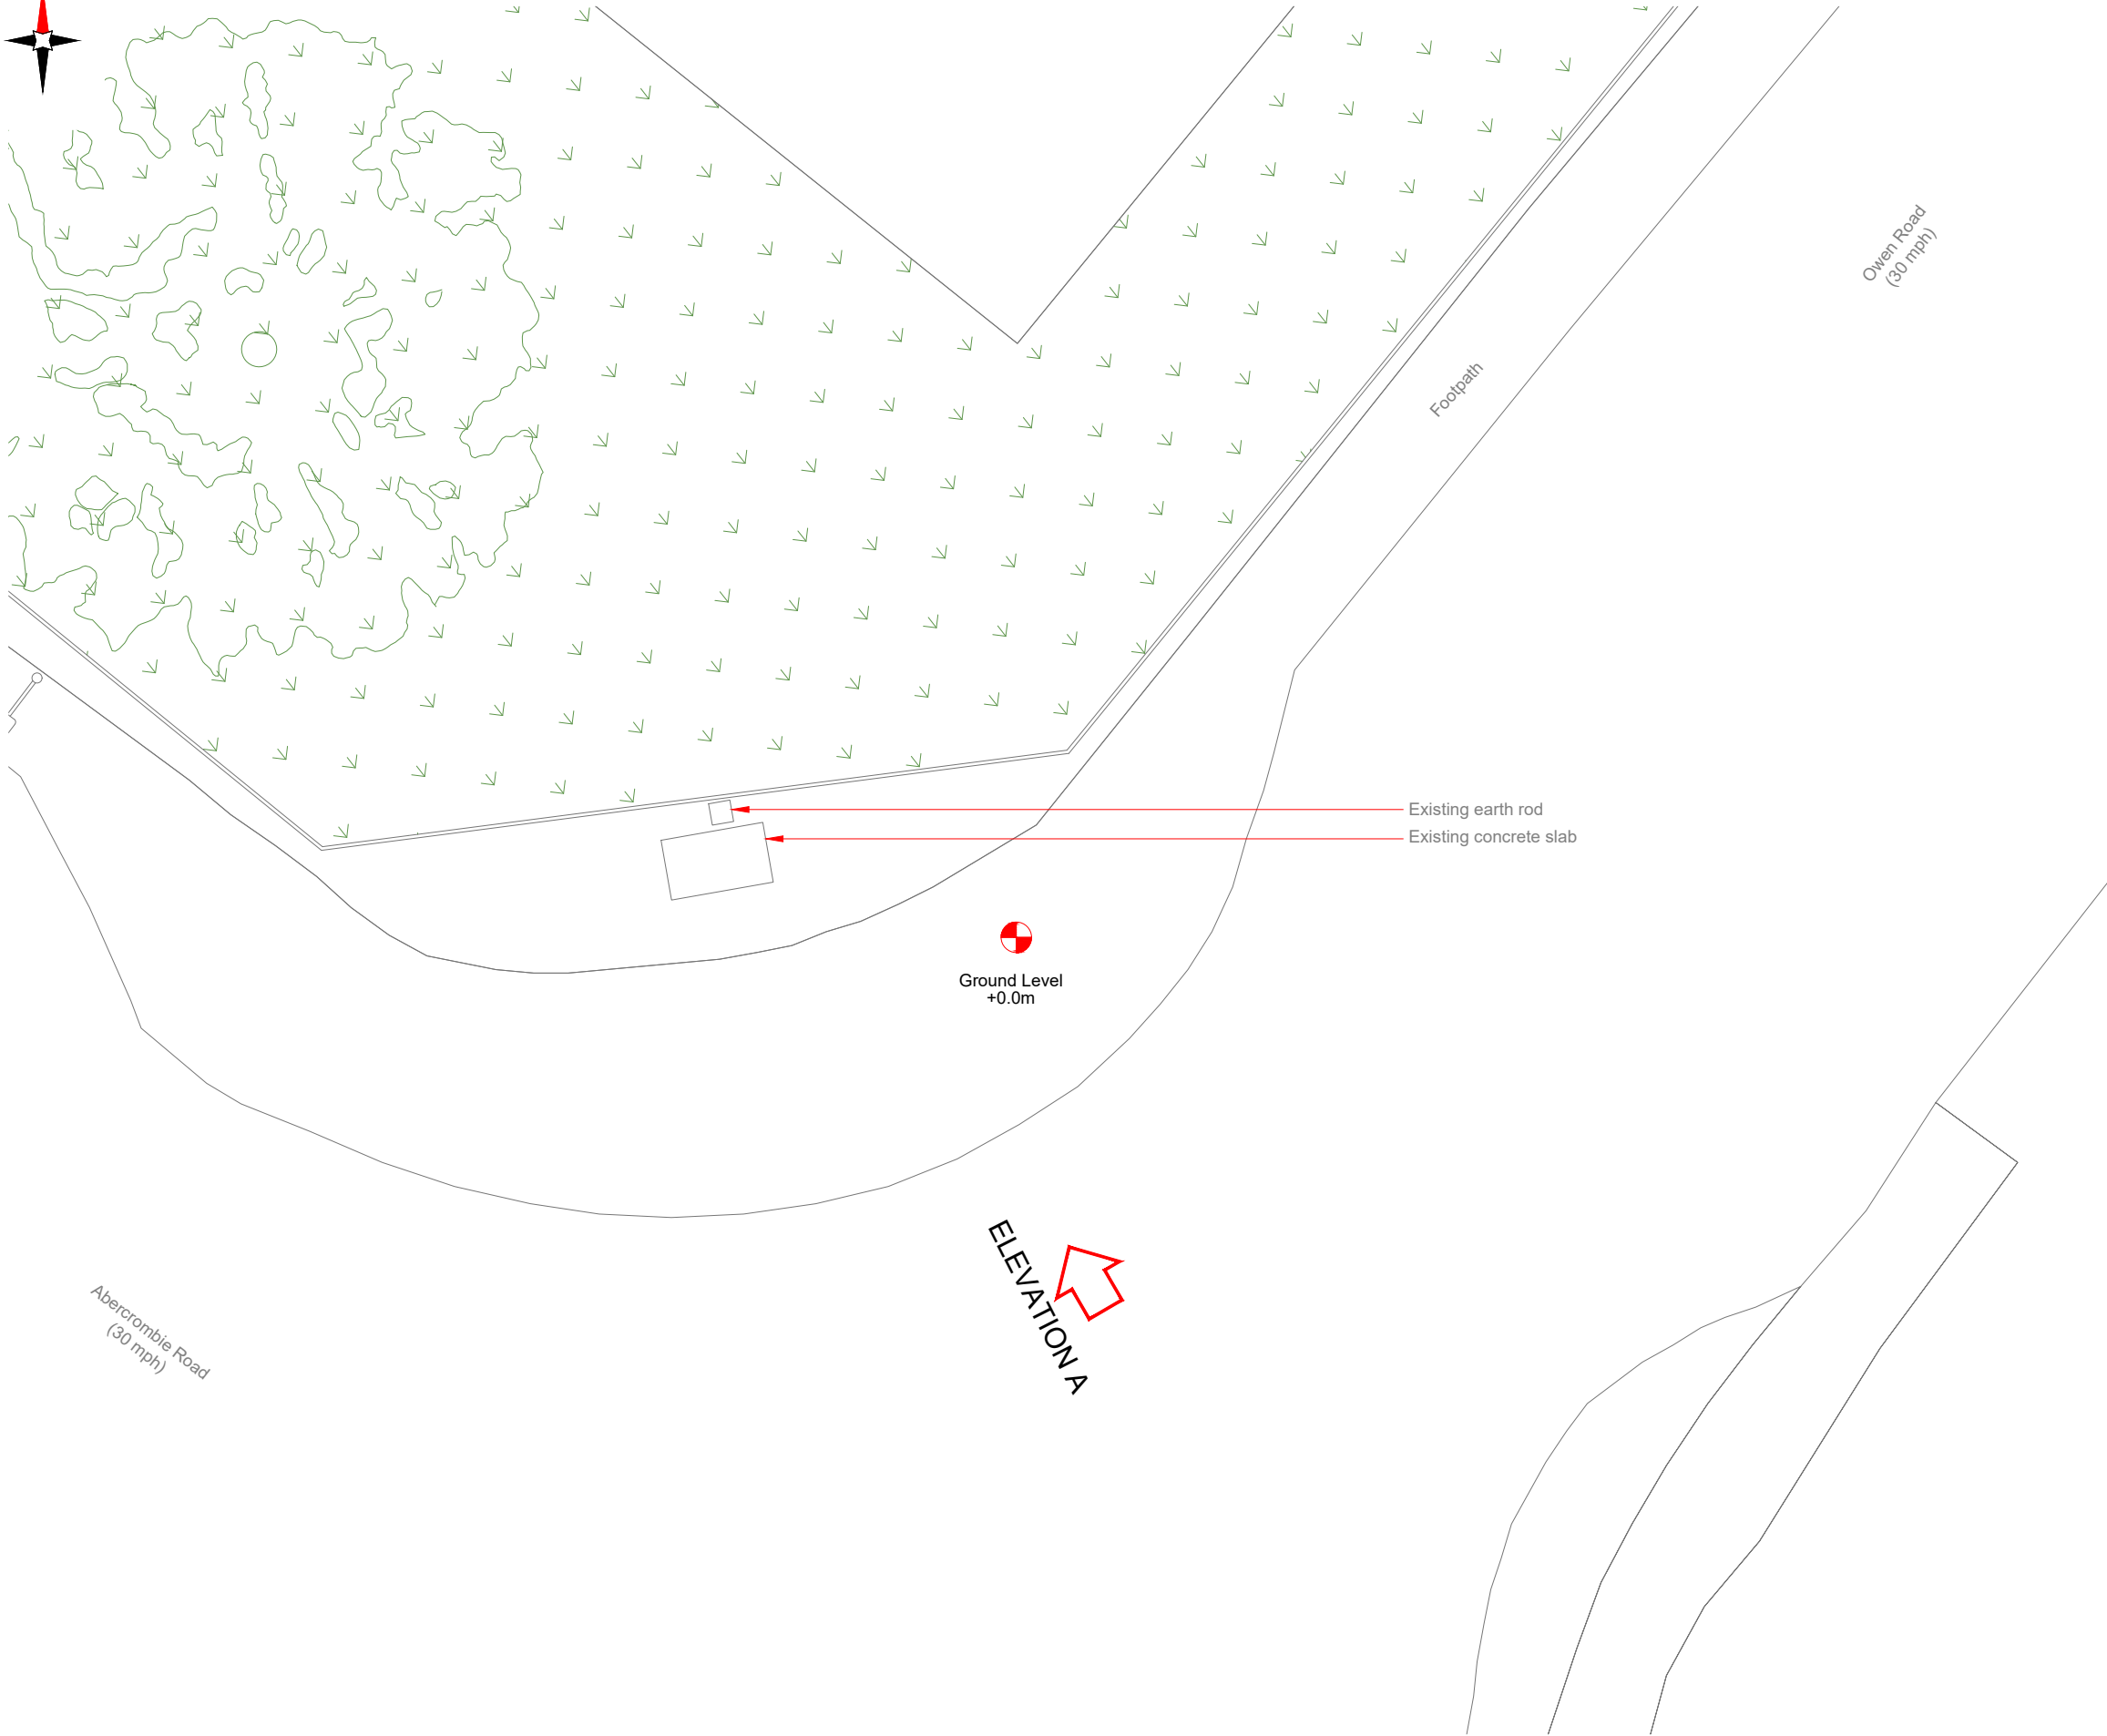


100mm

50mm

10mm

EXISTING SITE PLAN

 

- NOTES:
- ALL DIMENSIONS IN MM UNLESS OTHERWISE NOTED.

Master:	MBNL / EE / H3G:	Project:	Purpose of Issue:	Issue:
M001	MBNL	5G UNILATERAL	Planning	B
Date:	30/11/2021	Revision / Upgrade Description:		
Drawn:	CDN	Pole height reduced to 15m		
Checked:	DH			
Approved:	SD			
Master:	MBNL / EE / H3G:	Project:	Purpose of Issue:	Issue:
M001	MBNL	5G UNILATERAL	Planning	A
Date:	11/10/2021	Revision / Upgrade Description:		
Drawn:	CDN	First Issue - Site nomination dated: TBC		
Checked:	DH			
Approved:	SD			

CK Hutchison
Networks (UK)
Limited

Great Brighams Mead,
Vastern Road, Reading,
Berkshire, England,
RG1 8DJ

Design Consultant & Principal Contractor:



WHP Telecoms

Unit 1 Maple Park,
Low Fields Avenue, Leeds
LS12 6HH

Tel: 01133023550
e-mail: info@whptelecoms.com

Site Name:
OWEN LANE STREETWORKS

Site ID:
KSY18792

Address:

OWEN ROAD, BRINTONWOOD TRADING
ESTATE, KIRKBY, KNOWSLEY, NORTH
WEST ENGLAND, ENGLAND, L33 7YP

Title:
100 EXISTING SITE PLAN

Project:
5G UNILATERAL

Purpose of Issue:
PLANNING


EE Cell ID:	MBNL Cell ID:	Cell ID:
N/A	N/A	N/A

Master Drawing No:	Issue:
KSY18792_M002	A


100mm

50mm

10mm

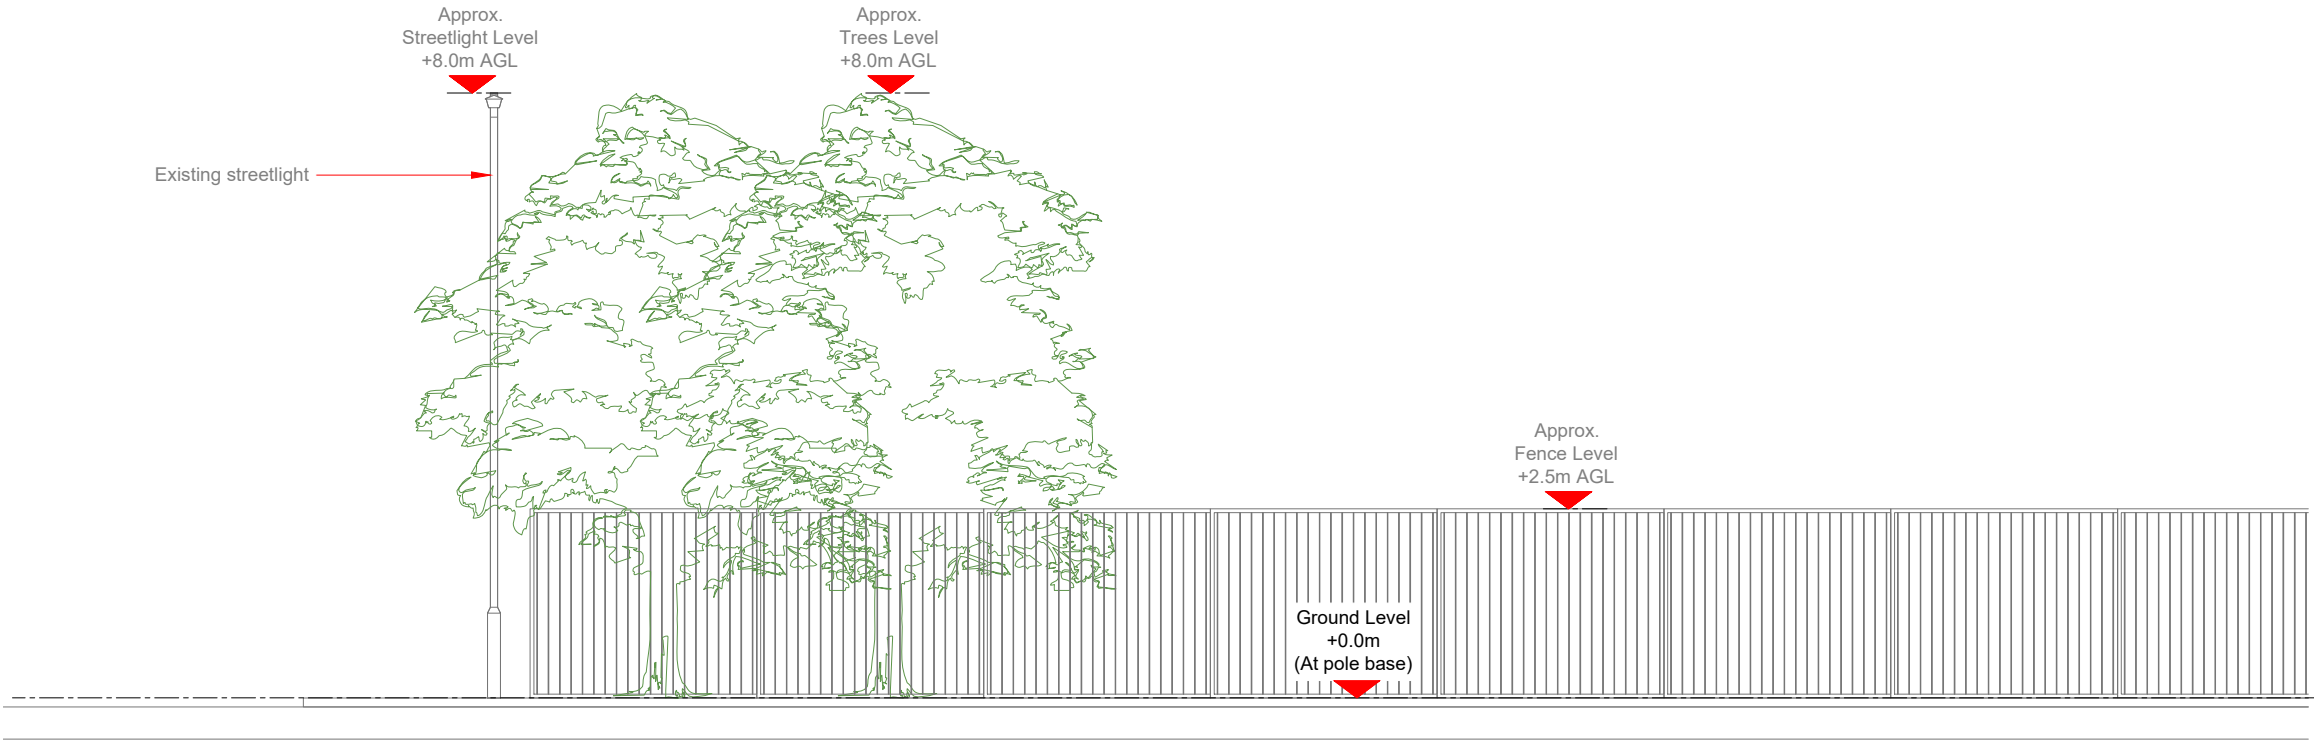

EXISTING ELEVATION A

 

- NOTES:
- ALL DIMENSIONS IN MM UNLESS OTHERWISE NOTED.

Master:	MBNL / EE / H3G:	Project:	Purpose of Issue:	Issue:
M001	MBNL	5G UNILATERAL	Planning	B
Date:	30/11/2021	Revision / Upgrade Description:		
Drawn:	CDN	Pole height reduced to 15m		
Checked:	DH			
Approved:	SD			
Master:	MBNL / EE / H3G:	Project:	Purpose of Issue:	Issue:
M001	MBNL	5G UNILATERAL	Planning	A
Date:	11/10/2021	Revision / Upgrade Description:		
Drawn:	CDN	First Issue - Site nomination dated: TBC		
Checked:	DH			
Approved:	SD			

CK Hutchison
Networks (UK)
Limited

Great Brighams Mead,
Vastern Road, Reading,
Berkshire, England,
RG1 8DJ

Design Consultant & Principal Contractor:



WHP Telecoms
Unit 1 Maple Park,
Low Fields Avenue, Leeds
LS12 6HH

Tel: 01133023550
e-mail: info@whptelecoms.com

Site Name:
OWEN LANE STREETWORKS

Site ID:
KSY18792

Address:

OWEN ROAD, BRINTONWOOD TRADING
ESTATE, KIRKBY, KNOWSLEY, NORTH
WEST ENGLAND, ENGLAND, L33 7YP



Title:
150 EXISTING ELEVATION A

Project:
5G UNILATERAL

Purpose of Issue:
PLANNING

EE Cell ID:	MBNL Cell ID:	Cell ID:
N/A	N/A	N/A

Master Drawing No:	Issue:
KSY18792_M002	A

 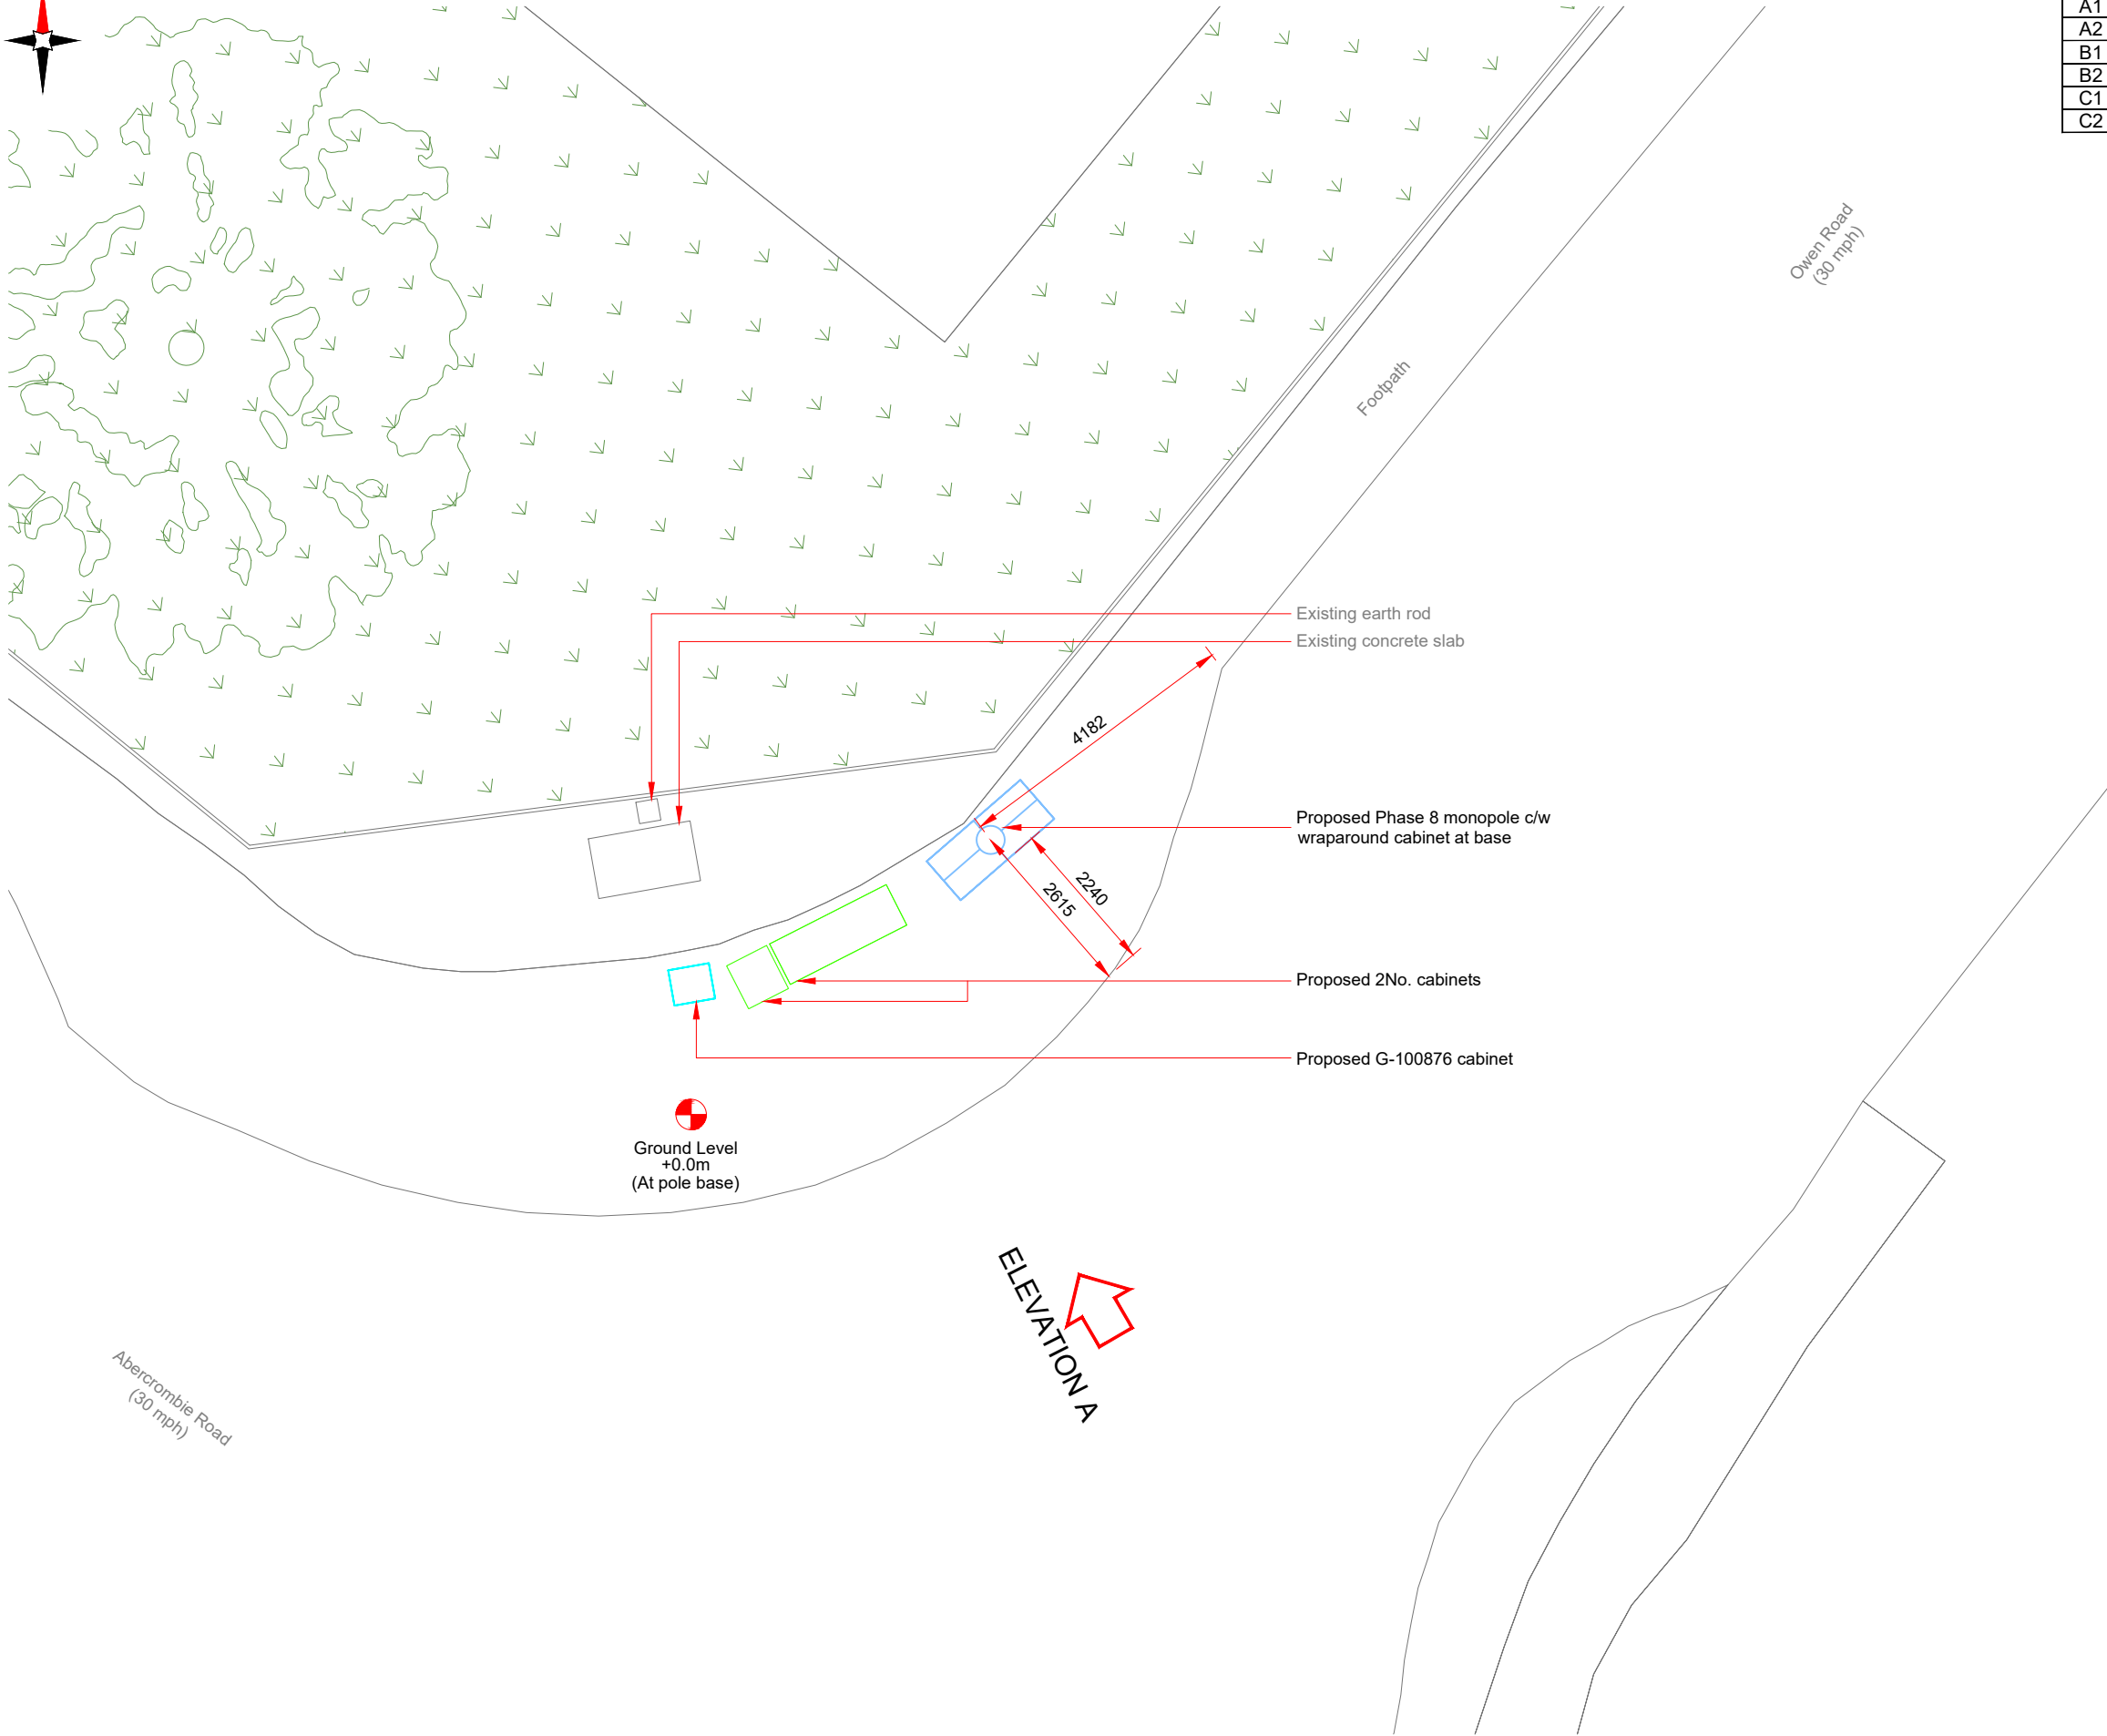

Antenna Aperture ID	Proposed 4G/5G Bearing
A1	330°
A2	330°
B1	90°
B2	90°
C1	210°
C2	210°

- NOTES:
- ALL DIMENSIONS IN MM UNLESS OTHERWISE NOTED.

Master:	MBNL / EE / H3G:	Project:	Purpose of Issue:	Issue:
M001	MBNL	5G UNILATERAL	Planning	B
Date:	30/11/2021	Revision / Upgrade Description:		
Drawn:	CDN	Pole height reduced to 15m		
Checked:	DH			
Approved:	SD			
Master:	MBNL / EE / H3G:	Project:	Purpose of Issue:	Issue:
M001	MBNL	5G UNILATERAL	Planning	A
Date:	11/10/2021	Revision / Upgrade Description:		
Drawn:	CDN	First Issue - Site nomination dated: TBC		
Checked:	DH			
Approved:	SD			

CK Hutchison Networks (UK) Limited

Great Brighams Mead,
Vastern Road, Reading,
Berkshire, England,
RG1 8DJ

Design Consultant & Principal Contractor:



WHP Telecoms

Unit 1 Maple Park,
Low Fields Avenue, Leeds
LS12 6HH

Tel: 01133023550
e-mail: info@whptelecoms.com

Site Name:
OWEN LANE STREETWORKS

Site ID:
KSY18792

Address:
OWEN ROAD, BRINTONWOOD TRADING
ESTATE, KIRKBY, KNOWSLEY, NORTH
WEST ENGLAND, ENGLAND, L33 7YP


Title:
210 PROPOSED SITE PLAN

Project:
5G UNILATERAL


Purpose of Issue:
PLANNING

EE Cell ID:	MBNL Cell ID:	Cell ID:
N/A	N/A	N/A

Master Drawing No:	Issue:
KSY18792_M002	A

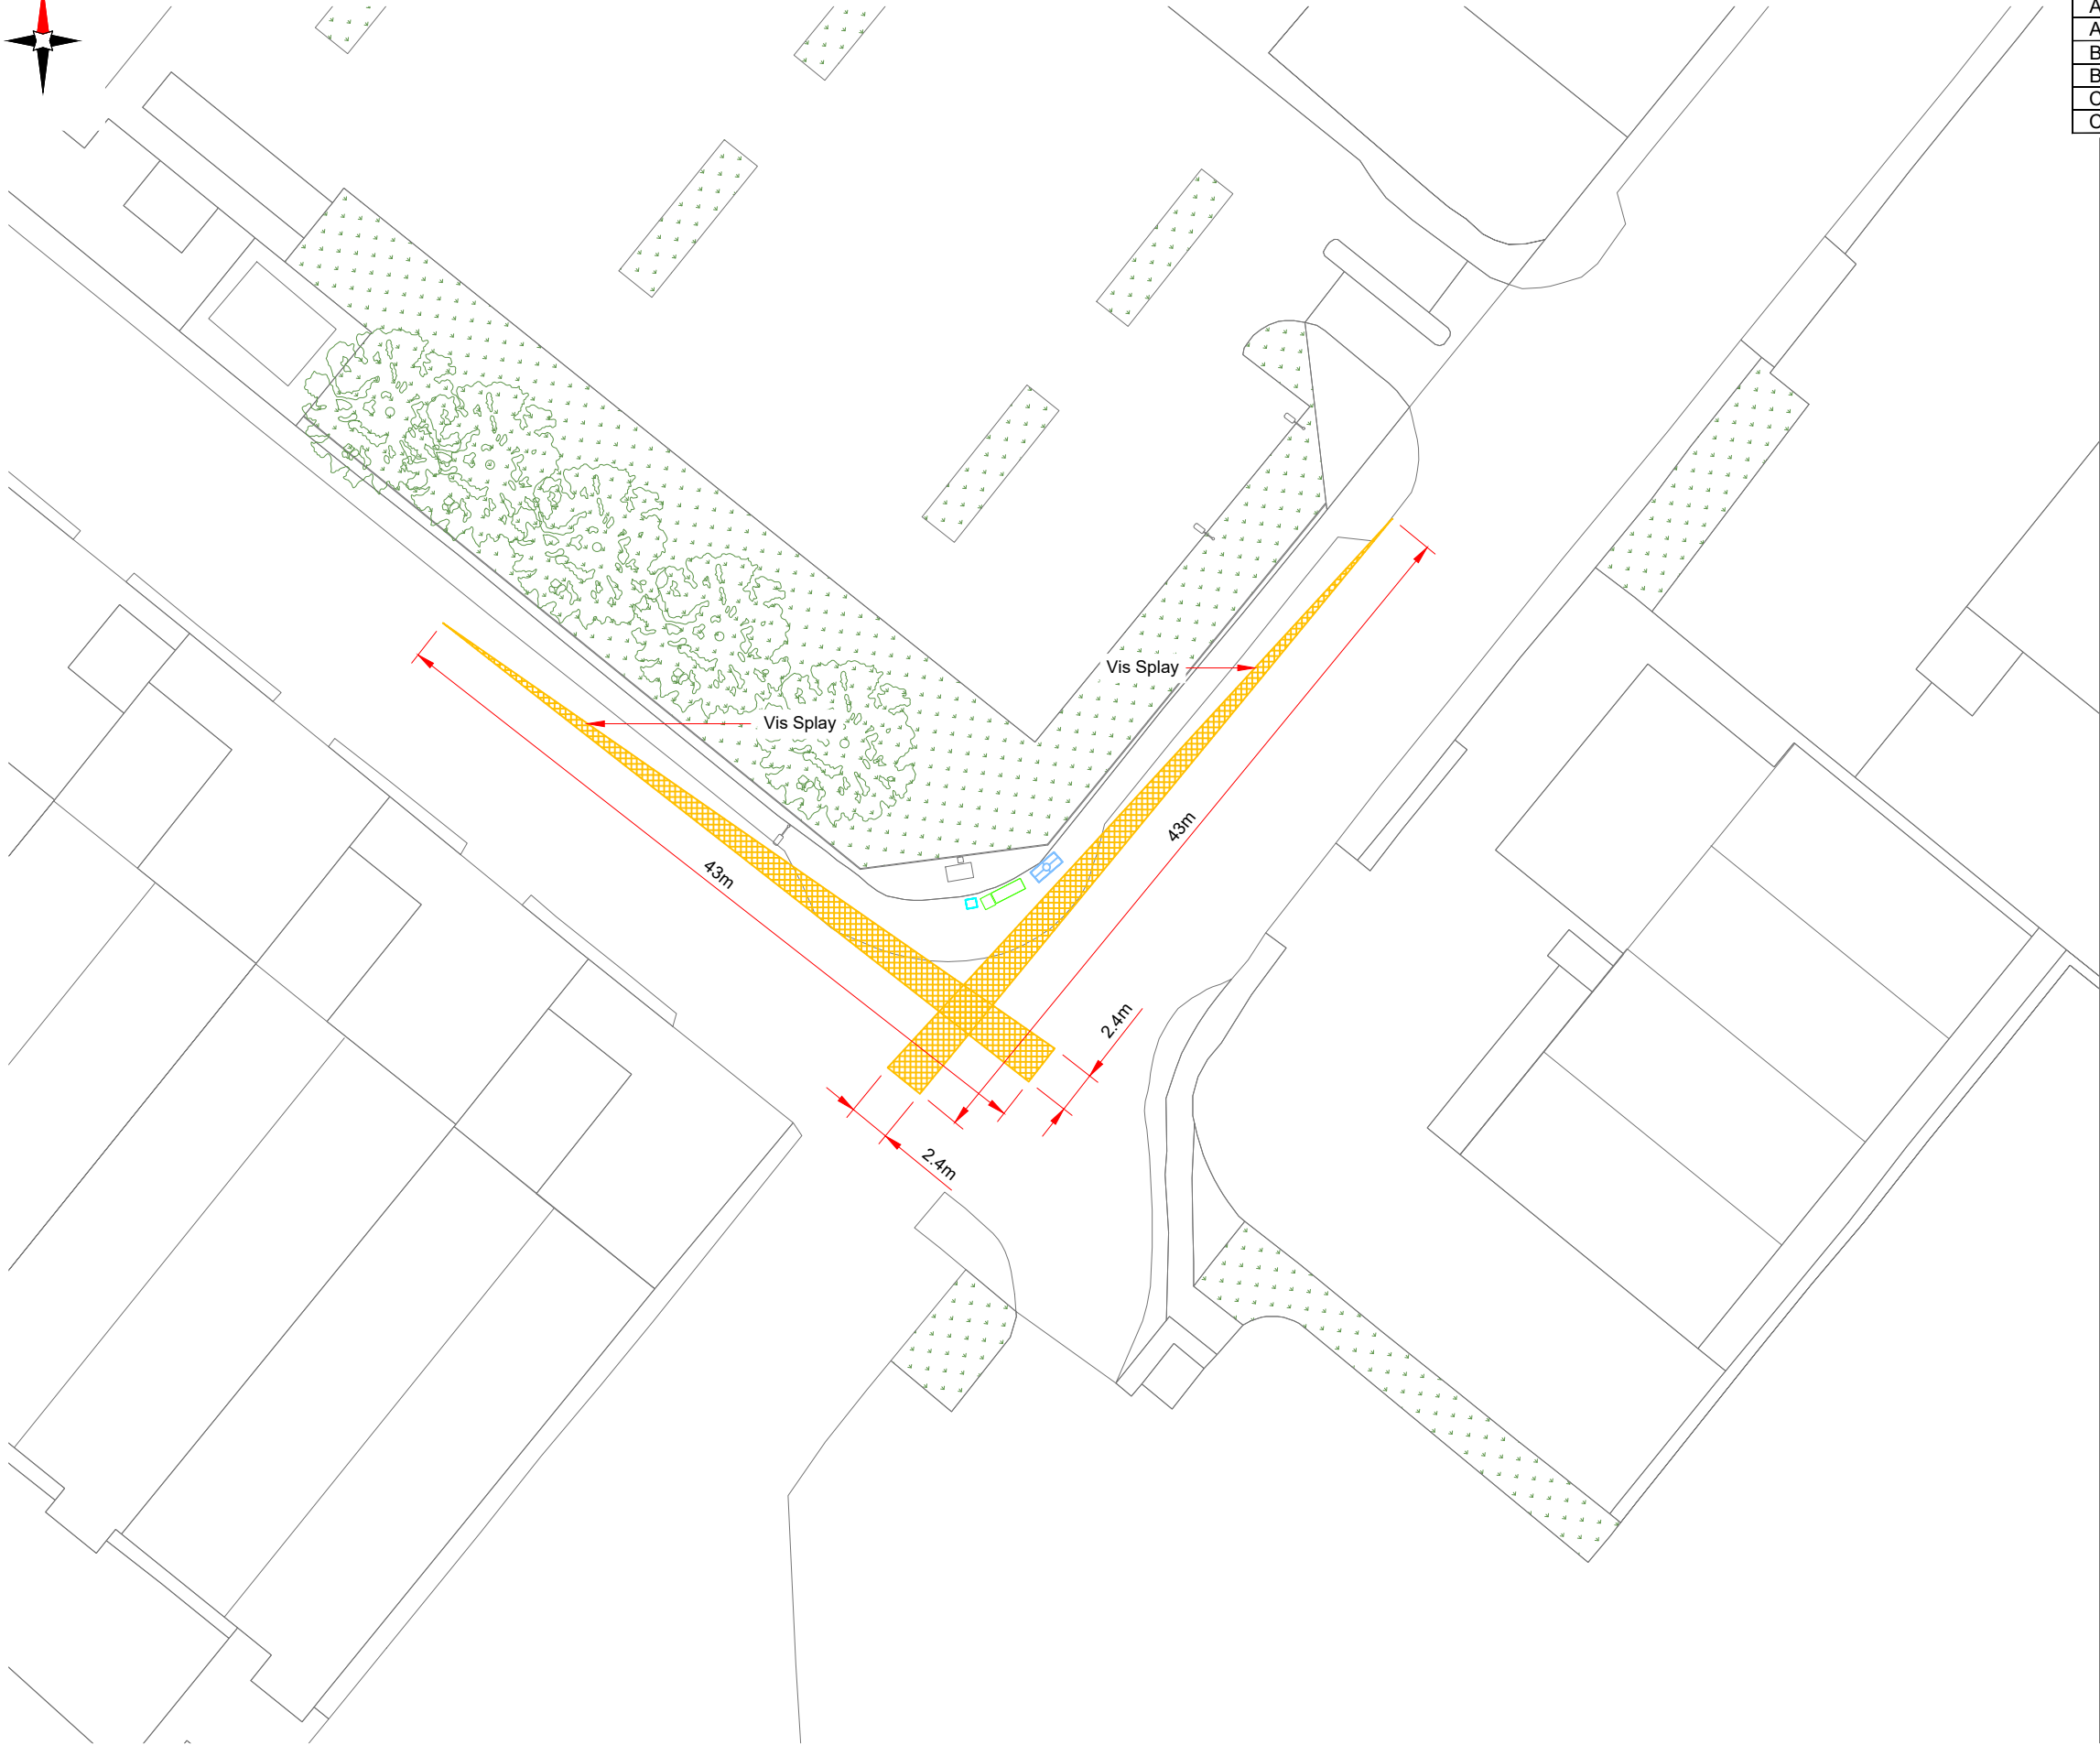

VIS SPLAY PLAN

 

Antenna Aperture ID	Proposed 4G/5G Bearing
A1	330°
A2	330°
B1	90°
B2	90°
C1	210°
C2	210°

NOTES:

1. ALL DIMENSIONS IN MM UNLESS OTHERWISE NOTED.

Master:	MBNL / EE / H3G:	Project:	Purpose of Issue:	Issue:
M001	MBNL	5G UNILATERAL	Planning	B
Date:	30/11/2021	Revision / Upgrade Description:		
Drawn:	CDN	Pole height reduced to 15m		
Checked:	DH			
Approved:	SD			
Master:	MBNL / EE / H3G:	Project:	Purpose of Issue:	Issue:
M001	MBNL	5G UNILATERAL	Planning	A
Date:	11/10/2021	Revision / Upgrade Description:		
Drawn:	CDN	First Issue - Site nomination dated: TBC		
Checked:	DH			
Approved:	SD			

CK Hutchison Networks (UK) Limited

Great Brighams Mead,
Vastern Road, Reading,
Berkshire, England,
RG1 8DJ

Design Consultant & Principal Contractor:



WHP Telecoms

Unit 1 Maple Park,
Low Fields Avenue, Leeds
LS12 6HH

Tel: 01133023550
e-mail: info@whptelecoms.com

Site Name:

OWEN LANE STREETWORKS

Site ID:

KSY18792

Address:

OWEN ROAD, BRINTONWOOD TRADING ESTATE, KIRKBY, KNOWSLEY, NORTH WEST ENGLAND, ENGLAND, L33 7YP

Title:

211 VIS SPLAY PLAN

Project:

5G UNILATERAL

Purpose of Issue:

PLANNING

EE Cell ID:	MBNL Cell ID:	Cell ID:
N/A	N/A	N/A

Master Drawing No:

KSY18792_M002


Issue:

A

Antenna Aperture ID	Proposed 4G/5G Bearing
A1	330°
A2	330°
B1	90°
B2	90°
C1	210°
C2	210°

NOTES:

1. ALL DIMENSIONS IN MM UNLESS OTHERWISE NOTED.

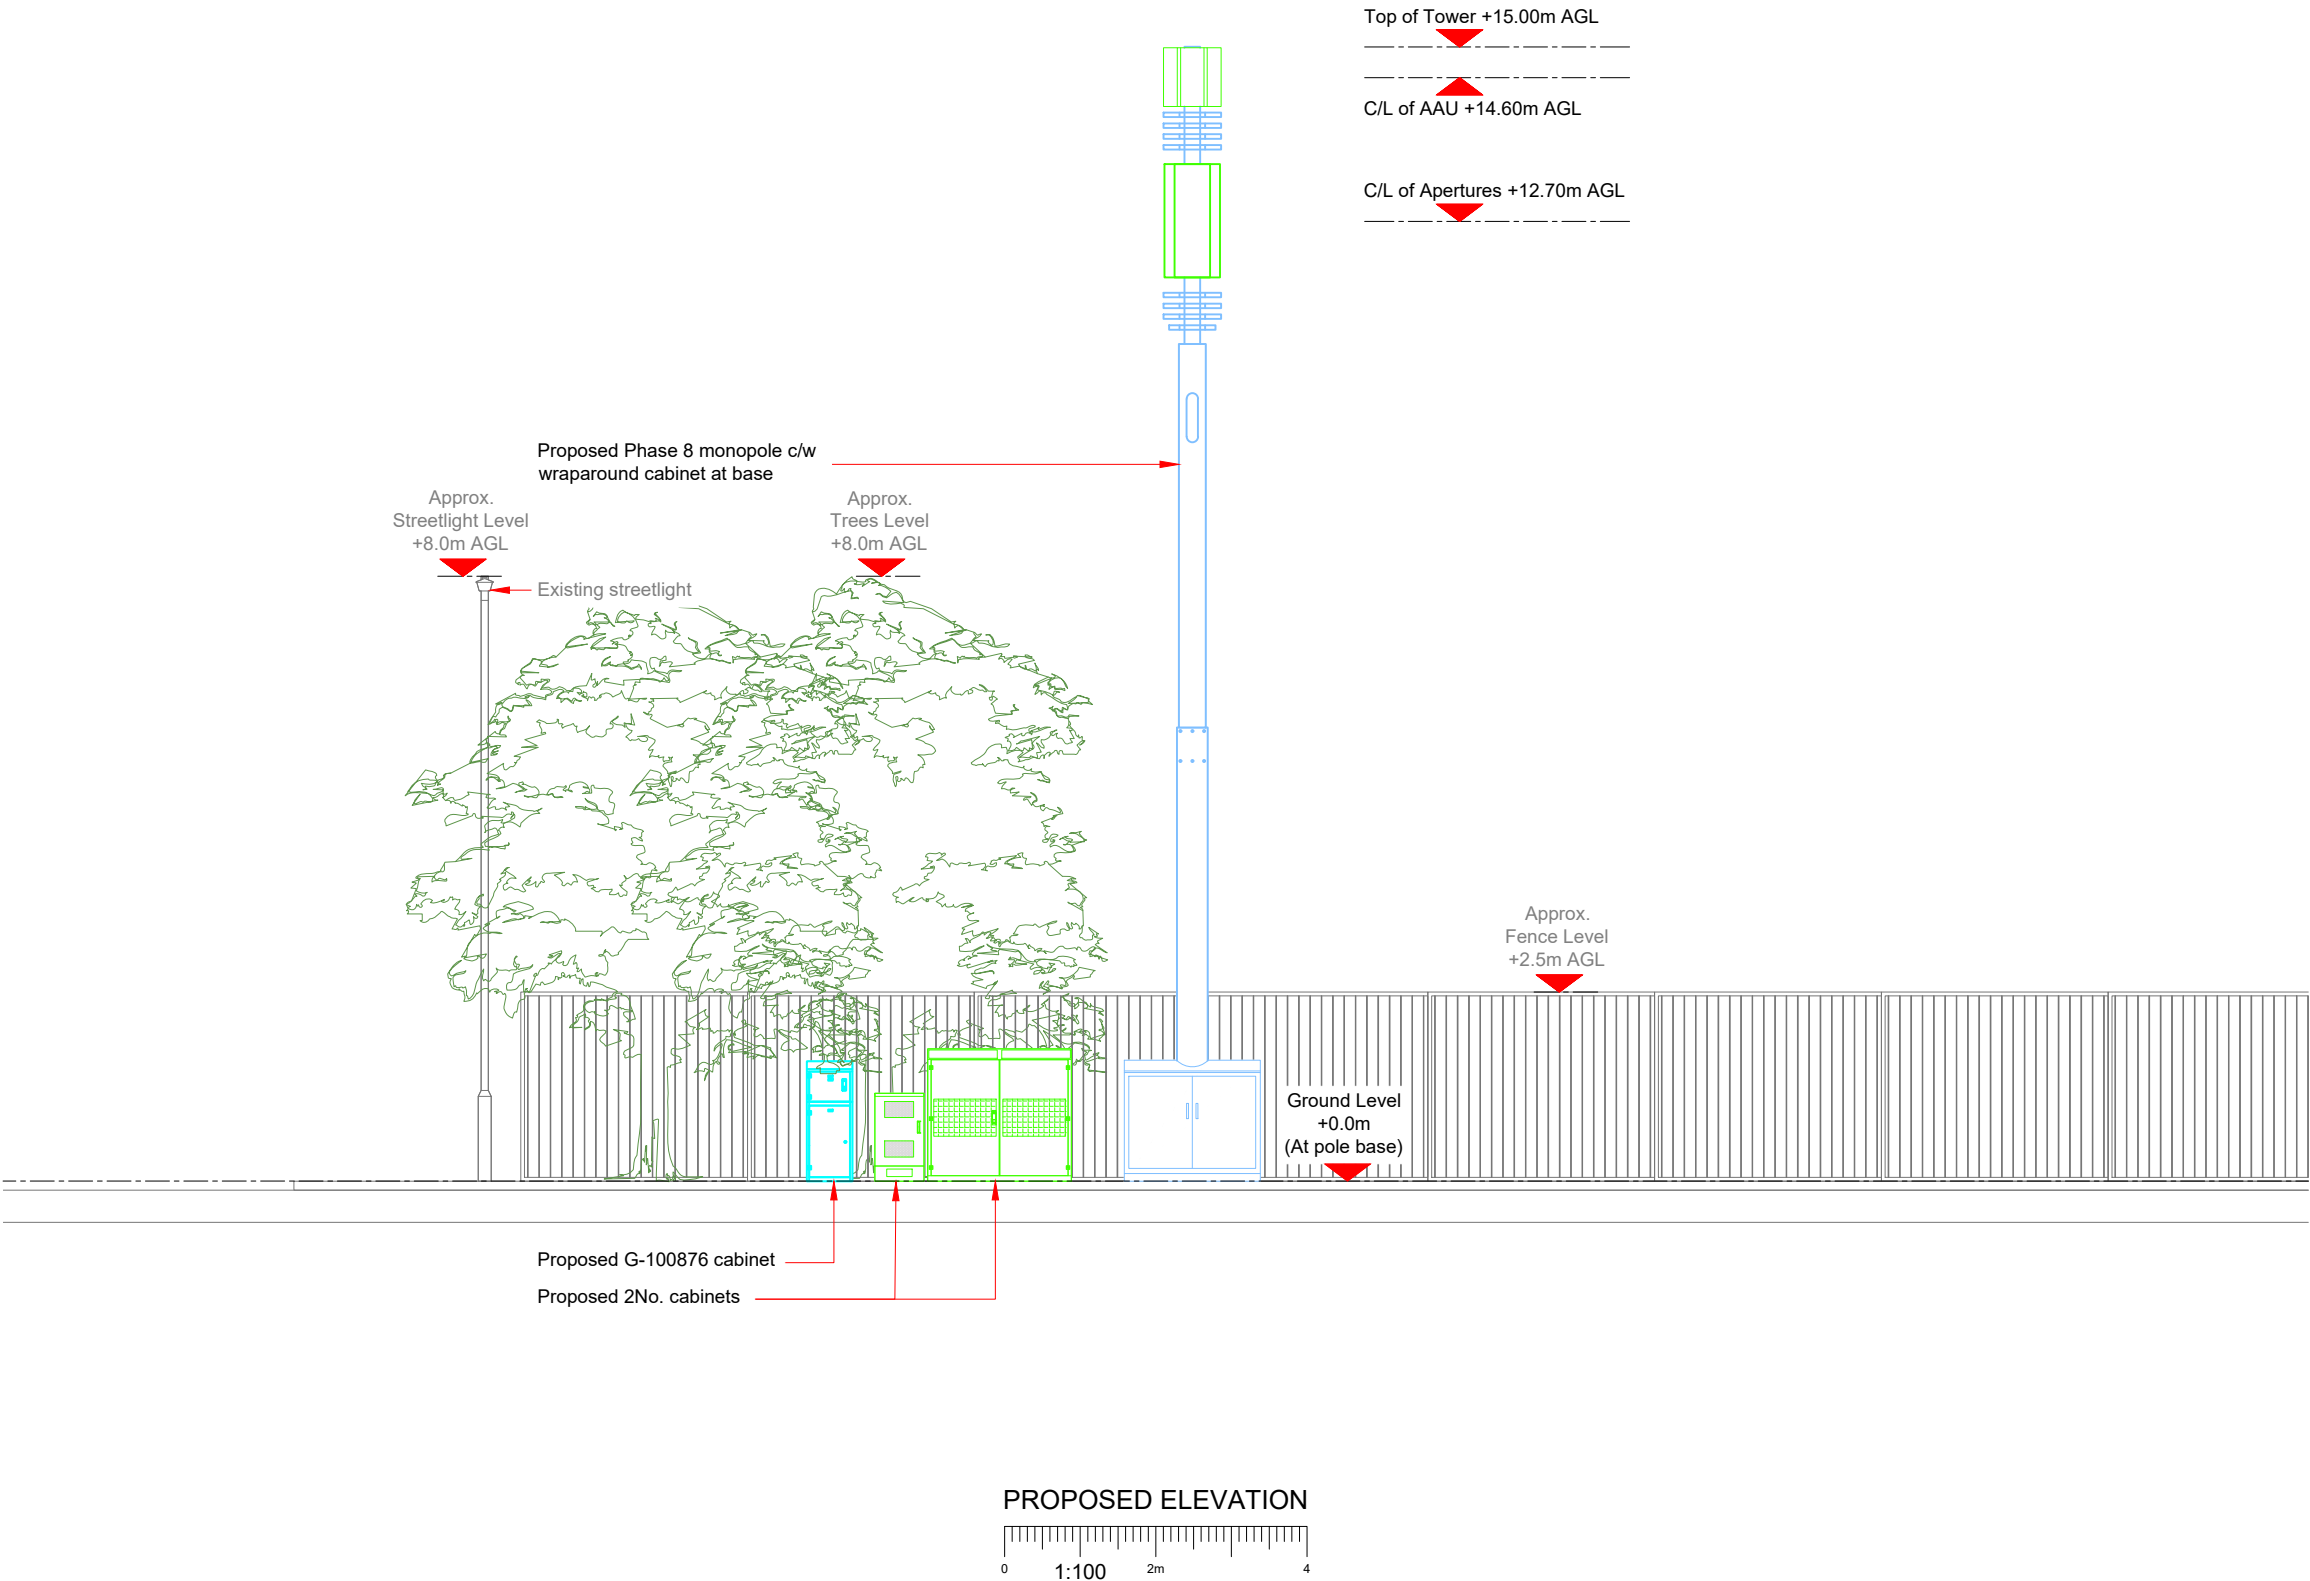

**CK Hutchison
Networks (UK)
Limited**

Great Brighams Mead,
Vastern Road, Reading,
Berkshire, England,
RG1 8DJ

Design Consultant & Principal Contractor:



WHP Telecoms
Unit 1 Maple Park,
Low Fields Avenue, Leeds
LS12 6HH

Tel: 01133023550
e-mail: info@whptelecoms.com

Site Name: **OWEN LANE STREETWORKS**

Site ID: **KSY18792**

Address:
**OWEN ROAD, BRINTONWOOD TRADING
ESTATE, KIRKBY, KNOWSLEY, NORTH
WEST ENGLAND, ENGLAND, L33 7YP**

Title: **260 PROPOSED ELEVATION**


Project: **5G UNILATERAL**

Purpose of Issue: **PLANNING**

EE Cell ID: N/A	MBNL Cell ID: N/A	Cell ID: N/A
---------------------------	-----------------------------	------------------------

Master Drawing No: KSY18792_M002	Issue: A
--	--------------------

Proposed Antenna Aperture Schedule & RF Equipment Capacity																	
Antenna Aperture ID	Antenna Aperture Size (Length x Width x Depth)	Aperture Height C/L	Aperture Max Weight (kg)	Proposed 4G/5G Bearing	Tech: 4G/5G	Operator:	Antenna Aperture Coordinates		RRU No. Max Size & Weight L=500mm W=400mm D=150mm Weight=25kg	MHA No. Max Size & Weight L=300mm W=300mm D=150mm Weight=10kg	Main Feeder			BOB Max Size & Weight (300x300x250mm & 5kg)		Active Router No. Max Size & Weight (370x260x150mm & 10kg)	Passive Router No. Max Size & Weight (350x220x150mm & 10kg)
							Eastings	Northings			Size	Length	No.	No. Top	No. Bottom		
A1	778x403x268mm	14.60m	43.4kg	330°	5G	-	-	-	0	0	TBC	TBC	4	1	1	1	1
A2	1499x498x197mm	12.70m	38.0kg	330°	4G	-	-	-	3	0	TBC	TBC	4	1	1	1	1
B1	778x403x268mm	14.60m	43.4kg	90°	5G	-	-	-	0	0	TBC	TBC	4	1	1	1	1
B2	1499x498x197mm	12.70m	38.0kg	90°	4G	-	-	-	3	0	TBC	TBC	4	1	1	1	1
C1	778x403x268mm	14.60m	43.4kg	210°	5G	-	-	-	0	0	TBC	TBC	4	1	1	1	1
C2	1499x498x197mm	12.70m	38.0kg	210°	4G	-	-	-	3	0	TBC	TBC	4	1	1	1	1

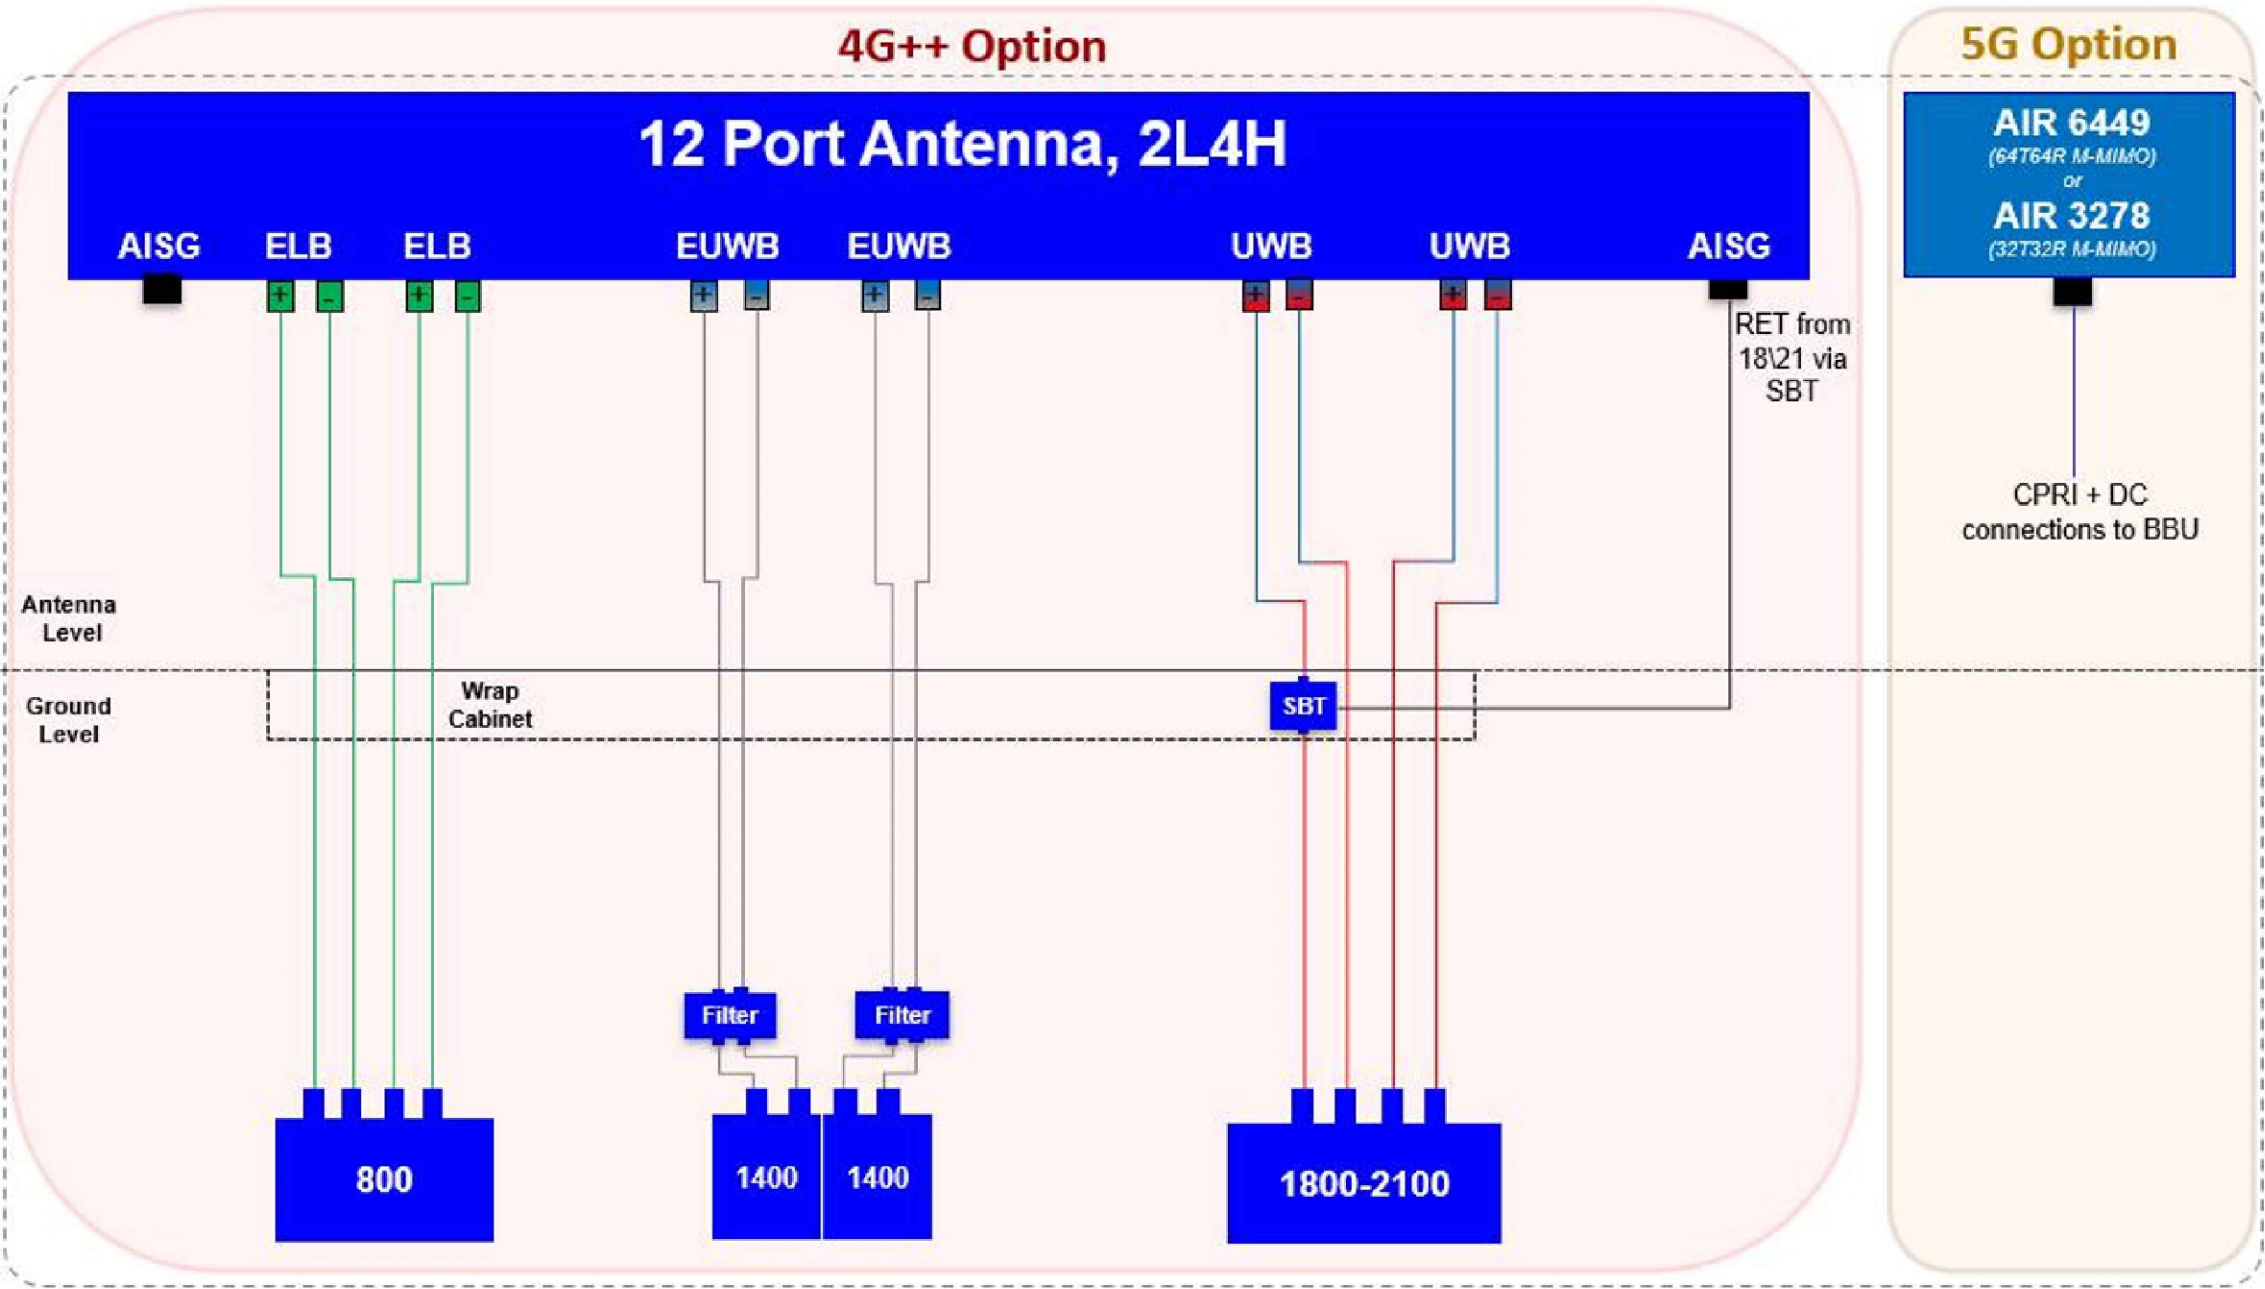

STATUS KEY:

Installed: Existing

Retain: Existing and to remain

Relocate: Existing and to be relocated

Remove: Existing to be removed from site

Proposed: New on site

Master:	MBNL / EE / H3G:	Project:	Purpose of Issue:	Issue:
M001	MBNL	5G UNILATERAL	Planning	B
Date:	30/11/2021	Revision / Upgrade Description:		
Drawn:	CDN	Pole height reduced to 15m		
Checked:	DH			
Approved:	SD			
Master:	MBNL / EE / H3G:	Project:	Purpose of Issue:	Issue:
M001	MBNL	5G UNILATERAL	Planning	A
Date:	11/10/2021	Revision / Upgrade Description:		
Drawn:	CDN	First Issue - Site nomination dated: TBC		
Checked:	DH			
Approved:	SD			

CK Hutchison Networks (UK) Limited

Great Brighams Mead,
Vastern Road, Reading,
Berkshire, England,
RG1 8DJ

Design Consultant & Principal Contractor:

WHP Telecoms

Unit 1 Maple Park,
Low Fields Avenue, Leeds
LS12 6HH

Tel: 01133023550
e-mail: info@whptelecoms.com

Site Name: OWEN LANE STREETWORKS

Site ID: KSY18792

Address: OWEN ROAD, BRINTONWOOD TRADING ESTATE, KIRKBY, KNOWSLEY, NORTH WEST ENGLAND, ENGLAND, L33 7YP

Title: 303 PROPOSED ANTENNA SCHEDULE & LINE CONFIGURATION

Project: 5G UNILATERAL

Purpose of Issue: PLANNING

EE Cell ID:	MBNL Cell ID:	Cell ID:
N/A	N/A	N/A

Master Drawing No: KSY18792_M002

Issue: A

Support Structure Schedule													
Structure ID	Status	Equipment Description / Type	Structure Manufacturer	Height AGL (m)	Colour (RAL Colour)	Headframe Details	Foundation / Support Grillage / Host Structure Details	Support Bolt Details	MBNL Ref:	Comments			
ST1	Proposed	Phase 8	Valmont	15.0m	Galvanised	-	Root Foundation	-	-				
Equipment Schedule													
Equipment ID	Quantity	Status	Equipment Description / Type	Equipment Manufacturer	Dimensions (W x D x H)	Weight (kg)	Colour (RAL Colour)	Material	Location	Power	Power cable length (m)	MBNL Ref:	Comments
CAB1	1	Proposed	Commscope Bowler	-	1900x600x1752	-	Grey	Steel	Outdoor	-	-	-	
CAB2	1	Proposed	Ericsson 6130	-	650x700x950	-	Grey	Steel	Outdoor	-	-	-	
CAB3	1	Proposed	G-100876	-	600x520x1585	-	Grey	Steel	Outdoor	-	-	-	
CAB4	1	Proposed	Diplexer Cabinet	-	1800x750x1600	-	Grey	Steel	Outdoor	-	-	-	

STATUS KEY:

Installed:

Retain:

Relocate:

Remove:

Proposed:

Existing

Existing and to remain

Existing and to be relocated

Existing to be removed from site

New on site

LOCATION KEY:

Outdoor:

Indoor:

Internal:

Located outside

Located within an equipment cabin or equipment room

located inside a cabinet or item of equipment

Master:	MBNL / EE / H3G:	Project:	Purpose of Issue:	Issue:
M001	MBNL	5G UNILATERAL	Planning	B
Date:	30/11/2021	Revision / Upgrade Description:		
Drawn:	CDN	Pole height reduced to 15m		
Checked:	DH			
Approved:	SD			
Master:	MBNL / EE / H3G:	Project:	Purpose of Issue:	Issue:
M001	MBNL	5G UNILATERAL	Planning	A
Date:	11/10/2021	Revision / Upgrade Description:		
Drawn:	CDN	First Issue - Site nomination dated: TBC		
Checked:	DH			
Approved:	SD			

CK Hutchison Networks (UK) Limited

Great Brighams Mead,
Vastern Road, Reading,
Berkshire, England,
RG1 8DJ

Design Consultant & Principal Contractor:



WHP Telecoms

Unit 1 Maple Park,
Low Fields Avenue, Leeds
LS12 6HH

Tel: 01133023550
e-mail: info@whptelecoms.com

Site Name:

OWEN LANE STREETWORKS

Site ID:

KSY18792

Address:

OWEN ROAD, BRINTONWOOD TRADING ESTATE, KIRKBY, KNOWSLEY, NORTH WEST ENGLAND, ENGLAND, L33 7YP

Title:

305 EQUIPMENT SCHEDULE & SUPPORT STRUCTURE DETAILS

Project:

5G UNILATERAL

Purpose of Issue:

PLANNING

EE Cell ID:	MBNL Cell ID:	Cell ID:
N/A	N/A	N/A

Master Drawing No:	Issue:
KSY18792_M002	A

100mm

50mm

10mm



10