




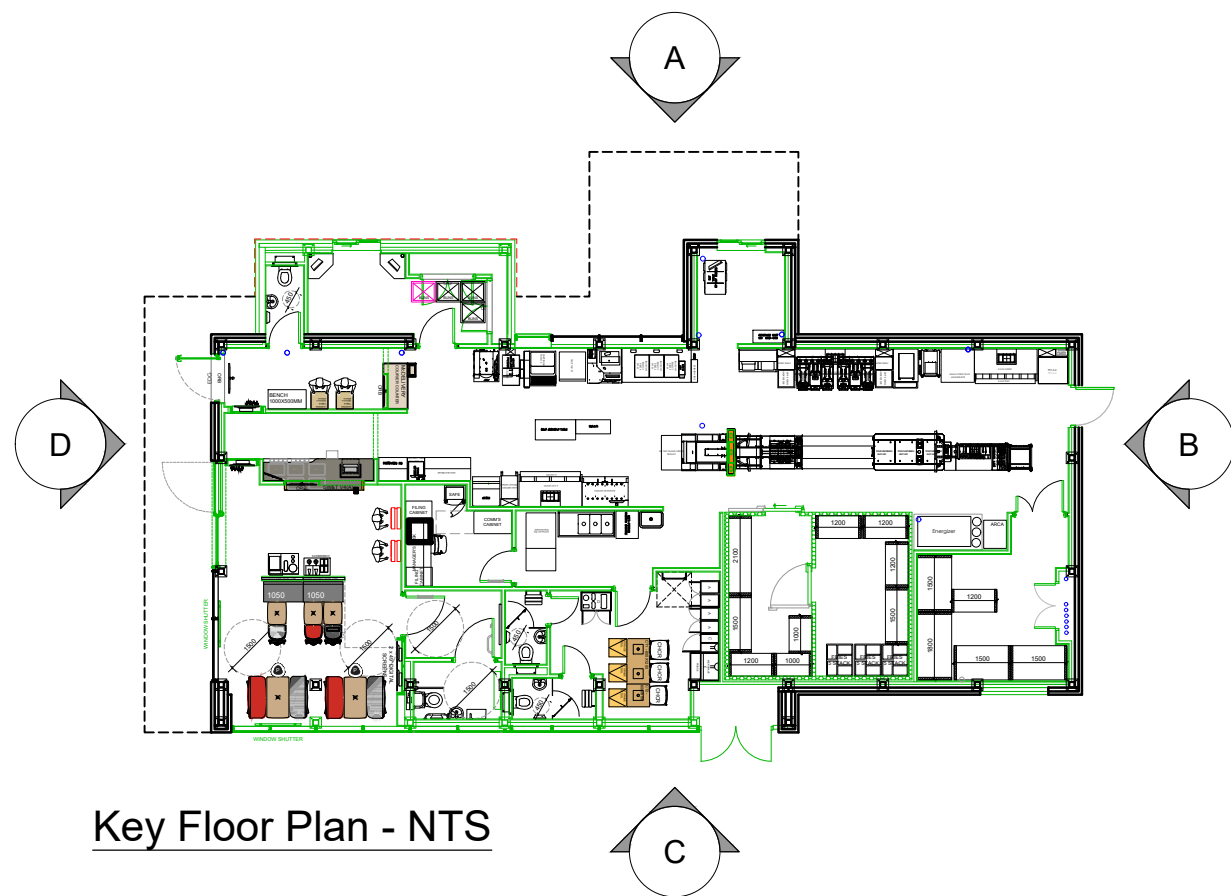


Key Floor Plan - NTS

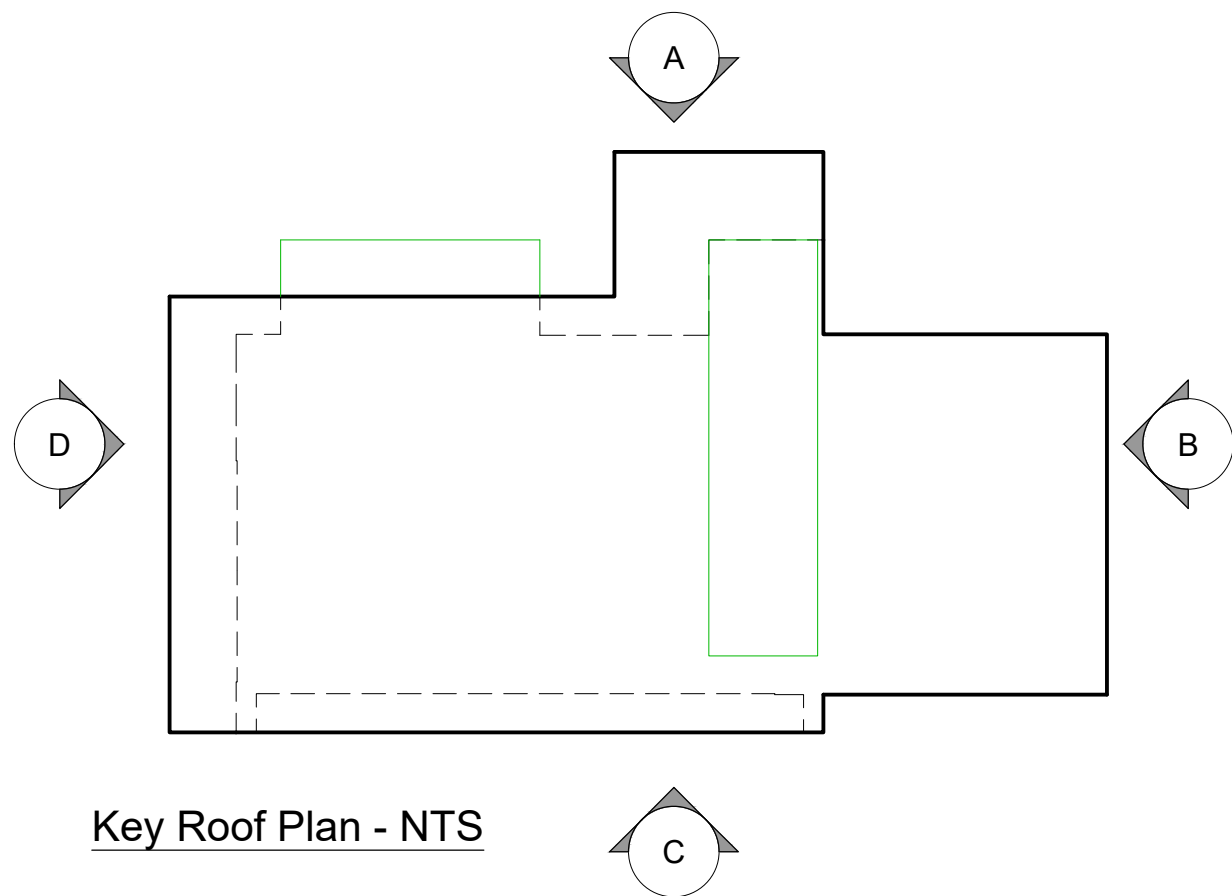


Key Roof Plan - NTS

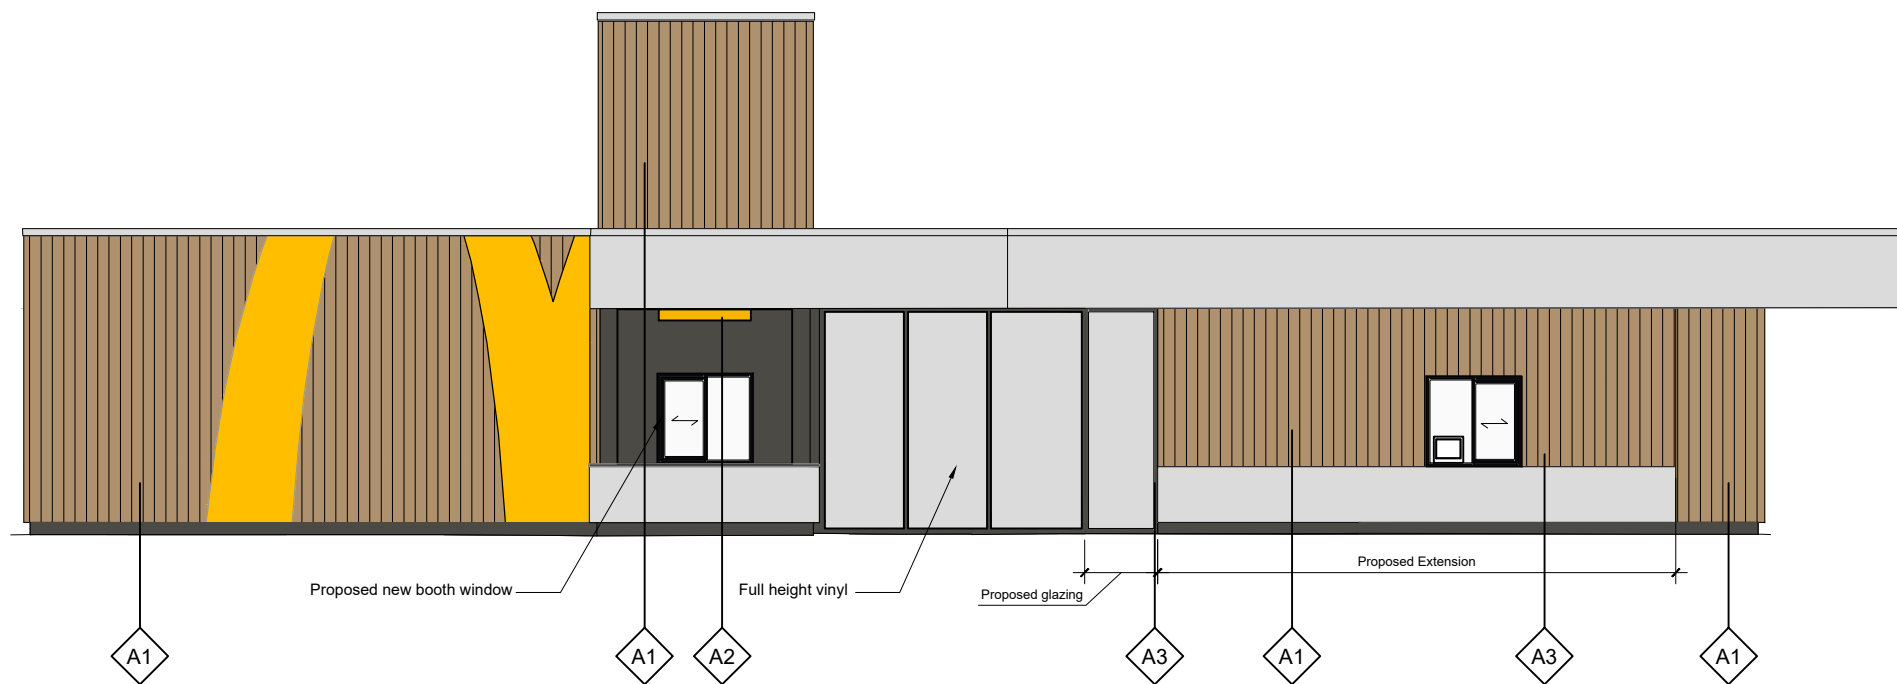


Proposed Elevation A

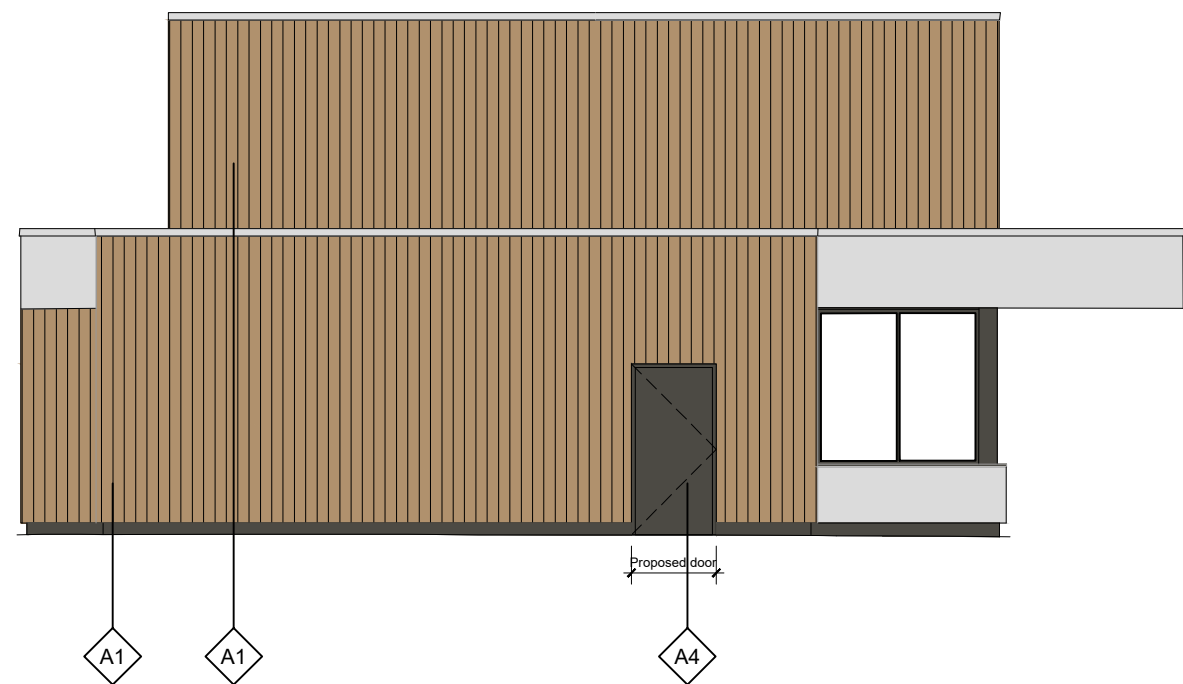

Proposed Elevation B

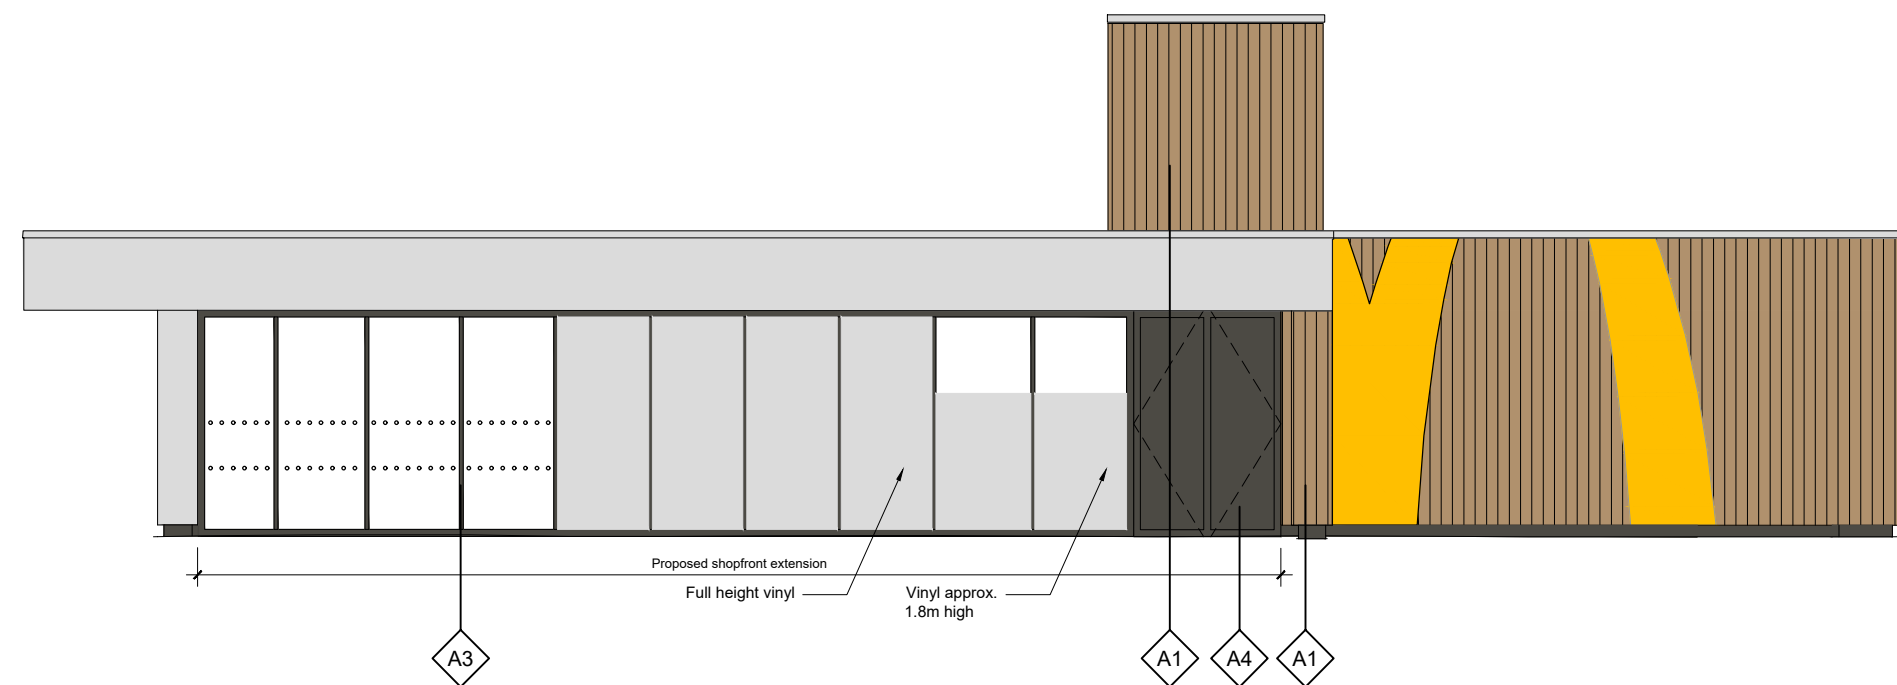

Proposed Elevation C

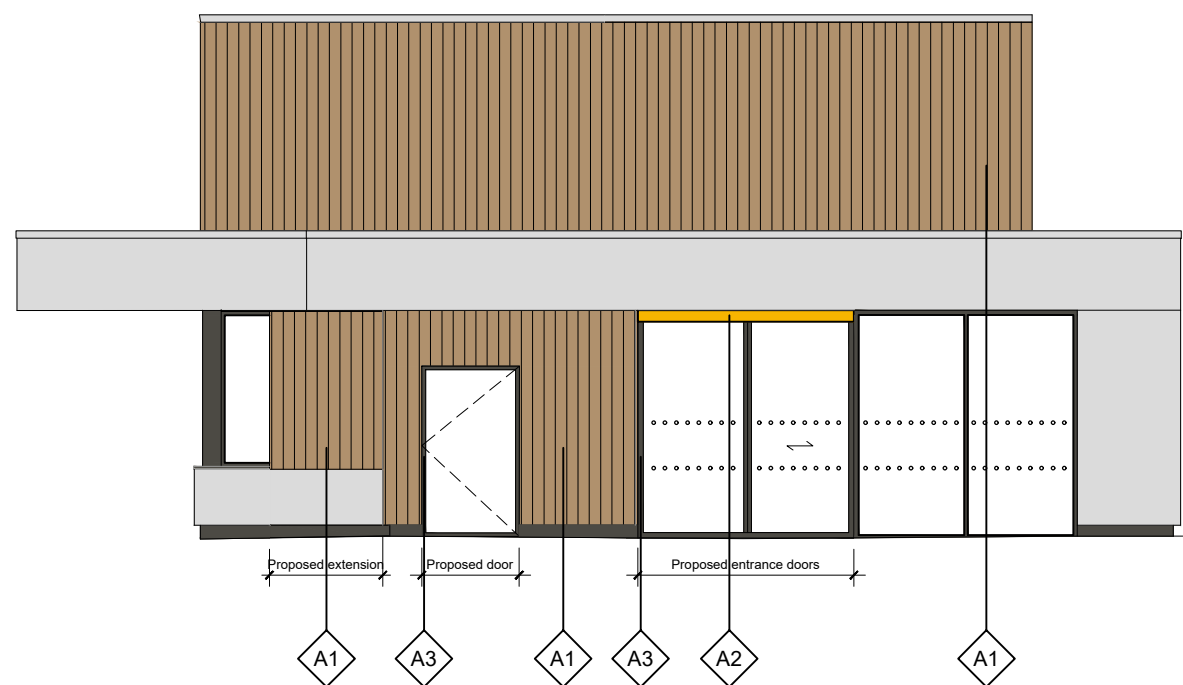

Proposed Elevation D

- NOTES**
- All dimensions and levels are to be checked on site.
 - Any discrepancies are to be reported to the architect before any work commences.
 - This drawing shall not be scaled to ascertain any dimensions. Work to figured dims only.
 - This drawing shall not be reproduced without express written permission from AEW.
 - Title overlay drawings and ownership boundaries are produced using all reasonable endeavours. AEW cannot be responsible for the accuracy or scale discrepancy of base plans supplied to them.
 - All works are to be undertaken in accordance with Building Regulations and the latest British Standards.
 - All proprietary materials and products are to be used strictly in accordance with the manufacturers recommendations.

CDM 2015

Client notified of duties: **At Design Workshops**
Principal Designer: **CSS**

Unless noted below, all known hazards have been highlighted on the drawing:

- A1** Restaurant Timber effect cladding panels
- A2** Service Points Illuminated panel RAL 1023 Traffic Yellow
- A3** Window and Doors PPC RAL 9005 Jet Black frames
- A4** Security Doors PPC RAL 7022 Umbra Grey

Drawing Based on:
Glanville Survey Reference: 4230194-4301
Dated Apr 2023

- Scale for planning purposes only.

Notes:
All drawings to be read in conjunction with all other drawings as noted on issue sheet.

B	16/06/2023	LMD	JJS
Booth windows updated. Key plan updated			
A	03/05/2023	SF	EOH
Existing elevations removed and GA and Roof Plan added.			
-	21/04/2023	LMD	JJS
Initial Issue			
REV	Date	Drawn by: -	Checked by: -
Status Purpose of Issue			
S2	For Information		
drawing stage	Planning		
client			
McDonald's Restaurants Ltd			

project	store
Coopers Lane Knowsley	1888
drawing title	
Proposed Building Elevations	

date	21/04/2023	drawn	LMD
scale@A2	1:100	checked	JJS

PLANNING

Proposed Building Elevations

