


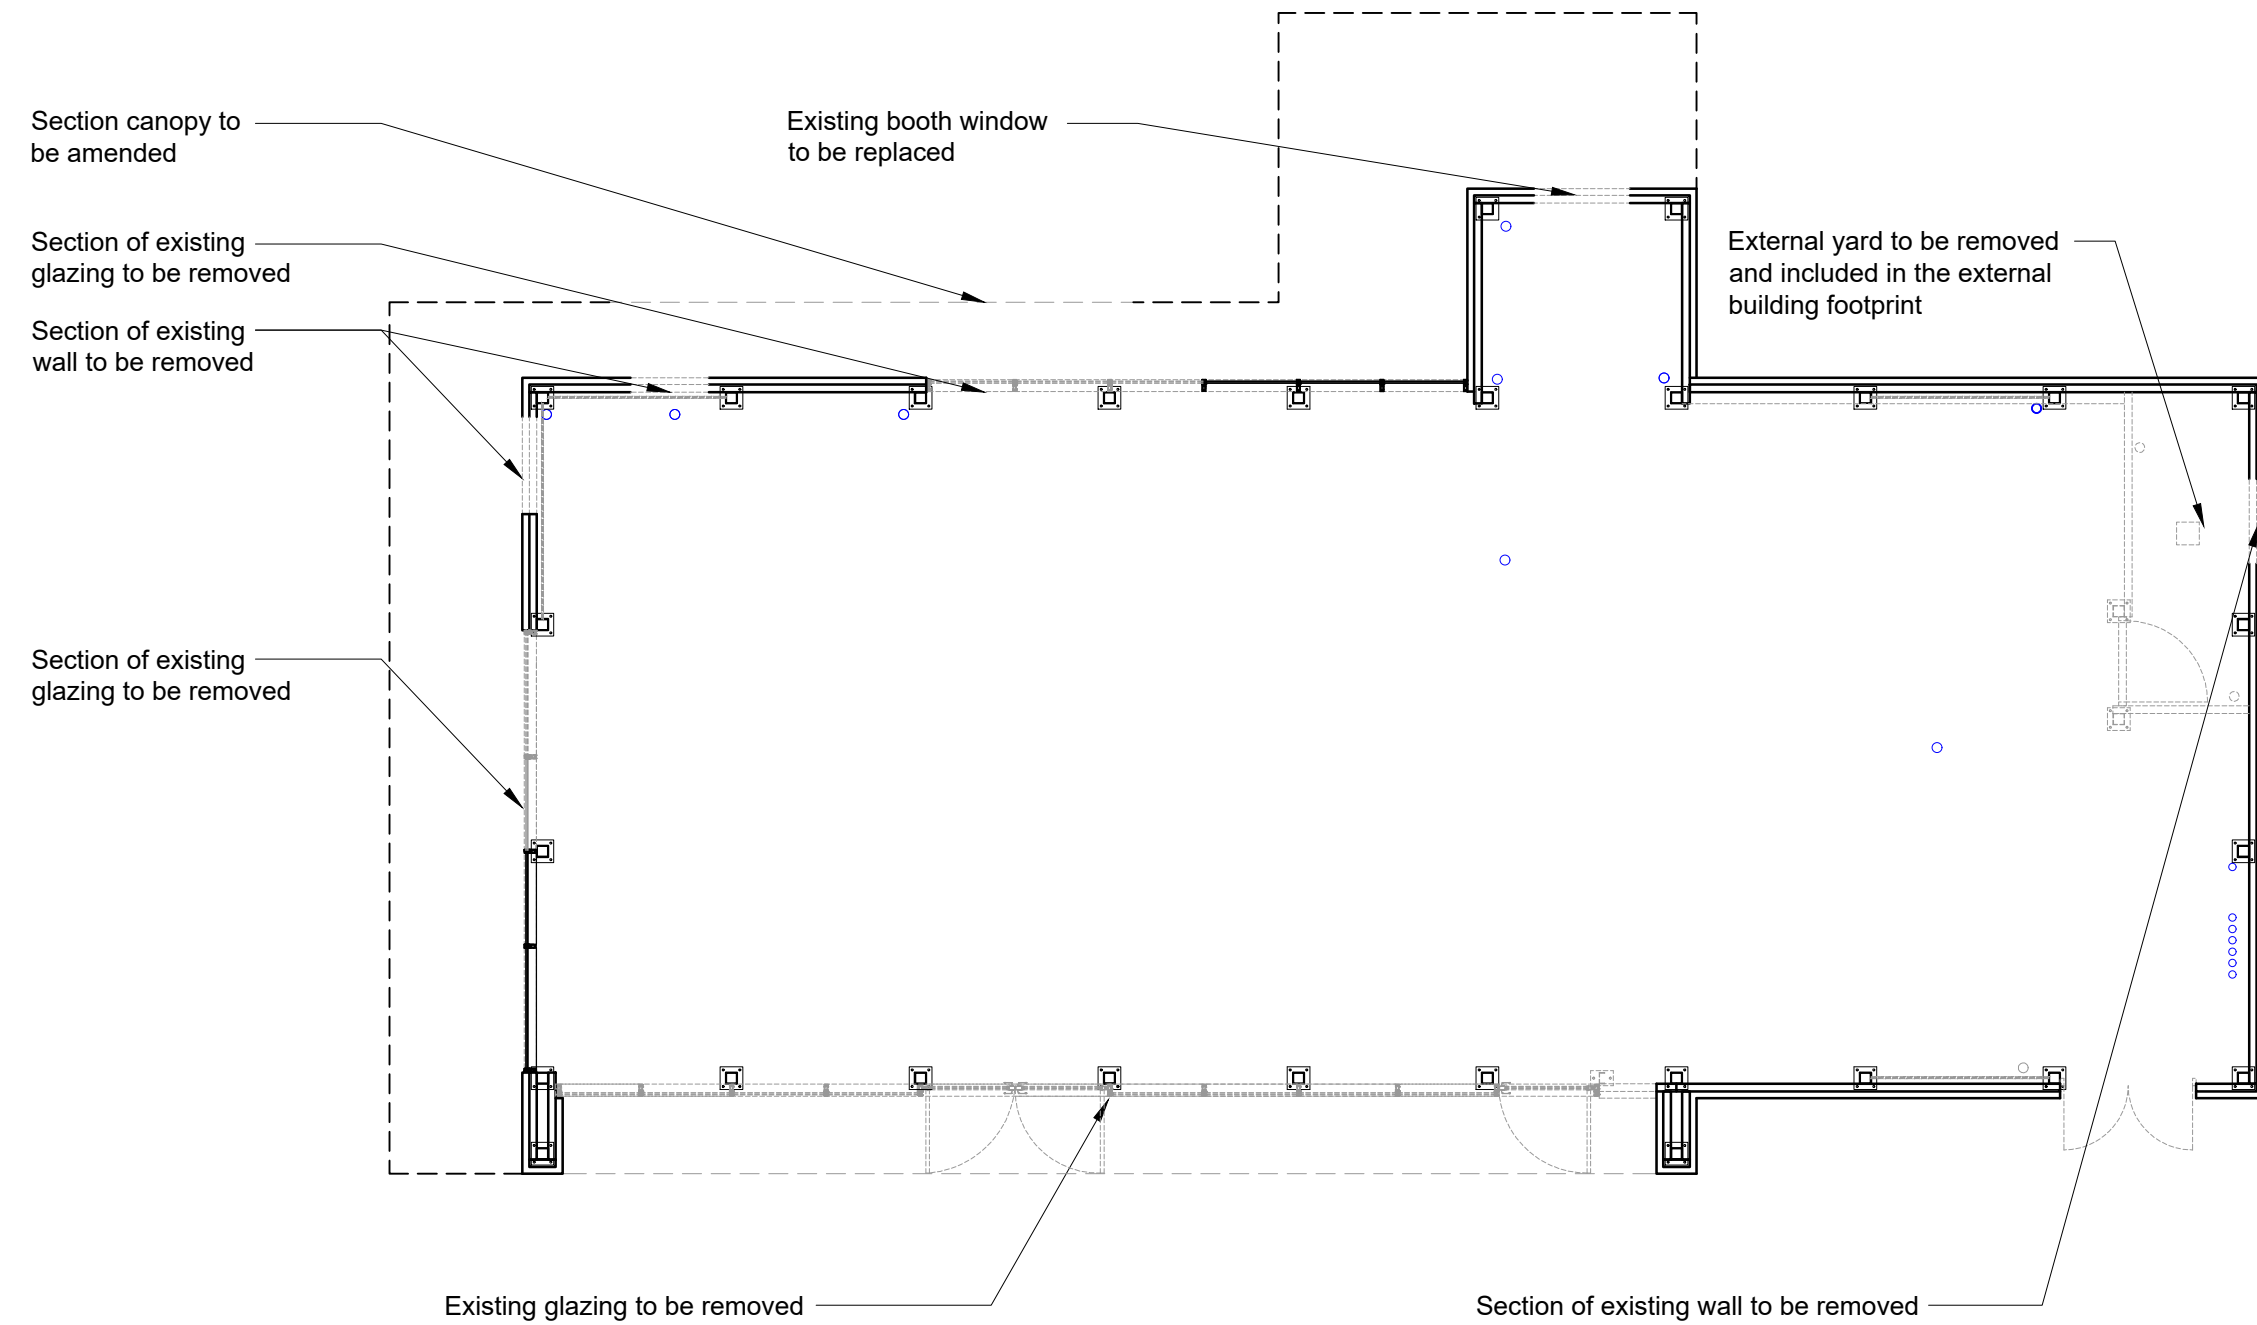


 


Existing Floor Plan

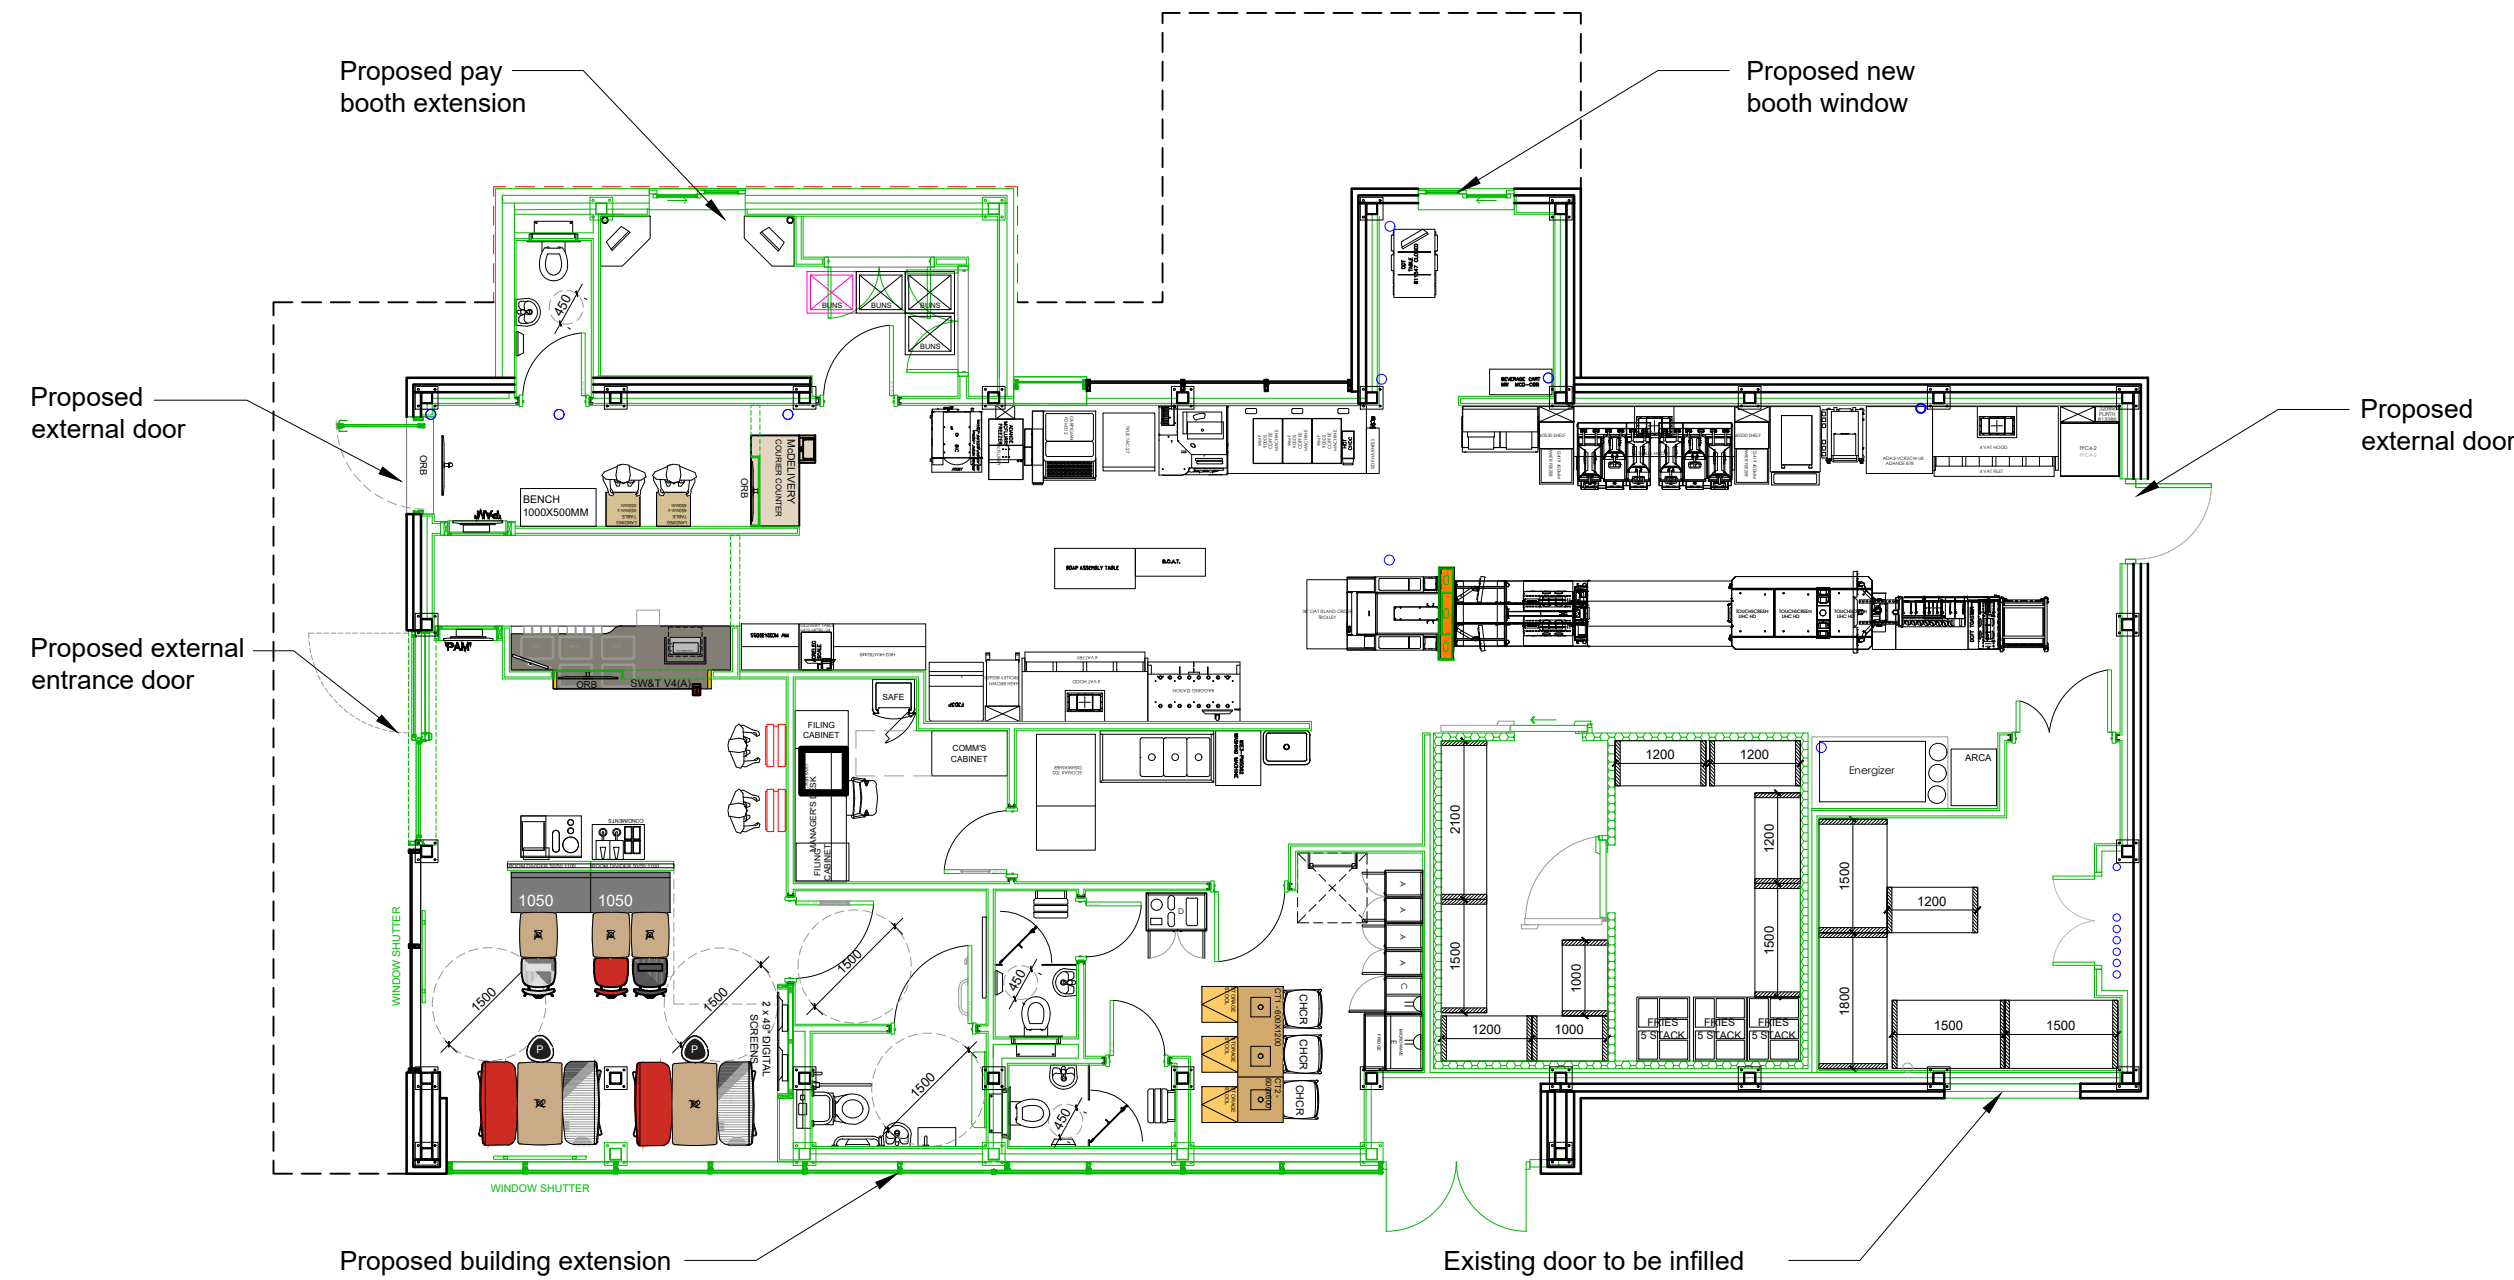

Proposed Floor Plan

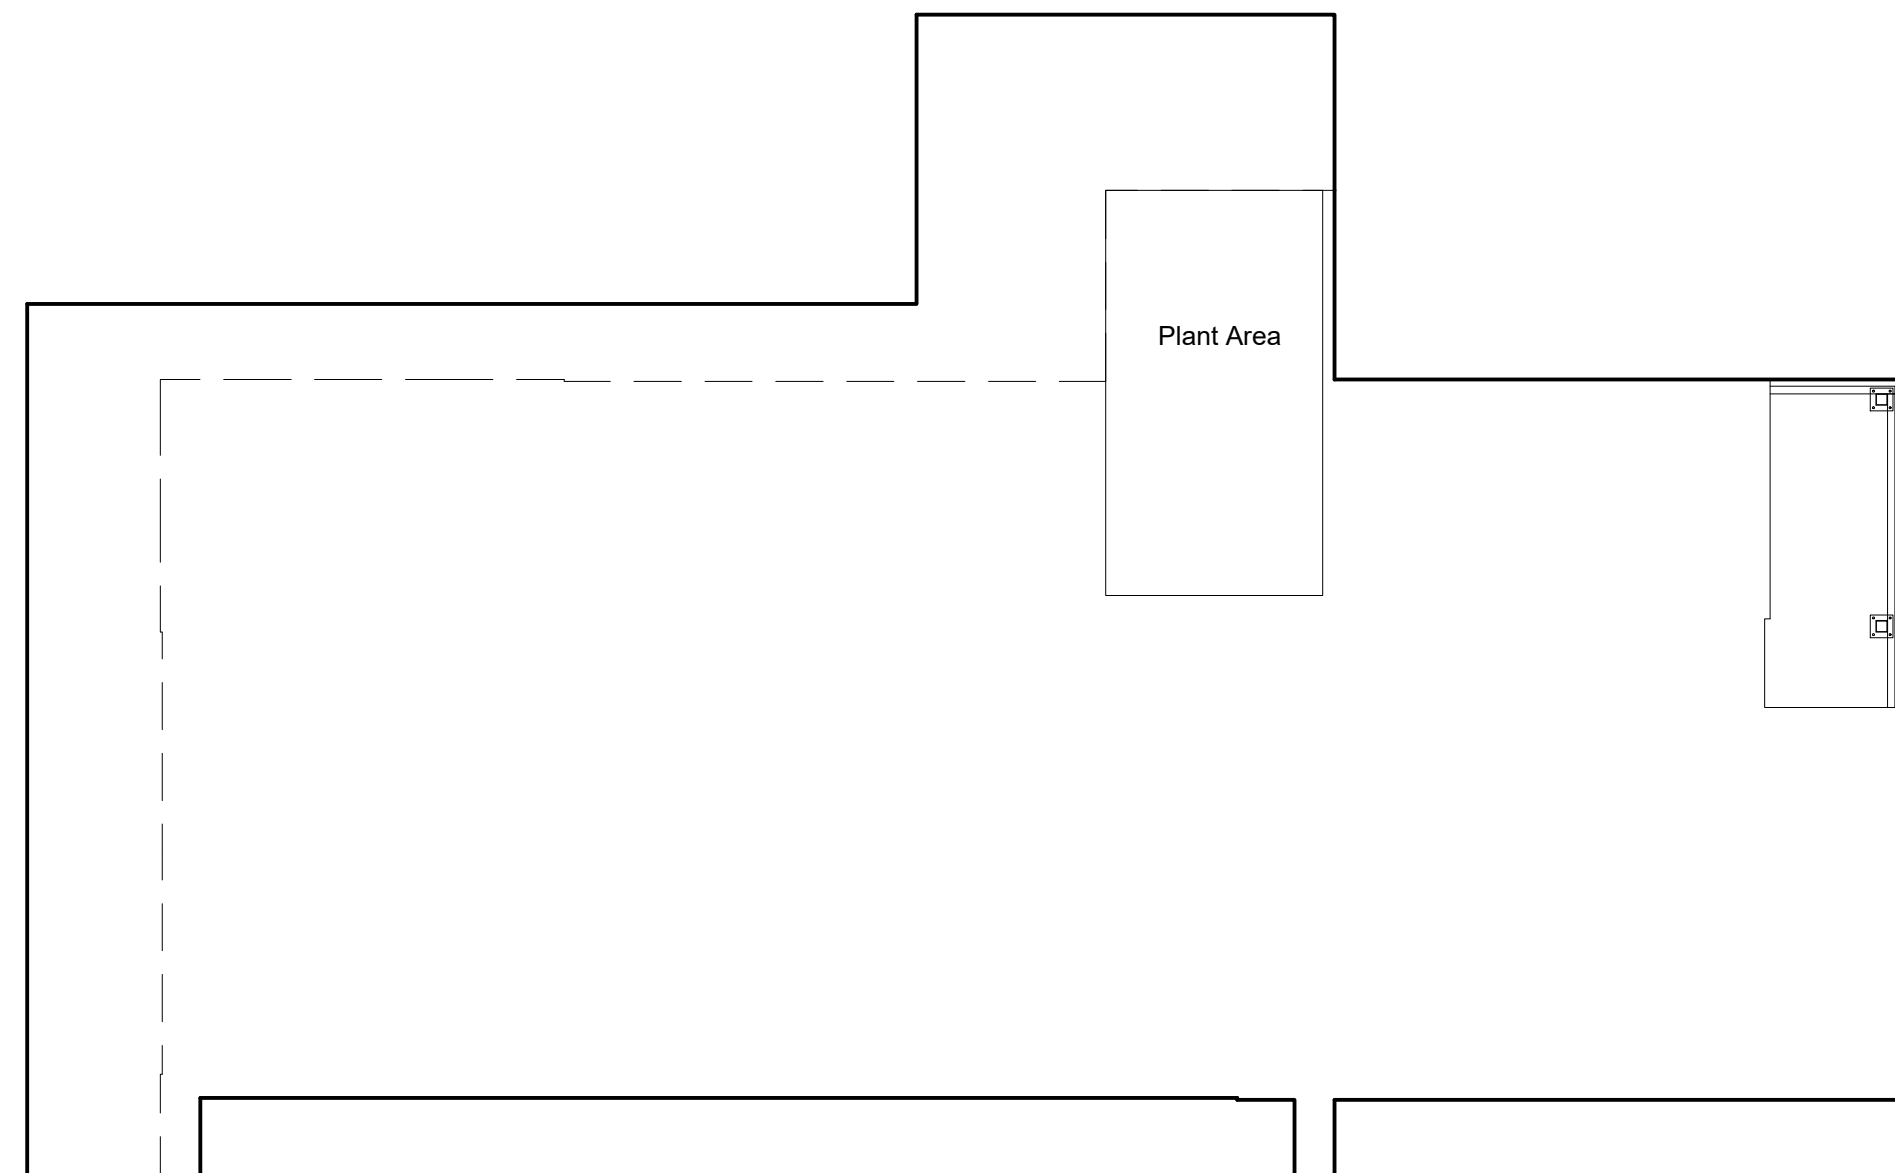

Existing Roof Plan

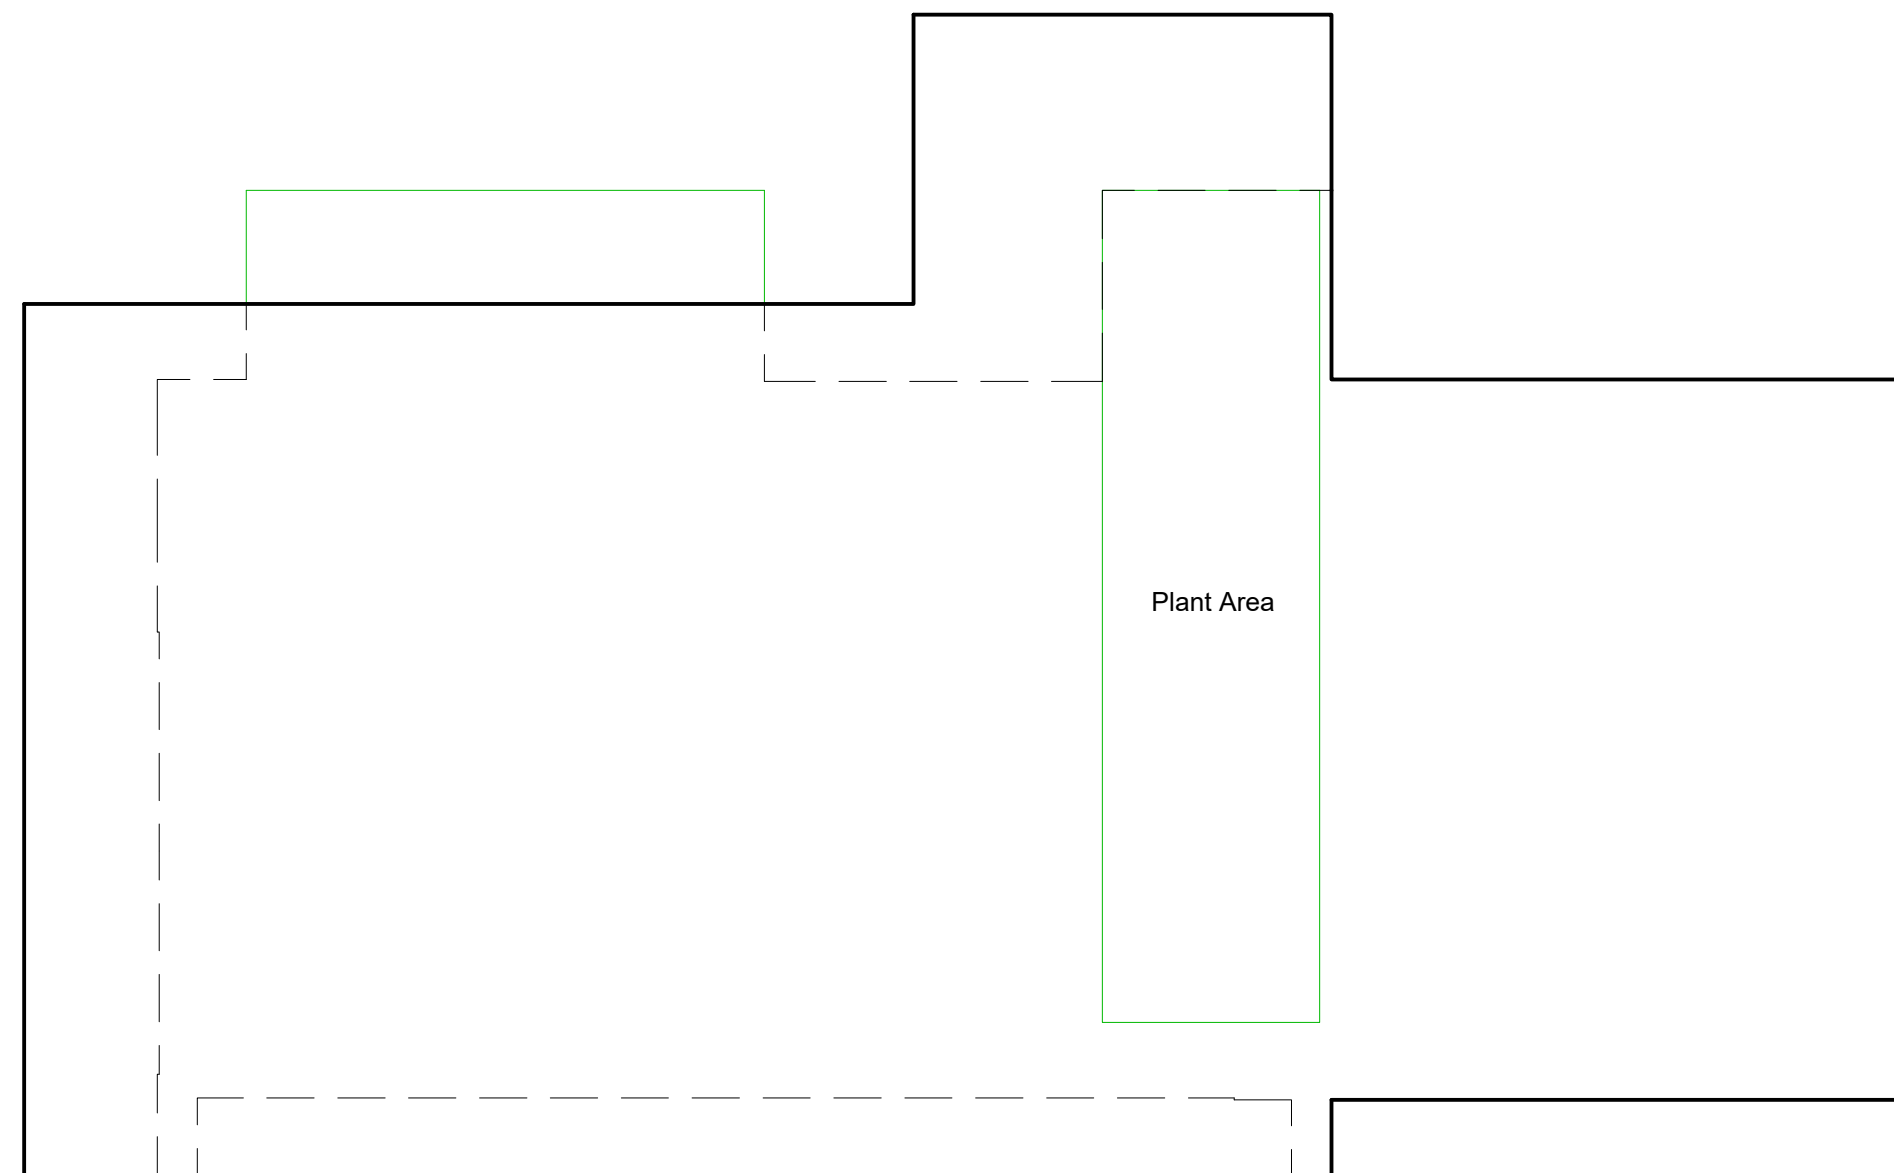

Proposed Roof Plan

Existing & Proposed Floor and Roof Plan

NOTES

- All dimensions and levels are to be checked on site.
- Any discrepancies are to be reported to the architect before any work commences.
- This drawing shall not be scaled to ascertain any dimensions. Work to figured dims only.
- This drawing shall not be reproduced without express written permission from AEW.
- Title overlay drawings and ownership boundaries are produced using all reasonable endeavours. AEW cannot be responsible for the accuracy or scale discrepancy of base plans supplied to them.
- All works are to be undertaken in accordance with Building Regulations and the latest British Standards.
- All proprietary materials and products are to be used strictly in accordance with the manufacturers recommendations.

CDM 2015

Client notified of duties: **At Design Workshop**

Principal Designer: **CSS**

Unless noted below, all known hazards have been highlighted on the drawing:

Drawing Based on:
ADS DESIGN DRAWING REFERENCE: 1764-178 FINISHES
LAYOUT DATED: 18.11.21

- Scale for planning purposes only.

Notes:

All drawings to be read in conjunction with all other drawings as noted on issue sheet.

B	16/06/2023	LMD	JJS
GA plan / notes updated			
A	03/05/2023	SF	EOH
GA Plan added.			
-	21/04/2023	LMD	JJS
Initial Issue			
REV	Date	Drawn by: -	Checked by: -
Status	Purpose of Issue		
S2	For Information		
drawing stage	Planning		
client	McDonald's Restaurants Ltd		

project	store		
Coopers Lane Knowsley	1888		
drawing title			
Existing & Proposed Floor and Roof Plan			
date	21/04/2023	drawn	LMD
scale@A1	1:100	checked	JJS

PLANNING

Rev

B

13285_AEW_1888_0006

Job No

aeu architects
0161 214 4370
www.aeuarchitects.com



aeu