



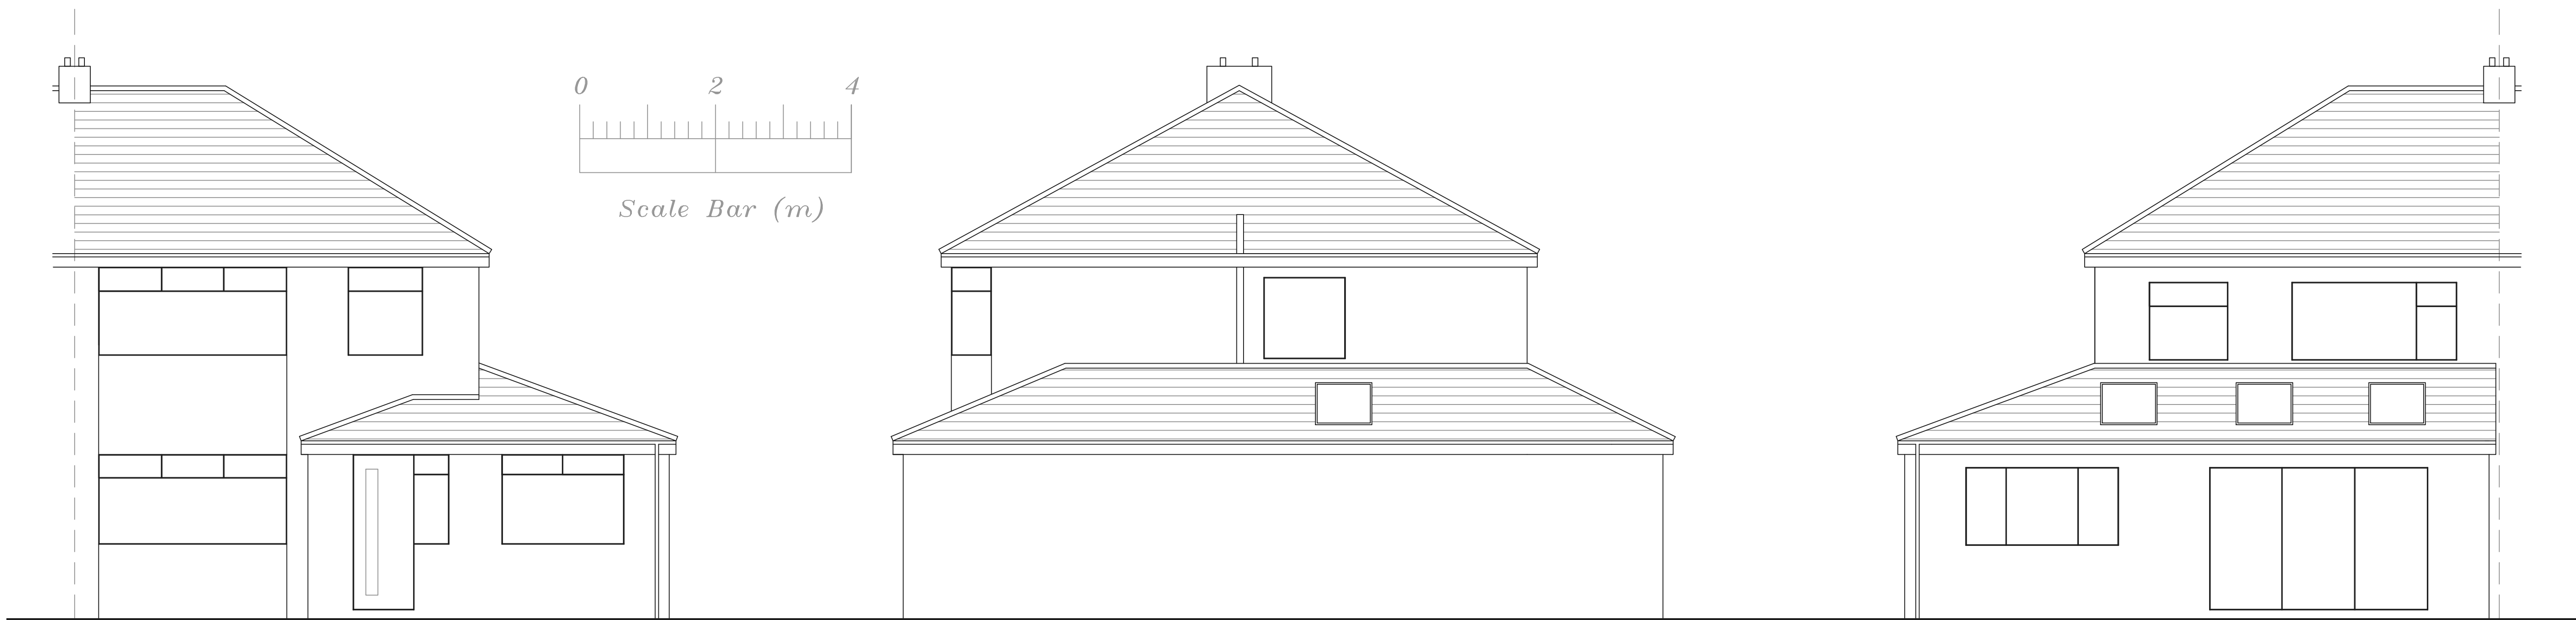

Proposed Front Elevation

Proposed Side Elevation

Proposed Rear Elevation

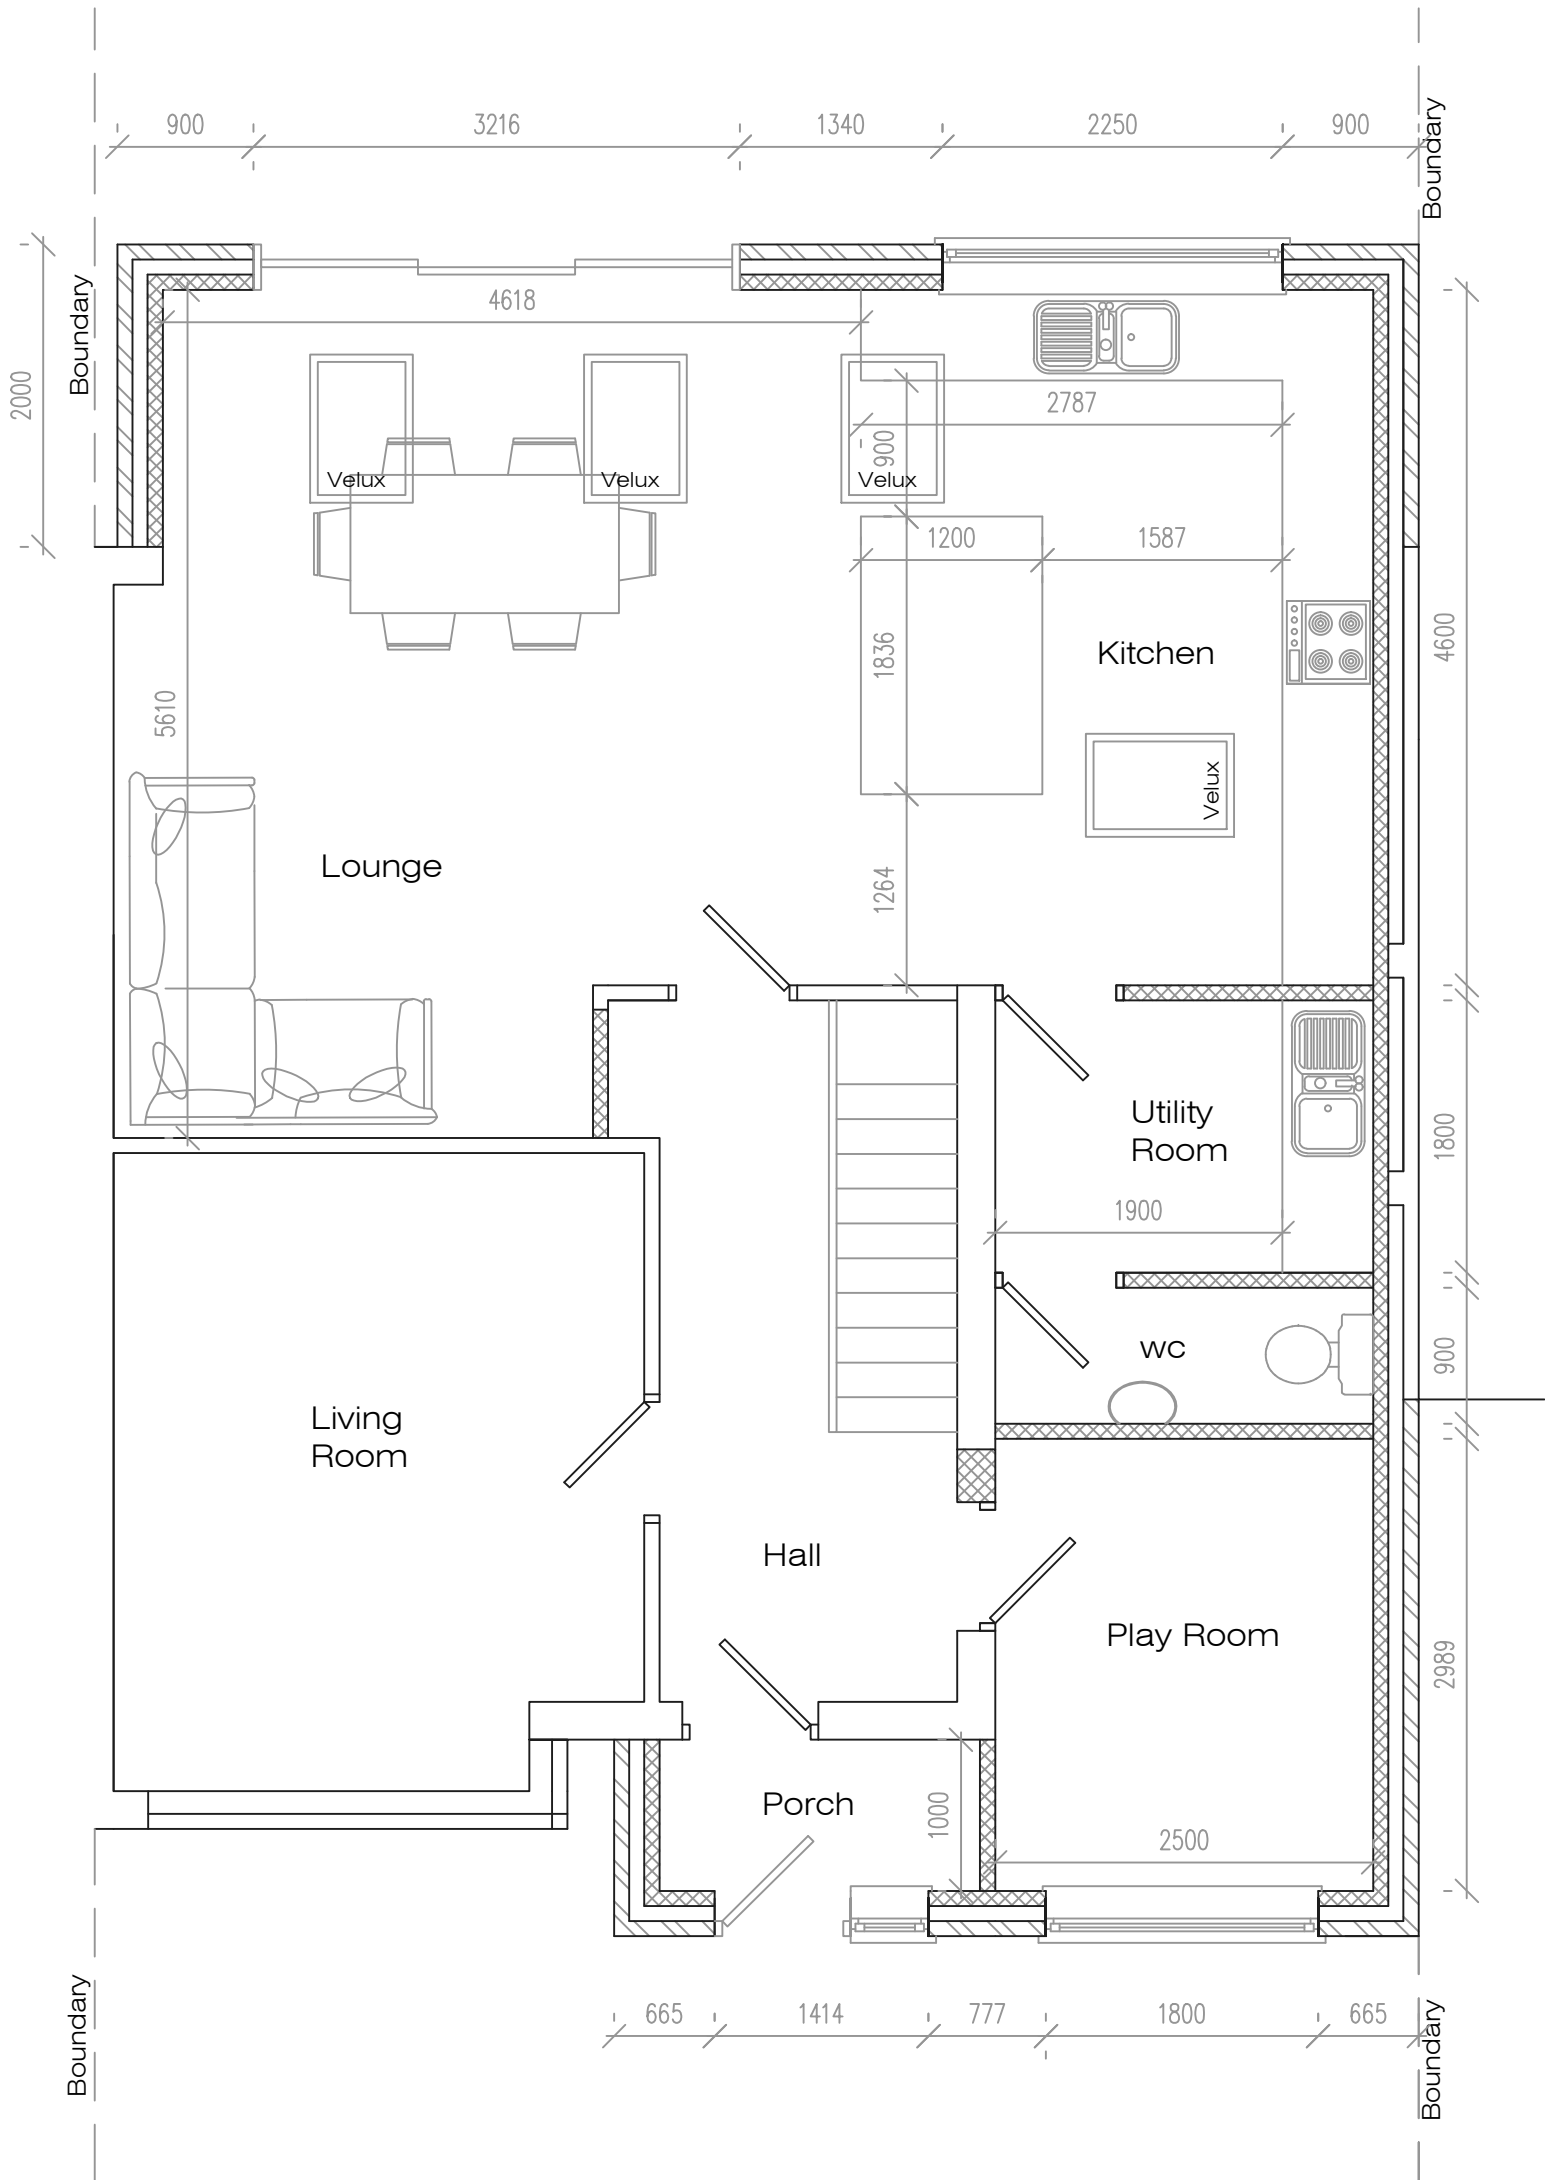

Proposed Ground Floor Plan

Address 15 Laburnum Ave, L36				
Job Title Single storey extension works				
Drawing title Proposed Plans				
Chkd	Appvd	date	scale	Dwg No.
		March '23	1:50 ● A1	002