




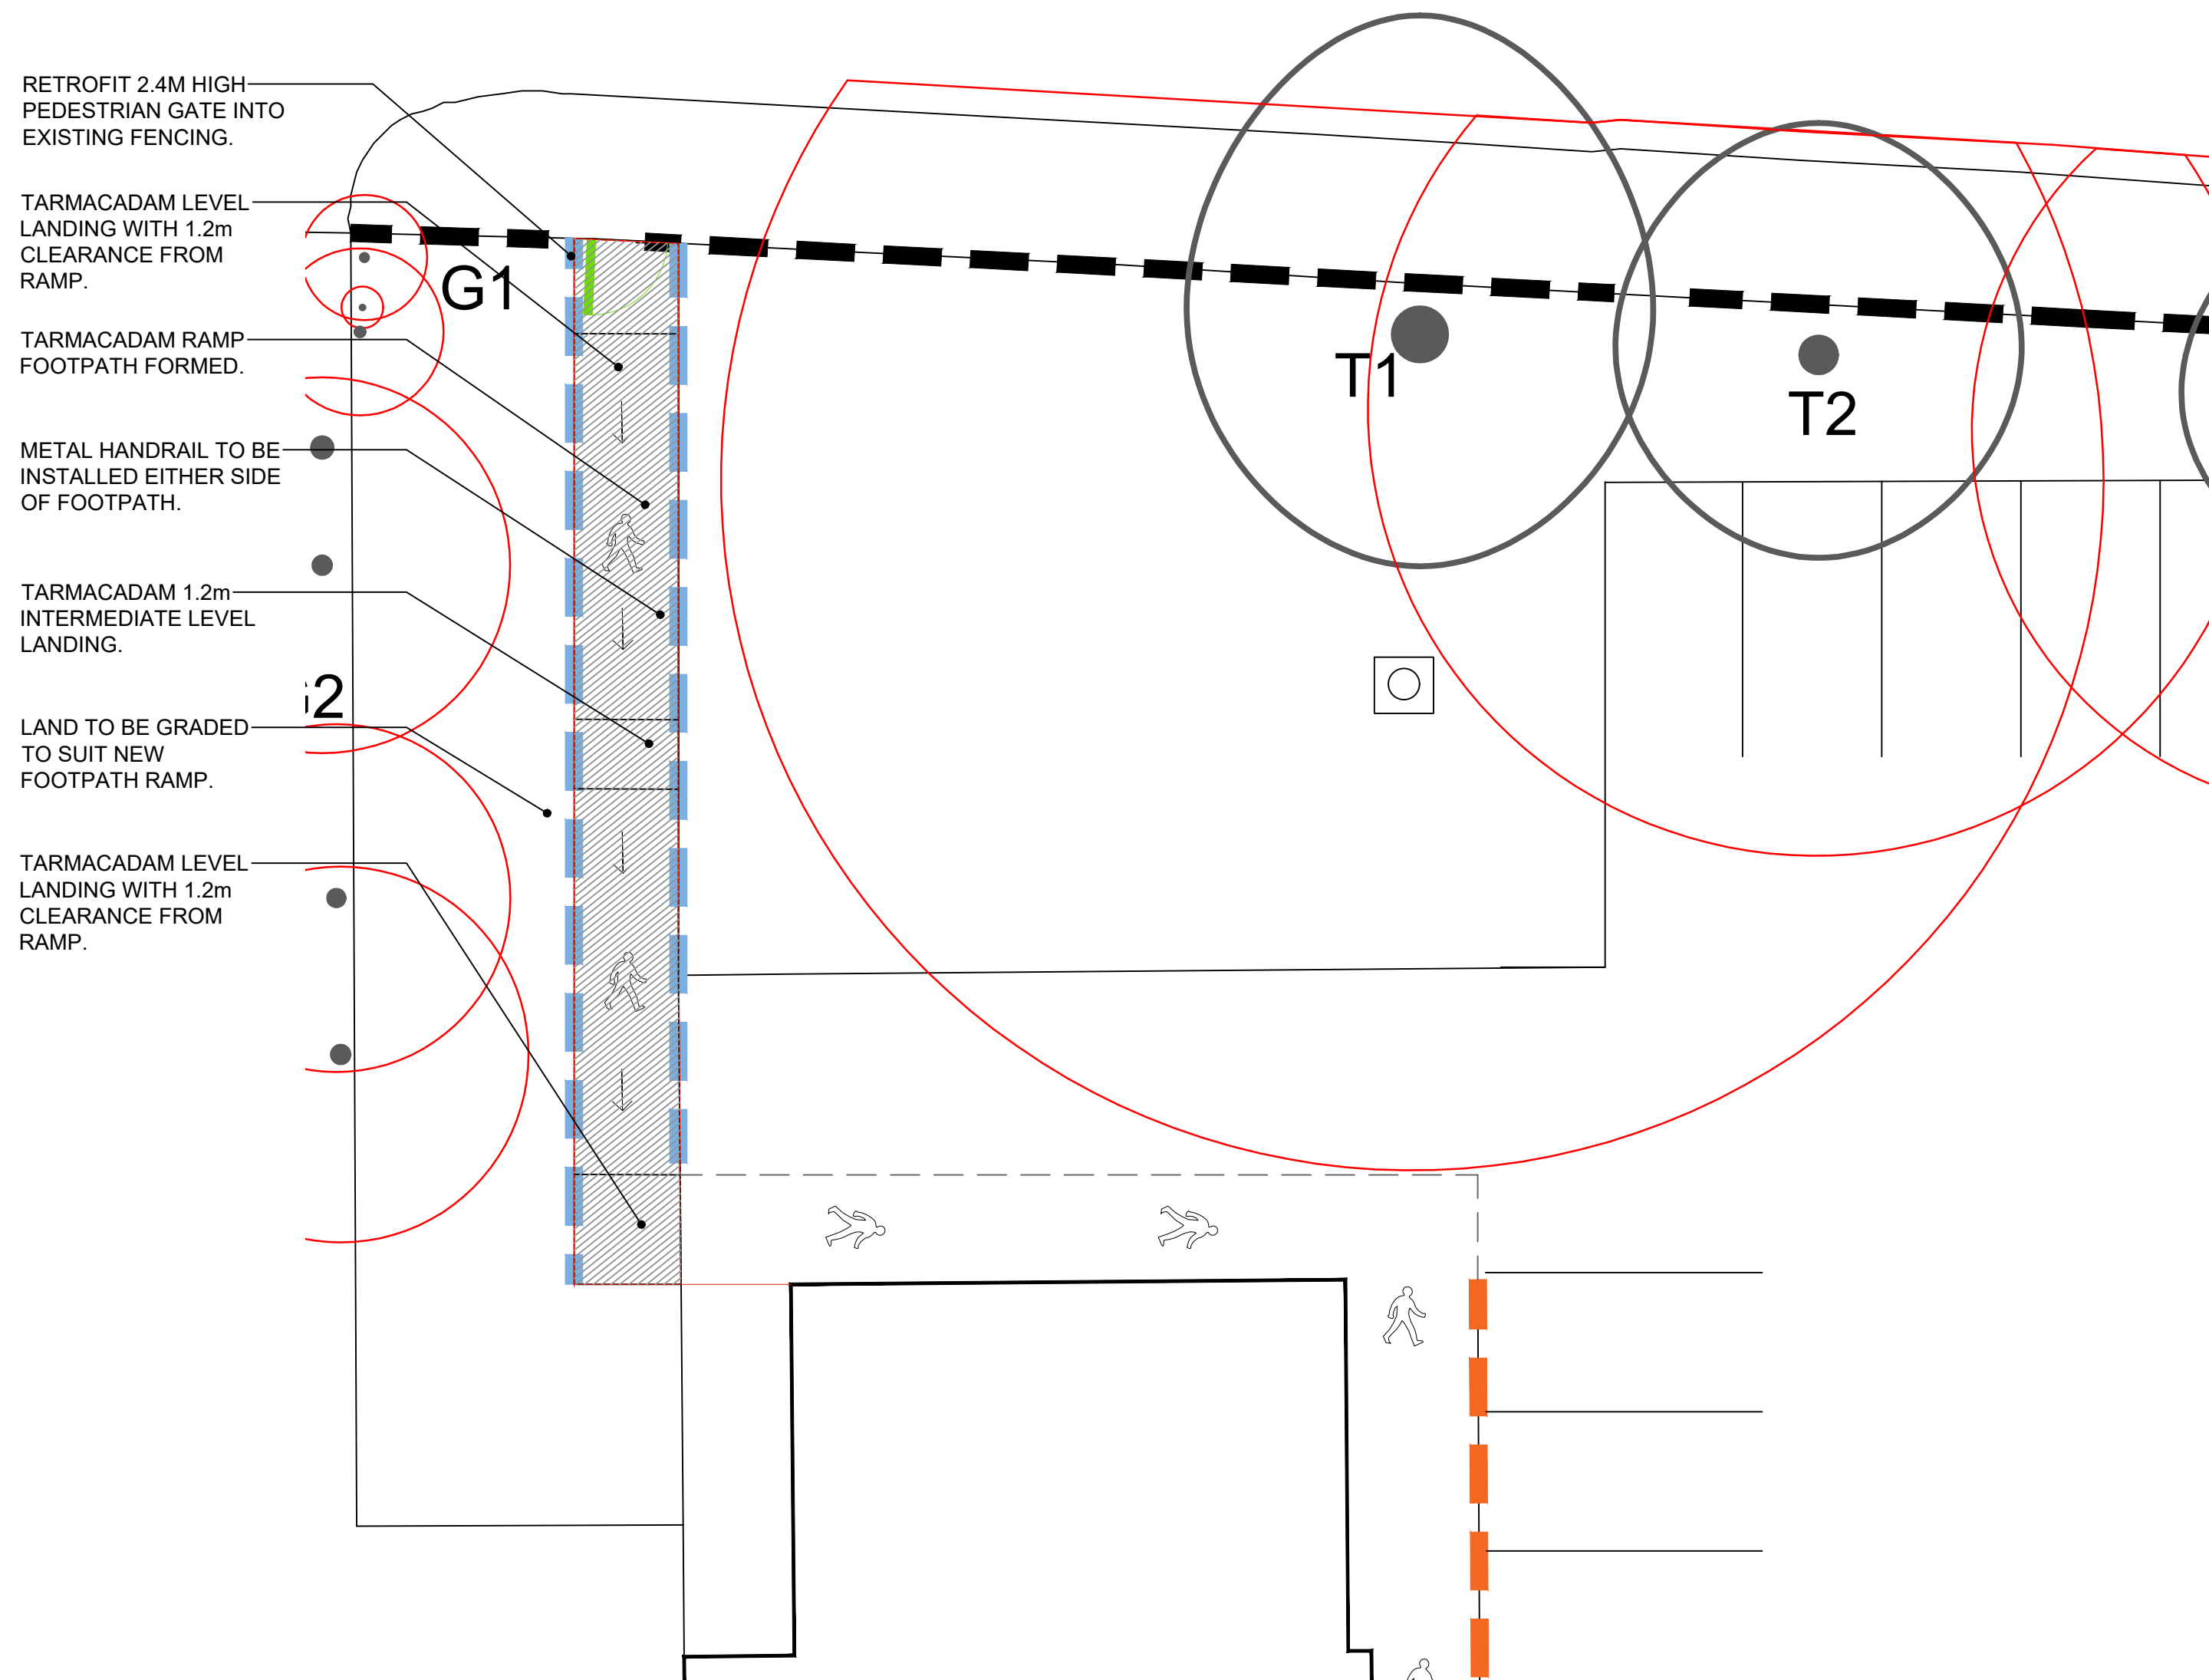

PROPOSED PLAN SCALE 1:100 @ A2

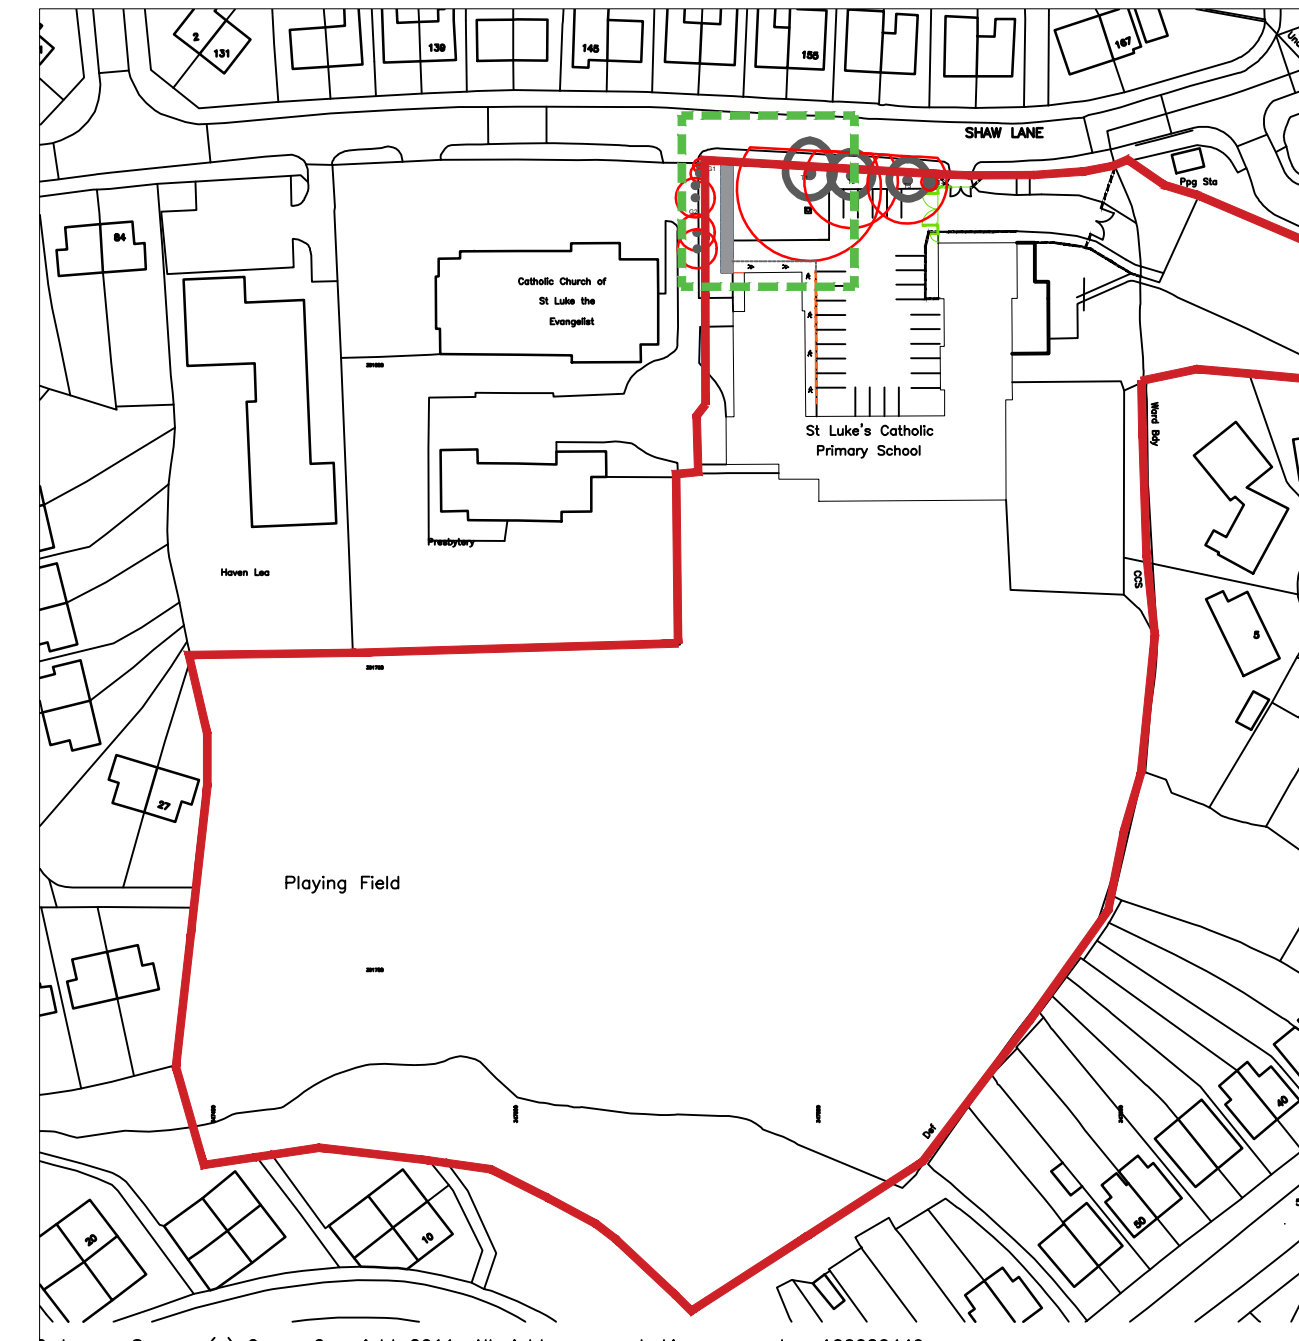

SITE LOCATION PLAN SCALE 1:1250 @ A2

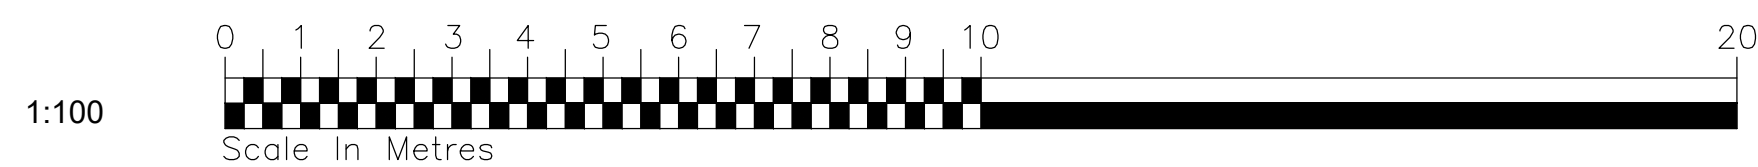

Rev	Amendments	Date

PLANNING

 CUNLIFFES PROPERTY AND CONSTRUCTION CONSULTANTS Claire Court Oriel Road Bootle Liverpool L20 7AD Tel No: (0151) 944 2030 Fax No: (0151) 944 1625 E-mail: cs@cunliffes.com  RIBA Chartered Practice  RICS	Client Tunside Ltd	Drawing Title Proposed Floor Plan		
	Project Title St Lukes CPS, Whiston Safeguarding Works	Drawn	Date	Checked
		JF	Jun 24	JH
		SCALE		
	DWG No.	7417_P06		