



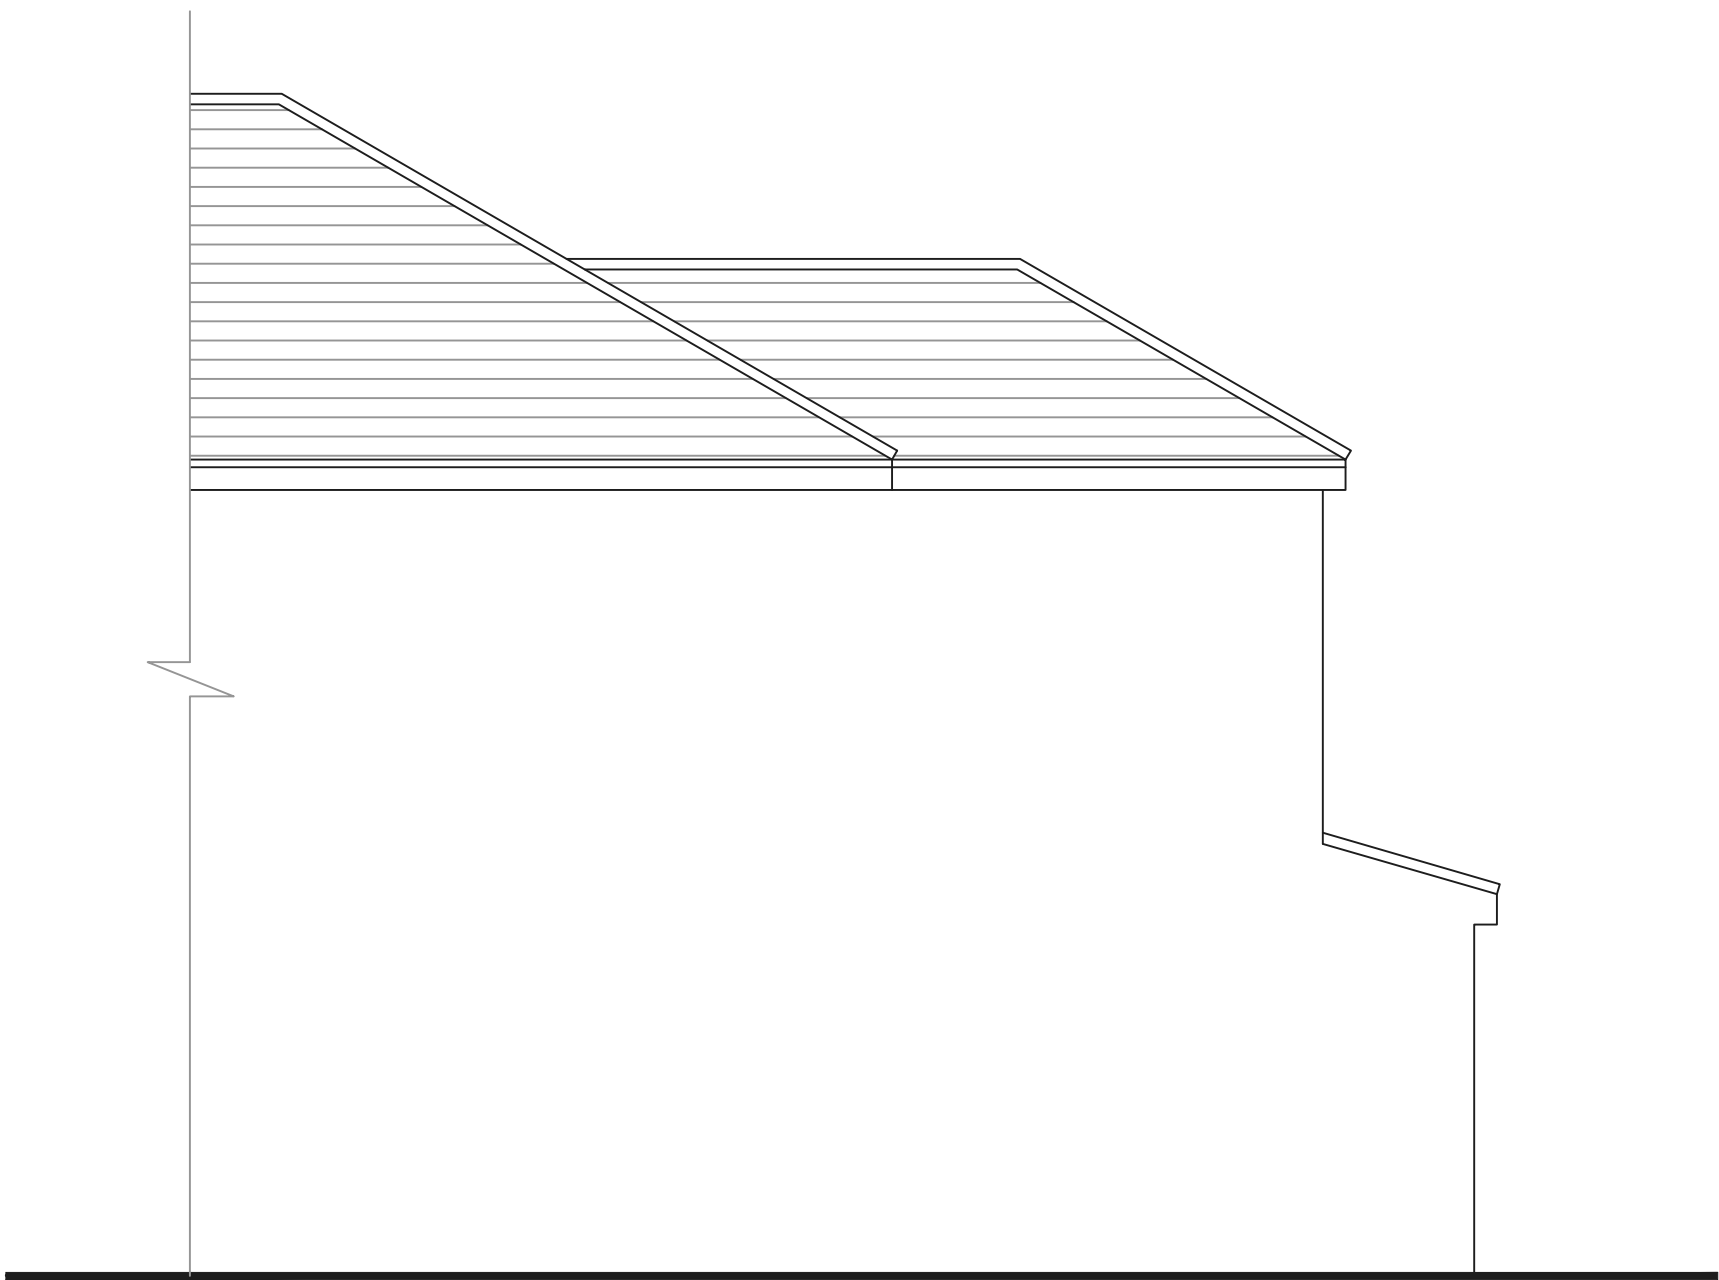


Proposed Side Elevation




Proposed Rear Elevation

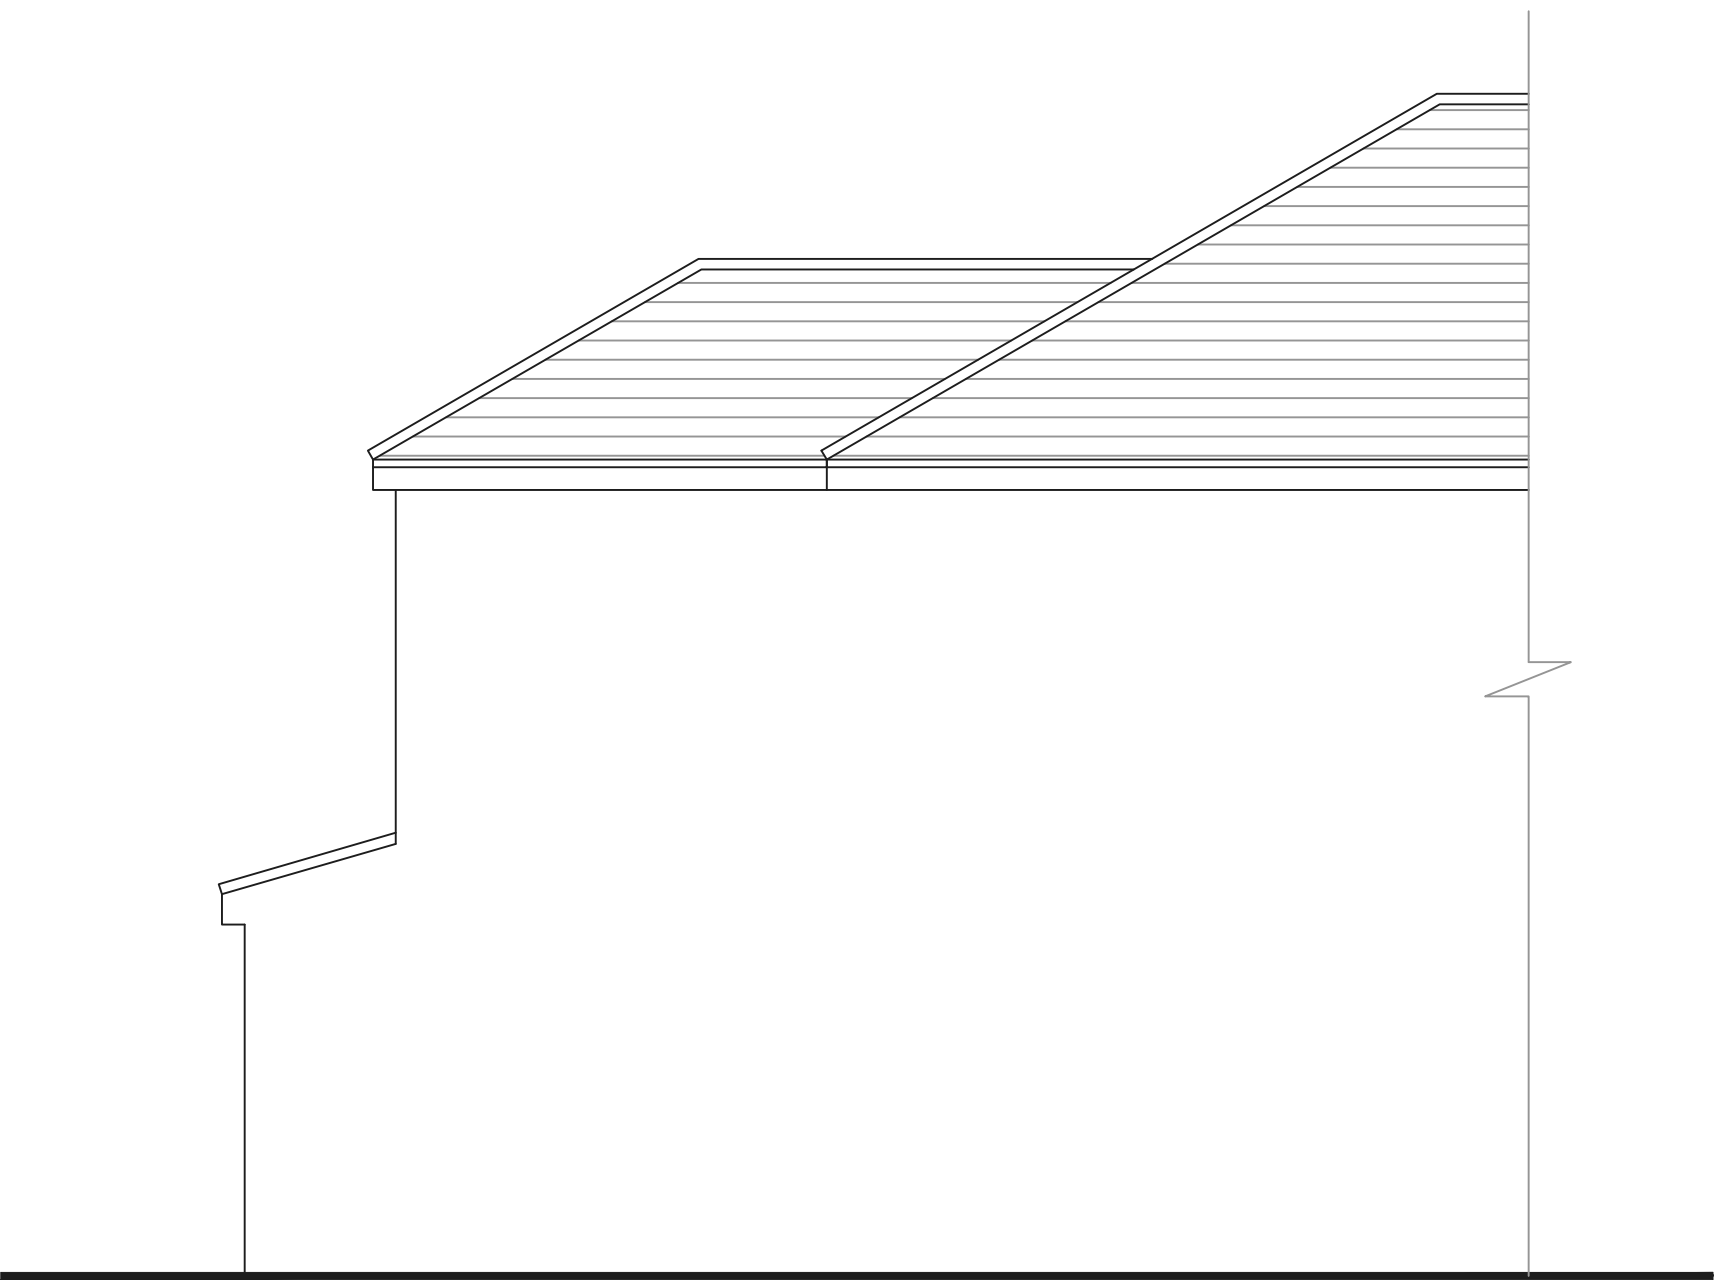


Proposed Side Elevation

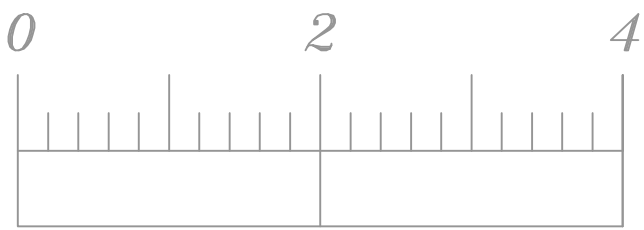

Scale Bar (m)

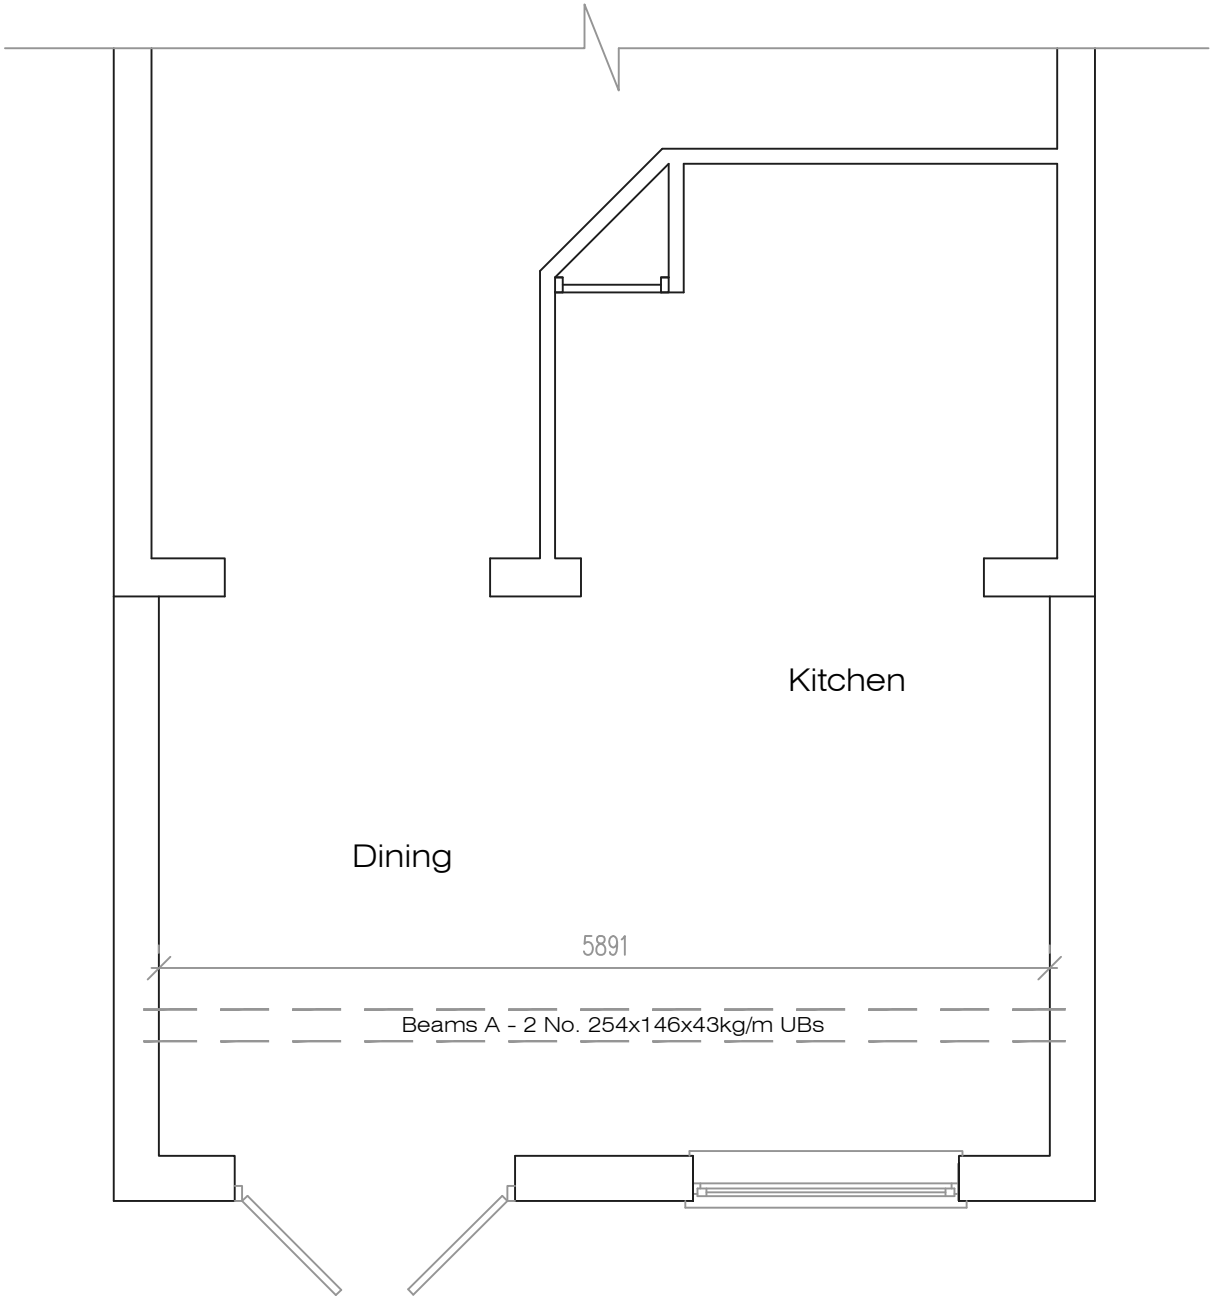

Proposed Ground Floor Plan

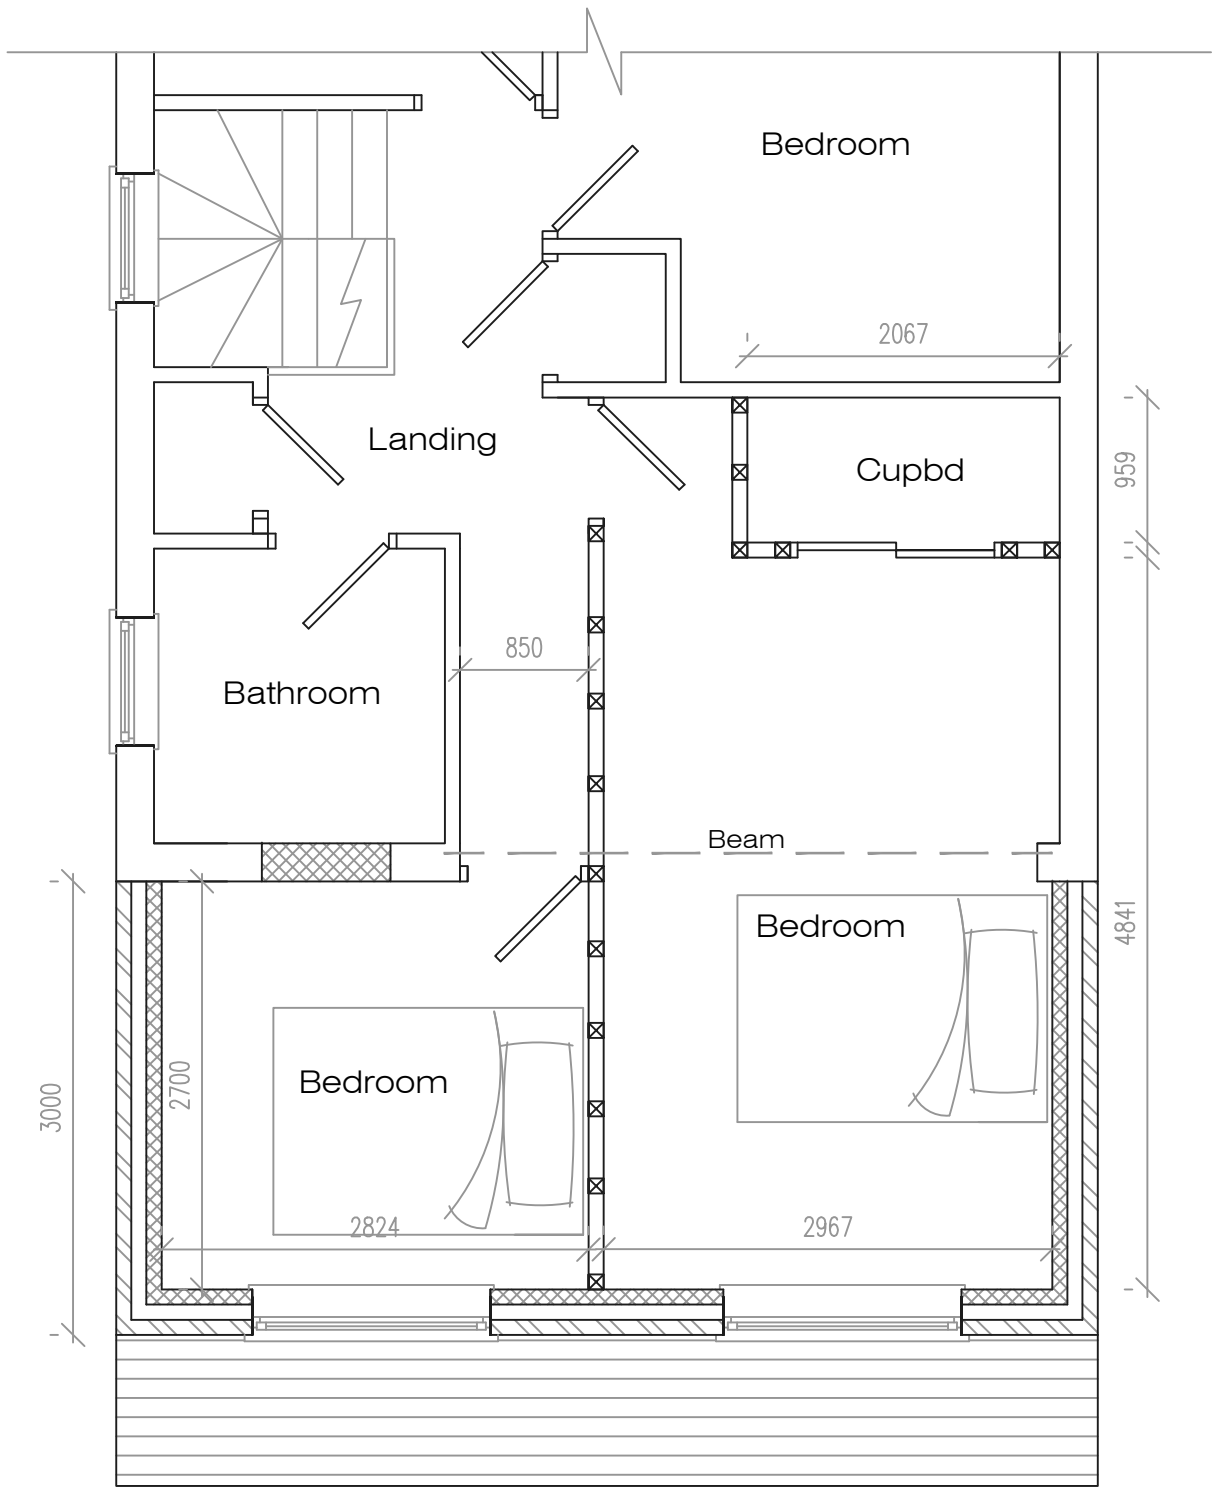

Proposed First Floor Plan

Address			
27 Caldwood Drive, L35			
Job Title			
First floor extension works			
Drawing title			
Proposed Plans			
Chkd	Appvd	date	scale
		Nov '24	1:50 @ A1
Dwg No.			002