



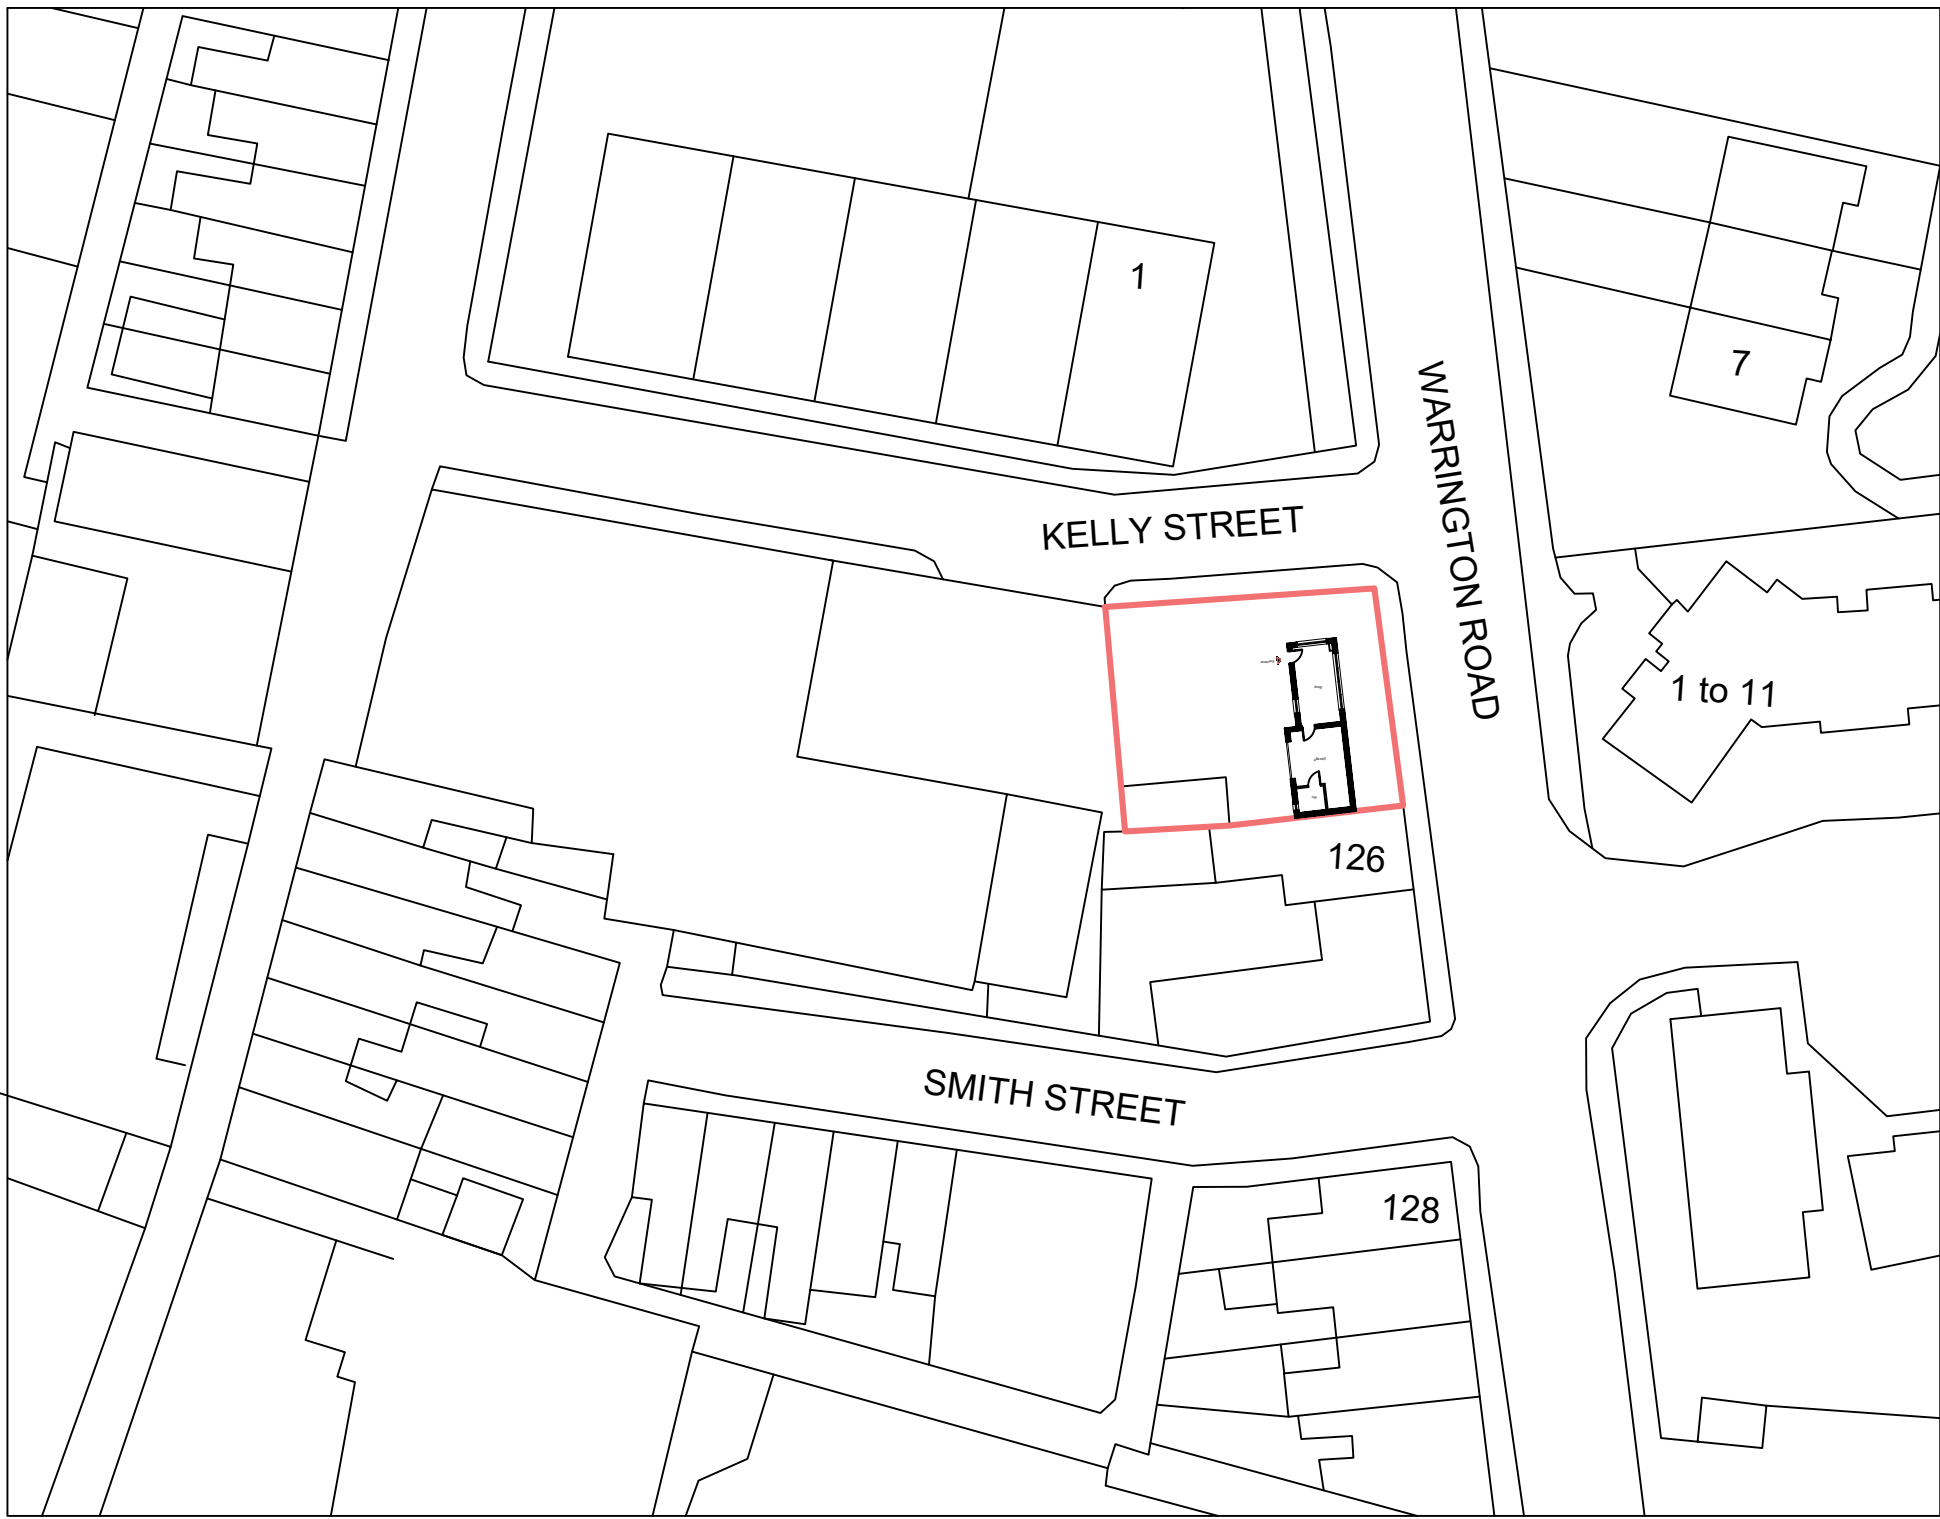

EXISTING SITE PLAN S:1/500

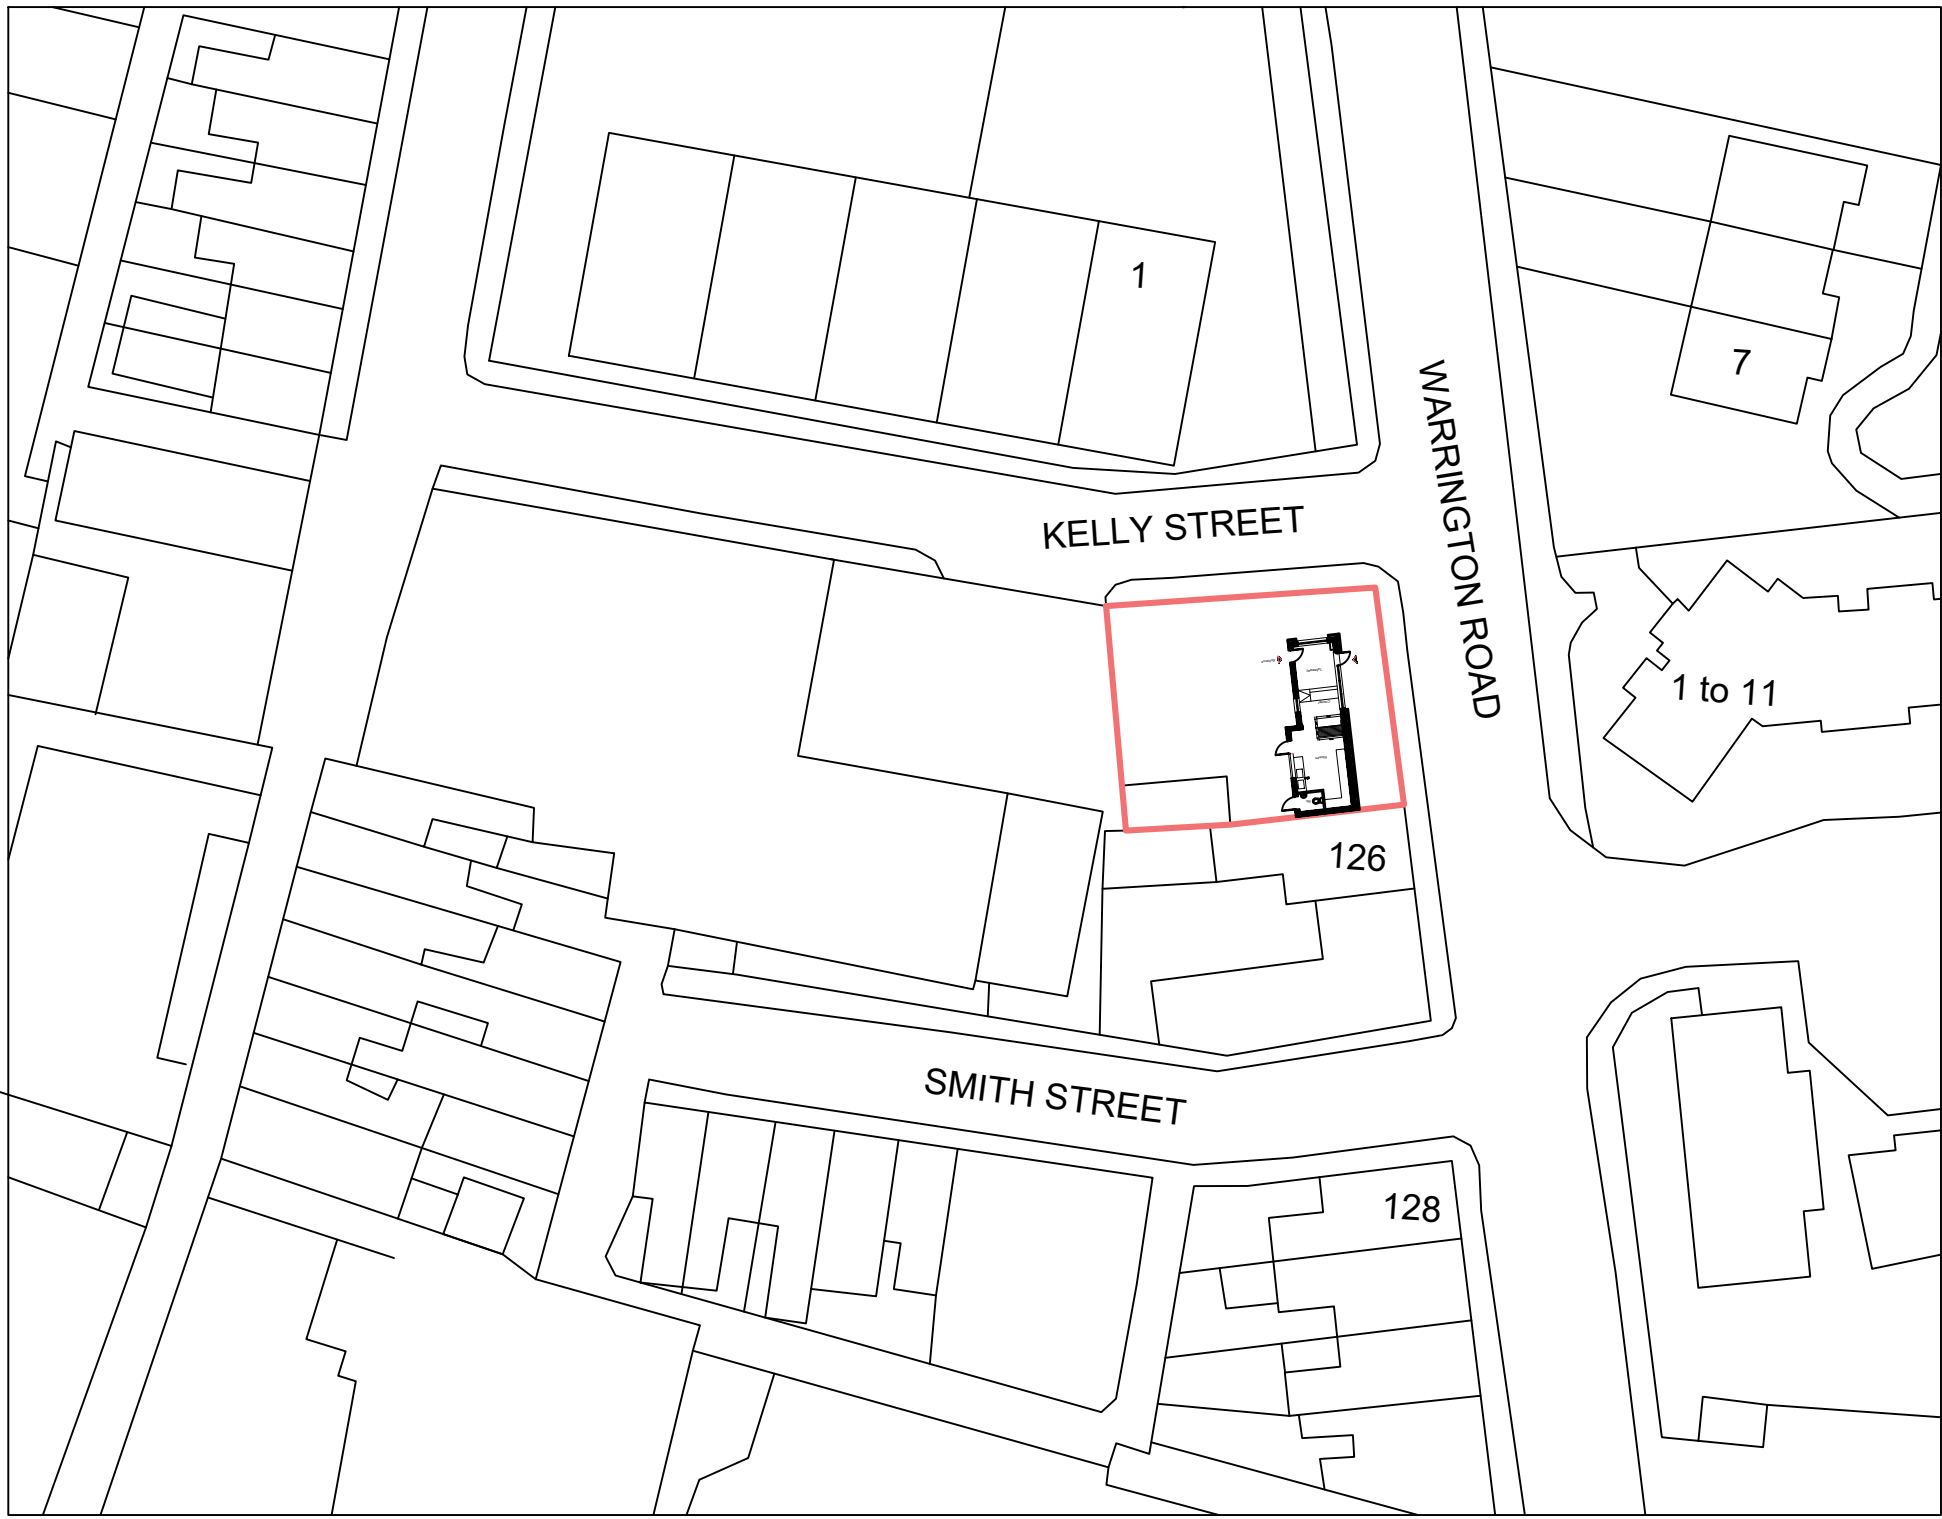

PROPOSED SITE PLAN S:1/500



NOTES

|     |    |      |
|-----|----|------|
| rev | by | date |
|-----|----|------|



AWE Architectural  
Design Consultancy Ltd  
Firdevs Tosun  
+44 7843 900 532  
12 Jordan Street, L1 0BL, Liverpool

|   |             |              |
|---|-------------|--------------|
| DESCRIPTION   |             |              |
| <p>-Figured dimensions to be followed in preference to scale.</p> <p>-All dimension to be checked on site prior to the commencement of any work.</p> <p>Any discrepancies to be reported immediately &amp; resolved prior to work commencing.</p> <p>-This drawing is the copyright of the AWE architectural design consultancy ltd and may not be copied or used without prior consent.</p> <p>-It is the contractors responsibility to ensure that all measurements are correct prior to manufactor or supply.</p> |             |              |
| SITE: Thomas Lyon and Sons<br>Kelly Street, Prescot, L34 5PG   |             |              |
| TITLE: SITE PLANS   |             |              |
| SCALE AT A1:<br>1/500   | DATE:<br>FT | DRAWN:<br>FT |
| PROJECT NO:   | DRAWING NO: | REVISION:    |