


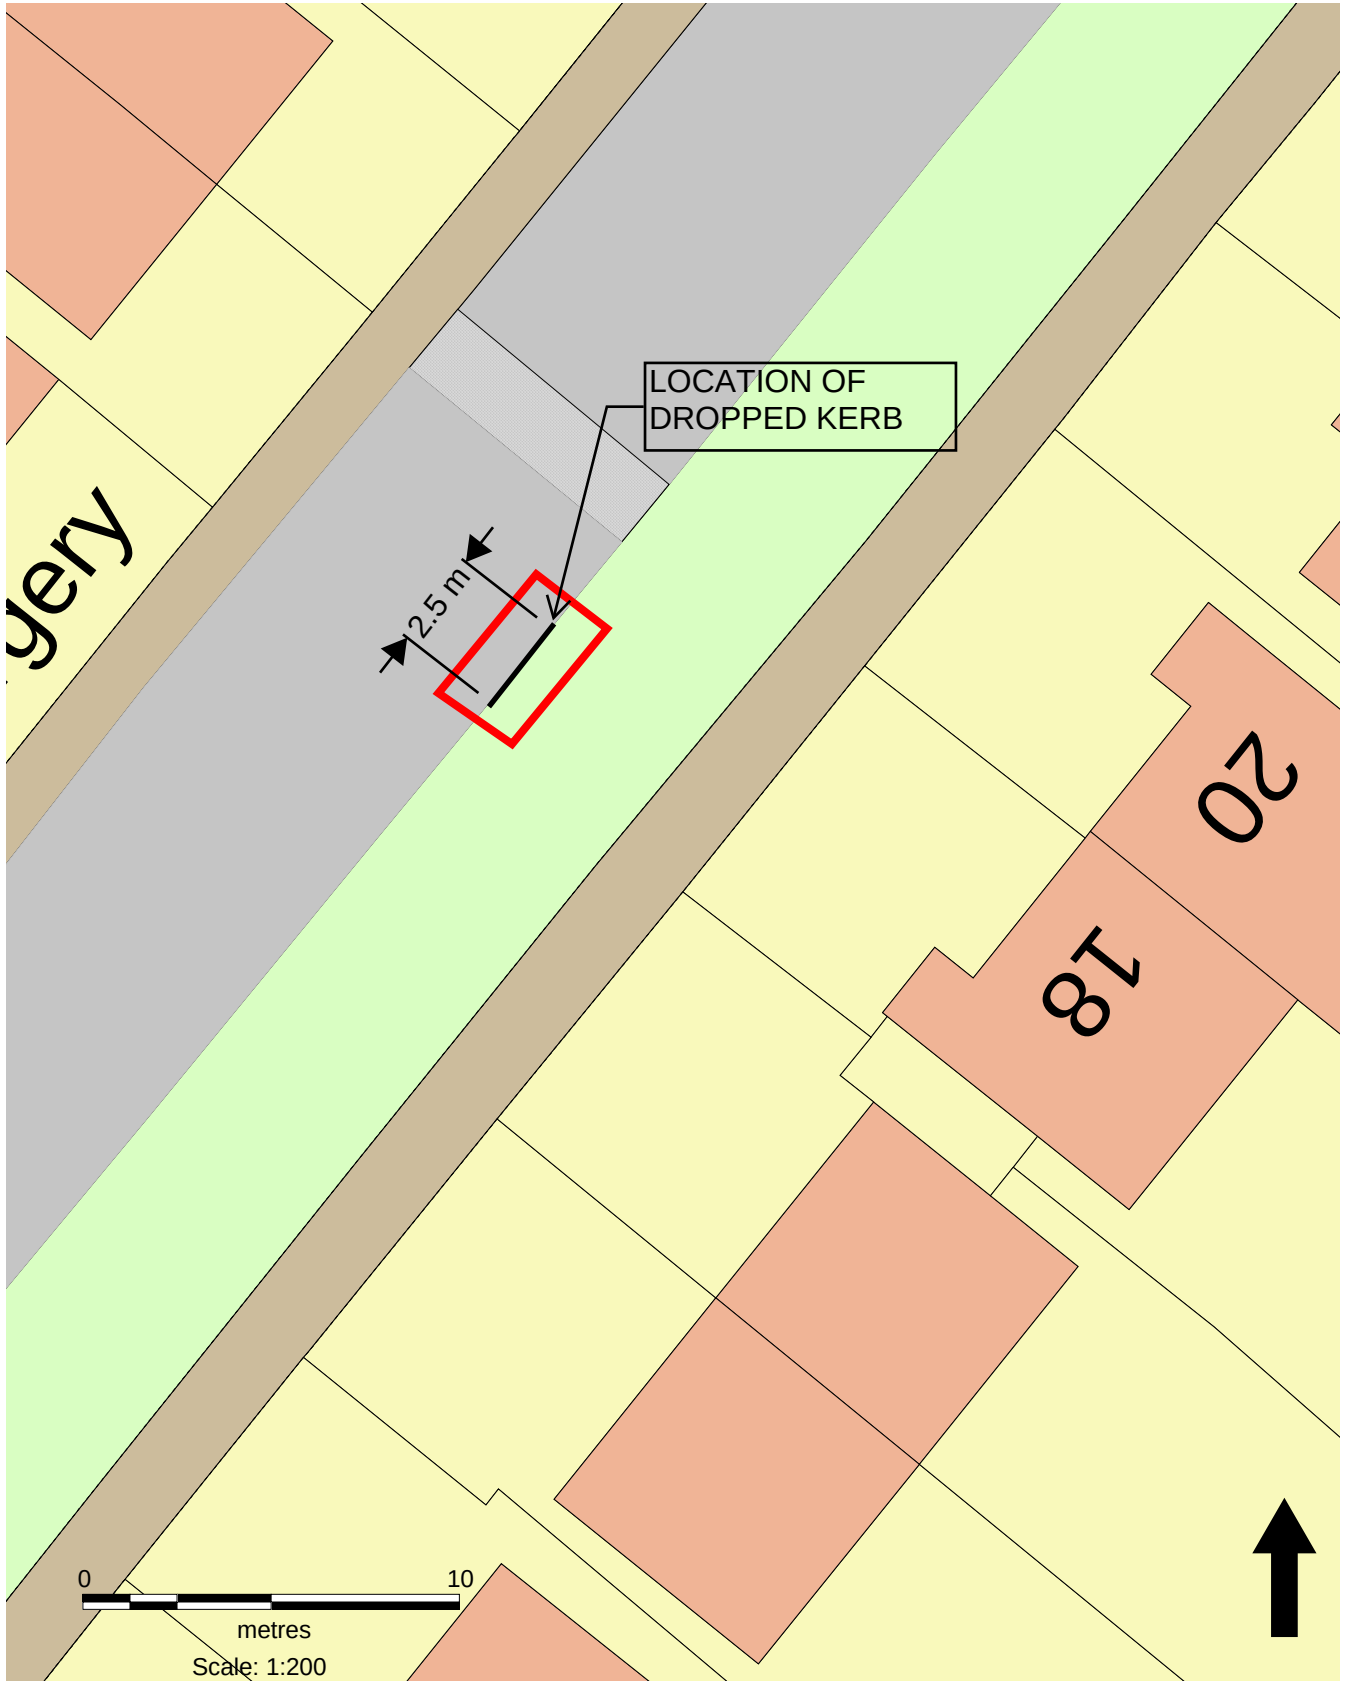

PROPOSED SITE PLAN
DWG NO: 003
SCALE: 1:200 / A4