


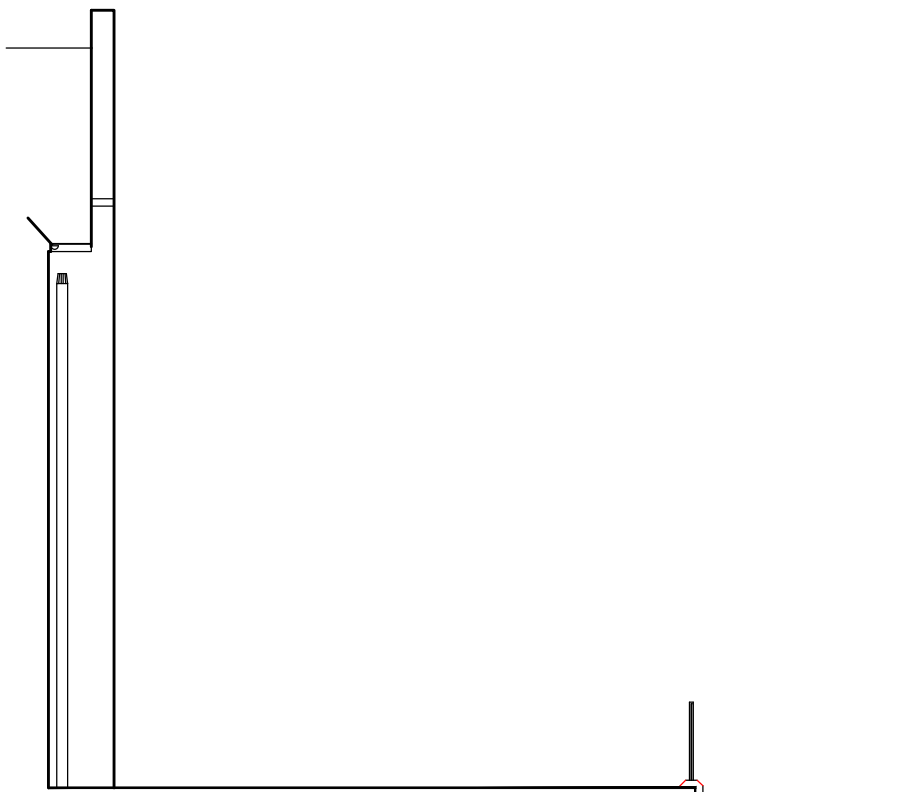


EXISTING NORTH ELEVATION
Scale 1:100 @ A1



EXISTING WEST ELEVATION
Scale 1:100 @ A1




EXISTING EAST ELEVATION
Scale 1:100 @ A1

 


1:100 SCALE BAR (METERS)




PROPOSED NORTH ELEVATION
Scale 1:100 @ A1

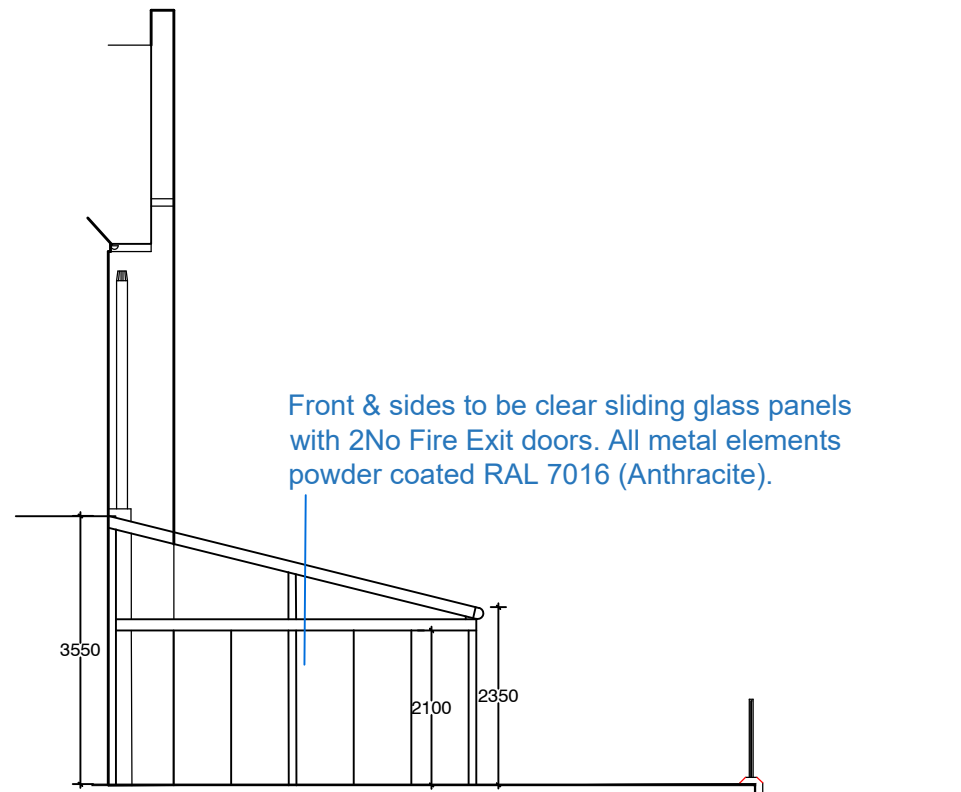

PROPOSED WEST ELEVATION
Scale 1:100 @ A1

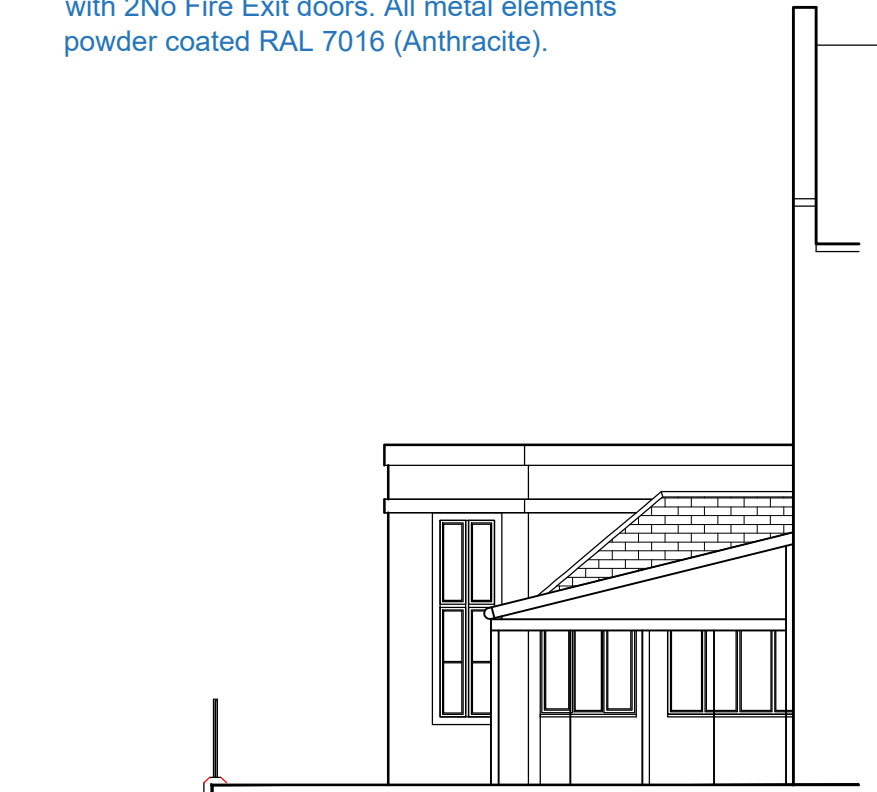

PROPOSED EAST ELEVATION
Scale 1:100 @ A1

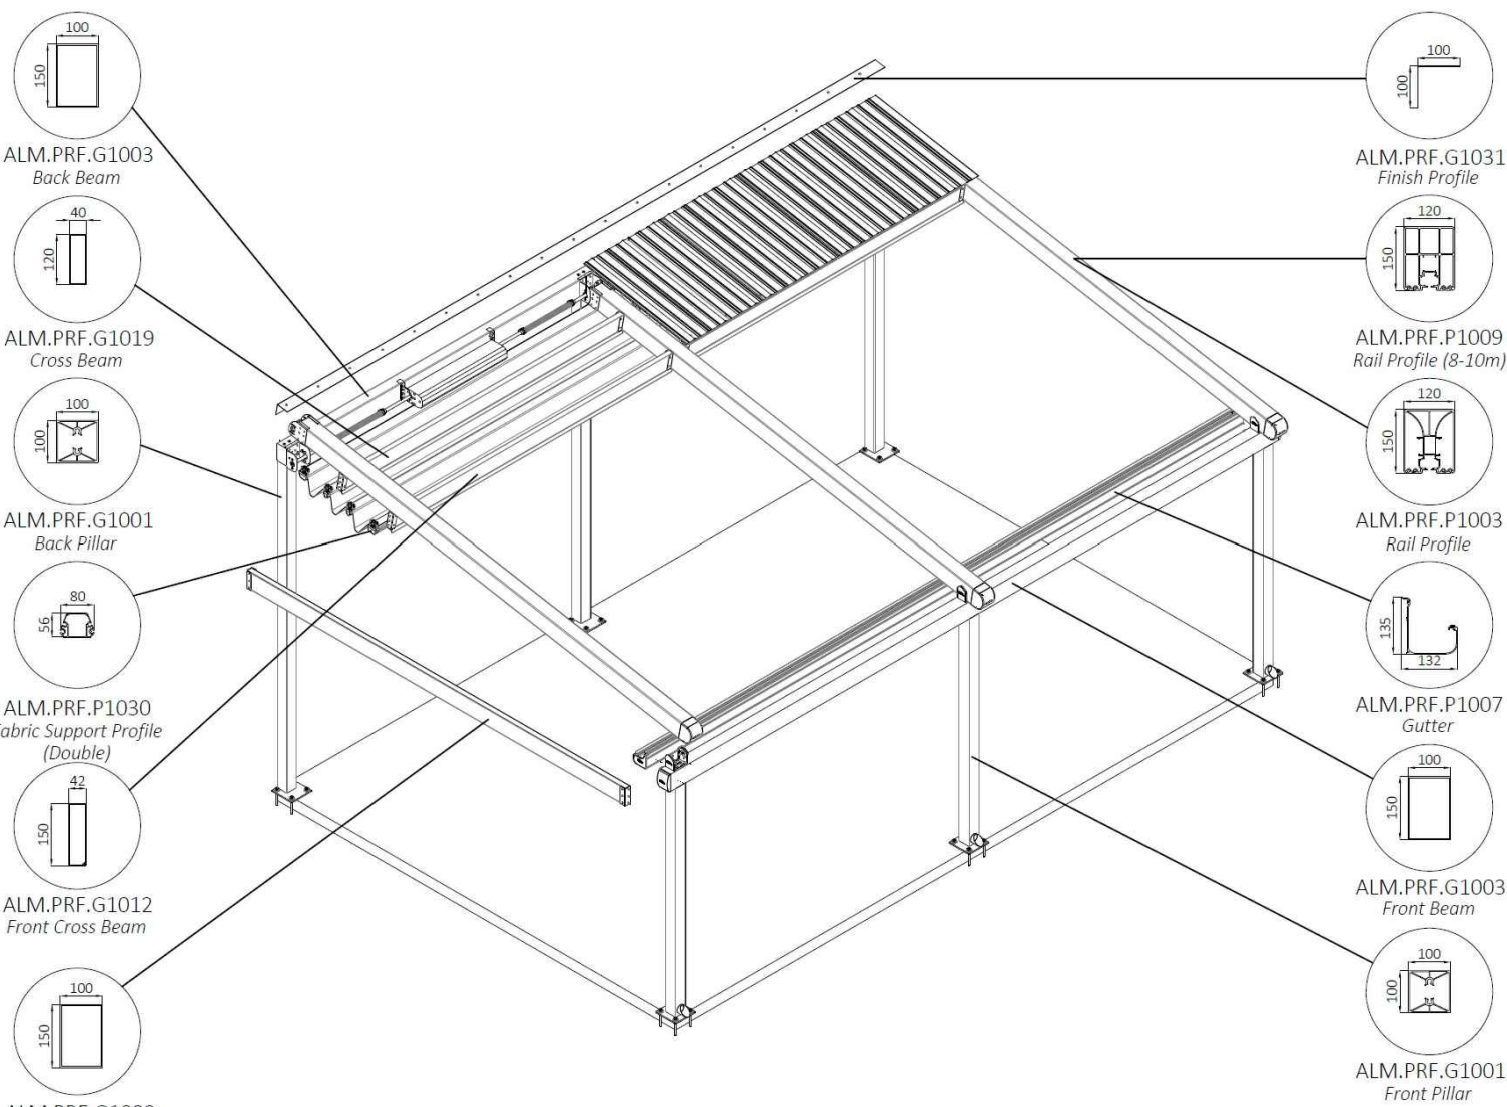

GENERIC 3D VIEW
NTS (Size of components may vary slightly)

A		Note re scaling off drawings omitted	02.02.23	SR
JOB TITLE				
WHITBREAD DERBY LODGE BREWERS FAYRE HUYTON				
DRAWING TITLE				
EXTERNAL ELEVATIONS				
DRAWING NUMBER				
JMDA_1653_PL_002A				
SCALE				
1:100 @ A1				
DATE				
NOV 22				
DRAWN BY				
TJM				
 JMDA LTD 2 The Holmes Skipwith, York, YO8 5SL T: 01757 288 399 info@jmdaltd.co.uk www.jmdaltd.co.uk				