


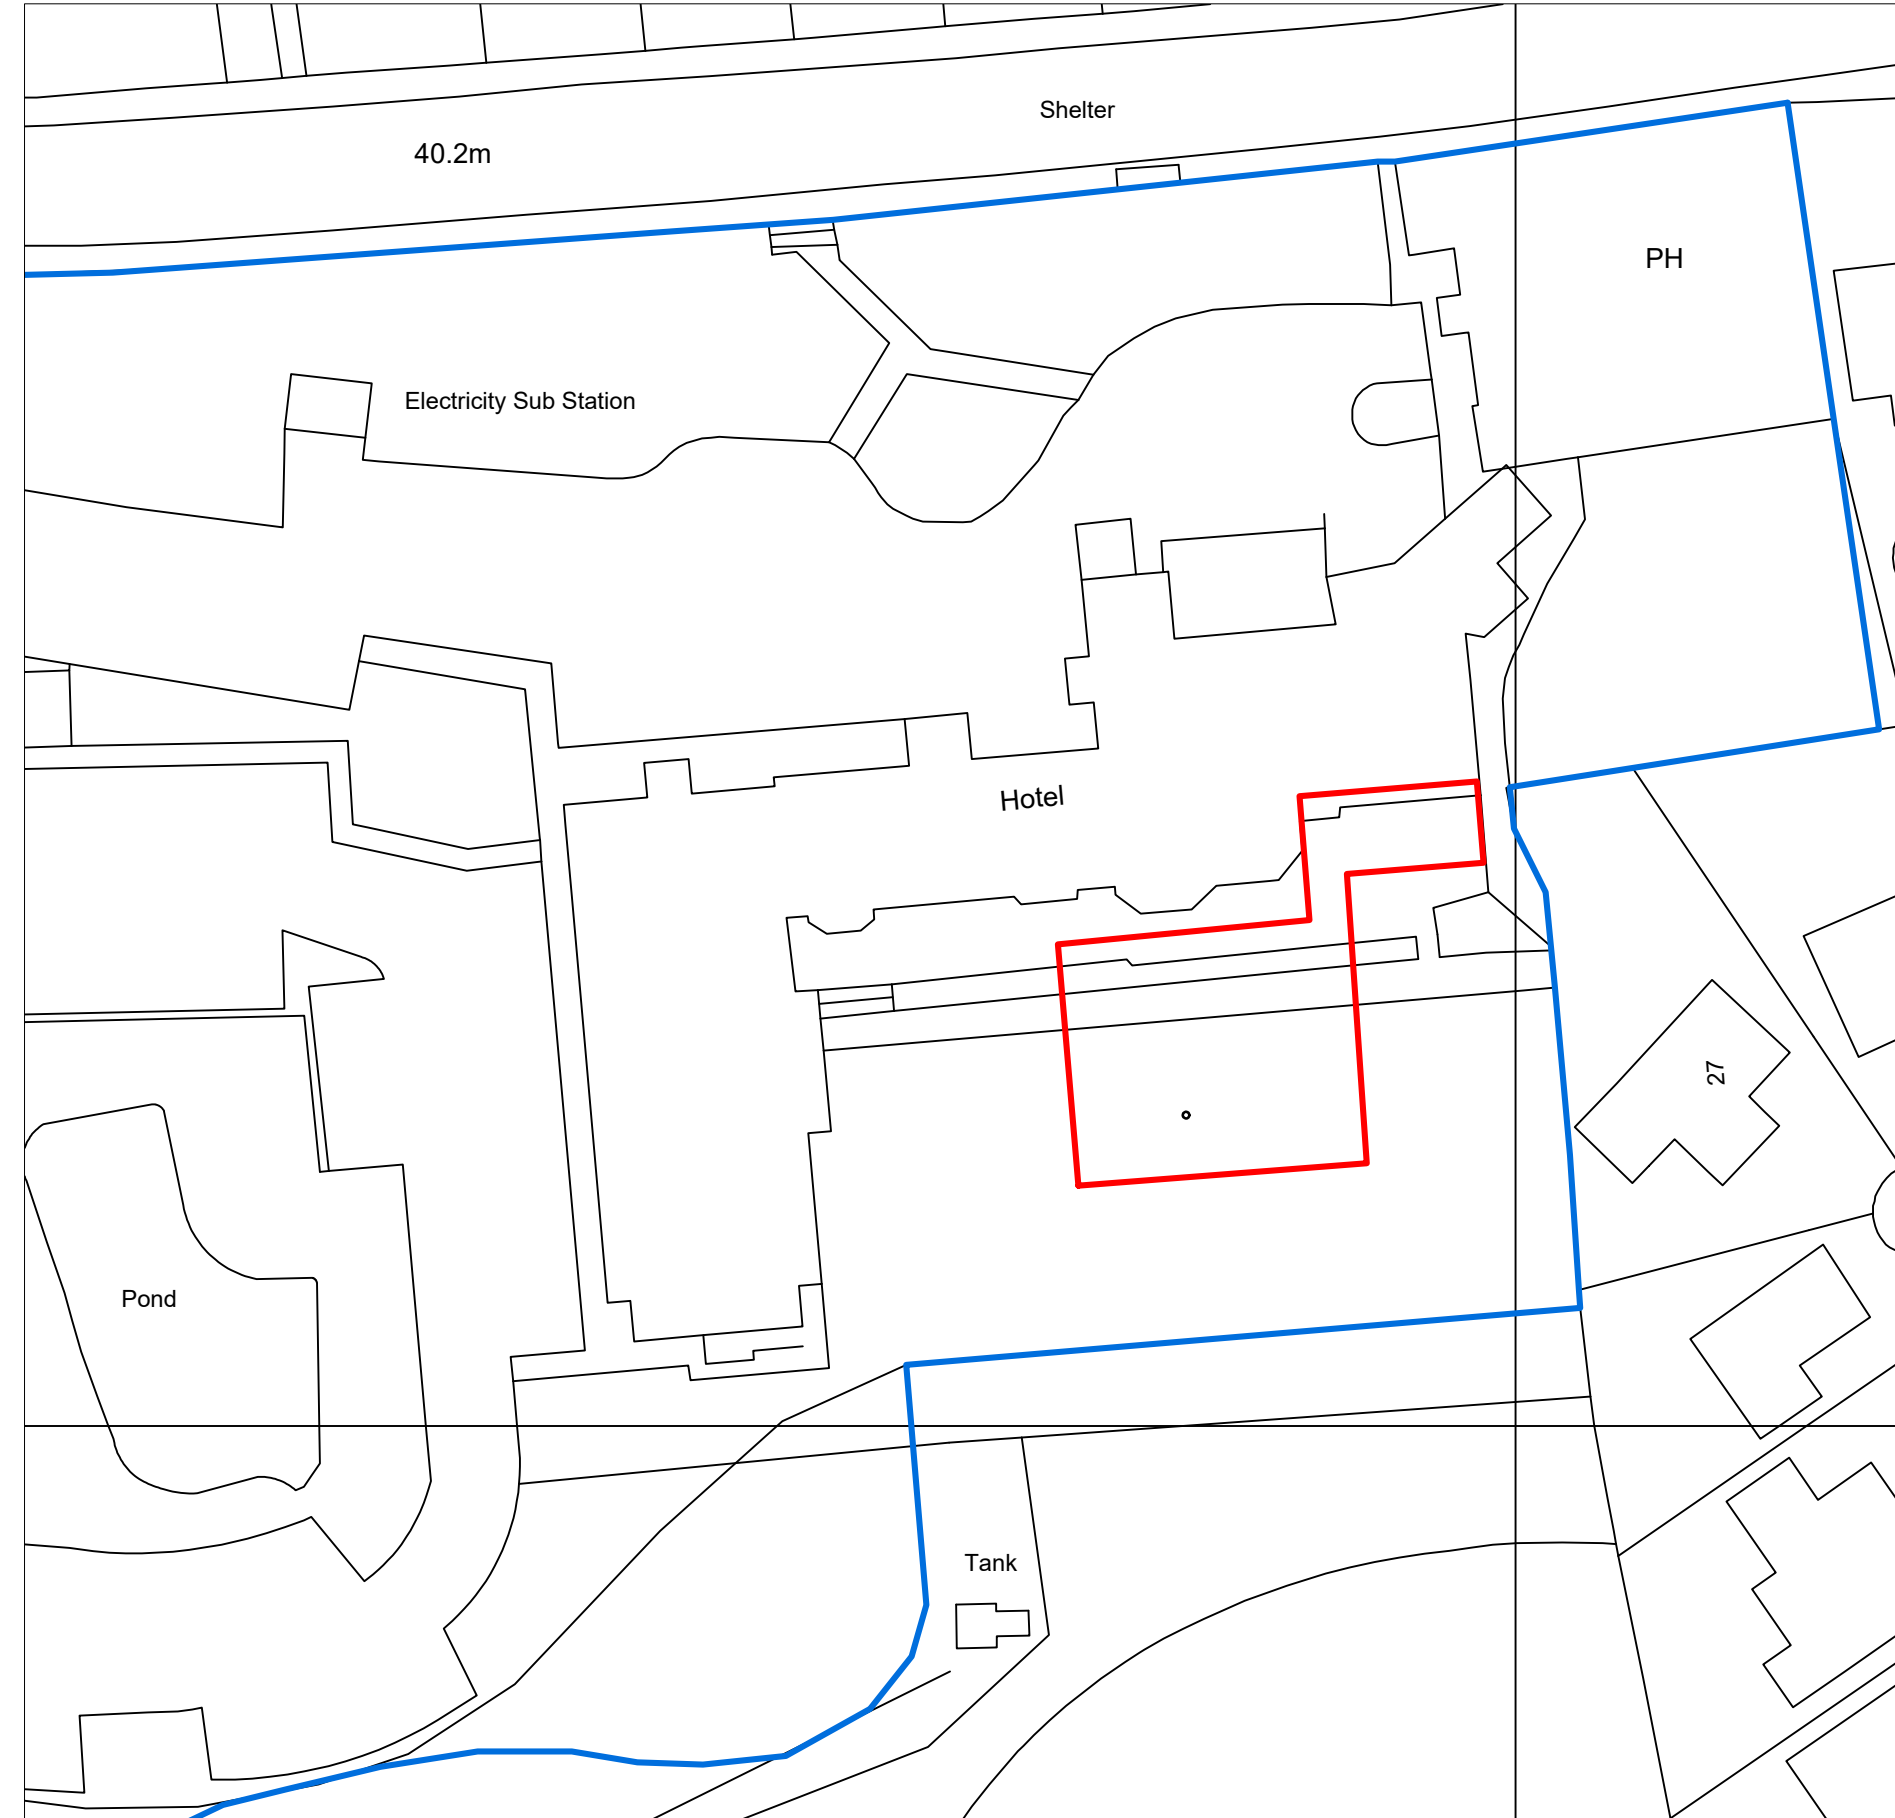


?Crown Copyright and database rights 2023 OS Licence no. 100041041


LOCATION PLAN
Scale 1:1250 @ A1



EXISTING SITE PLAN
Scale 1: 500 @ A1

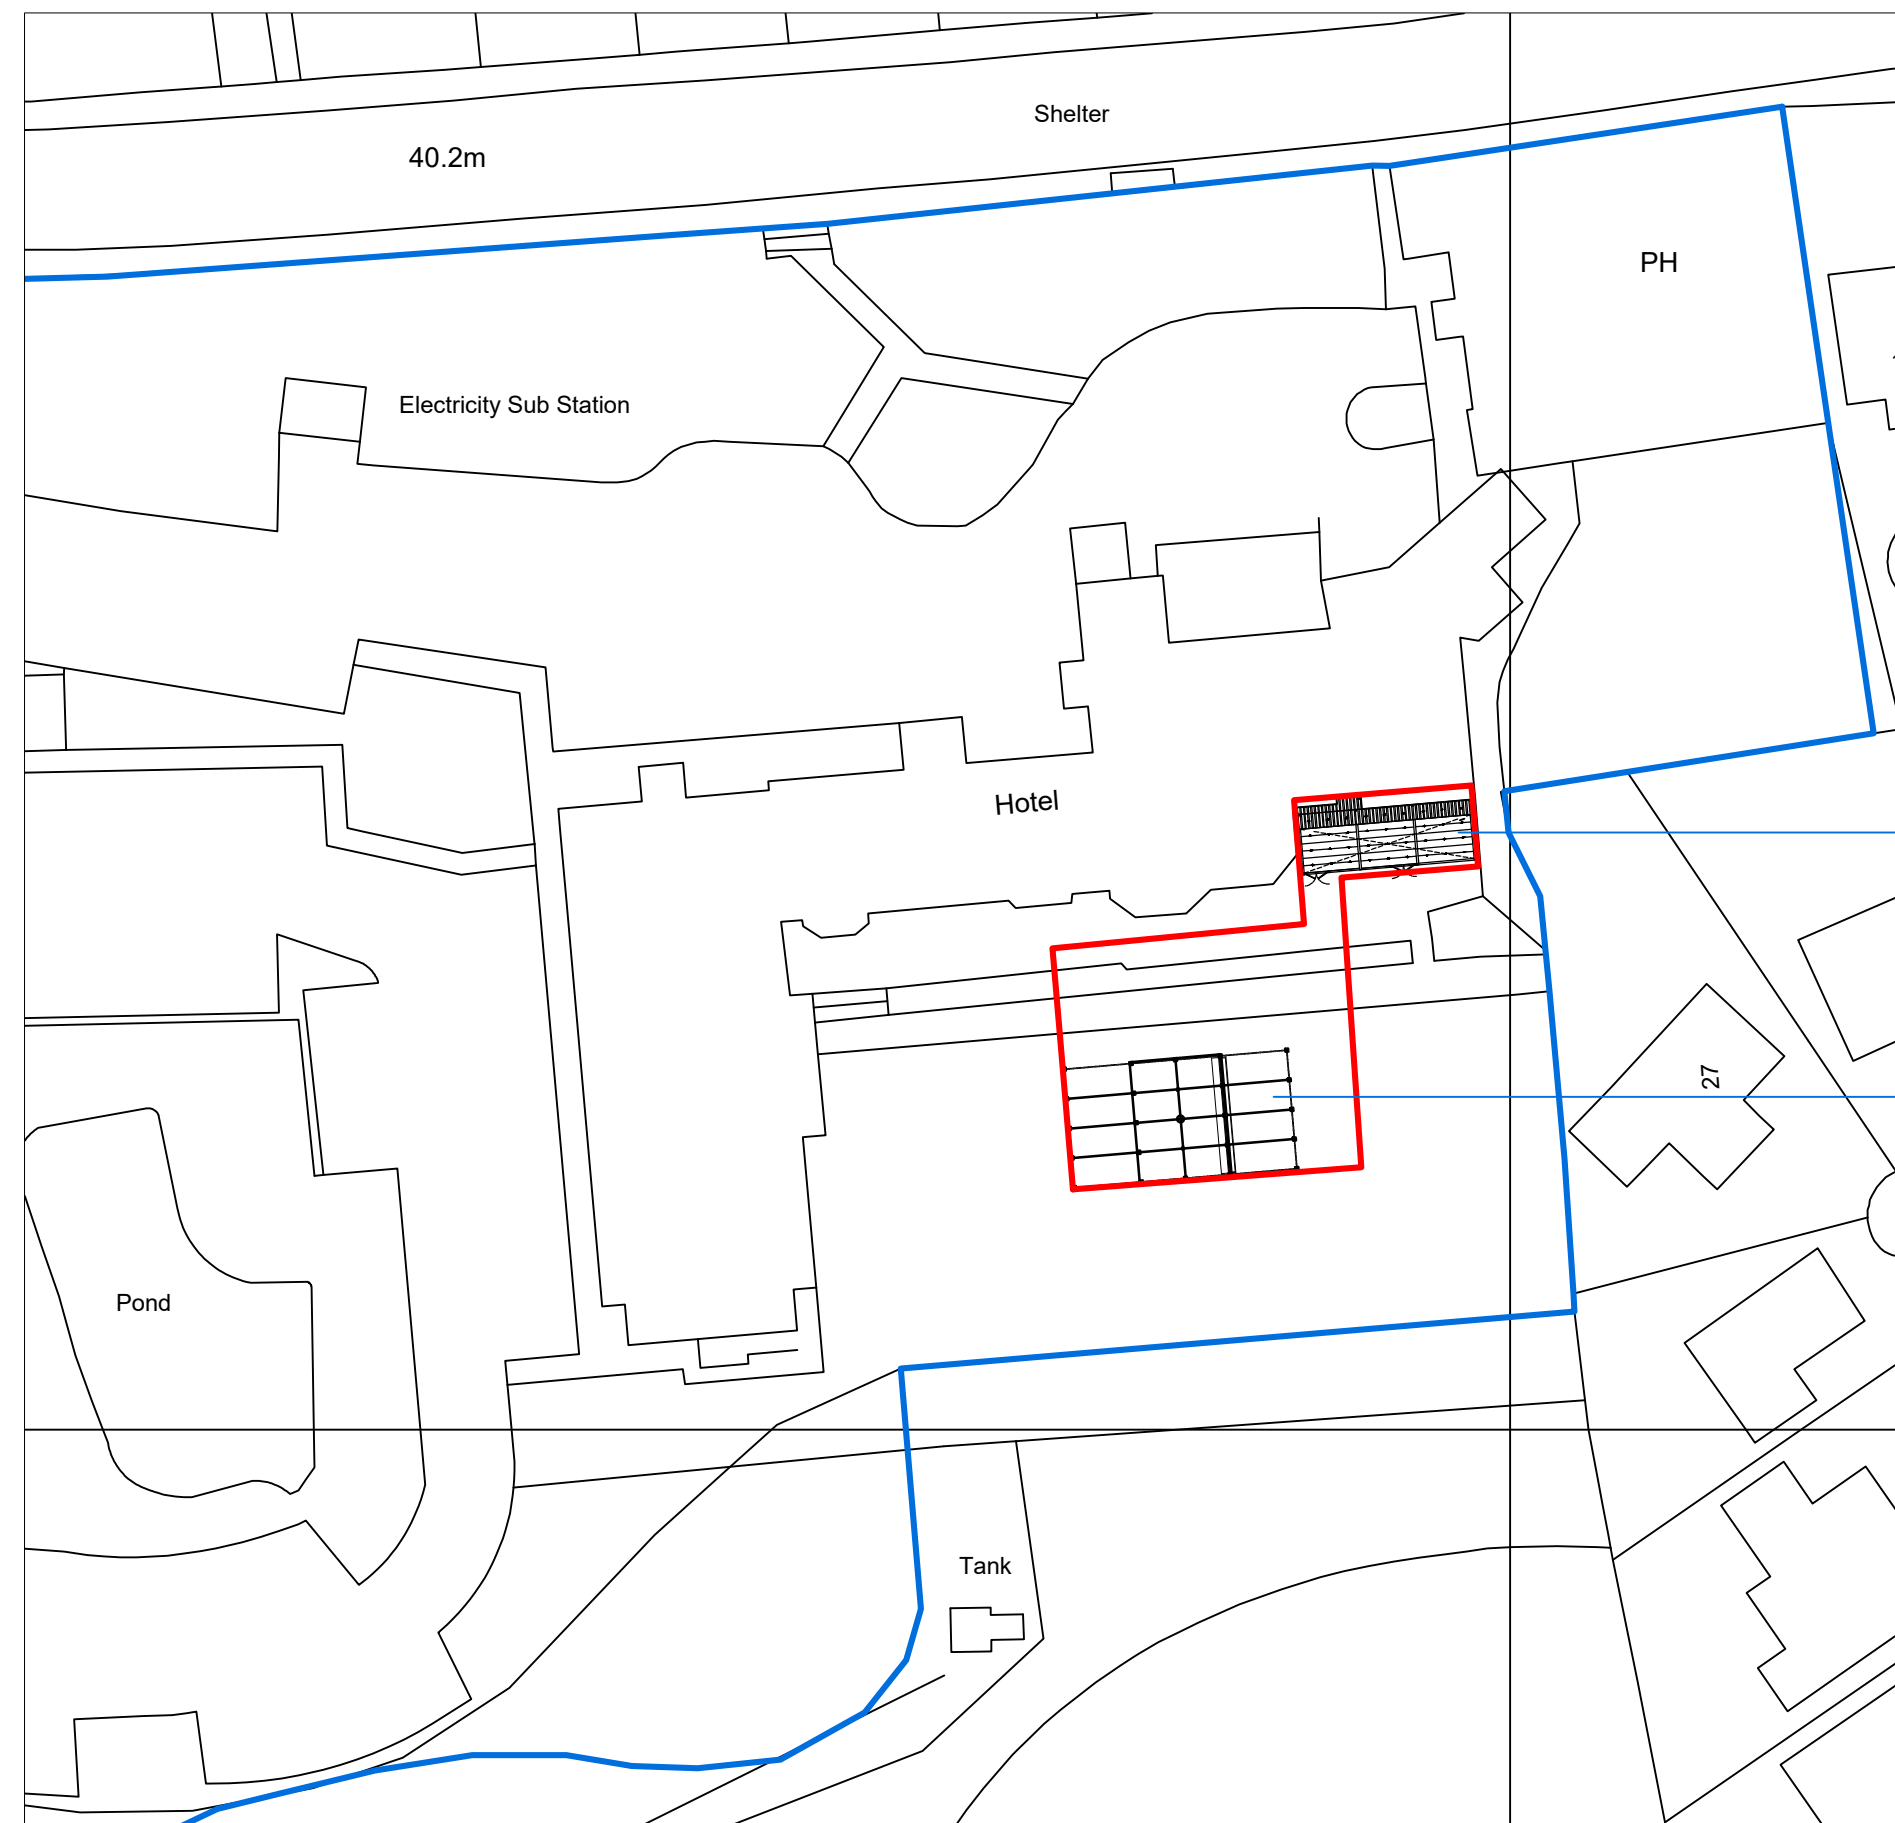

PROPOSED SITE PLAN
Scale 1: 500 @ A1

 

A	Extg & Proposed site plans added. Scaling off drawing note omitted. Site outline added in red.	02.02.23	SR
JOB TITLE			
WHITBREAD DERBY LODGE BREWERS FAYRE HUYTON			
DRAWING TITLE			
SITE AND LOCATION PLANS			
DRAWING NUMBER			
JMDA_1653_PL_005A			
SCALE			
1:100 @ A1			
DATE			
NOV 22			
DRAWN BY			
TJM			
 Interior Architecture Graphics JMDA LTD 2 The Holmes Skipwith, York, YO8 5SL T: 01757 288 399 info@jmdaltd.co.uk www.jmdaltd.co.uk			