


MATERIALS/SURFACES	
	Concrete
	Tarmac
	Paving
	Planting/Hedge
	Grass Private
	Application Building
	Surrounding Buildings
	Existing Tree

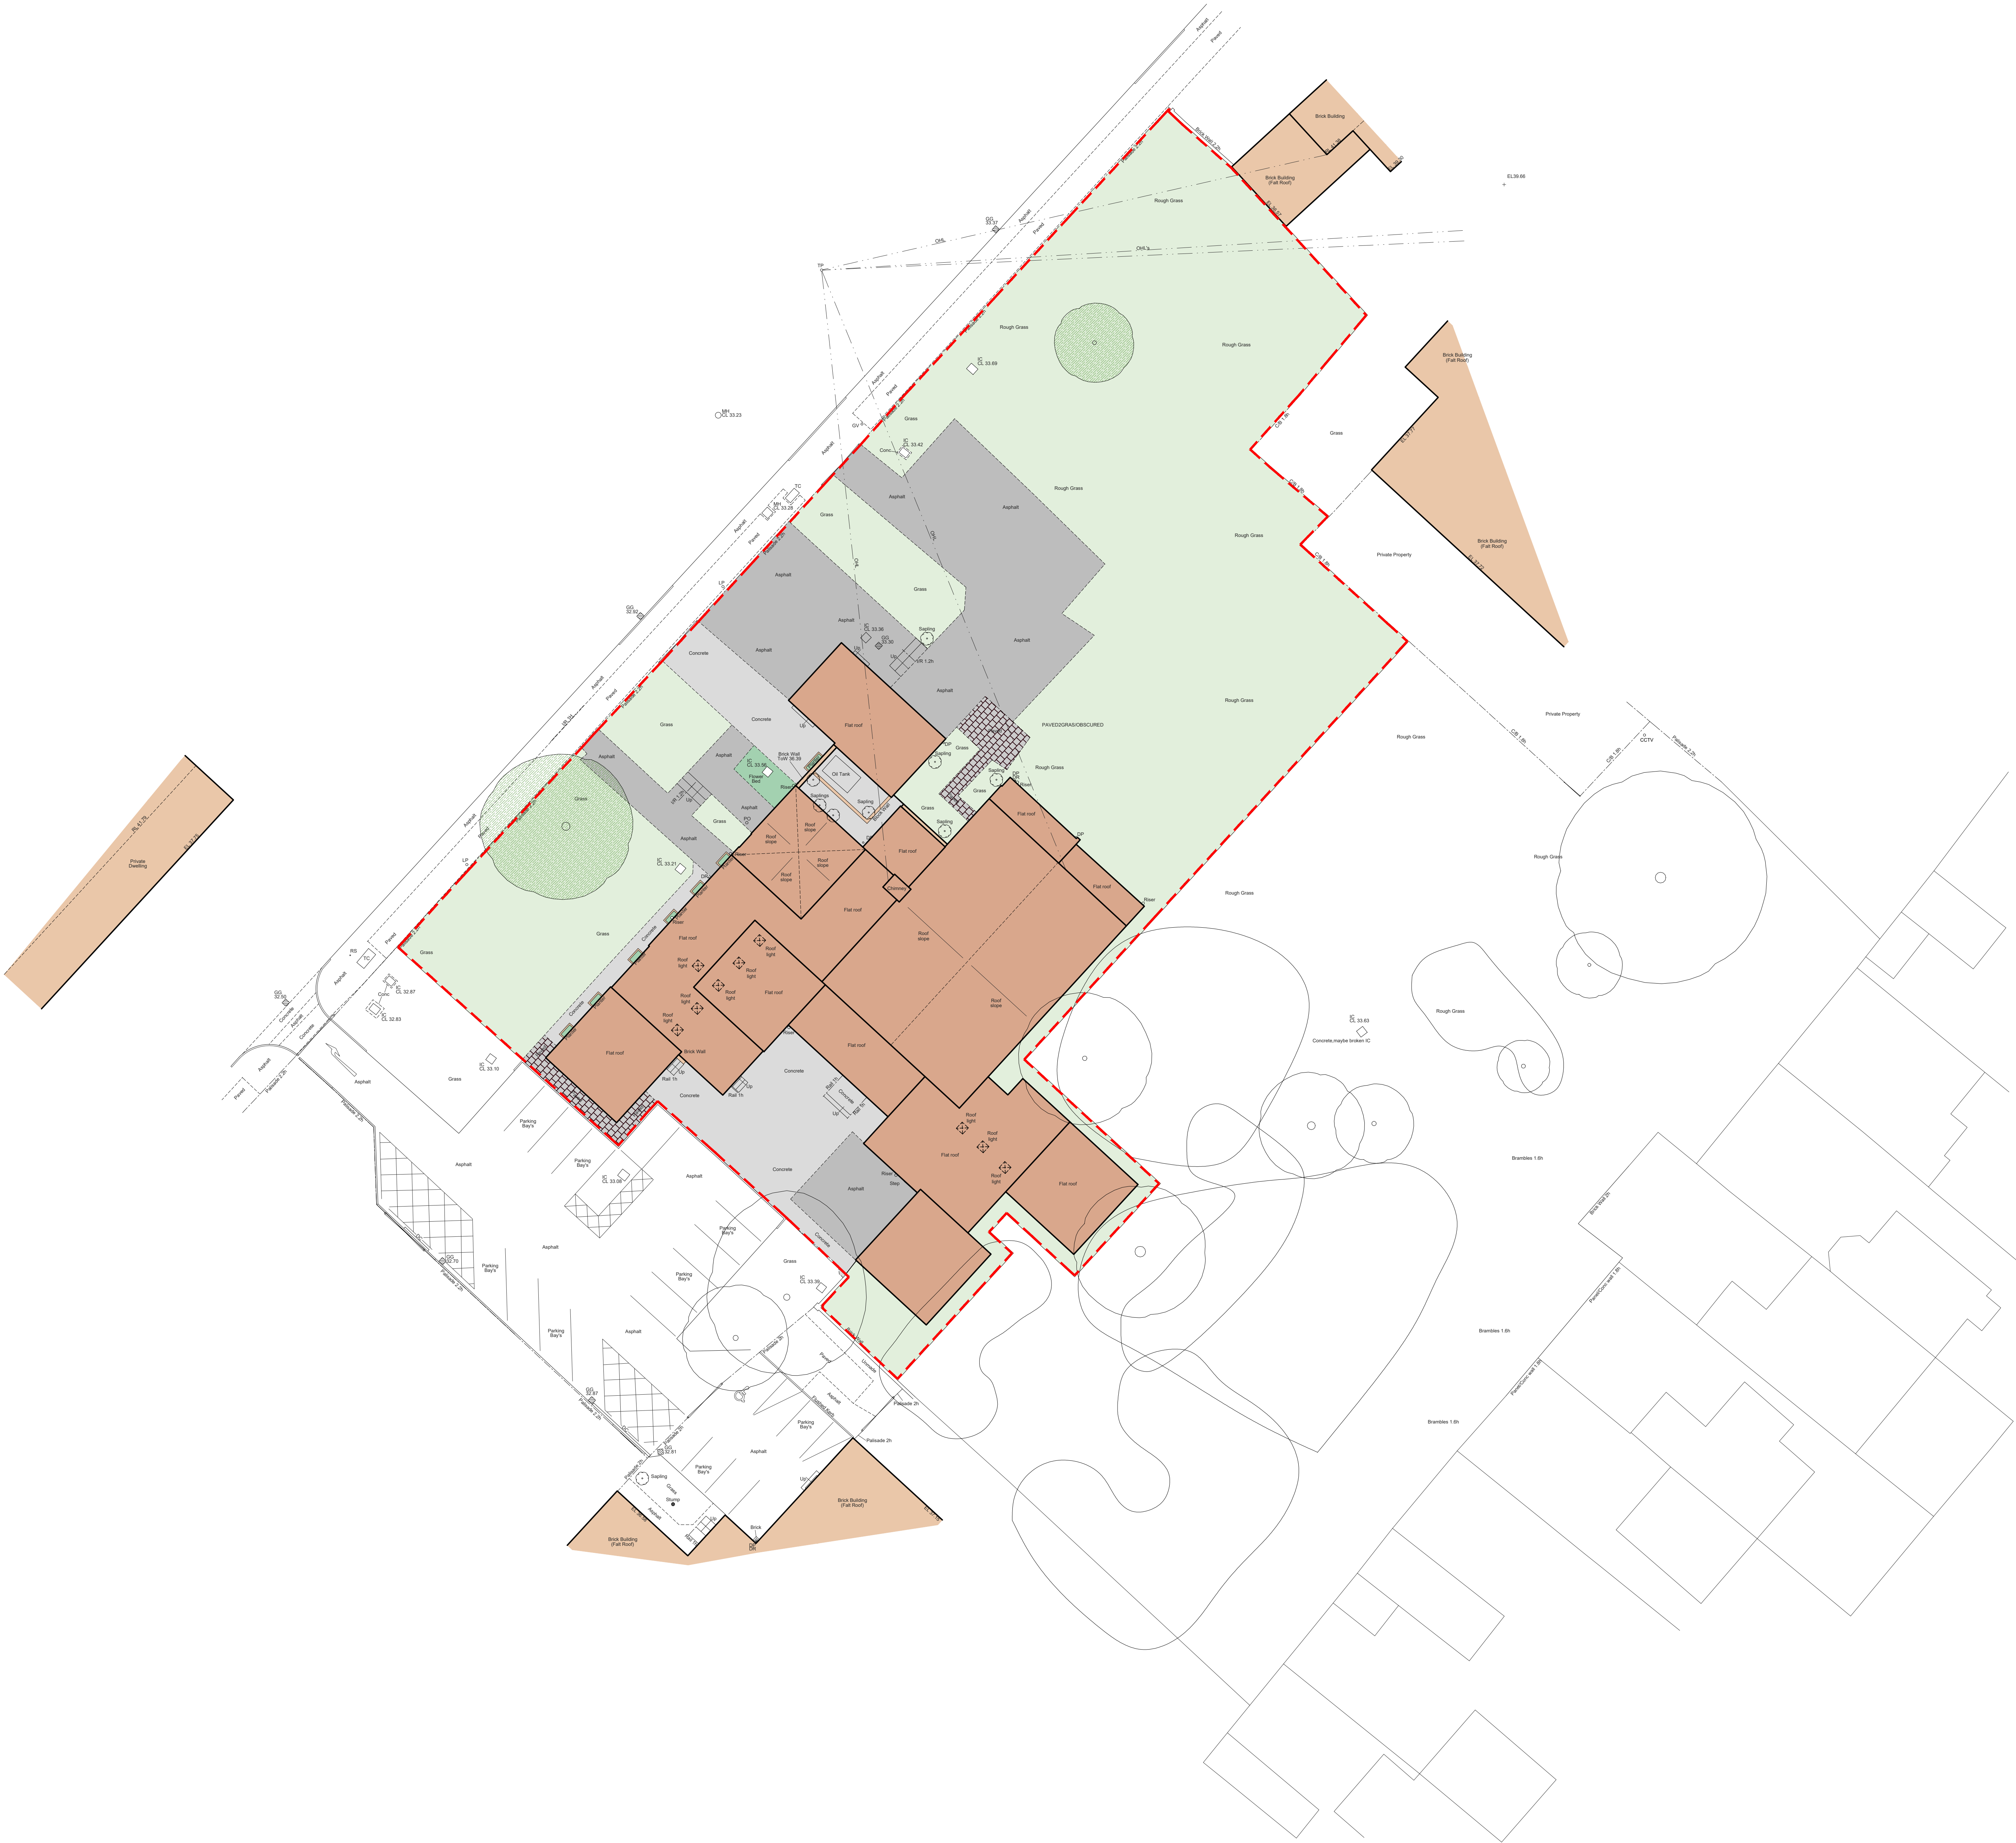

Notes

- This drawing is the copyright of MH Architects Ltd
- Do not scale this drawing except for Local Authority planning purposes
- All dimensions must be checked on site by the contractor prior to commencement of the works.

Client Approval

X	A - Approved
X	B - Approved with comments
X	C - Do not use

Rev. Revision Notes/Purpose of Issue Drawn By Date Chk By Date

PG1	ISSUED FOR PLANNING	A	21/01/20	HIG	21/01/20
PG2	Revised added	A	21/01/20	HIG	21/01/20
PG3	Scale updated, material key added, hatches updated	A	12/03/20	HIG	12/03/20

Client

Nine Points Property for Salutem

Job title

St Aidens Church
Adswood Road, Huyton, L36 7XR
SEN School

Job No.

25-082

Drawing title

Site Plan
Existing
(Full Site)

Drawn By Date Checked By Date Scale at A0

JA	Jan 20	HIG	Jan 20	1:200
----	--------	-----	--------	-------

Prop. Orig. Lined Type Rate No. Satisfactory Rev.

SAC	MHA	XX	ZZ	D	A	0101	S0	P03
-----	-----	----	----	---	---	------	----	-----

Purpose of Issue

PLANNING