

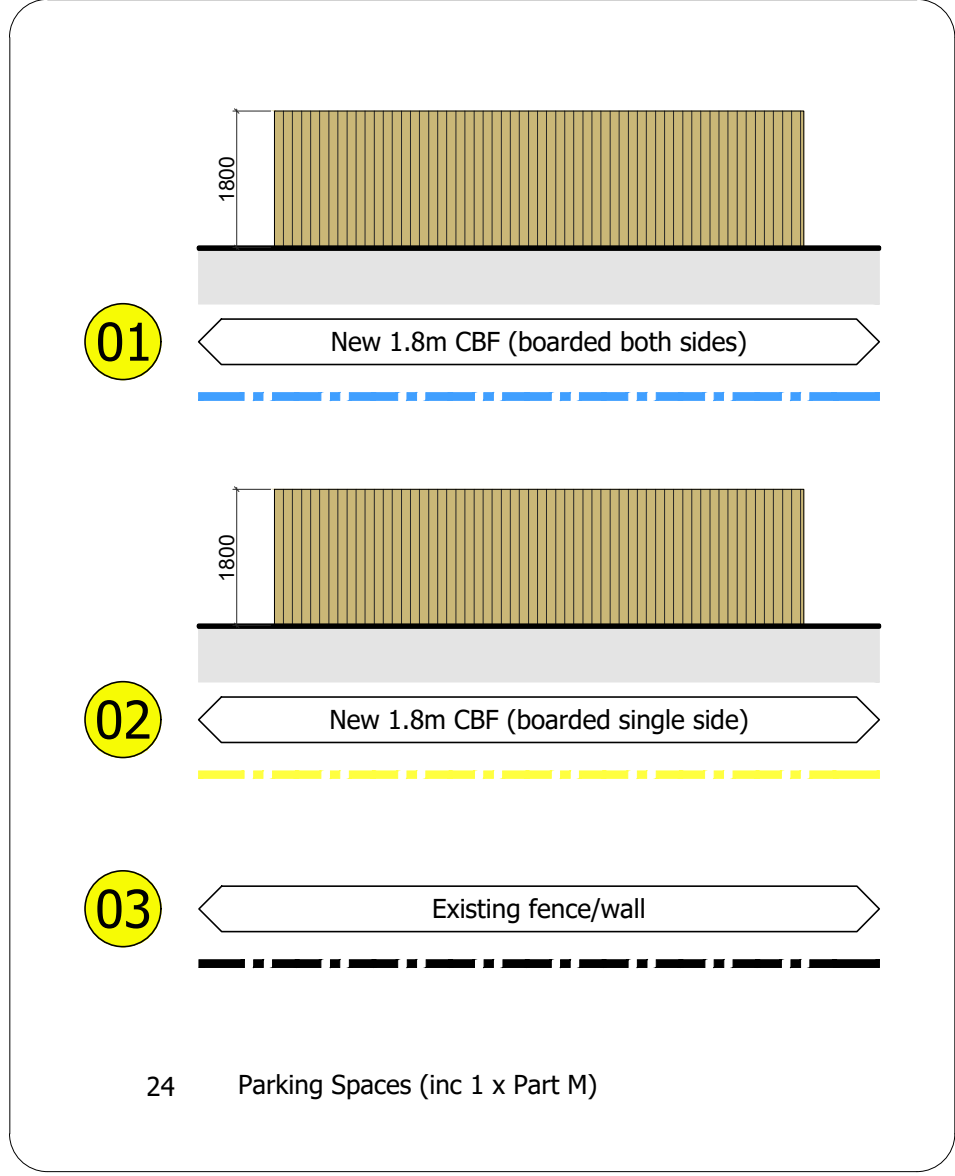
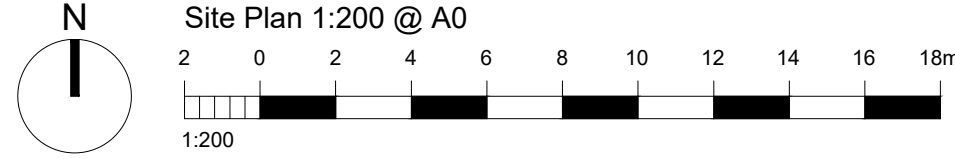


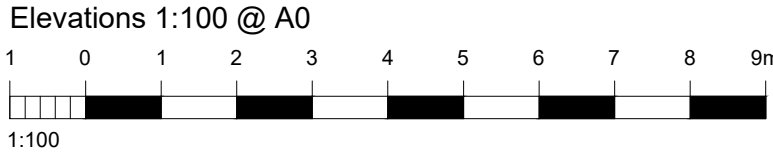

MATERIALS/SURFACES	
	Concrete
	Tarmac
	Planting/Hedge
	Astroturf
	Improved Grass
	Application Building
	Surrounding Buildings
	Existing Tree
	Proposed Tree

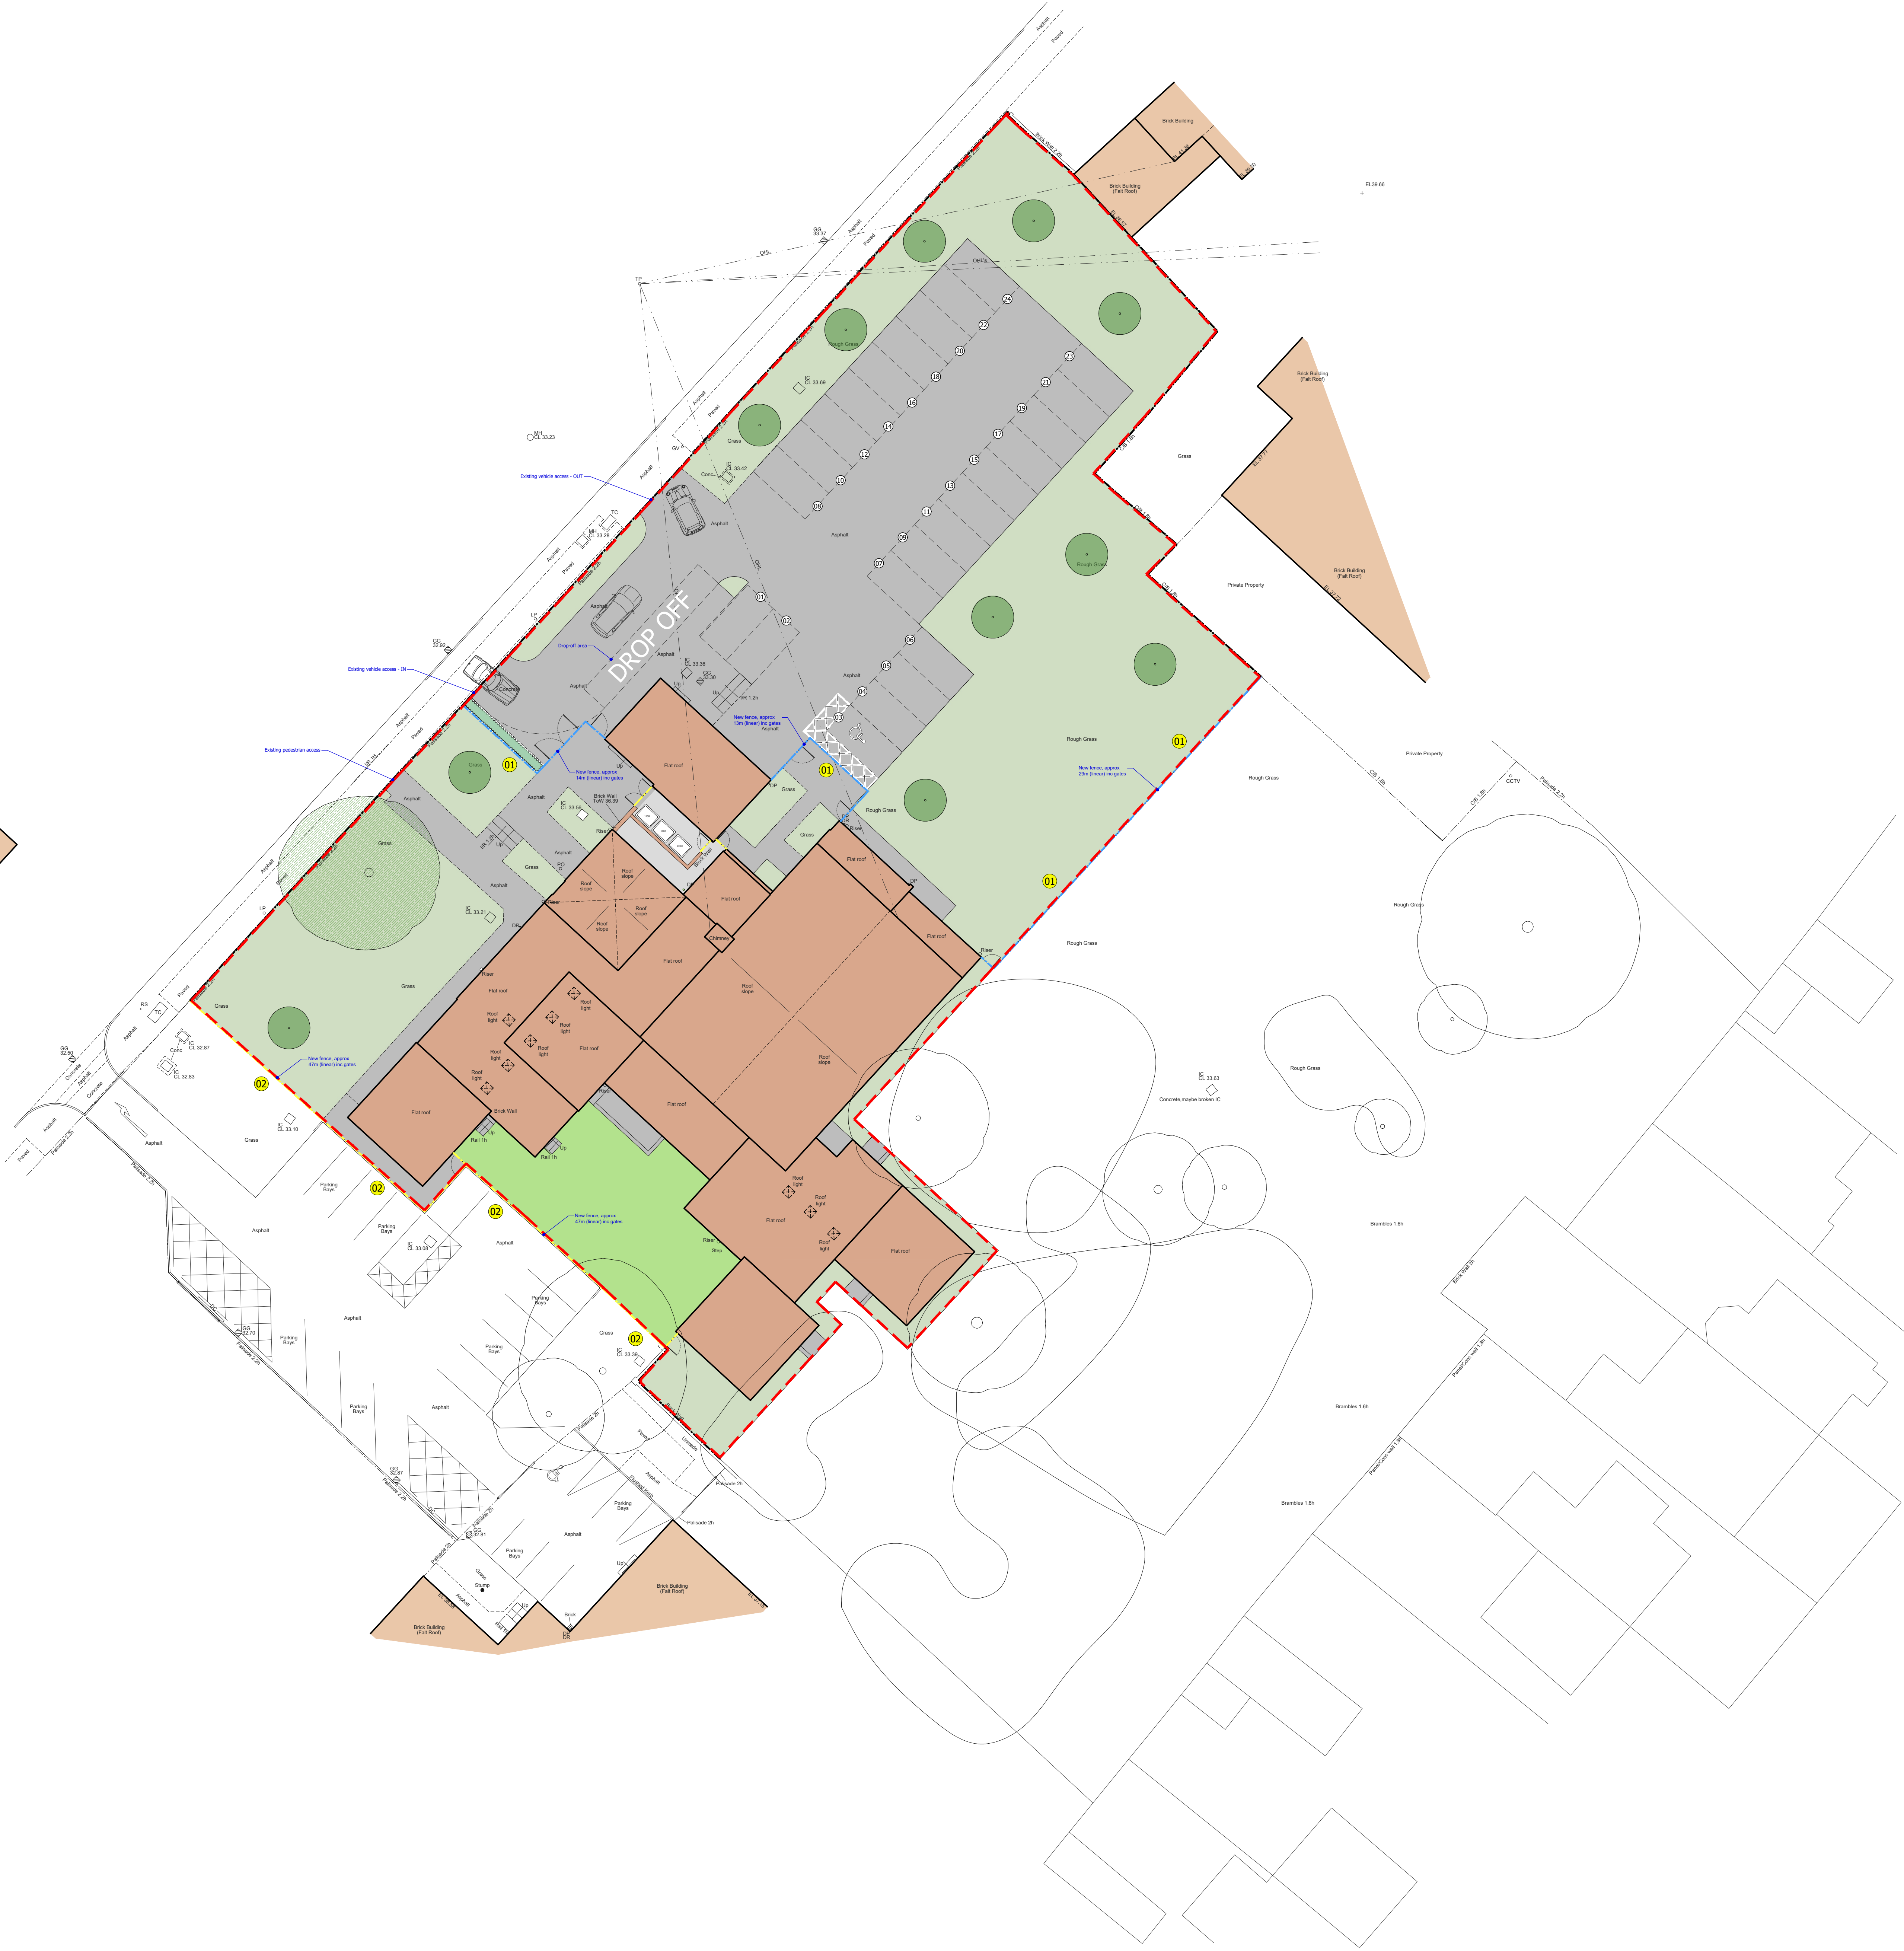

Notes

- This drawing is the copyright of MH Architects Ltd
- Do not scale this drawing except for Local Authority planning purposes
- All dimensions must be checked on site by the contractor prior to commencement of the works.

Client Approval					
X	A - Approved				
X	B - Approved with comments				
X	C - Do not use				
Rev.	Revision Note/Purpose of Issue	Drawn By	Date	Chk By	Date
PG1	ISSUED FOR PLANNING	JL	27/01/25	HJG	27/01/25
PG2	Landscaping amended	JL	06/02/25	HJG	06/02/25
PG3	Landscaping amended	JL	09/02/25	HJG	09/02/25
PG4	Scale amended, hatches updated	JL	12/02/25	HJG	12/02/25

Client		Nine Points Property for Salutem	
Job title		St Aidens Church Adswood Road, Huyton, L36 7XR SEN School	
Job No.		25-082	
Drawing title		Site Plan Proposed (Full Site)	
Drawn	Date	Checked	Date
JL	SEP 25	HJG	SEP 25
Proj.	Org.	Level	Type
SAC	MHA	XX	ZZ
Purpose of Issue	Drawn	Checked	Date
	D	A	0201
	S0	P04	
PLANNING			