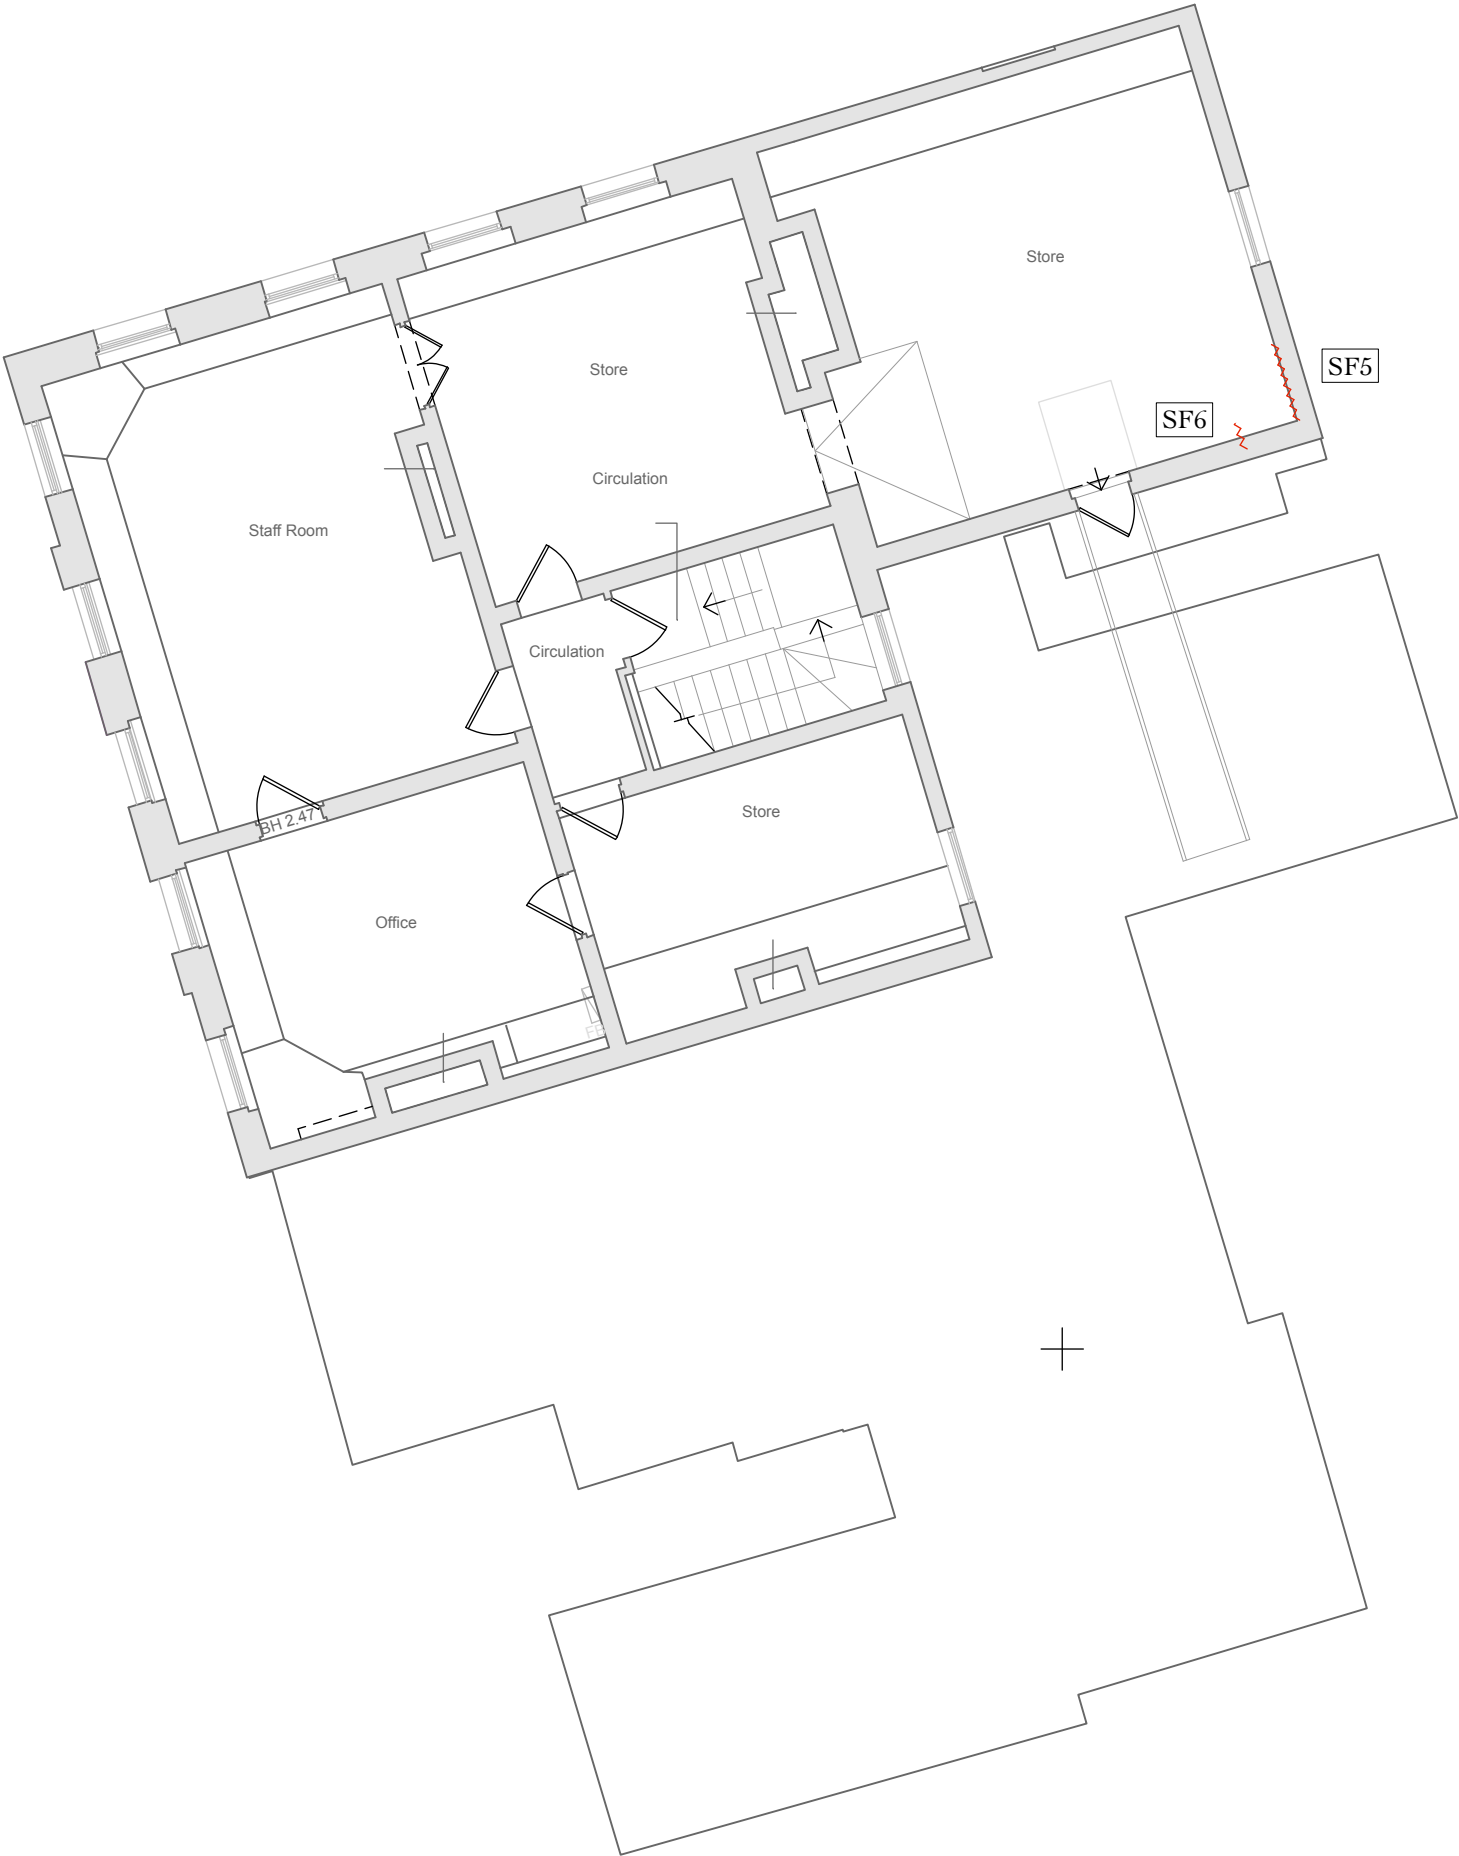


GENERAL NOTES

1. Do not scale from this drawing. Use figured dimensions only. Unless otherwise stated all drawing units are in millimetres. Levels are in meters.
2. This drawing to be read in conjunction with all other relevant consultant/specialist drawings and specifications.
3. Check levels/dimensions quoted on drawing against those on site before finalising.
4. Report any discrepancies before affected work commences.
5. For setting out dimensions, see Architect's drawings.
6. This drawing remains copyright of Blackett-Ord Conservation Ltd. Copy/distribute only with consent of the Author.

KEY

- SF1 REFERENCE TO STRUCTURAL DEFECT
- STEEL BEAMS
- ~~~~~ CRACKING

STRUCTURAL DEFECTS:

Ref.	STRUCTURAL DEFECT
SF	SECOND FLOOR
SF5	Diagonal hairline crack in the top corner tracking down towards elevation D.
SF6	Hairline cracks through finishes, wallpaper peeling off as a result of damp



33 Chapel Street, Appleby, Cumbria CA16 6QR - Telephone: 017683 52572
Email: engineering@blackett-ordconservation.co.uk

Cockpit House, Prescott
for Purcell

Second Floor Plan

Drawing No: X54/103 Rev: - Scale: 1:100 @ A3 Date: October 2021