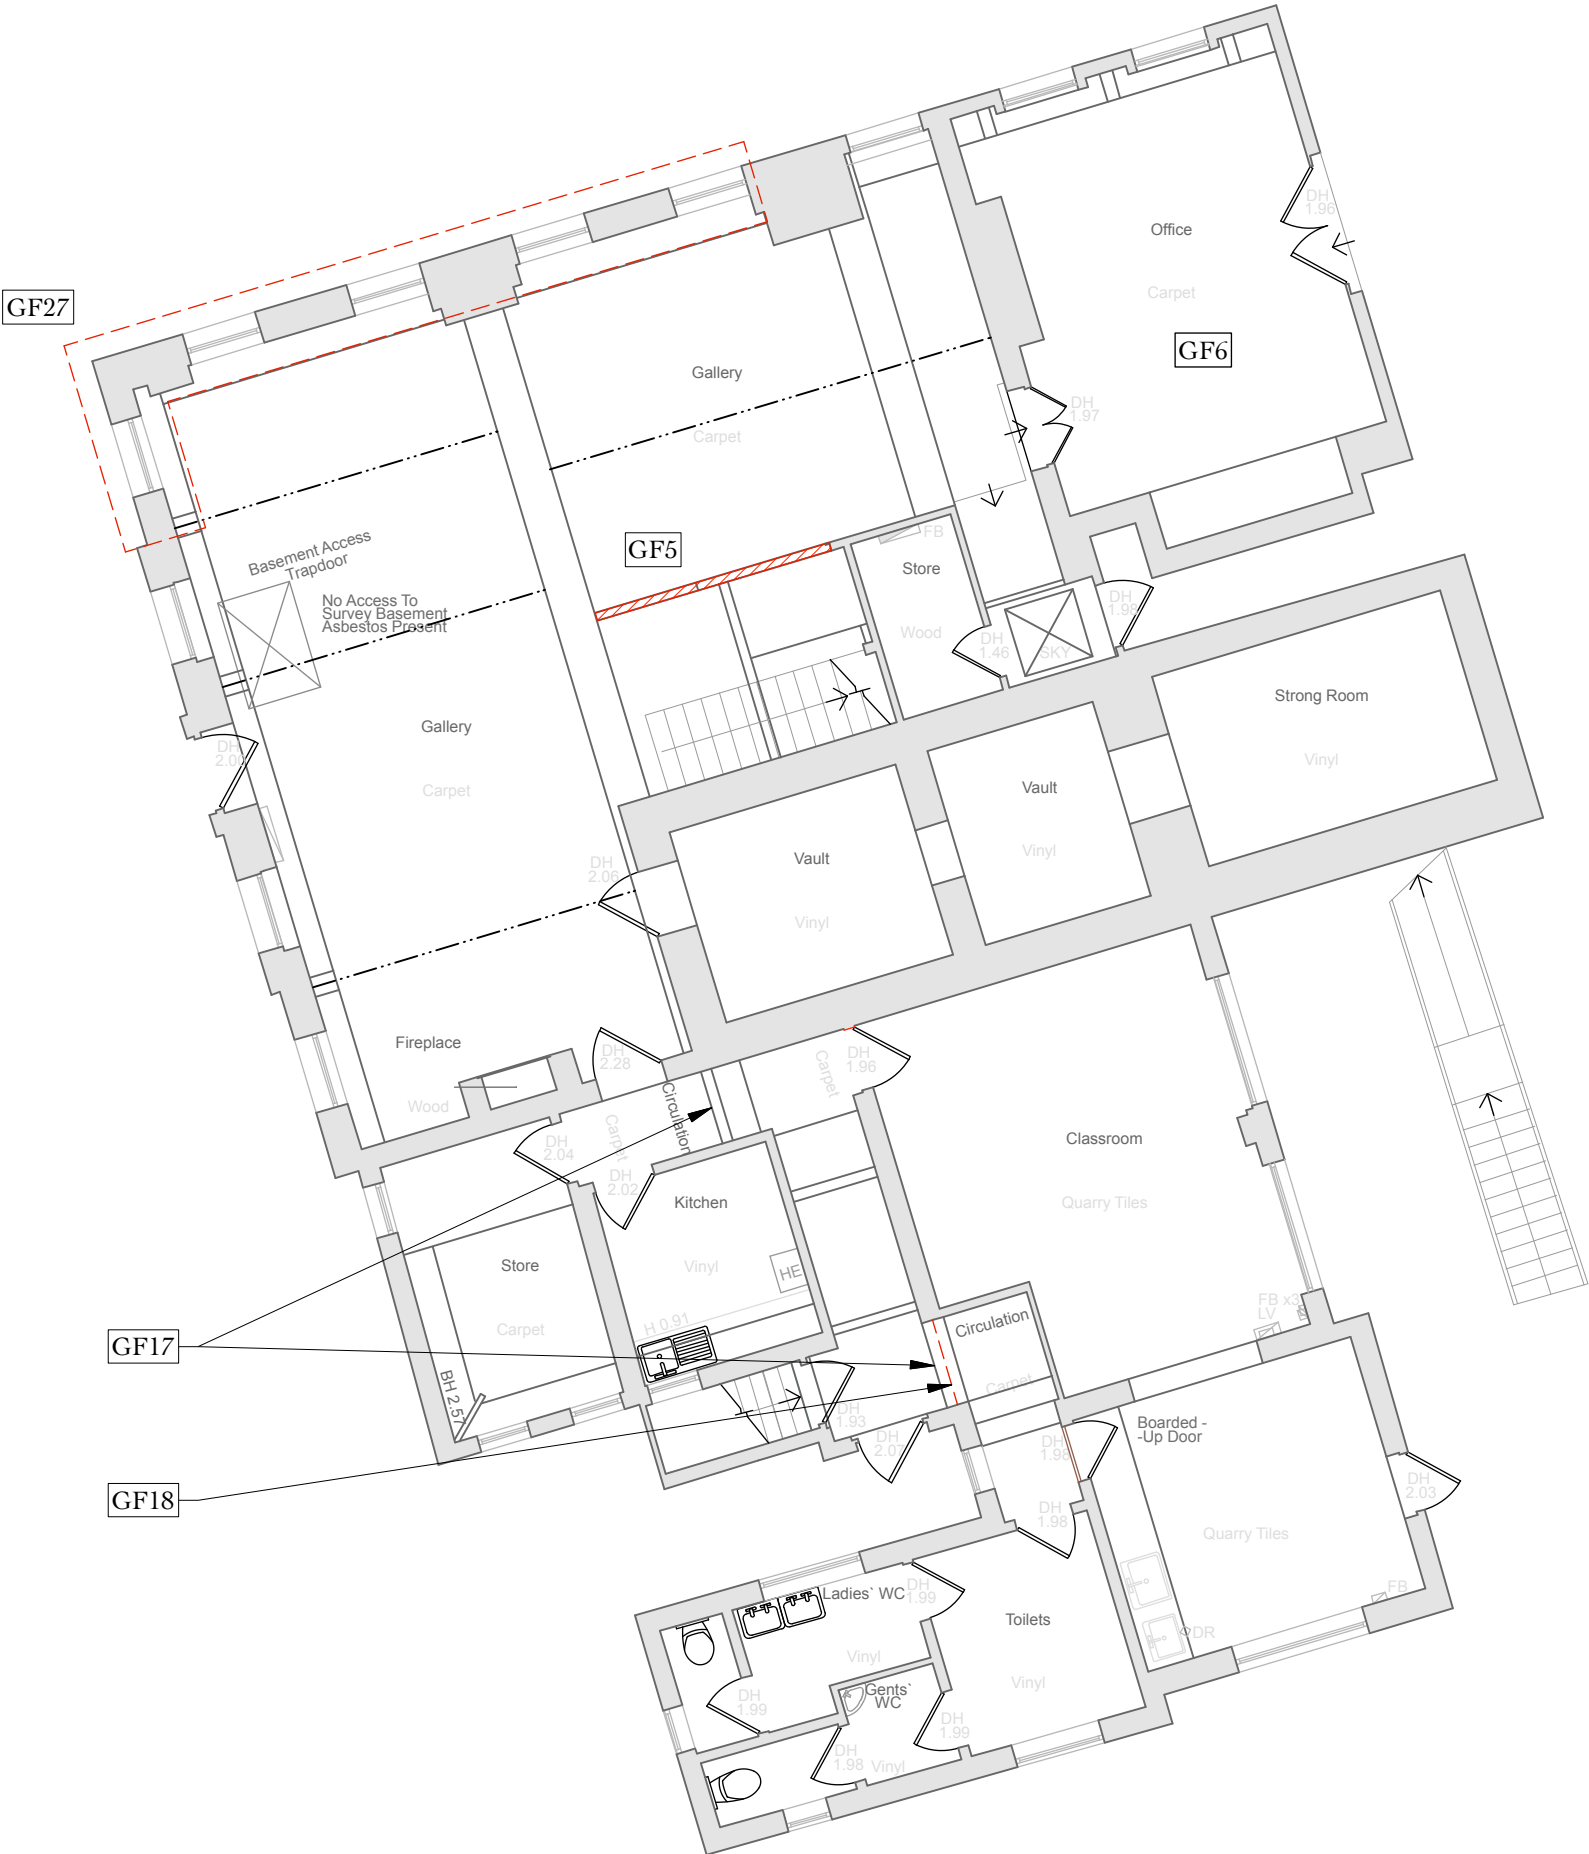


- GENERAL NOTES
1. Do not scale from this drawing. Use figured dimensions only. Unless otherwise stated all drawing units are in millimetres. Levels are in meters.
 2. This drawing to be read in conjunction with all other relevant consultant/specialist drawings and specifications.
 3. Check levels/dimensions quoted on drawing against those on site before finalising.
 4. Report any discrepancies before affected work commences.
 5. For setting out dimensions, see Architect's drawings.
 6. This drawing remains copyright of Blackett-Ord Conservation Ltd. Copy/distribute only with consent of the Author.

- KEY
- GF1 REFERENCE TO STRUCTURAL DEFECT
- STEEL BEAMS

STRUCTURAL DEFECTS:

Ref.	STRUCTURAL DEFECT
GF	GROUND FLOOR
GF5	Load bearing wall above. Partition has been removed.
GF6	No access
GF17	Openings through here
GF18	Cracked lintel – investigate
GF27	Refer to Elevation A – A23. Wall rebuilt when bank use ended.

 **Blackett-Ord Conservation**
ENGINEERING

33 Chapel Street, Appleby, Cumbria CA16 6QR - Telephone: 017683 52572
Email: engineering@blackett-ordconservation.co.uk

Cockpit House, Prescot
for Purcell

Ground Floor Plan

Drawing No: X54/101 Rev: - Scale: 1:100 @ A3 Date: October 2021