


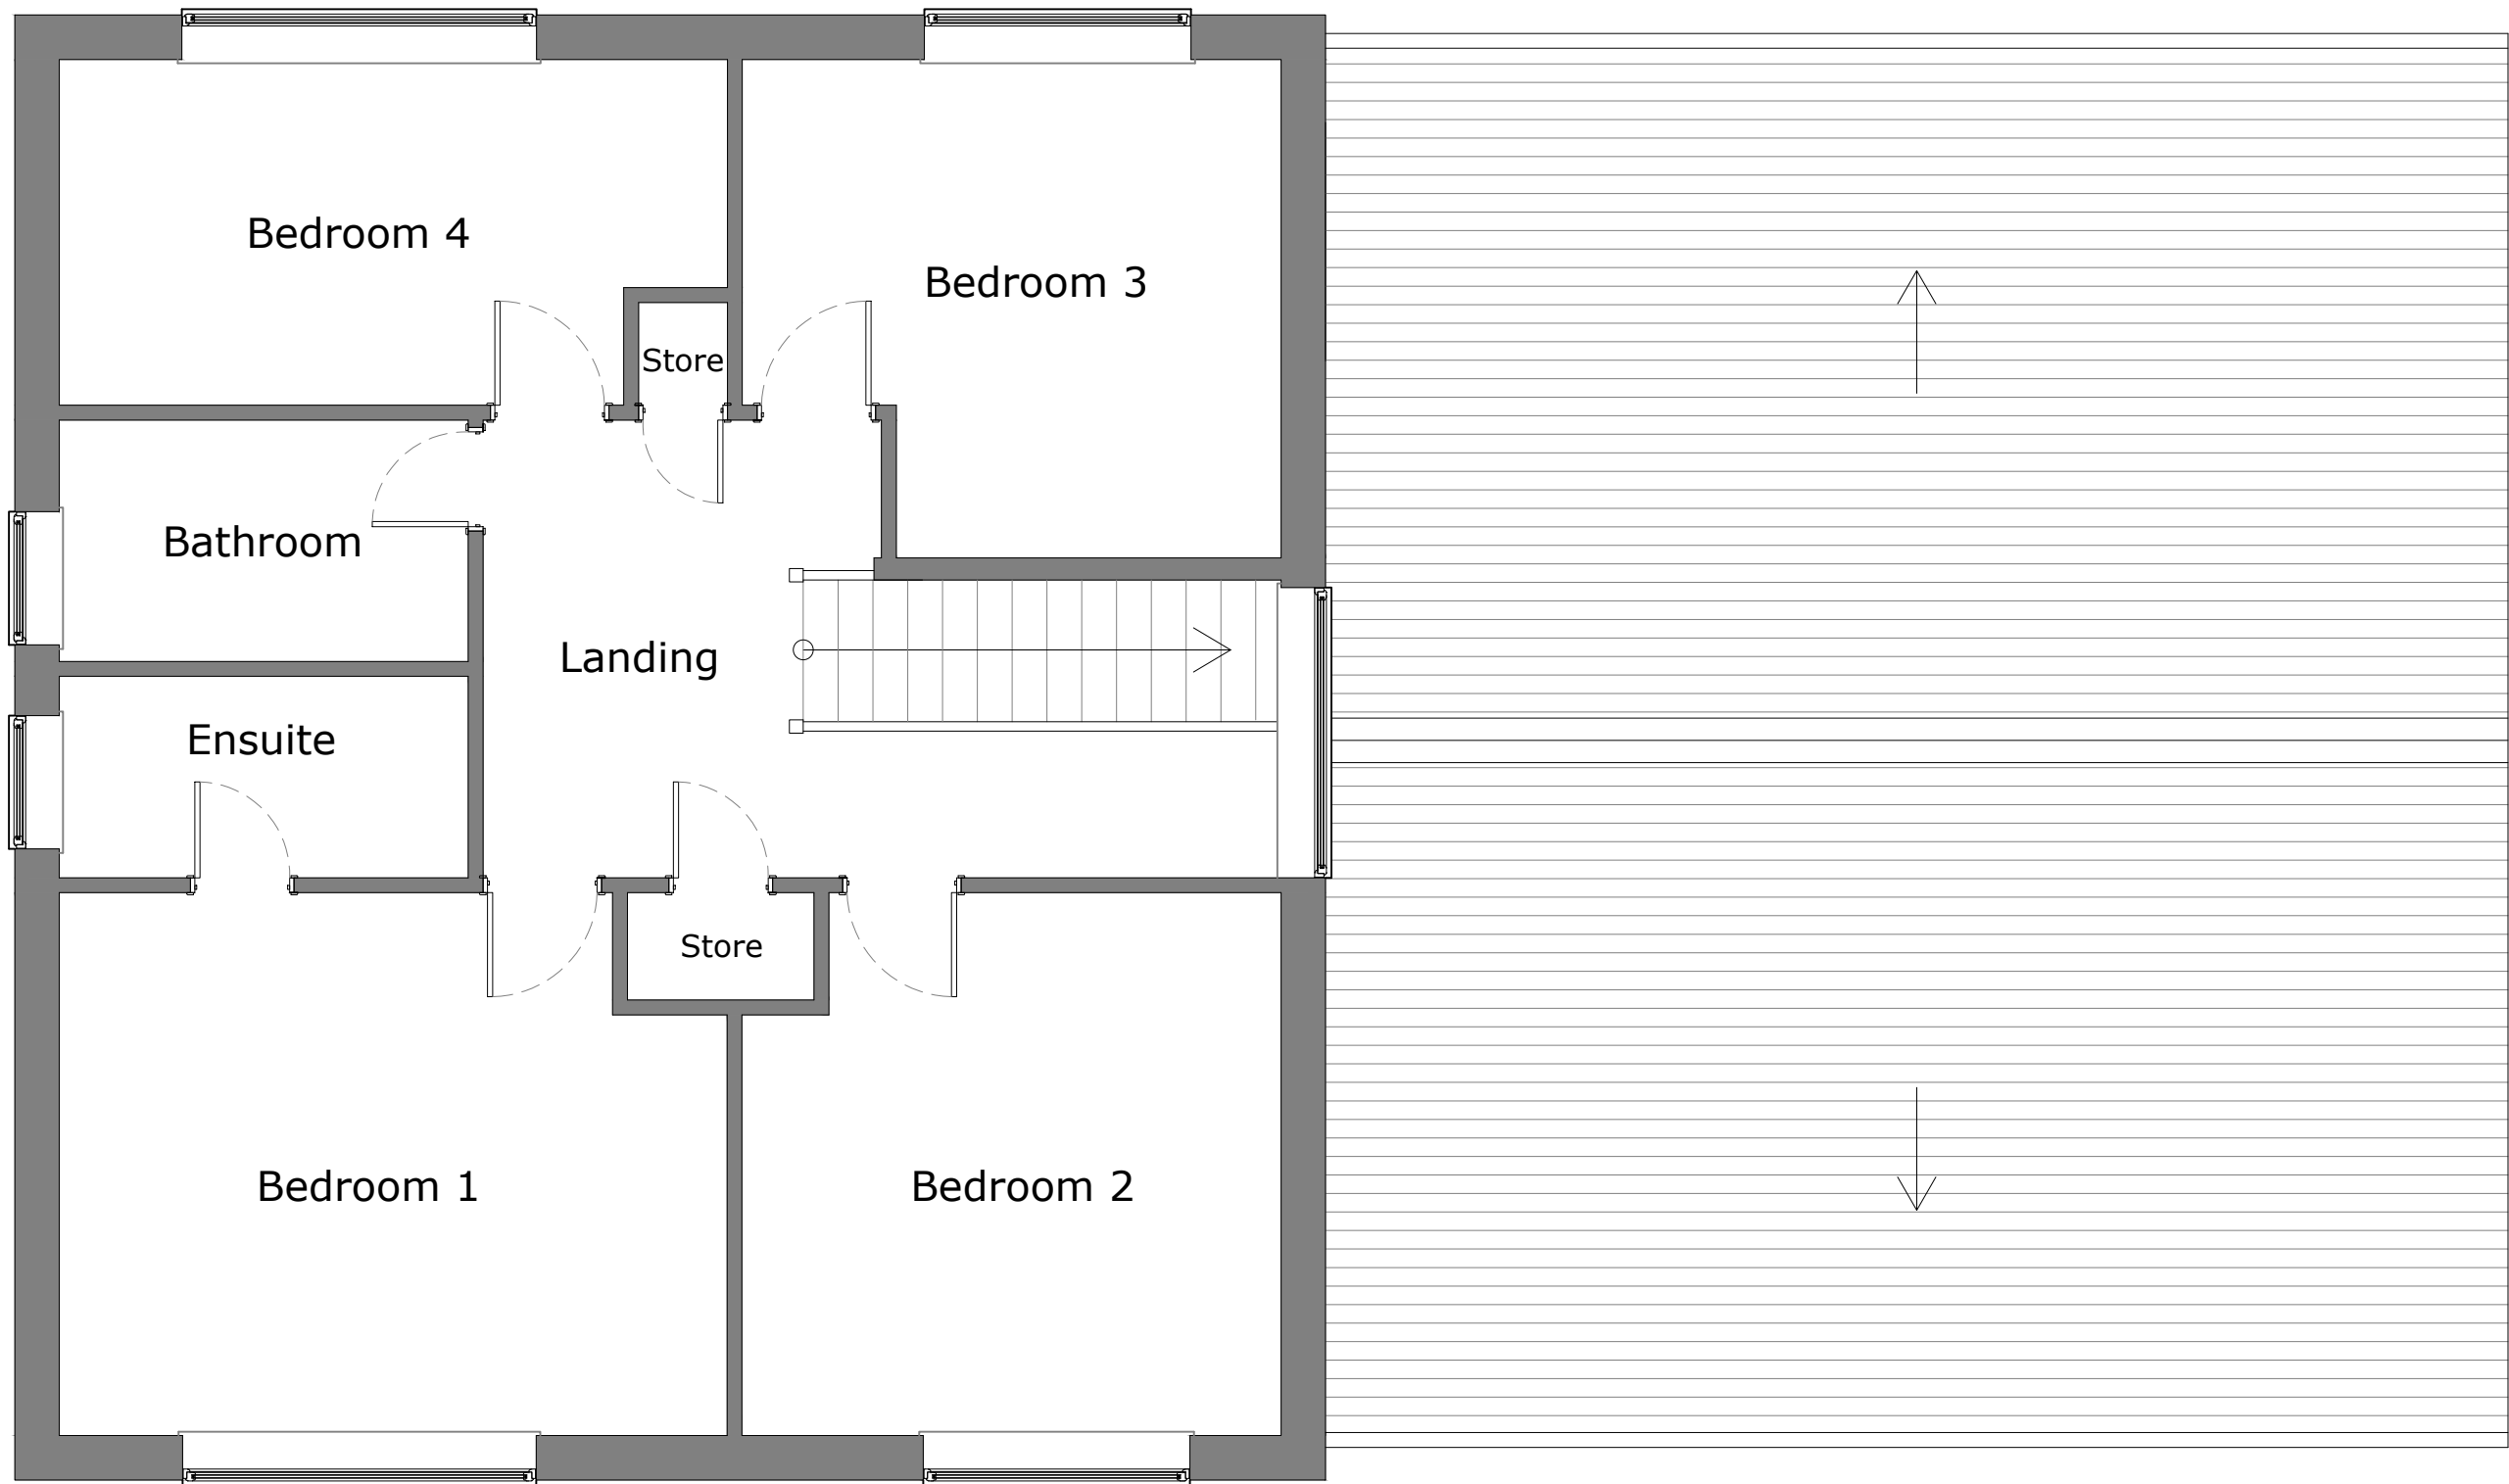

Existing First Floor Plan 1:50



NOTES:

Existing Walls

Proposed Walls

CLIENT

Adam

DRAWING NO + TITLE:

02 - Existing First Floor

4 Old Meadow
Knowsley
Prescot
L34 0JW

SCALES:

1:50

PAGE SIZE:

A3

DRAWN BY:

LS

DATE

09/09/2026



ARCHITEVO