


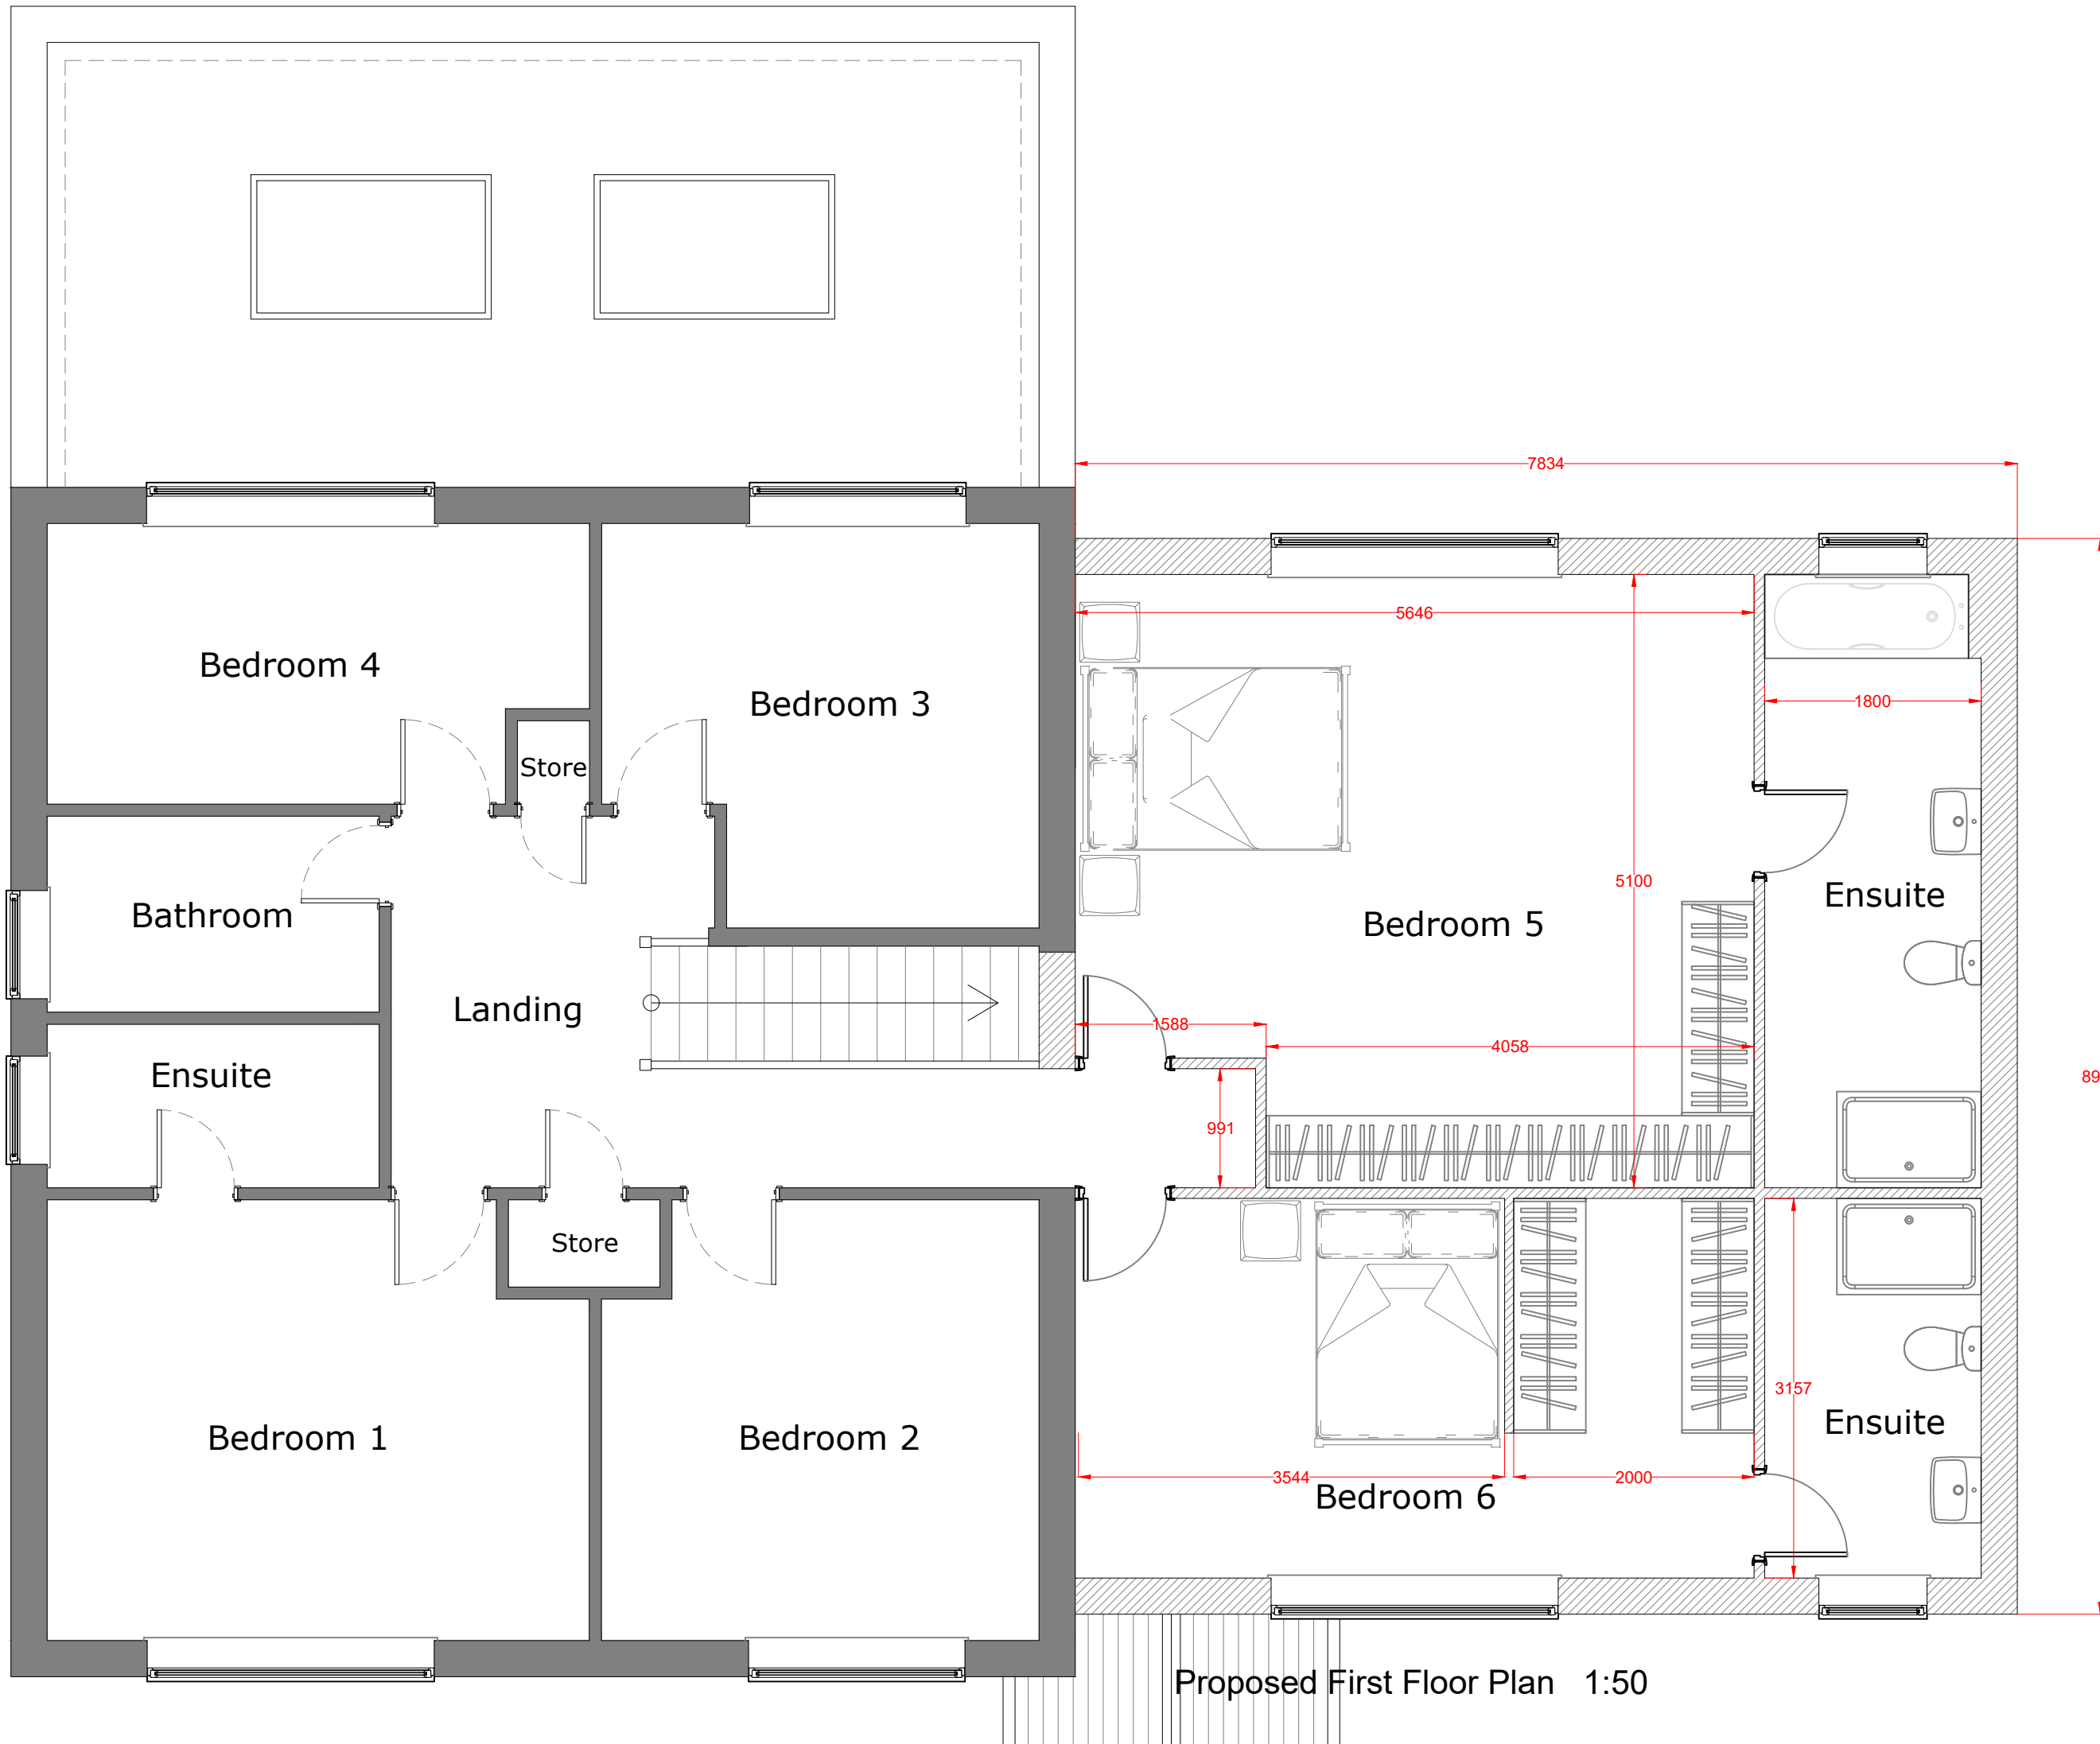

Proposed First Floor Plan 1:50

NOTES:

Existing Walls

Proposed Walls

CLIENT Adam

DRAWING NO + TITLE:
06 - Proposed First Floor

4 Old Meadow
Knowsley
Prescot
L34 0JW

SCALES:	1:50	PAGE SIZE:	A3
DRAWN BY:	LS	DATE:	09/09/2026

ARCHITEVO