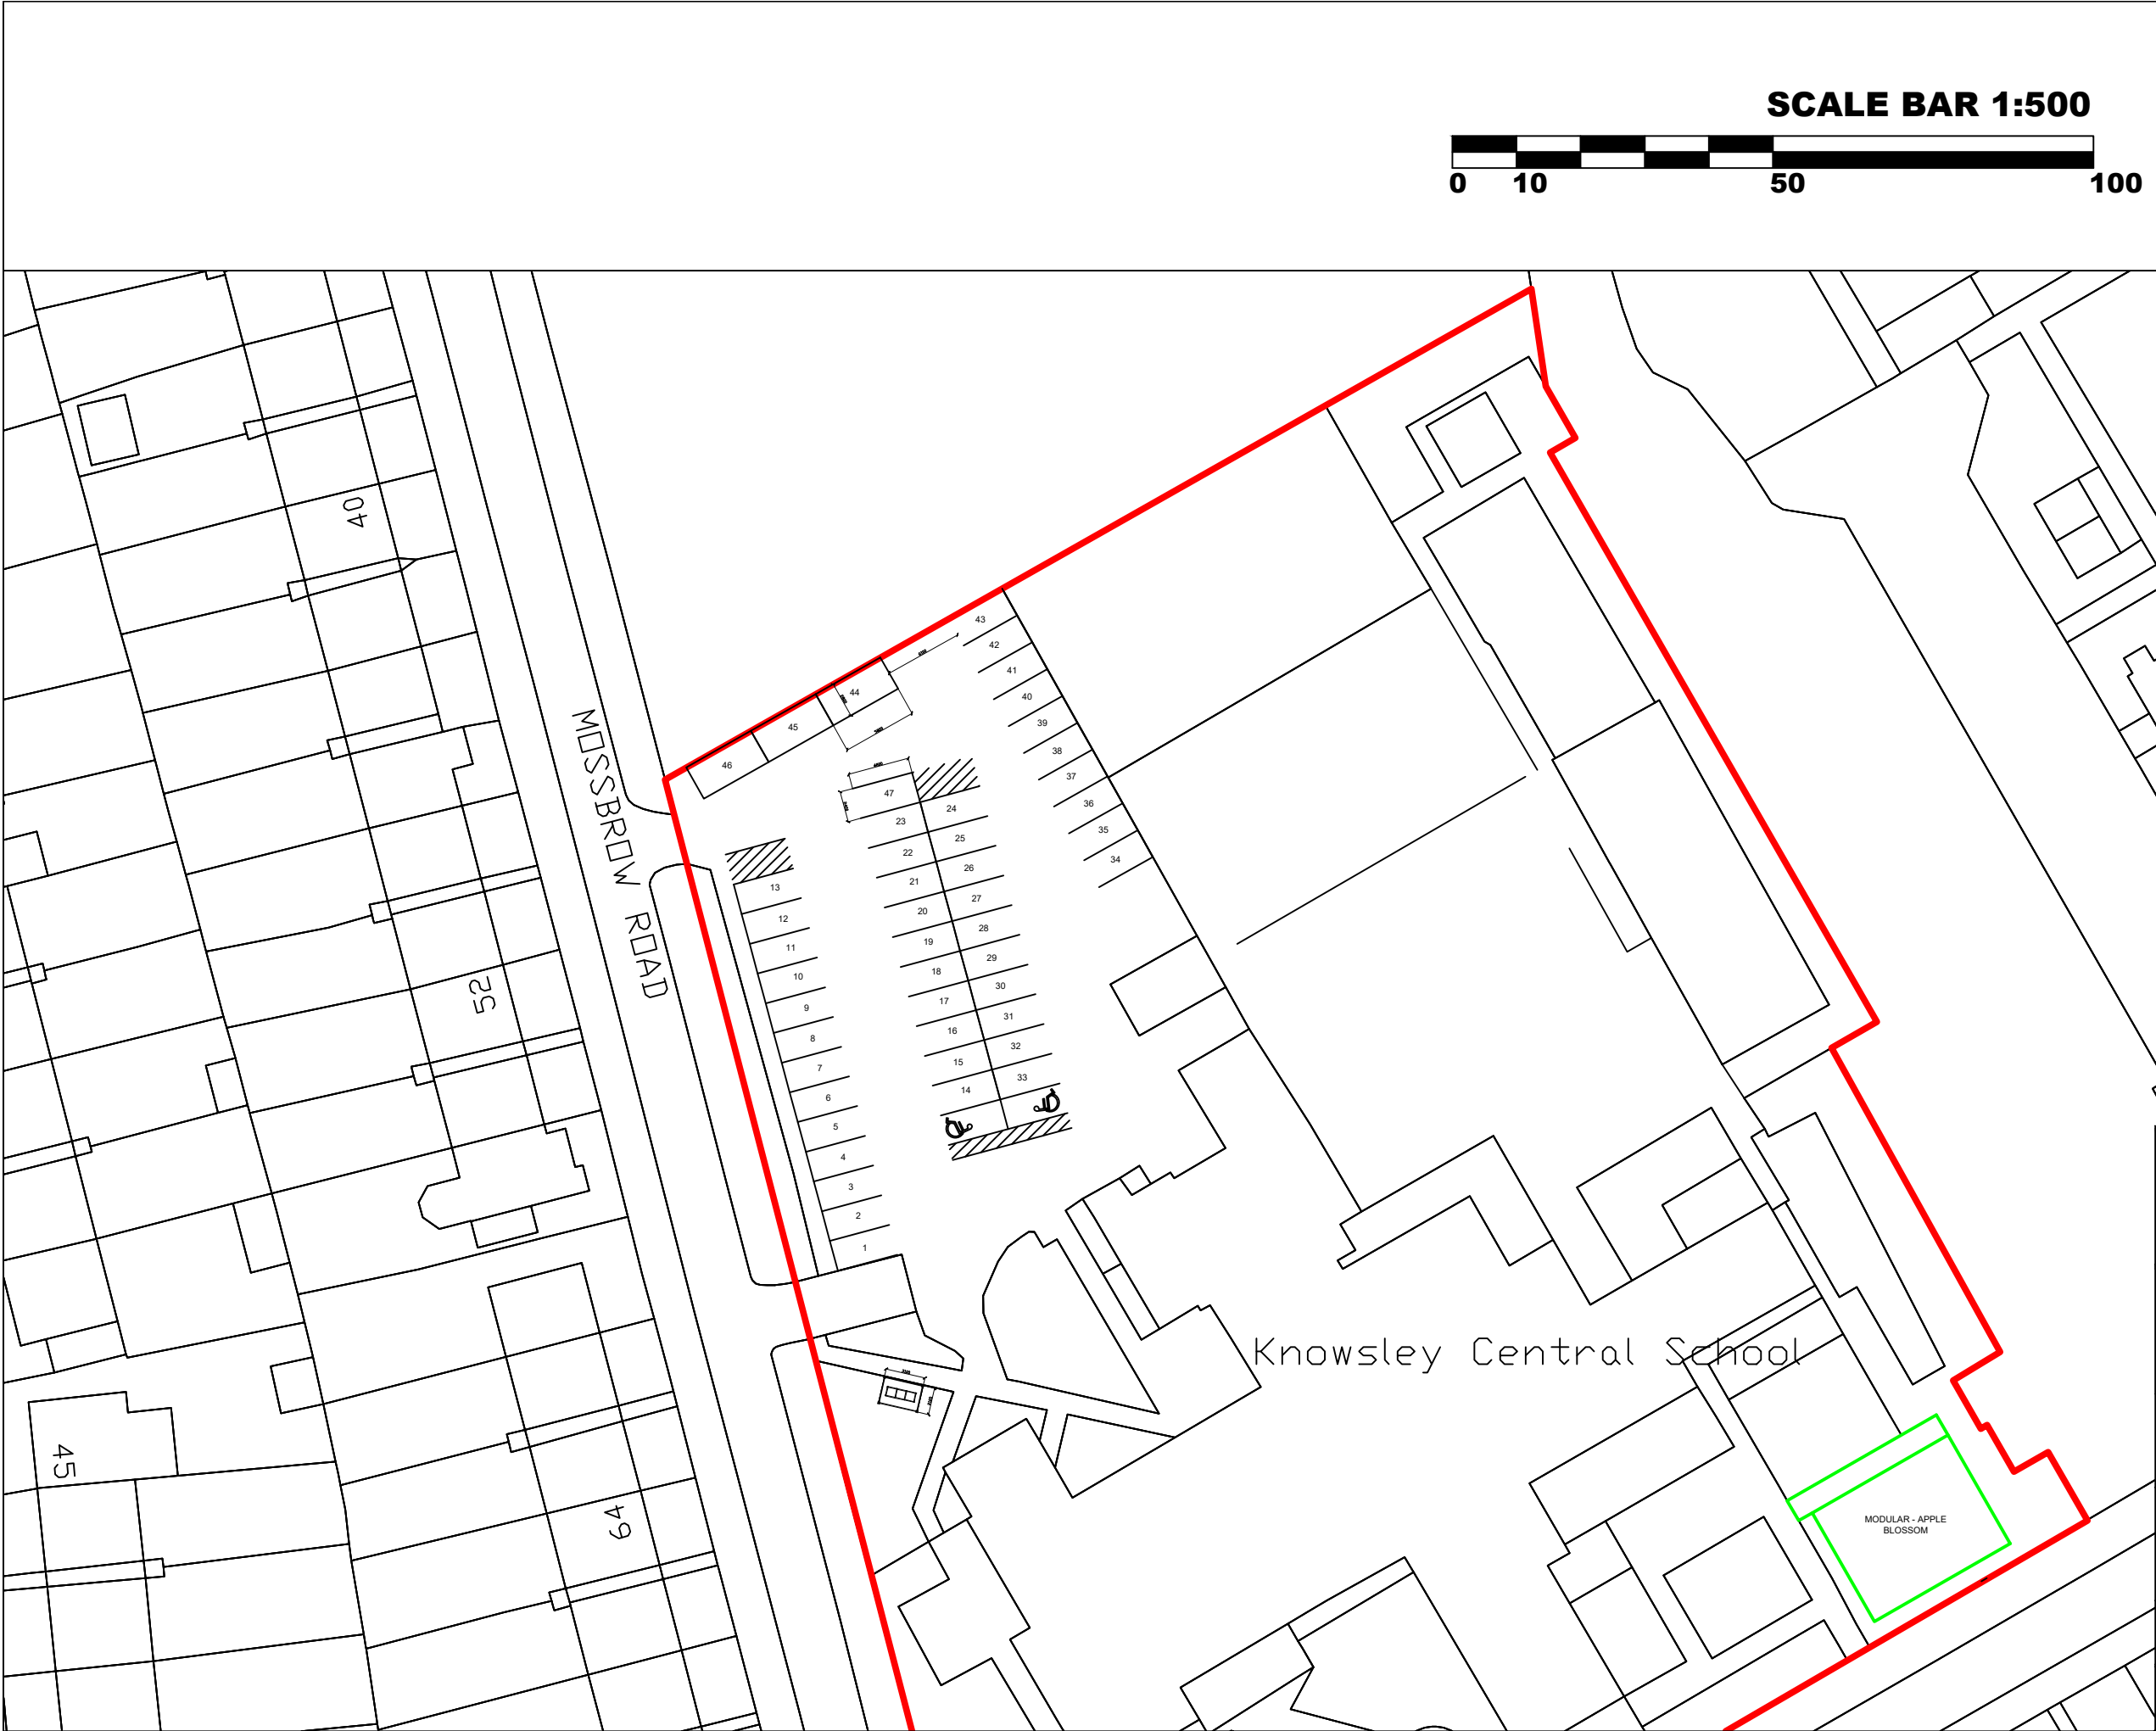


KNOWSLEY COUNCIL Huyton Municipal, Archway Road, Huyton, Knowsley L36 9UX							
PRIMARY SCHOOL Address: Knowsley Central Primary Support Centre Wellcroft Road, Huyton, Merseyside L36 7TA							
PROJECT Modular Buildings (Design Stage Only)							
TITLE Proposed Car Park Site Plan							
Original Size	Scale	Designed	Drawn	Checked	Authorised		
A3	1:500	Date _	Date _	Date _	Date _		
Project No.			Office	Drawing No.		Rev	
			KMBC	006		-	