



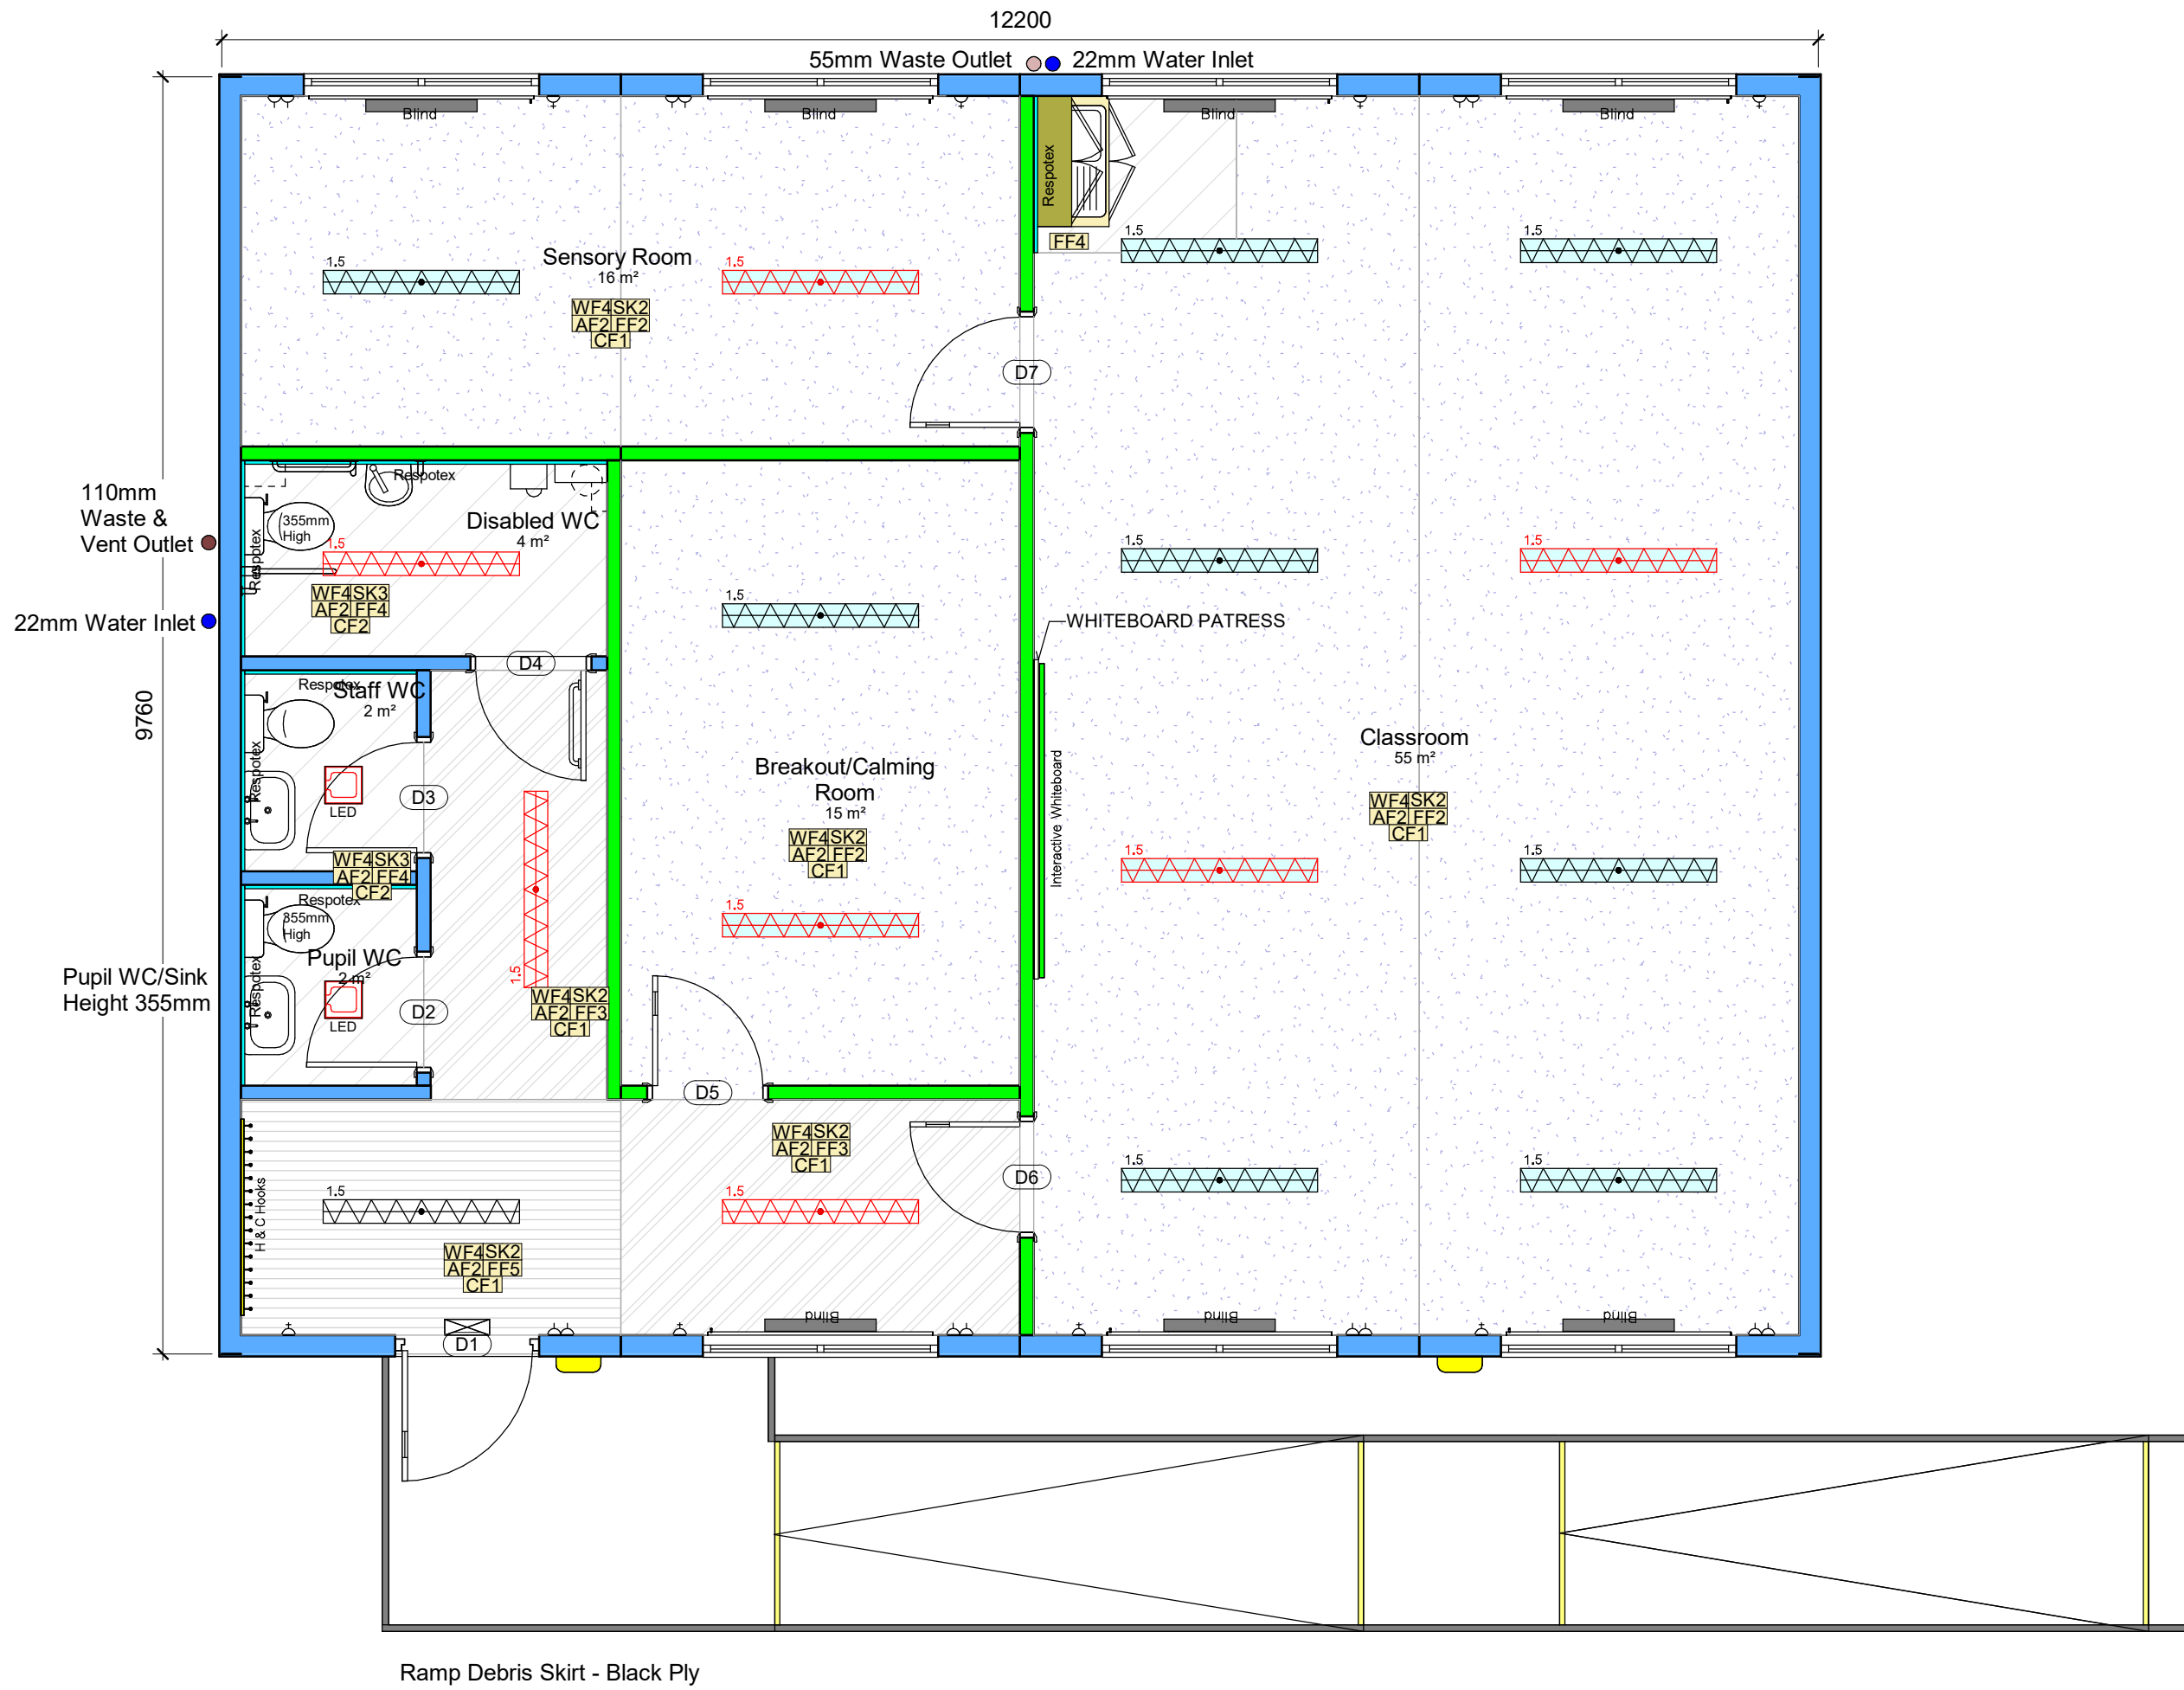

NOT FOR PRODUCTION!!!!

Door Schedule						
Mark	Family	Type	Signage	Door Core	Door Fire Rating	Comments
D1	Sibcas - 1100mm - External Security Door with Vision Panel	Sibcas - Security Door with VP - 1100mm - Entrance Door - Lever Handle - Euro Cylinder Ext & Escape Sash Internally & Finger Guards	Fire Door Keep Clear (Both Sides)	40mm Steel Plated with Round Mesh Bar Core	N/A	
D2	Sibcas - Internal - 926mm - No VP (Push Pull)	Sibcas - Int - 926mm - No VP - Push Pull Handle - WC Thumb Turn Lock - Finger Guards		Solid Core 44mm	N/A	
D3	Sibcas - Internal - 926mm - No VP (Push Pull)	Sibcas - Int - 926mm - No VP - Push Pull Handle - WC Thumb Turn Lock - Finger Guards		Solid Core 44mm	N/A	
D4	Sibcas - Internal - 926mm - No VP (Push Pull)	Sibcas - Int - 926mm - No VP - Push Pull Handle - Part M Pack - Finger Guards		Solid Core 44mm	N/A	
D5	Sibcas - Internal - 926mm with VP	Sibcas - Int - 926mm (VP) - Lever Handle & Finger Guards with Euro Cylinder Ext & Escape Sash Internally & Finger Guards		Solid Core 44mm	N/A	
D6	Sibcas - Internal - 926mm with VP	Sibcas - Int - 926mm (VP) - Lever Handle & Finger Guards with Euro Cylinder Ext & Escape Sash Internally & Finger Guards		Solid Core 44mm	N/A	
D7	Sibcas - Internal - 926mm with VP	Sibcas - Int - 926mm (VP) - Lever Handle & Finger Guards with Euro Cylinder Ext & Escape Sash Internally & Finger Guards		Solid Core 44mm	N/A	

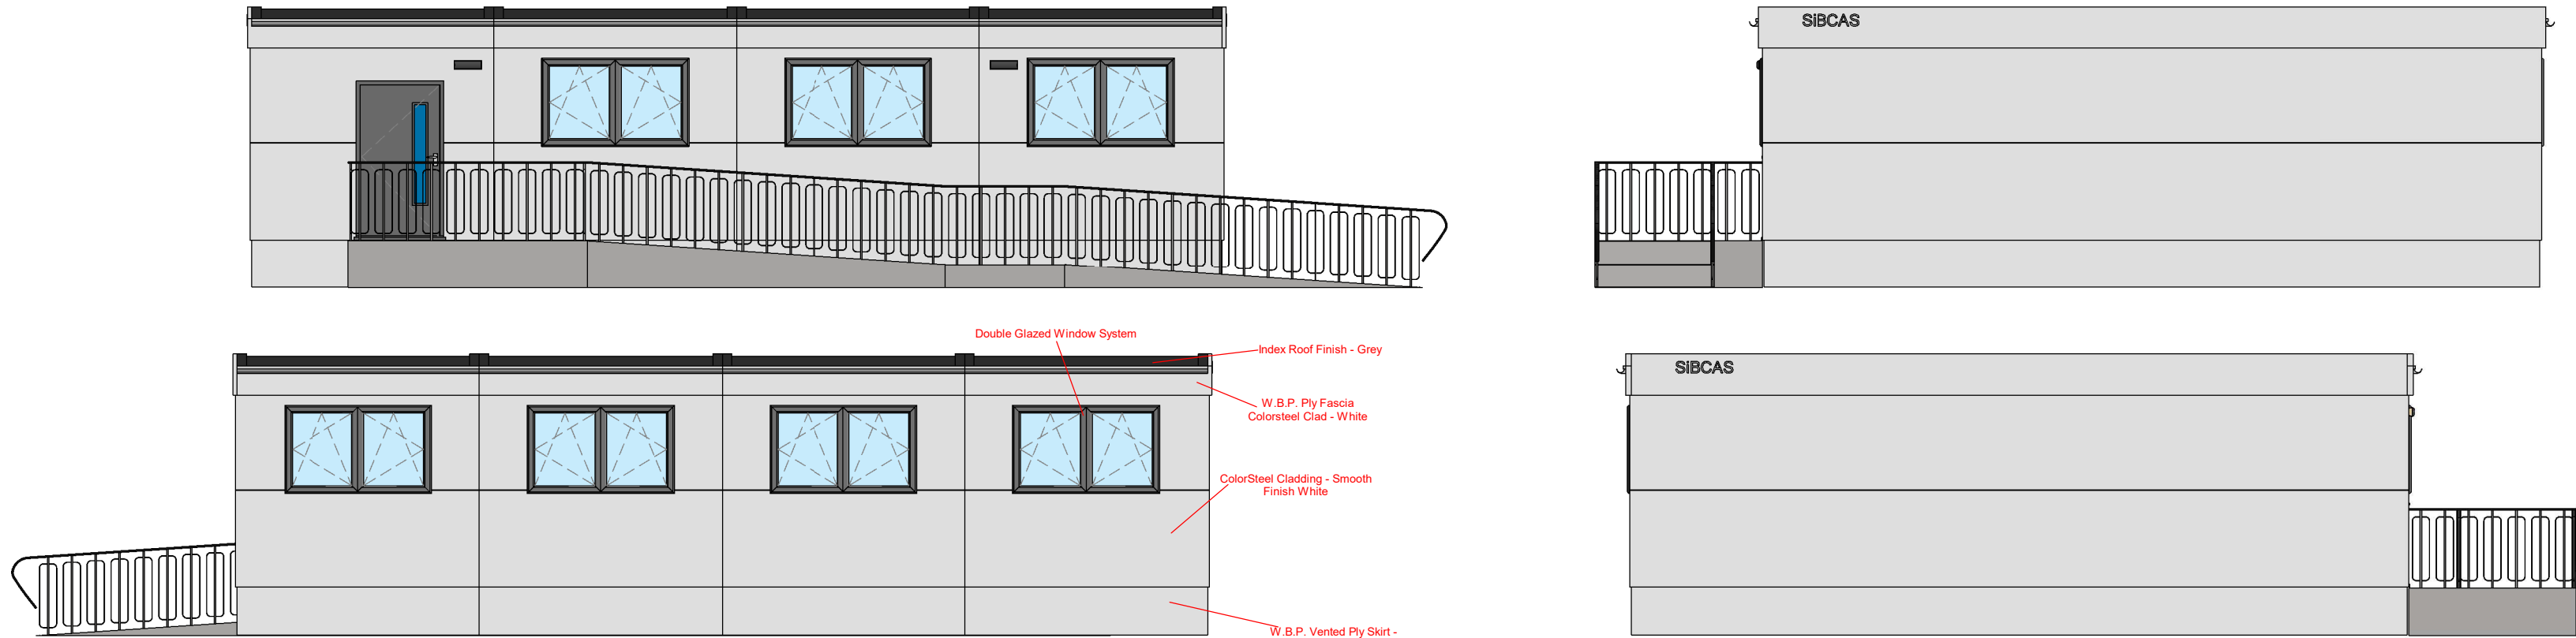

Ramp Finishes:

Landings - Stoneflex Black

Runs - Stoneflex Yellow

Railings & Balustrading - Galvanised Steel Finish

Skirt - Black

Indicative Ramp (For Illustration Purposes Only)

Walls	WF1 Matt, Emulsion - Johnstone - (Magnolia)
WF2 Mid Sheen, Emulsion - Johnstones - (Magnolia)	
WF3 Wet Wall Panel - Rearo - (1200mm High At Sinks/Urinals & WC's, 2400mm High In Shower Areas)	
WF4 Matt, Emulsion - Johnstone - (Shadow Grey)	
Skirtings	SK1 O.G. Moulding - Johnstones - White Gloss
SK2 Timber, Single Pencil Round - Johnstones - White Gloss	
SK3 Coved, Sit On Top (Grey)	
SK4 Coved, Welded (Grey)	
Architraves	AF1 Timber O.G. Mouldings - Johnstones - (White Gloss)
AF2 Timber, Single Pencil Round - Johnstones - (White Gloss)	
Flooring	FF1 CFS - Carpet Tiles - Blue
FF2 CFS - Carpet Tiles - Grey	
FF3 Tanket - Tapflex Essential 50 - Grey	
FF4 Altro Non-Slip Vinyl - ContraX - Grey	
FF5 CFS - Barrier Matting - Grey	
Ceilings	CF1 Matt, Emulsion - Johnstones - White
CF2 Mid Sheen, Emulsion - Johnstones - White	
CF5 White PVC Paneling	
Windows	Double Glazed Window Window Section
Perfect Fit Roller Blinds (Black Out)	
Respotex	1200mm High Behind Urinals/WCs and Sinks
2400mm High within Shower Areas	
Doc M Pack (Disabled WC)	Blue
Debris Skirt Ventilation	To Be Ventilated Both Sides To Every Module
Links Between Modules	All Knock-Through Link Heights To Be To Underside Of Window Lintel
35dB Sound Rated Wall	46dB Sound Rated Wall
46dB Sound Resisting Wall	

1.5	1500 Thom College LED Light Fitting
1.5	1500 Thom College LED Light Fitting with Back Up
1.5	1500 LED Light Fitting
1.5	1500 LED Light Fitting with Back Up
LED	2D LED Light Fitting with Back Up
External Emergency Light Fitting	
Internal Emergency Light Fitting	
Panel Heater	
LST Panel Heater	
AC Con Condensor	
AC Air Unit	
Water Heater	
6" Mechanical Extractor Fan	
4" Mechanical Extractor Fan	
Single Card Light Switch	
Pull Cord Light Switch	
Emergency Pull Cord	
Key Switch	
Cooker Switch	
Twin 13A Switched Socket, 450mm Above FF1, Different Heights Noted On Drawing	
13A Fixed Connection Unit, 450mm Above FF1, Different Heights Noted On Drawing	
Twin 13A Switched Socket, Set Into Trunking	
Twin 13A Switched Socket, Set Into H/L Trunking	
Distribution Board	
Consumer Unit	
Data Socket (RJ45)	
High Level Data Socket (RJ45)	
Component Data Trunking	

All Internal Walls To Have A Class O Fire Rating / Class 1 Spread Of Flame

All Plumbing To Comply To Current British Standard Requirements BS 6465-Part 1:2006

All Electricals To Comply To Current 18th Edition I.E.T. Regulations BS 7671: 2018

All Emergency Lighting To Be In Compliance With BS 5266 Part 1 2016

All Fire Doors To Be Marked With The Appropriate Fire Safety Signs (BS 5499 Part 1 2002)

All Ramps & Disabled Toilets To Be In Compliance With BS 8300 : 2009

All Ventilation To Be In Compliance With CIBSE Guide B & AM 10

BS 5720: 1979 Code of practice for mechanical ventilation and air conditioning in buildings

All Glazing To Comply with BS6262 : Part 1&4 2005

All Soil Vent Pipes Should Terminate A Minimum Of 0.9m Above Openings Within 3m.

Trickle Vents Supply 4435mm² Per Single Window & 8870mm² Per Double Window

Electrical Certificates Will Be Completed By A Person With Current Membership Of NICEIC - Approved Contractor.

An EPC Will Be Indelibly Marked And Located In An Accessible Place Within The Building, when required

A Sustainability Label Will Be Indelibly Marked & Located In An Accessible Place Within The Building, when required

Viewing Panels To Be Fitted On Doors As Indicated On Drawing

BS 7412: 2007 Specification for windows and doorsets made from unplasticized polyvinyl chloride (PVC-U) extruded hollow profiles

BS 4873: 2009 Aluminium alloy window and doorsets - Specification

Lighting for buildings Will Comply With CIBSE Lighting Guide 5, 7 & 12

A 1200mm clear working space has to be provided on all Perimetric Single Module Installations

A 2500mm clear working space has to be provided on all 2 or more module Perimetric Installations. Ground condition to be level, consolidated ground. Unless previously agreed.

Do Not Scale From Drawing

If Unsure Please Contact The Sibcas Drawing Office

Sibcas Take No Responsibility For Errors Caused By Scaling From The Drawing

S-2	CTH	06/03/24	Elevations Updated	CH	JS
S-1	CTH	07/12/23	M&E Added	CH/DR	JS
S-0	CH	22/08/23	Initial Drawing	PK	JS
Rev	By	Date	Description	Chk	App

Stage

SALES



Head Office
Easton Road,
Bathgate,
West Lothian,
EH48 2SF

Tel 0150F
Fax 017
www

Client Knows:-

Project SEND Miller Apple Blossom

D Millennium Garden
40' x 32' Permapace
Plans and Elevations

Scale 1:50 @ A1

Drawing No. 218 23 01 Revision S-2

WORK IN PROGRESS