


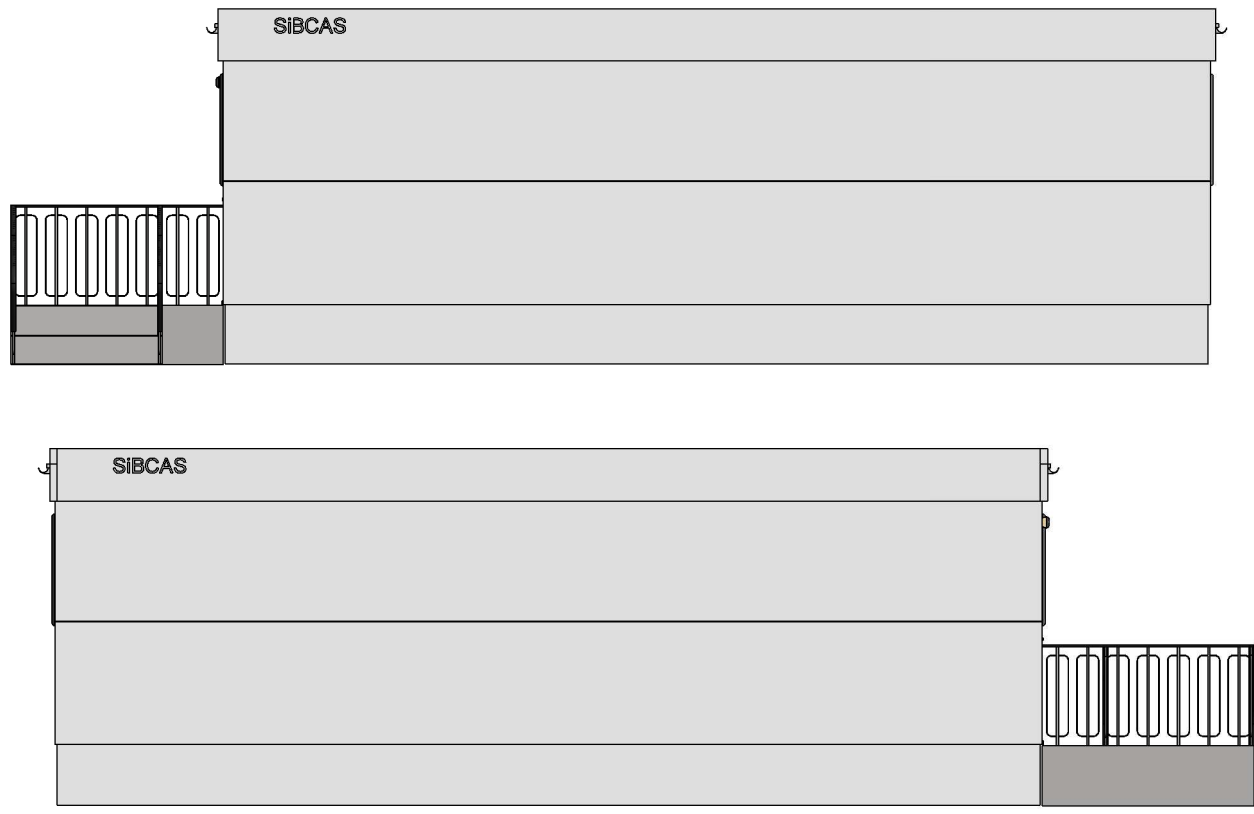

Ramp Finishes:

Landings - Stoneflex Black



Runs - Stoneflex Yellow

Railings & Balustrading - Galvinised Steel Finish

Skirts - Black

Indicative Ramp (For Illustration Purposes Only)

Walls	
WF1	Matt. Emulsion - Johnstone - (Magnolia)
WF2	Mid Sheen, Emulsion - Johnstones - (Magnolia)
WF3	Wet Wall Panel - Rearo - (1200mm High At Sinks/Urinals & WC's. 2400mm High In Shower Areas)
WF4	Matt. Emulsion - Johnstone - (Shadow Grey)
Skirtings	
SK1	O.G. Moulding - Johnstones - White Gloss
SK2	Timber, Single Pencil Round - Johnstones - White Gloss
SK3	Coved, Sit On Top (Grey)
SK4	Coved, Welded (Grey)
Architraves	
AF1	Timber O.G. Mouldings - Johnstones - (White Gloss)
AF2	Timber, Single Pencil Round - Johnstones - (White Gloss)
Flooring	
FF1	CFS - Carpet Tiles - Blue
FF2	CFS - Carpet Tiles - Grey
FF3	Tarkett - Tapflex Essential 50 - Grey
FF4	Altra Non-Slip Vinyl - ContraX - Grey
FF5	CFS - Barrier Matting - Grey
Ceilings	
CF1	Matt. Emulsion - Johnstones - White
CF2	Mid Sheen, Emulsion - Johnstones - White
CF5	White PVC Paneling
Windows	
Double Glazed Window Window Section	
Perfect Fit Roller Blinds (Black Out)	
Respotex	
1200mm High Behind Urinals/WCs and Sinks	
2400mm High within Shower Areas	
Doc 'M' Pack (Disabled WC)	
Blue	
Debris Skirt Ventilation	
To Be Ventilated Both Sides To Every Module	
Links Between Modules	
All Knock-Through Link Heights To Be To Underside Of Window Lintel	

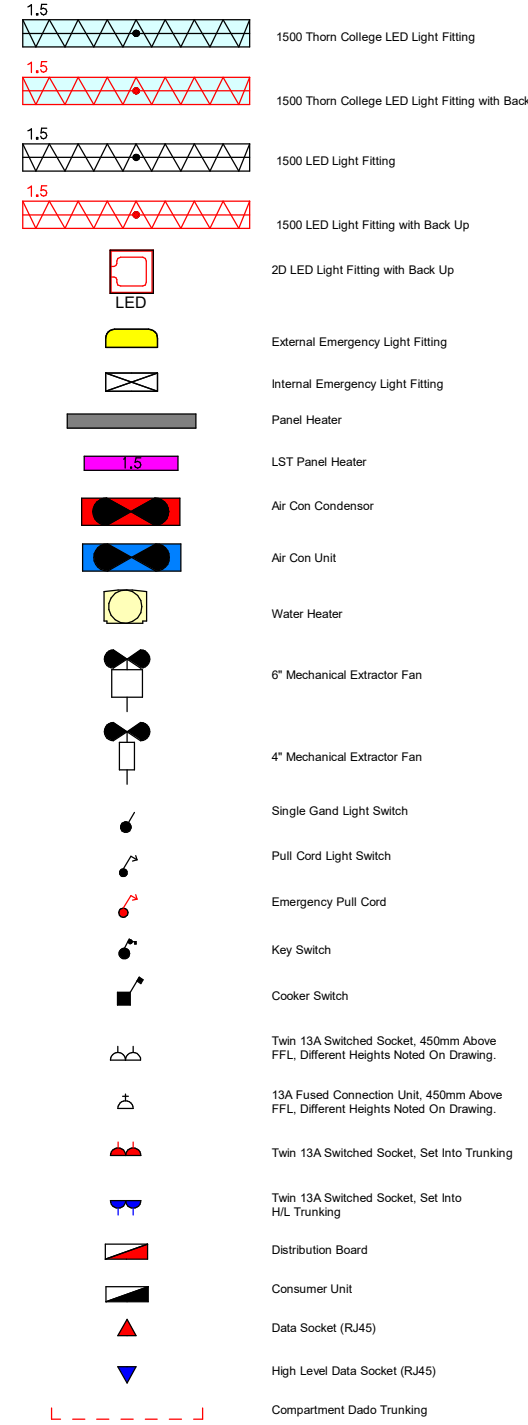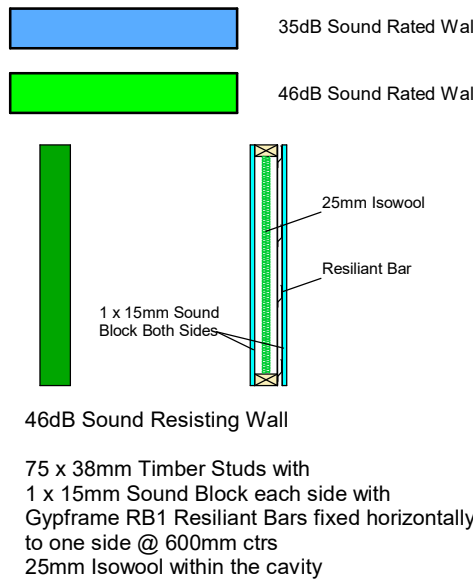

All Internal Walls To Have A Class O Fire Rating / Class 1 Spread Of Flame

All Plumbing To Comply To Current British Standard Requirements BS 6465-Part 1:2006

All Electricals To Comply To Current 18th Edition I.E.T. Regulations BS 7671: 2018

All Emergency Lighting To Be In Compliance With BS 5266 Part 1 2016

All Fire Doors To Be Marked With The Appropriate Fire Safety Signs (BS 5499 Part 1 2002)

All Ramps & Disabled Toilets To Be In Compliance With BS 8300 : 2009

All Ventilation To Be In Compliance With CIBSE Guide B & AM 10

BS 5720: 1979 Code of practice for mechanical ventilation and air conditioning in buildings

All Glazing To Comply with BS6262 : Part 1&4 2005

All Soil Vent Pipes Should Terminate A Minimum Of 0.9m Above Openings Within 3m.

Trickle Vents Supply 4435mm² Per Single Window & 8870mm² Per Double Window

Electrical Certificates Will Be Completed By A Person With Current Membership Of NICEIC - Approved Contractor.

An EPC Will Be Indelibly Marked And Located In An Accessible Place Within The Building, when required

A Sustainability Label Will Be Indelibly Marked & Located In An Accessible Place Within The Building, when required

Viewing Panels To Be Fitted On Doors As Indicated On Drawing

BS 7412: 2007 Specification for windows and doorsets made from unplasticized polyvinyl chloride (PVC-U) extruded hollow profiles

BS 4873: 2009 Aluminium alloy windows and doorsets - Specification

Lighting for buildings Will Comply With CIBSE Lighting Guide 5, 7 & 12

A 1200mm clear working space has to be provided on all PermaSpace Single Module Installations

A 2500mm clear working space has to be provided on all 2 or more module PermaSpace Installations. Ground condition to be level, consolidated ground. Unless previously agreed.

Do Not Scale From Drawing

If Unsure Please Contact The SIBCAS Drawing Office

SIBCAS Take No Responsibility For Errors Caused By Scaling From The Drawing

S-2	CTH	06/03/24	Elevations Updated	CH	JS
S-1	CTH	07/12/23	M&E Added	CH/DR	JS
S-0	CH	22/08/23	Initial Drawing	PK	JS
Rev	By	Date	Description	Chk	App

SALES



Head Office
Easton Road,
Bathgate,
West Lothian,
EH48 2SF

Tel 01509 72
Fax 017
www

Client
Knows

Project
SEND Miller, Apple Blossom

D
Apple Blossom

40' x 32' PermaSpace
Plans and Elevations

Scale
1:50 @ A1

Drawing No.
218 23 02

Revision
S-2

Door Schedule					
Mark	Family	Type	Signage	Door Core	Door Fire Rating
D1	Sibcas - 1100mm - External Security Door with Vision Panel	Sibcas - Security Door with VP - 1100mm - Entrance Door - Lever Handle - Euro Cylinder Ext & Escape Sash Internally & Finger Guards	Fire Door Keep Clear (Both Sides)	40mm Steel Plated with Round Mesh Bar Core	N/A
D2	Sibcas - Internal - 926mm - No VP (Push Pull)	Sibcas - Int - 926mm - No VP - Push Pull Handle - WC Thumb Turn Lock - Finger Guards		Solid Core 44mm	N/A
D3	Sibcas - Internal - 926mm - No VP (Push Pull)	Sibcas - Int - 926mm - No VP - Push Pull Handle - WC Thumb Turn Lock - Finger Guards		Solid Core 44mm	N/A
D4	Sibcas - Internal - 926mm - No VP (Push Pull)	Sibcas - Int - 926mm - No VP - Push Pull Handle - Part M Pack - Finger Guards		Solid Core 44mm	N/A
D5	Sibcas - Internal - 926mm with VP	Sibcas - Int - 926mm (VP) - Lever Handle & Finger Guards with Euro Cylinder Ext & Escape Sash Internally & Finger Guards		Solid Core 44mm	N/A
D6	Sibcas - Internal - 926mm with VP	Sibcas - Int - 926mm (VP) - Lever Handle & Finger Guards with Euro Cylinder Ext & Escape Sash Internally & Finger Guards		Solid Core 44mm	N/A
D7	Sibcas - Internal - 926mm with VP	Sibcas - Int - 926mm (VP) - Lever Handle & Finger Guards with Euro Cylinder Ext & Escape Sash Internally & Finger Guards		Solid Core 44mm	N/A
D8	Sibcas - Internal - 926mm with VP	Sibcas - Int - 926mm (VP) - Lever Handle & Finger Guards with Euro Cylinder Ext & Escape Sash Internally & Finger Guards		Solid Core 44mm	N/A

NOT FOR PRODUCTION!!!!

Travel Distance Less Than 18m Based on Normal Fire Escape Speed

Ramp Debris Skirt - Black Ply