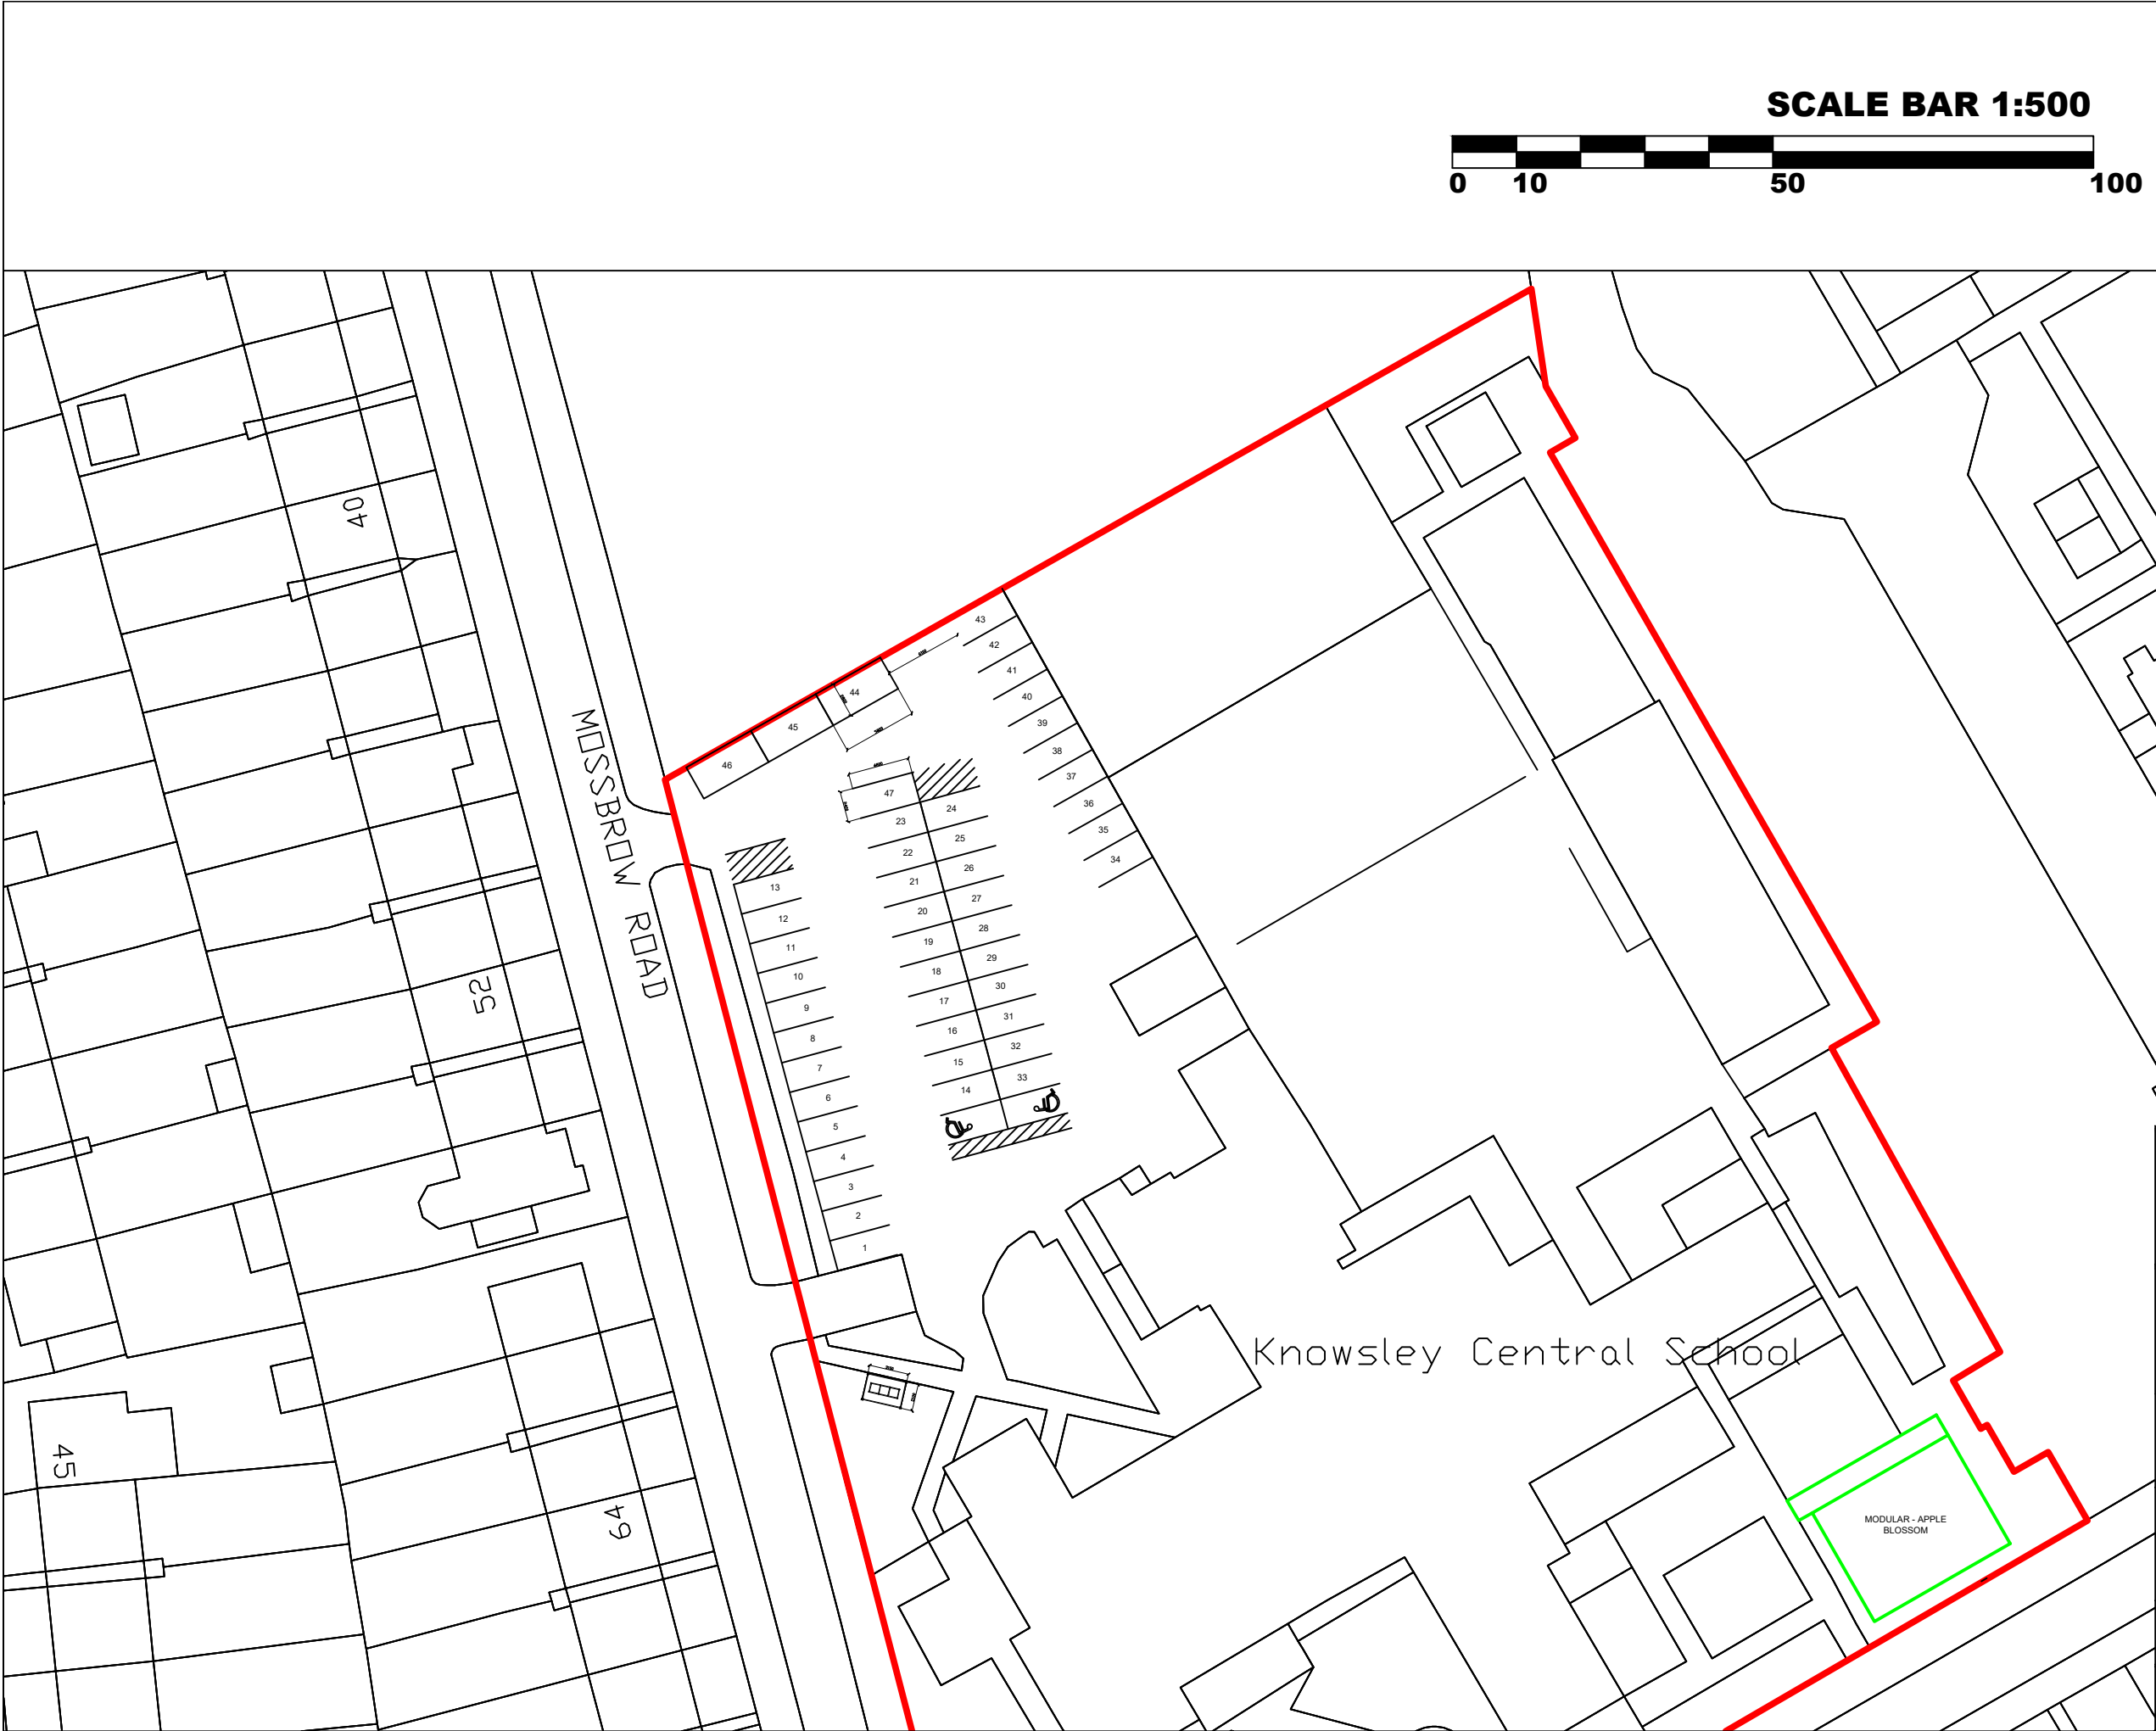


KNOWSLEY COUNCIL
Huyton Municipal,
Archway Road,
Huyton,
Knowsley
L36 9UX

PRIMARY SCHOOL
Address:
Knowsley Central Primary Support Centre
Wellcroft Road,
Huyton,
Merseyside
L36 7TA

PROJECT
Modular Buildings (Design Stage Only)

TITLE
Proposed Car Park Site Plan

Original Size	Scale	Designed	Drawn	Checked	Authorised
A3	1:500	Date _	Date _	Date _	Date _
Project No.		Office	Drawing No.	Rev	
		KMBC	006	1	