



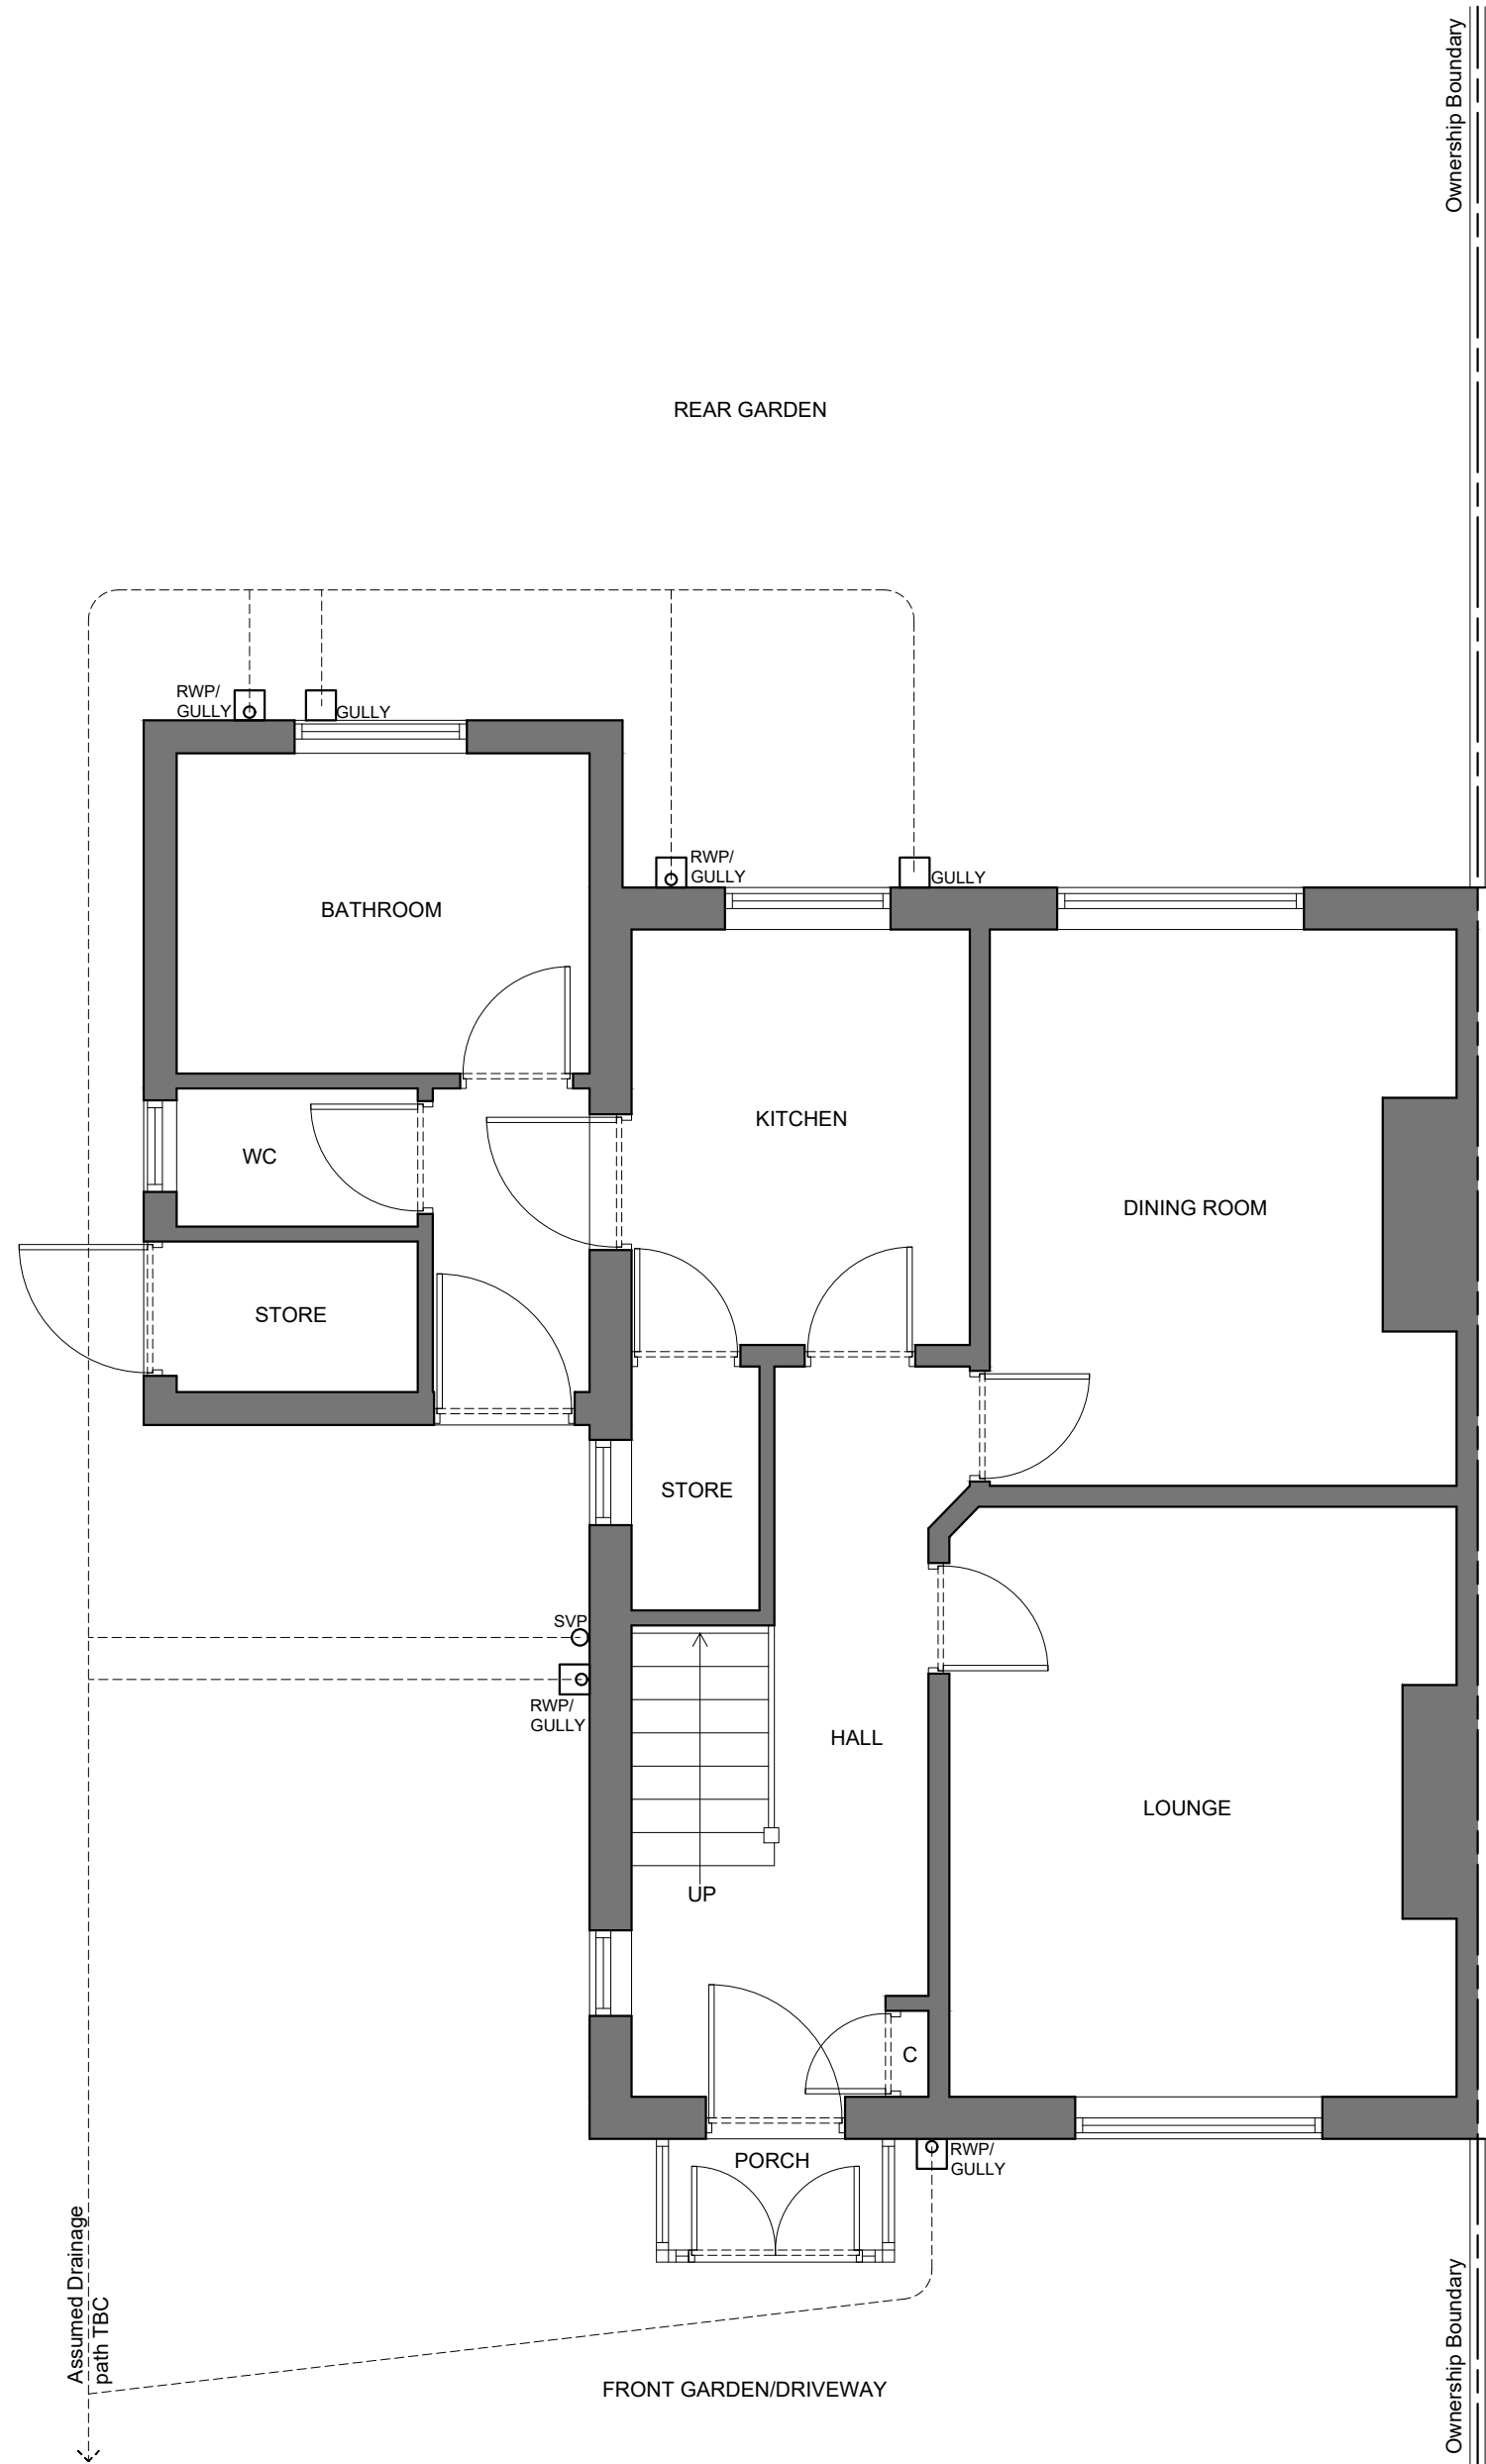

EXISTING GROUND FLOOR PLAN 1:50

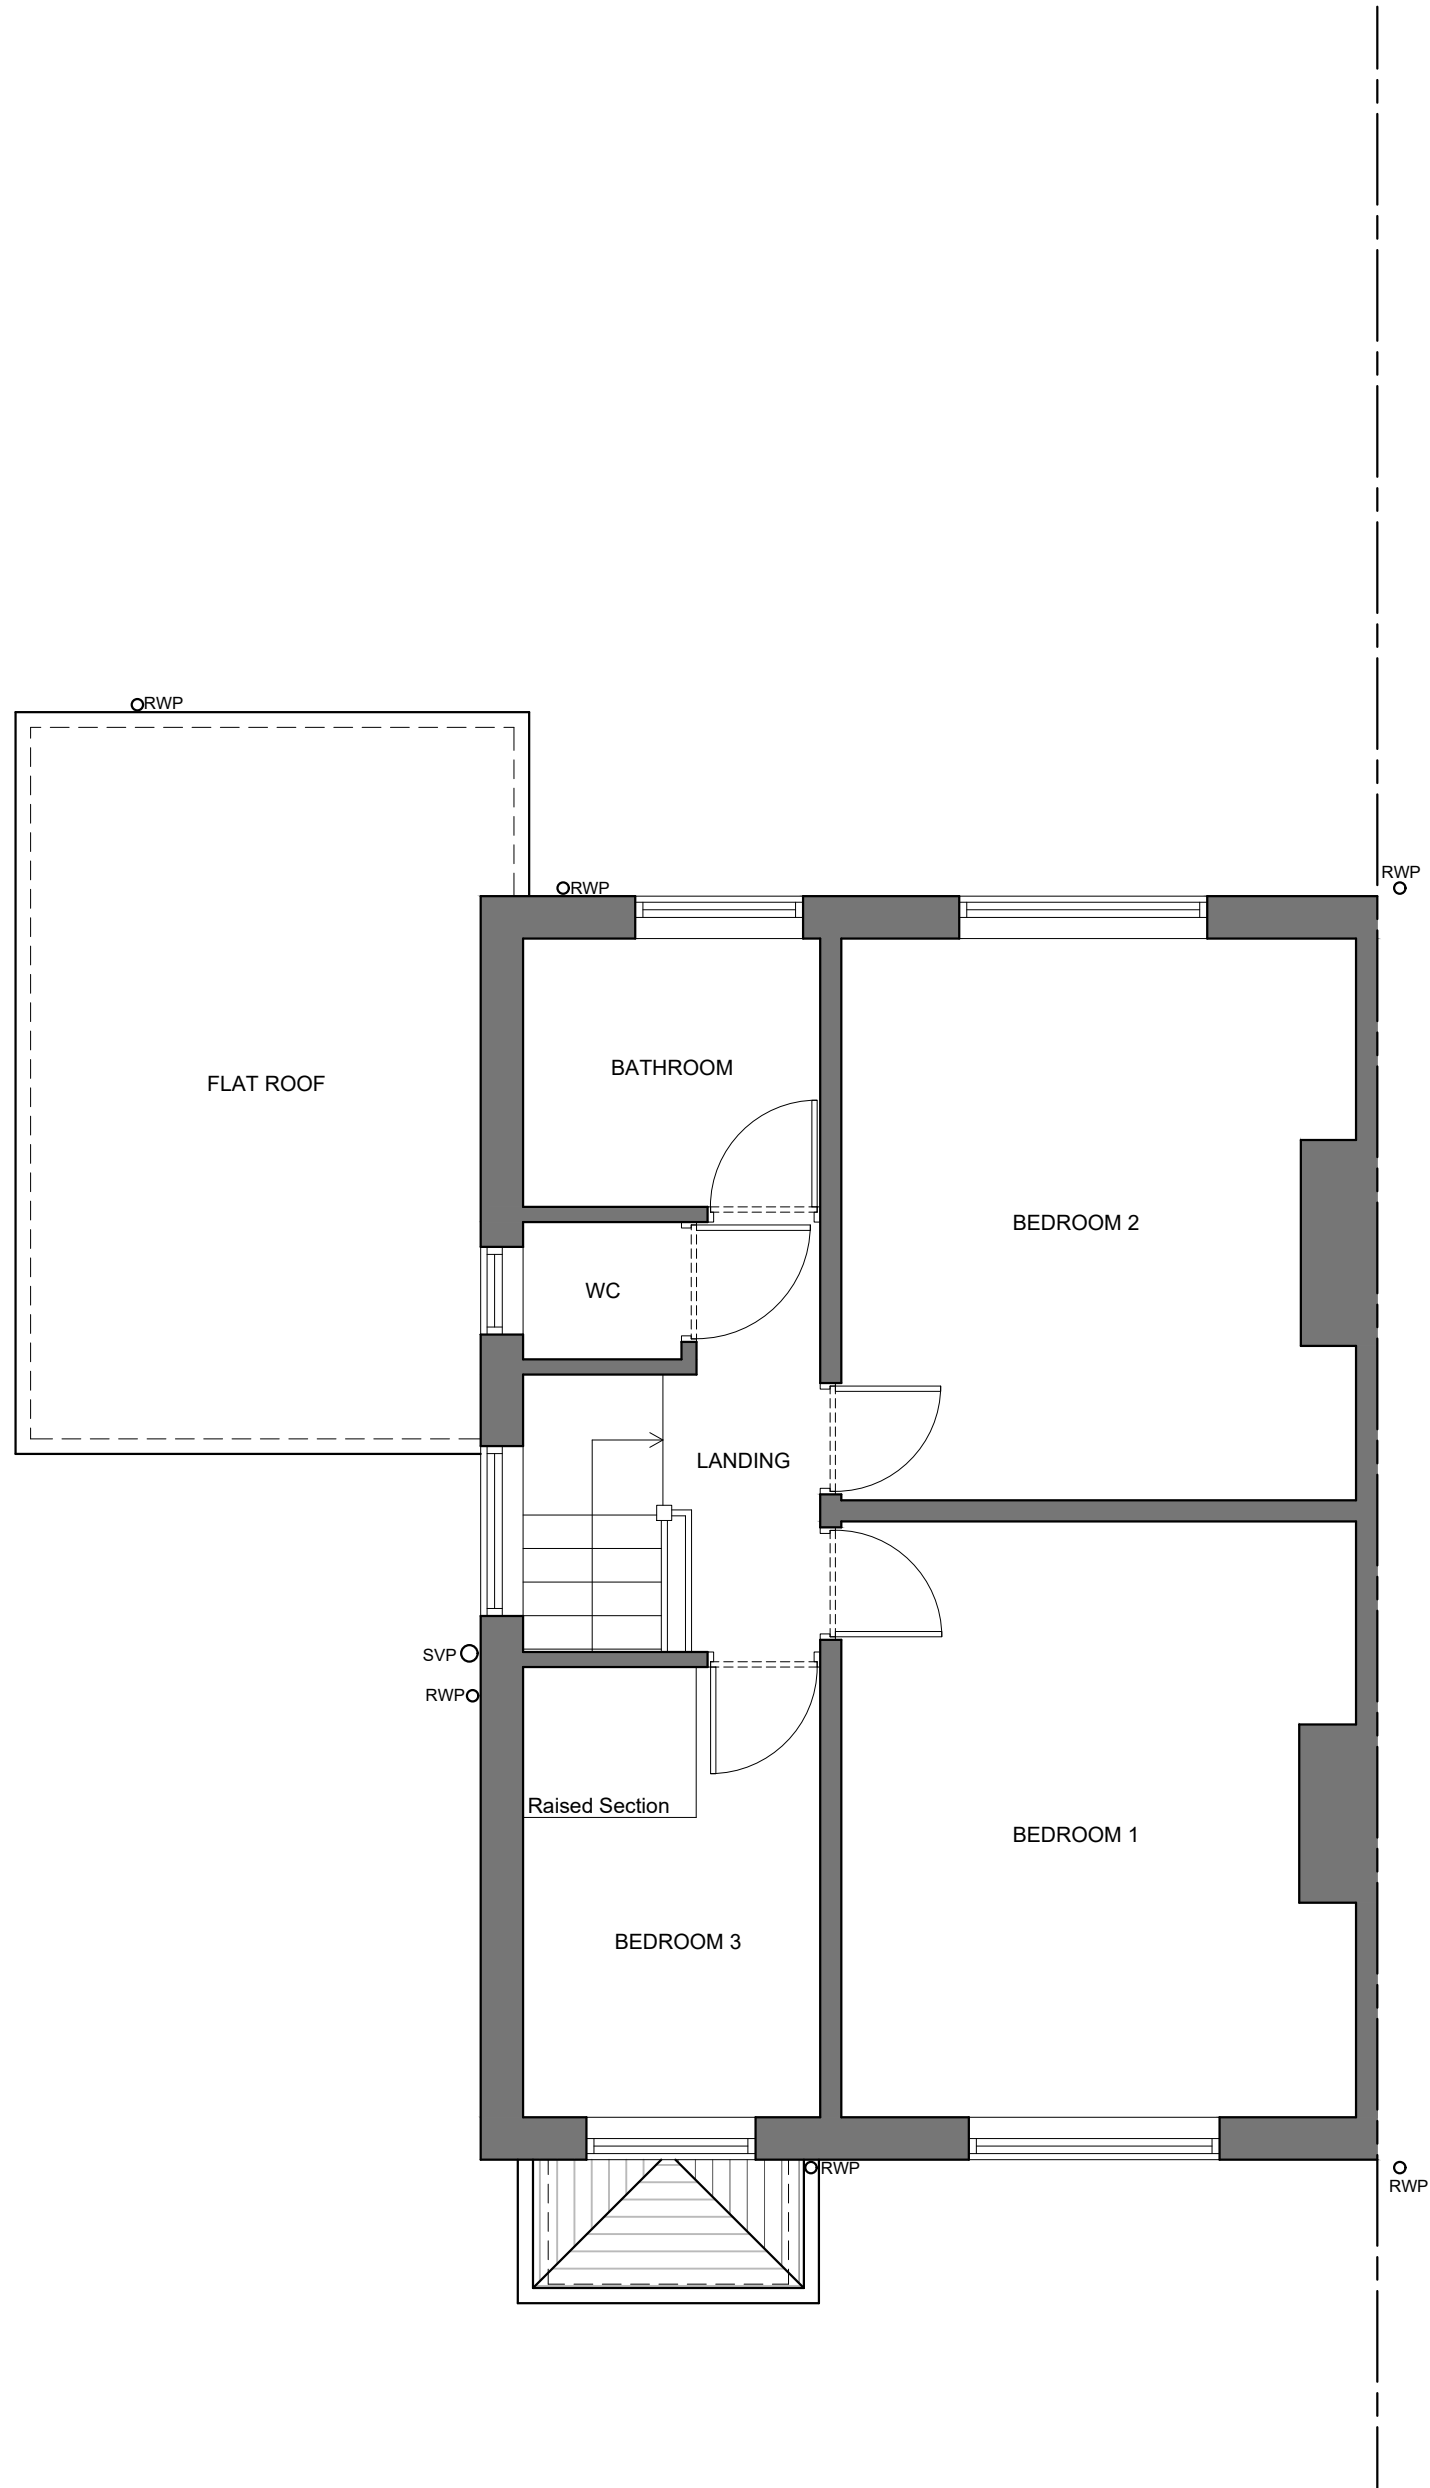

EXISTING FIRST FLOOR PLAN 1:50




EXISTING FRONT (SOUTH-WEST) ELEVATION 1:50



EXISTING SIDE (NORTH-WEST) ELEVATION 1:50



EXISTING REAR (NORTH-EAST) ELEVATION 1:50

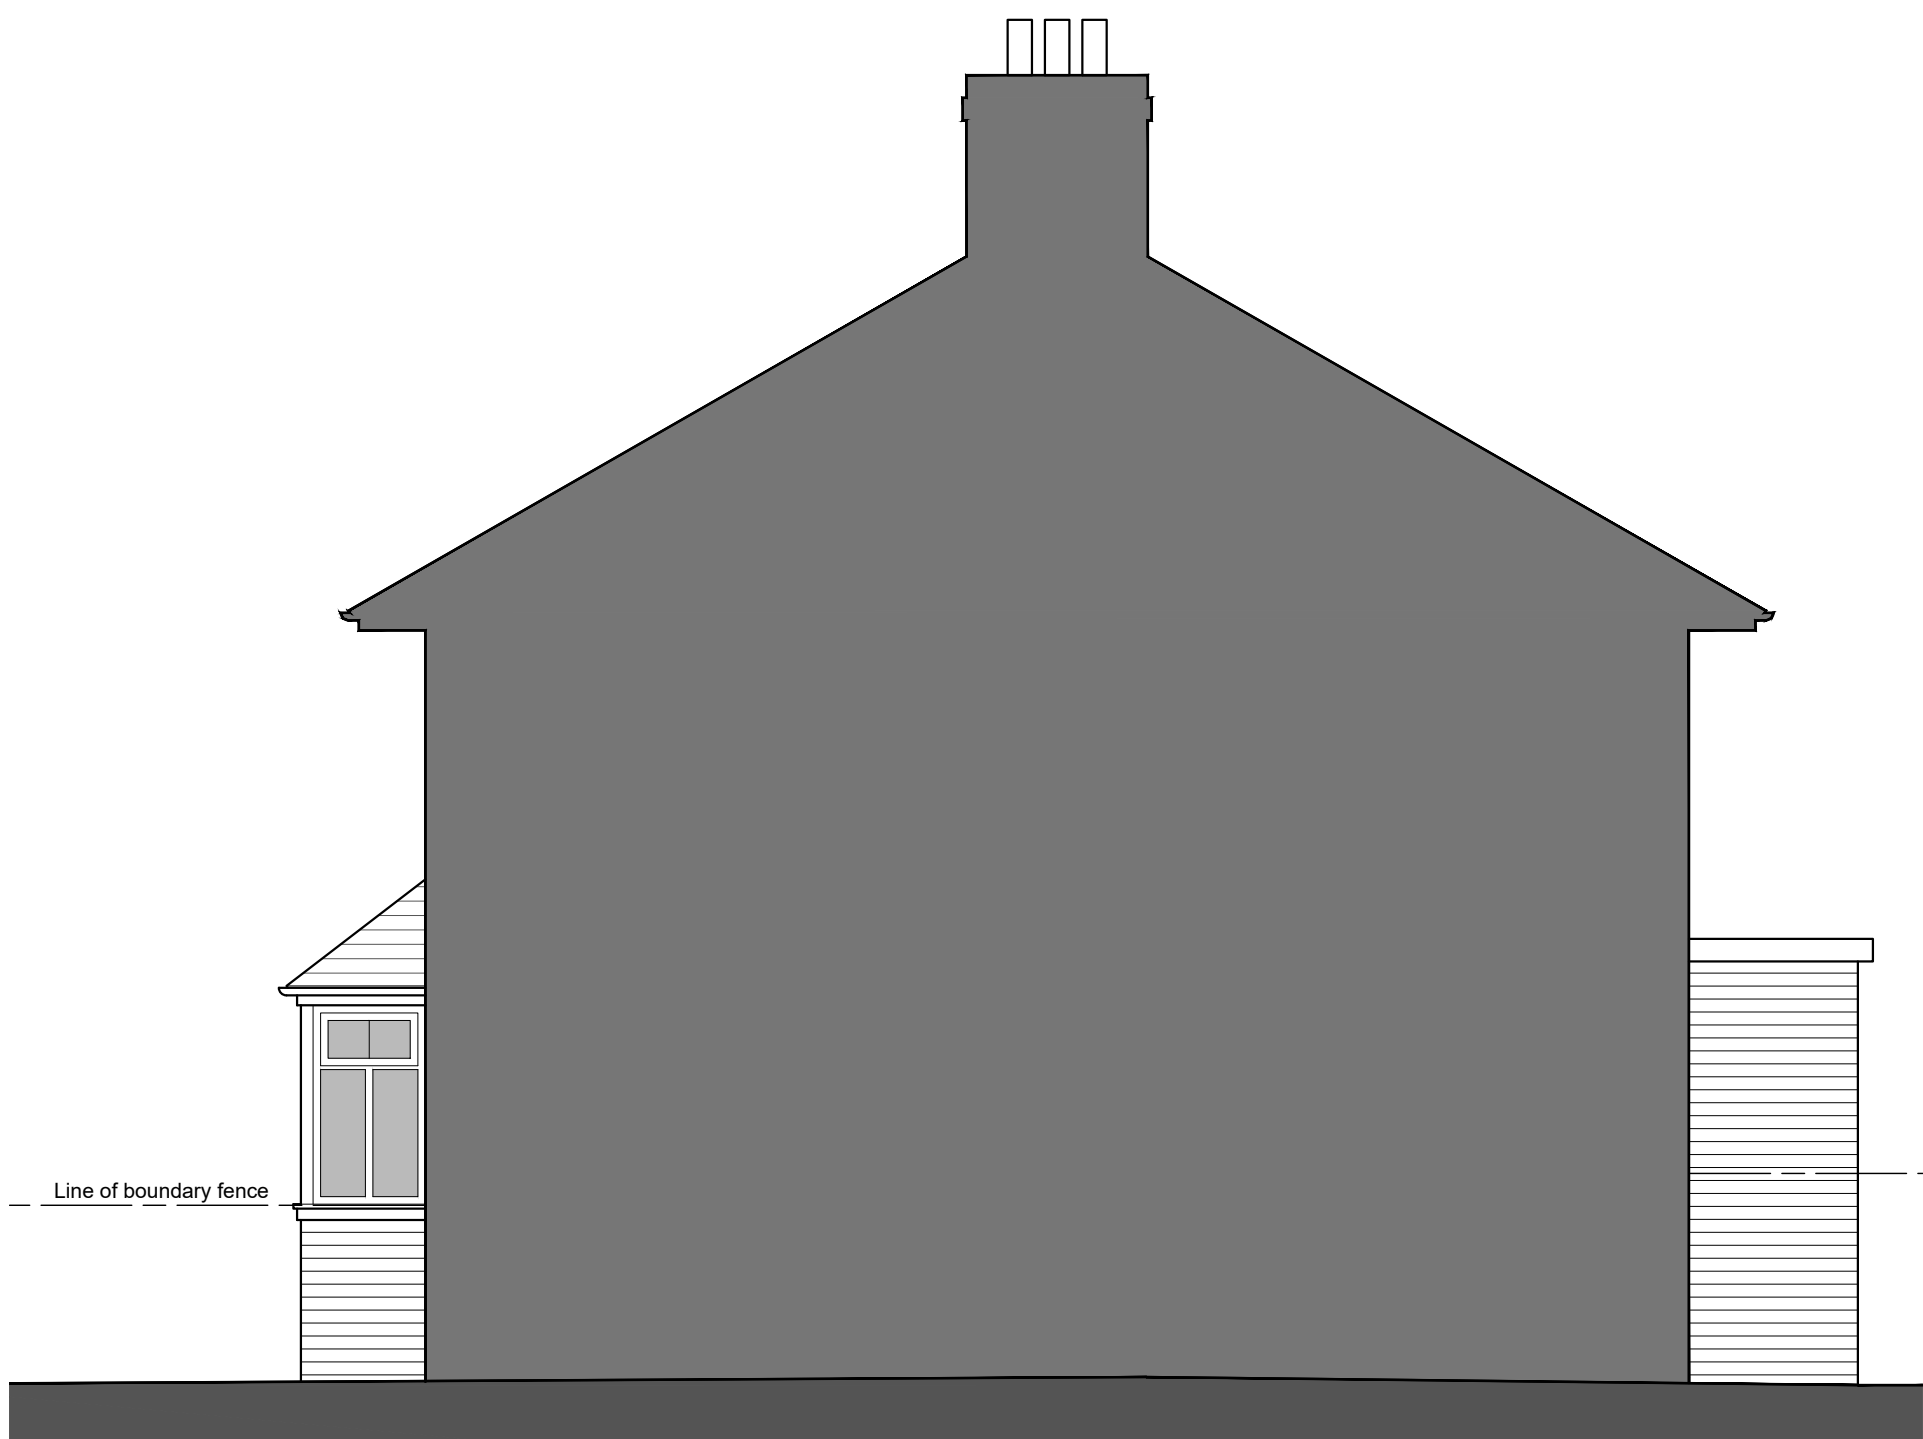

EXISTING SIDE (SOUTH-EAST) ELEVATION 1:50



01 Issued for Approval

12-08-2025

REVISION DETAILS

Date / By

- Draft
- Preliminary
- For Approval
- Planning
- Building Regulations
- Tender
- Contract
- Construction
- As Built



CLIENT

Mr A Lavelle

PROJECT

2 Storey Side Extension & Single Storey Rear Extension at;
230 Knowsley Lane
Huyton
Knowsley
L34 4AH

DRAWING TITLE

Existing Floor Plans & Elevations

Scale @ A1: Date:

1:100 08.08.2025

DRAWING NO:

Revision:

2025 065 300 001

01