



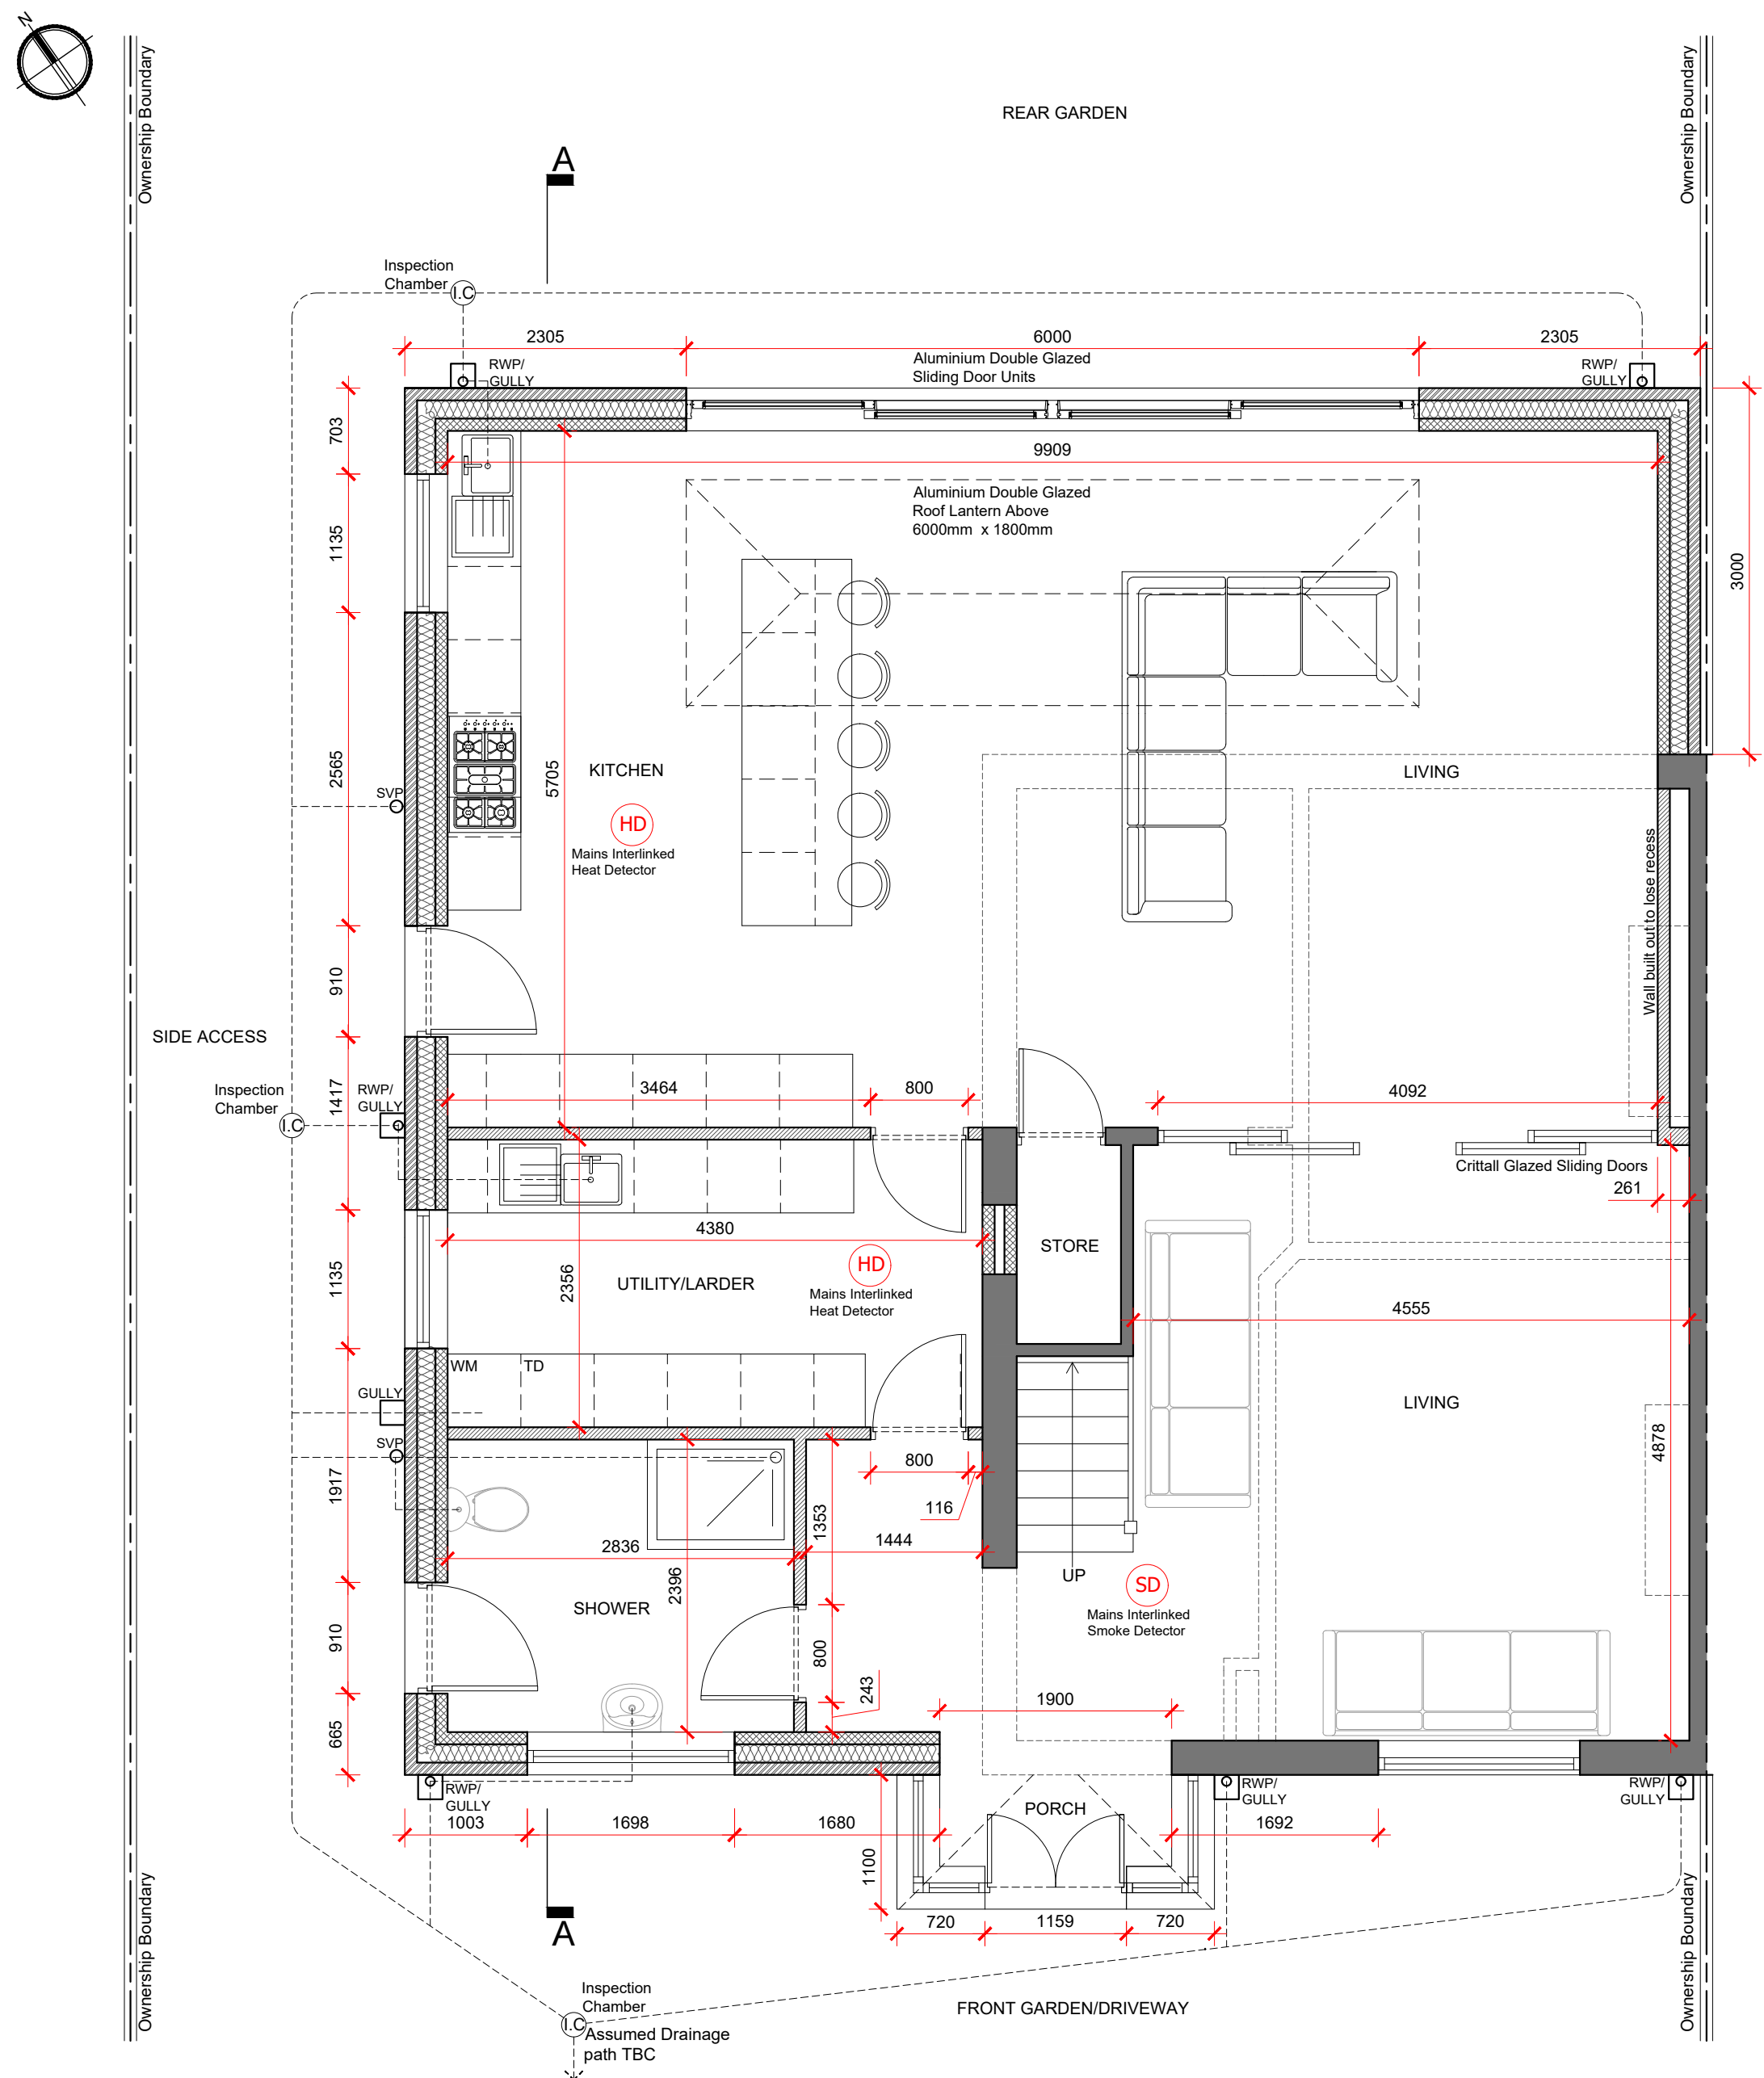

PROPOSED GROUND FLOOR PLAN 1:50

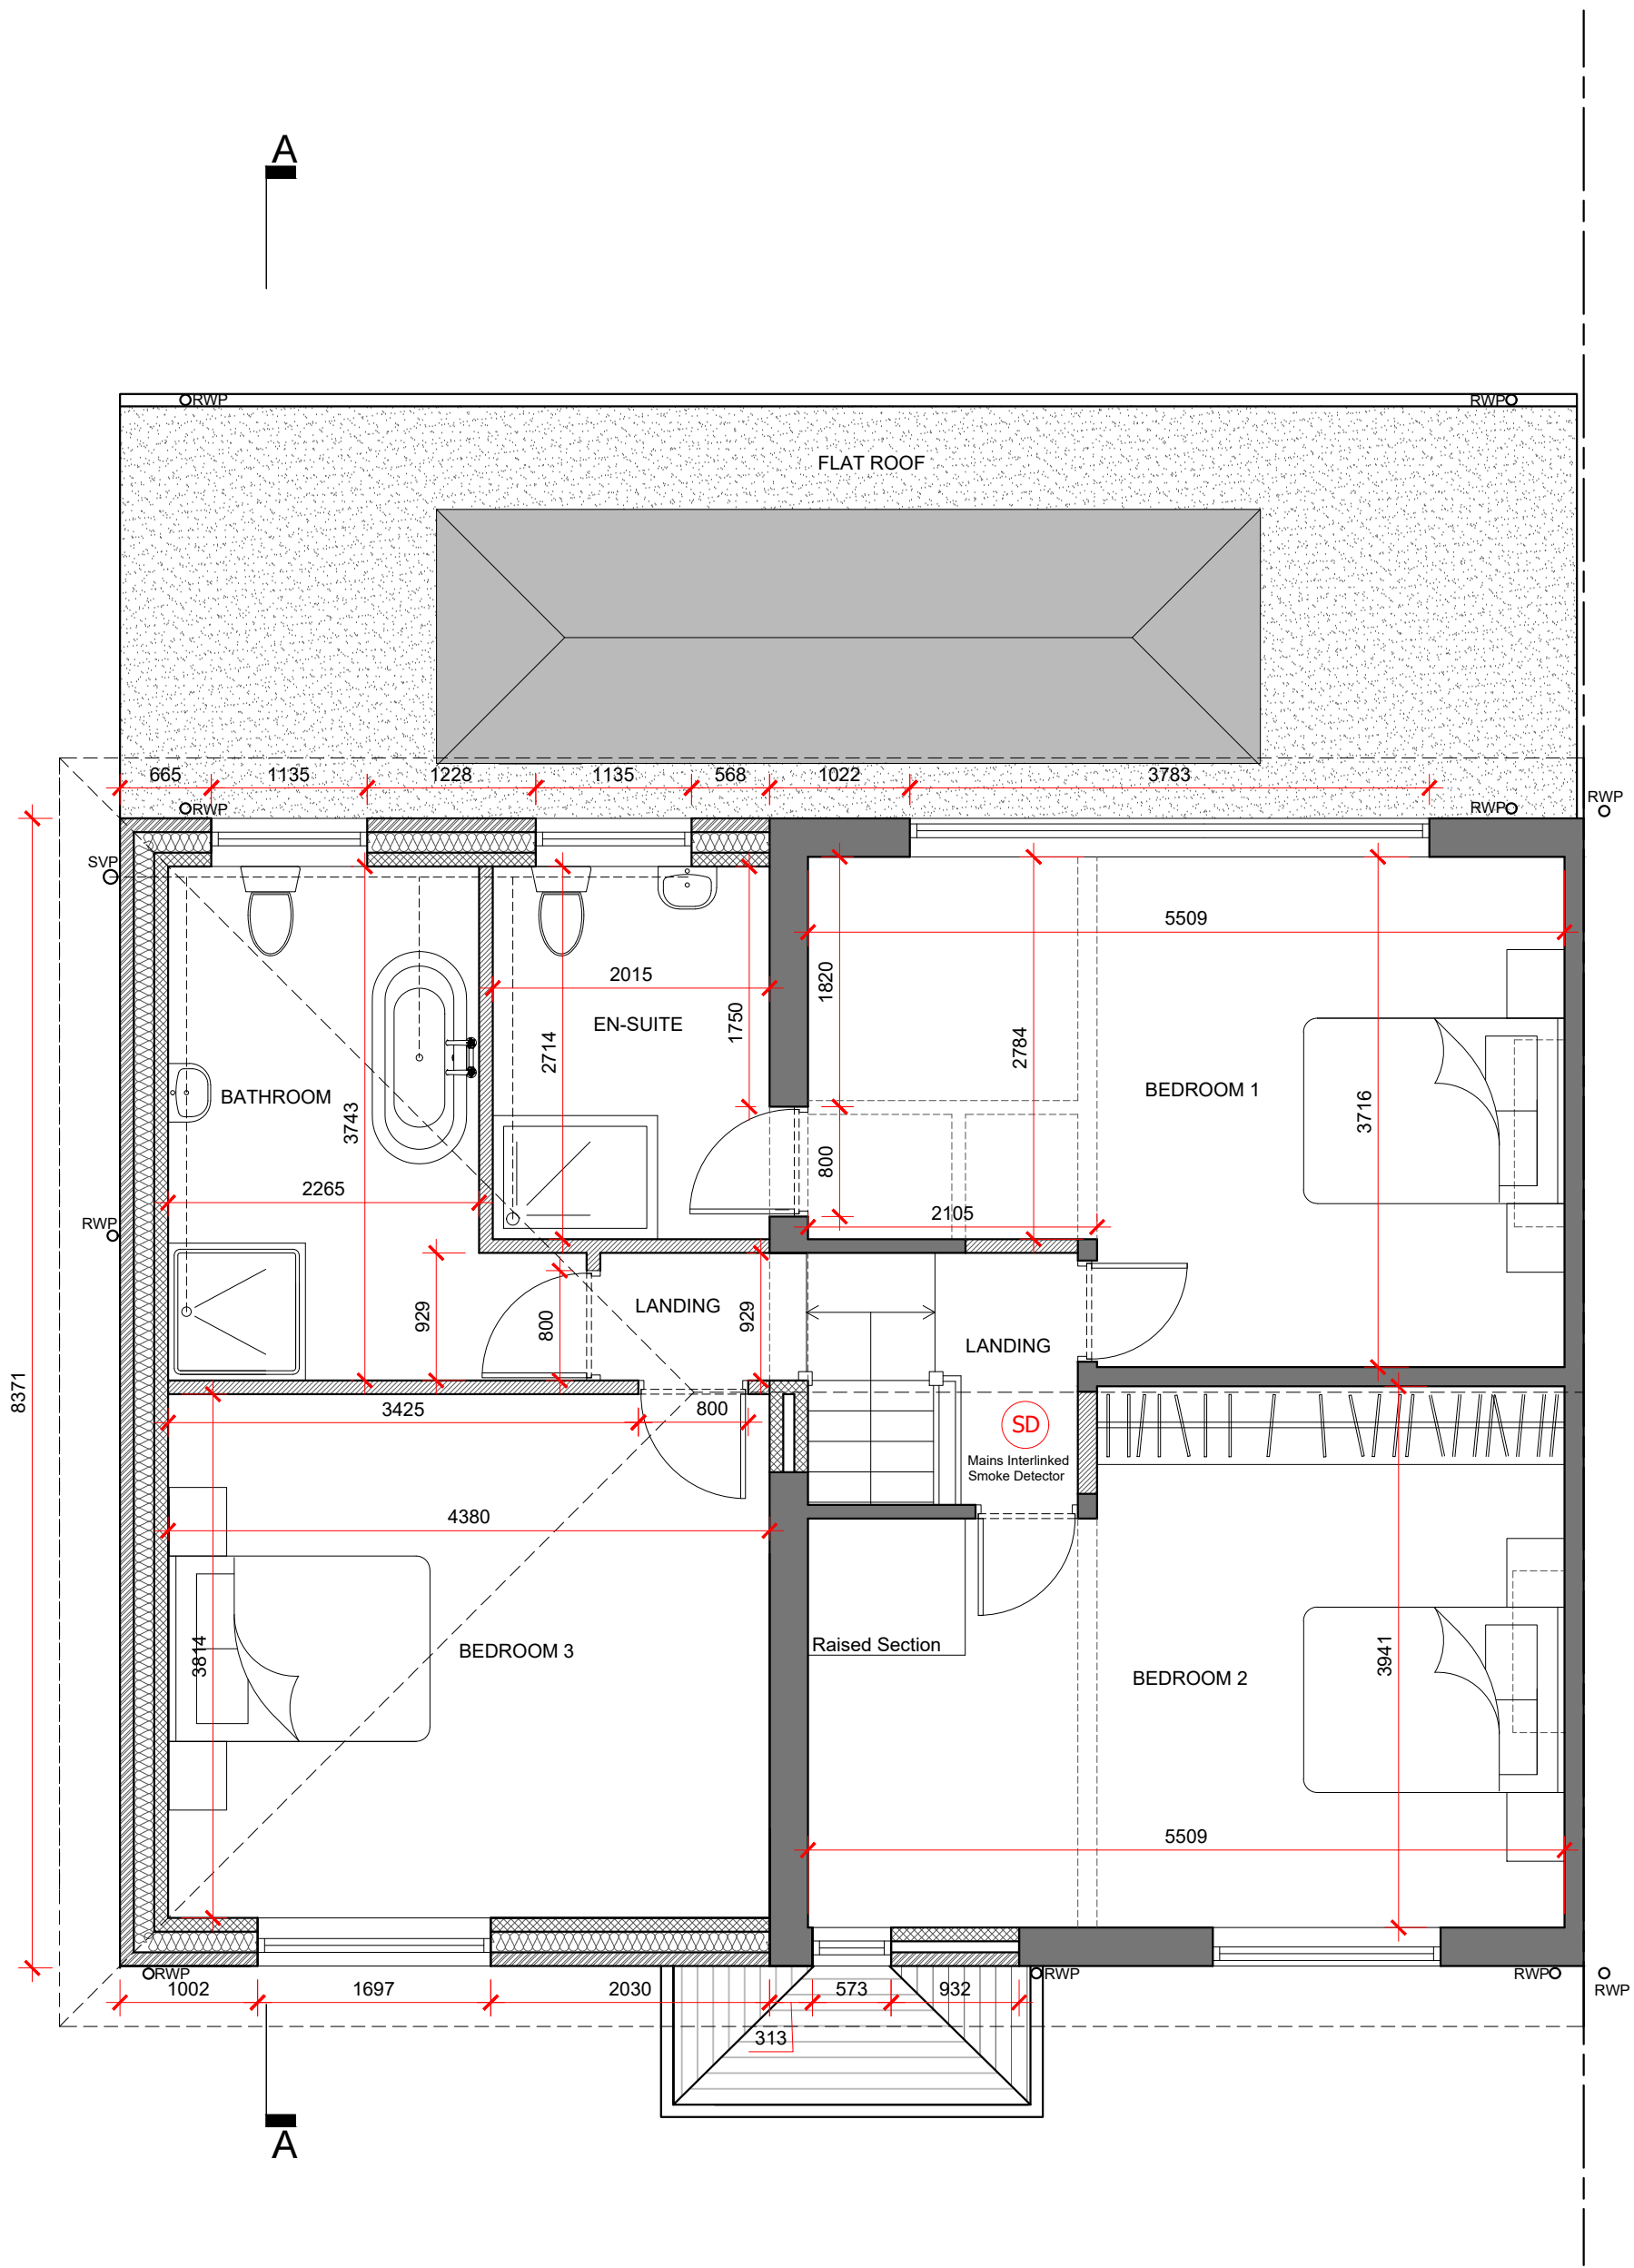


PROPOSED FIRST FLOOR PLAN 1:50




PROPOSED FRONT (SOUTH-WEST) ELEVATION 1:50



PROPOSED SIDE (NORTH-WEST) ELEVATION 1:50

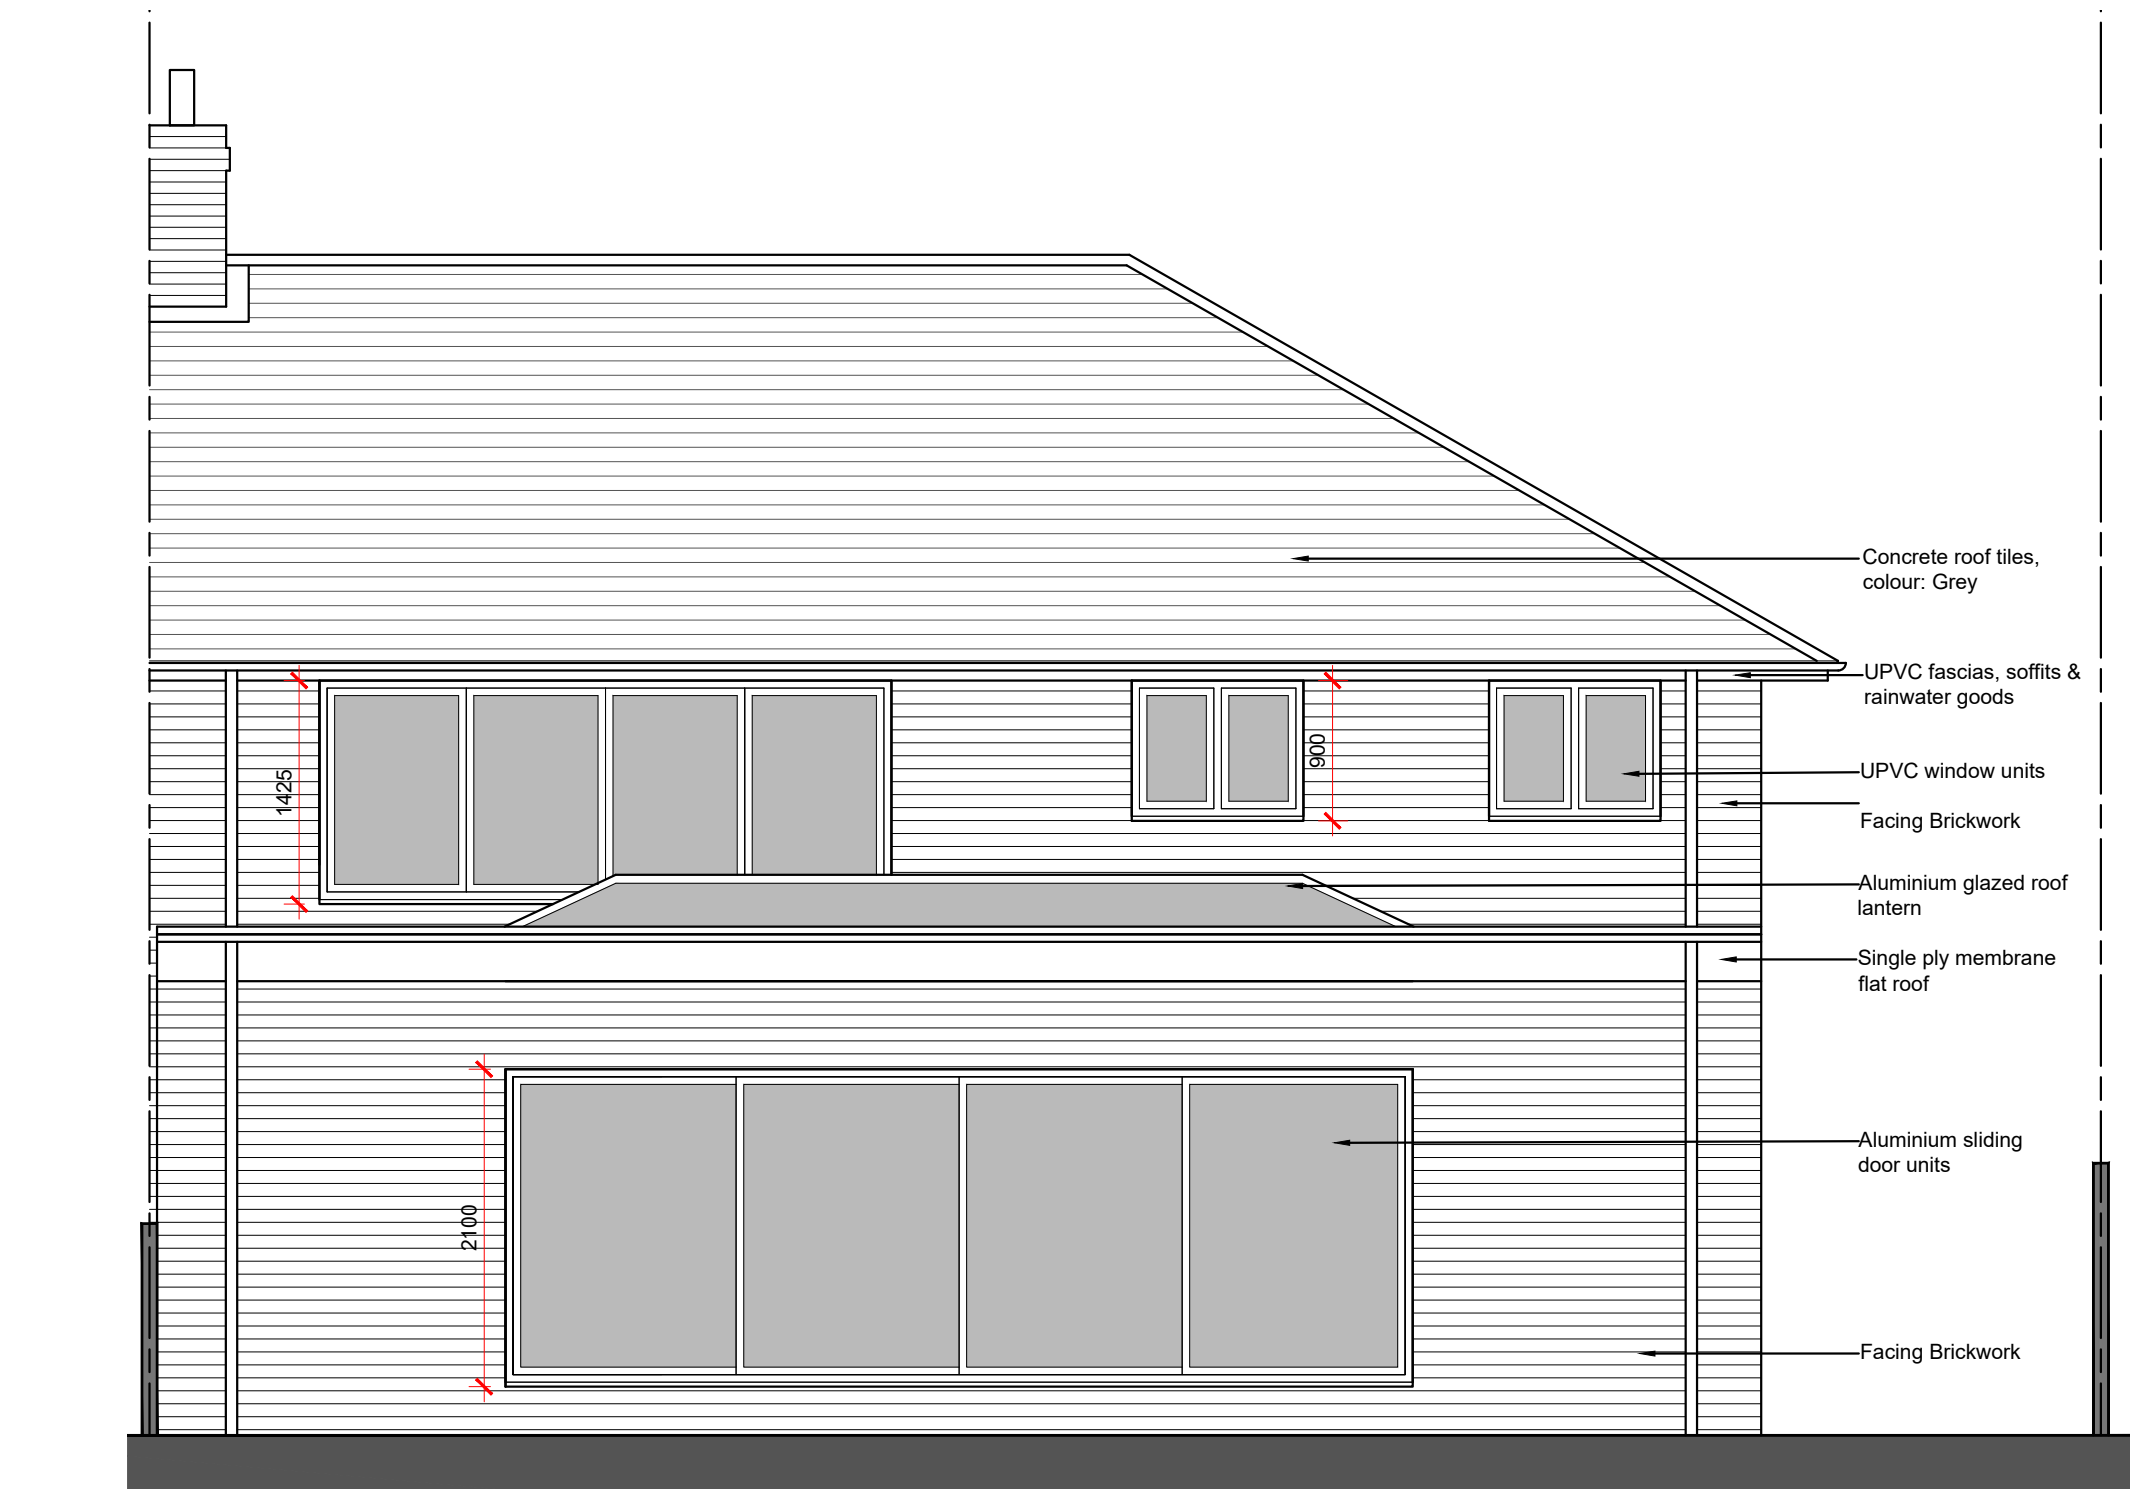

PROPOSED REAR (NORTH-EAST) ELEVATION 1:50

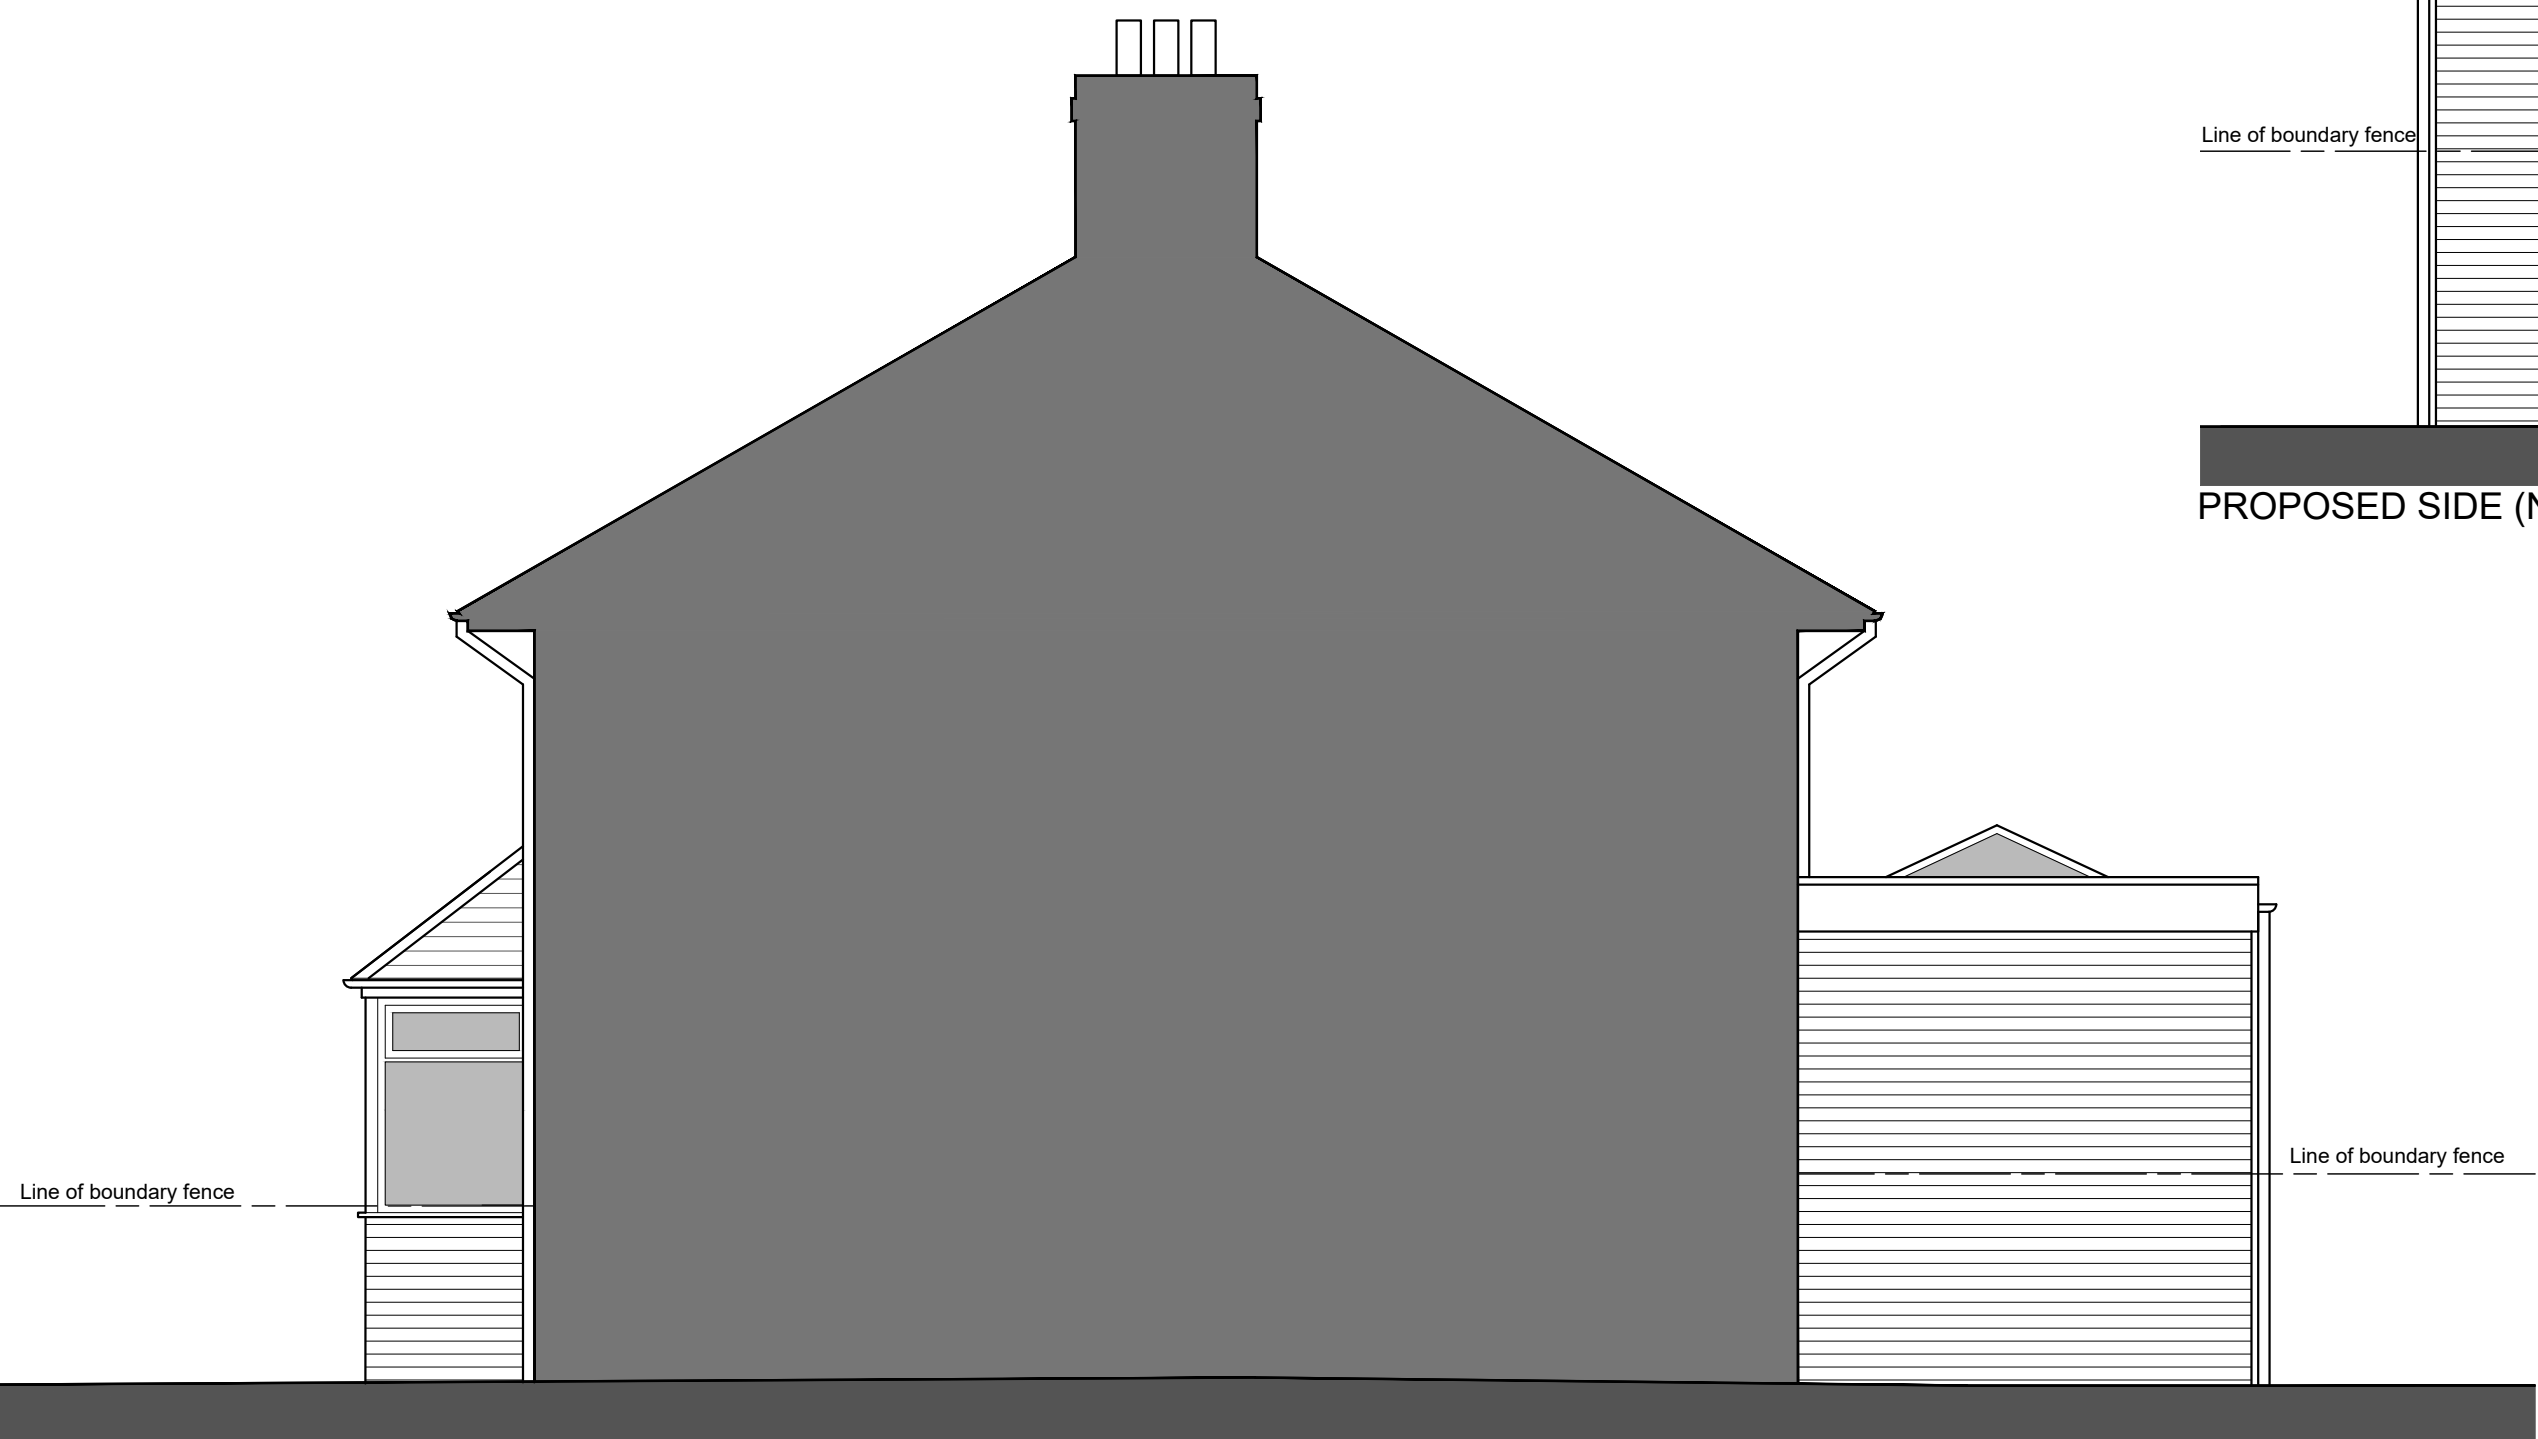

PROPOSED SIDE (SOUTH-EAST) ELEVATION 1:50



01 Issued for Approval		12-08-2025
REVISION DETAILS		Date / By
○ Draft		
○ Preliminary		
○ For Approval		
○ Planning		
○ Building Regulations		
○ Tender		
○ Contract		
○ Construction		
○ As Built		
CLIENT		
Mr A Lavelle		
PROJECT		
2 Storey Side Extension & Single Storey Rear Extension at;		
230 Knowsley Lane		
Huyton		
Knowsley		
L34 4AH		
DRAWING TITLE		
Proposed Floor Plans & Elevations		
Scale @ A1:		Date:
1:100		08.08.2025
DRAWING NO:		Revision:
2025 065 300 002		01