




NOTES
All dimensions to be checked on site. Figured dimensions to be read in preference to scaled. Drawing author accepts no responsibility for any unauthorised amendments to the drawing and does not permit unauthorised copying of the drawing. This drawing is copyright and remains the property of drawing author unless otherwise agreed.

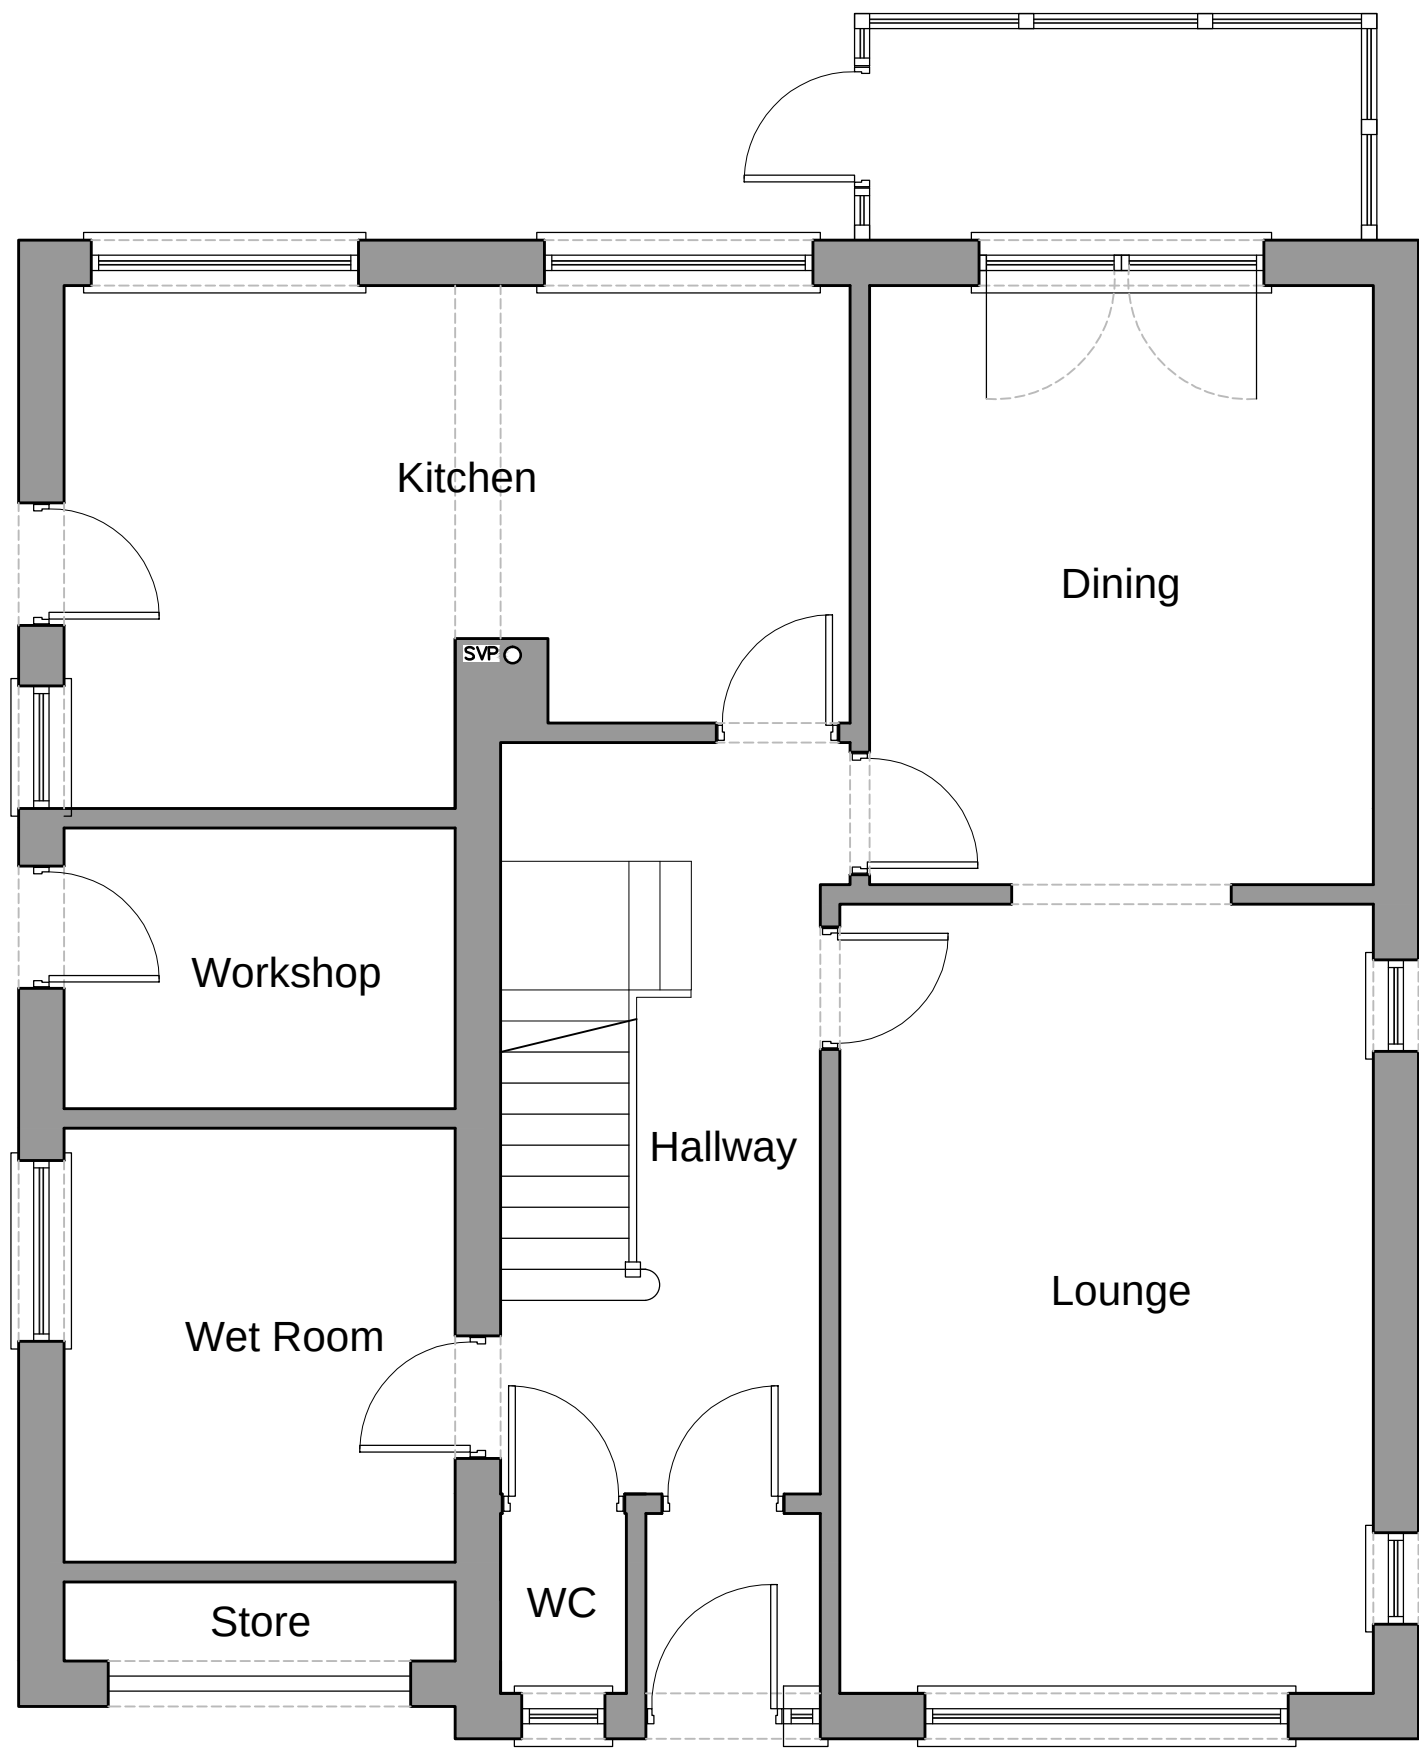



EXISTING GROUND FLOOR PLAN
Scale 1:50

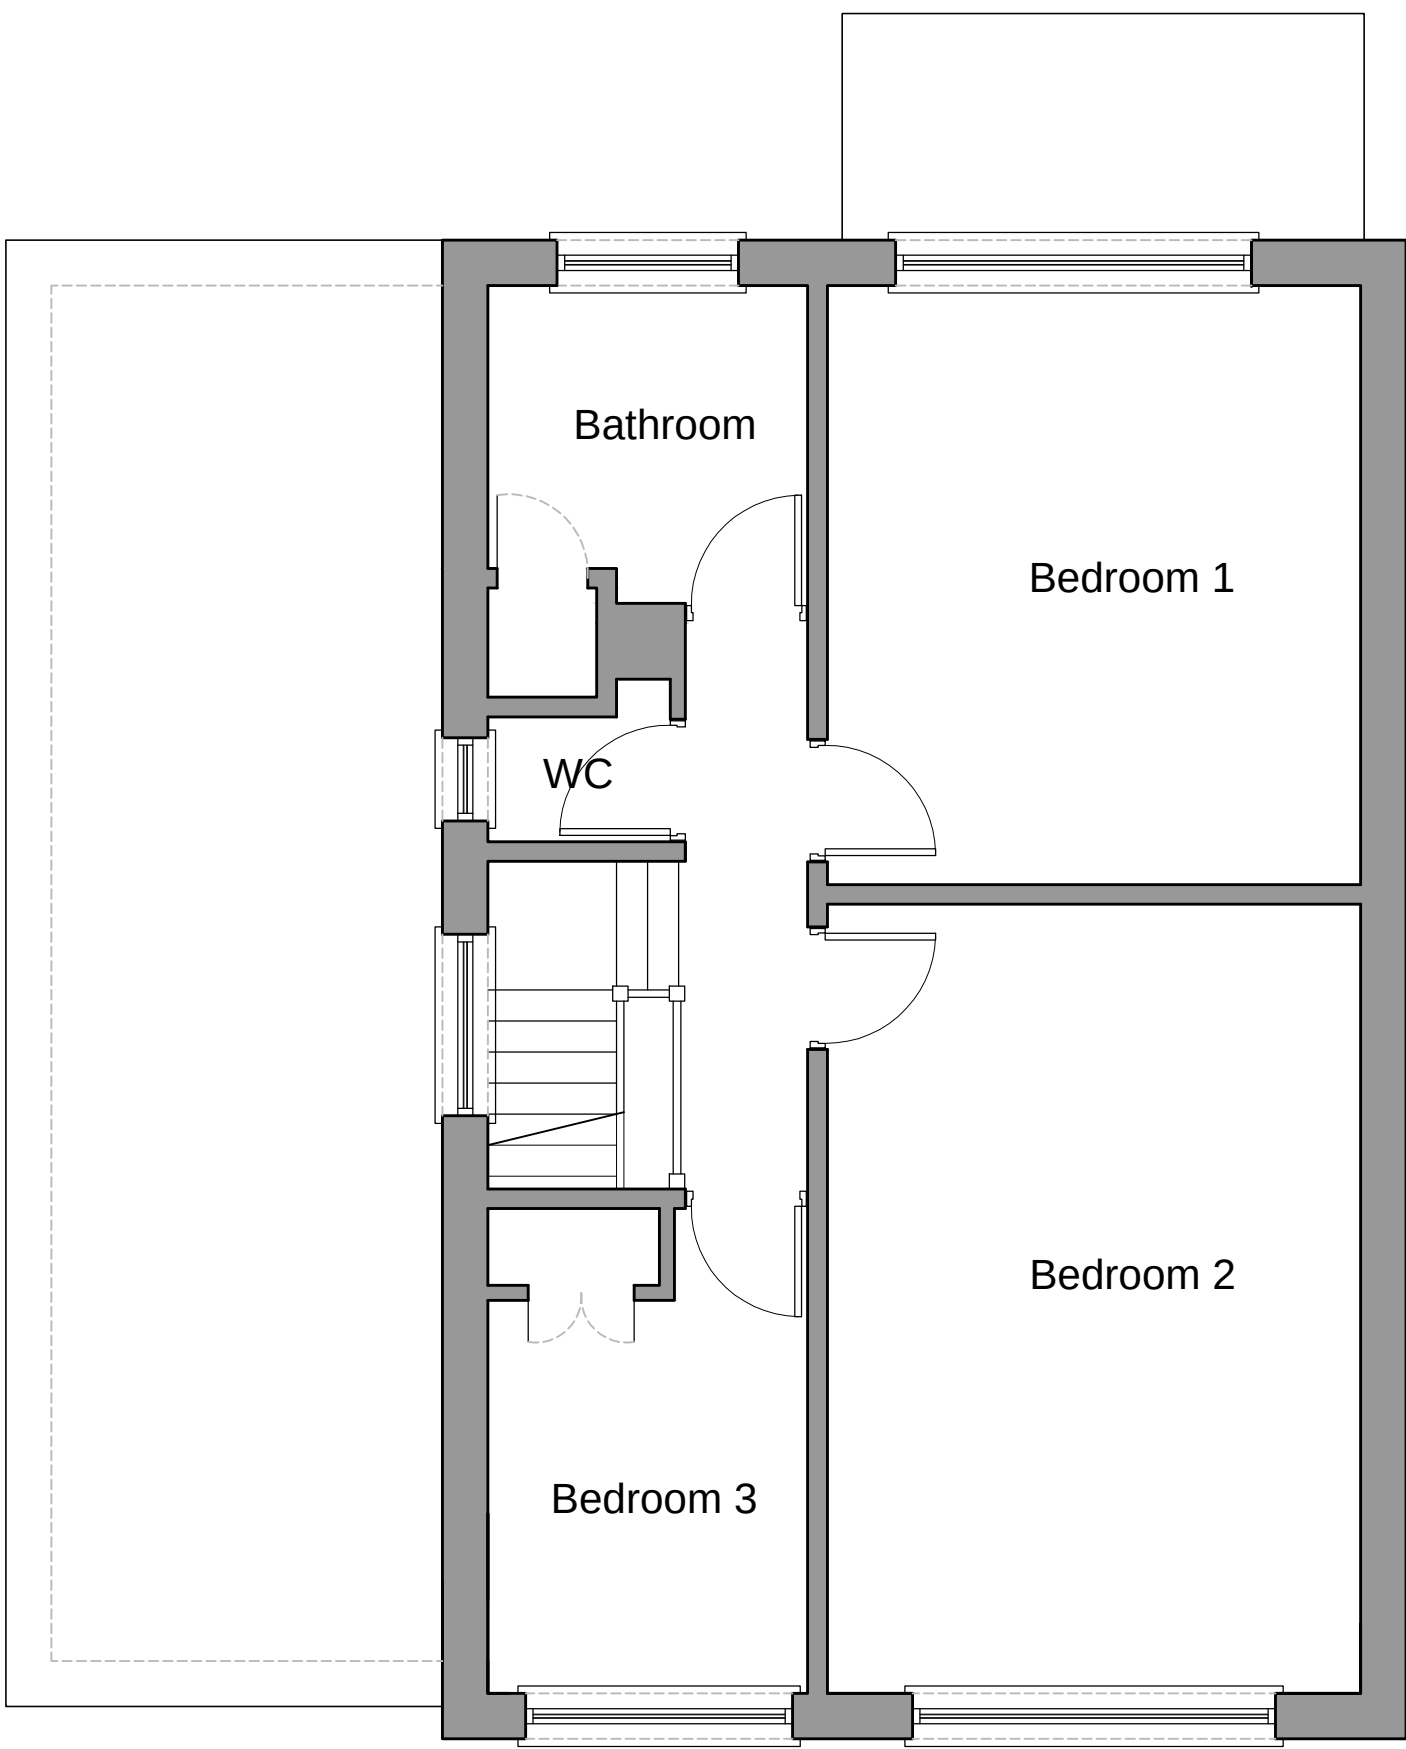


EXISTING FIRST FLOOR PLAN
Scale 1:50

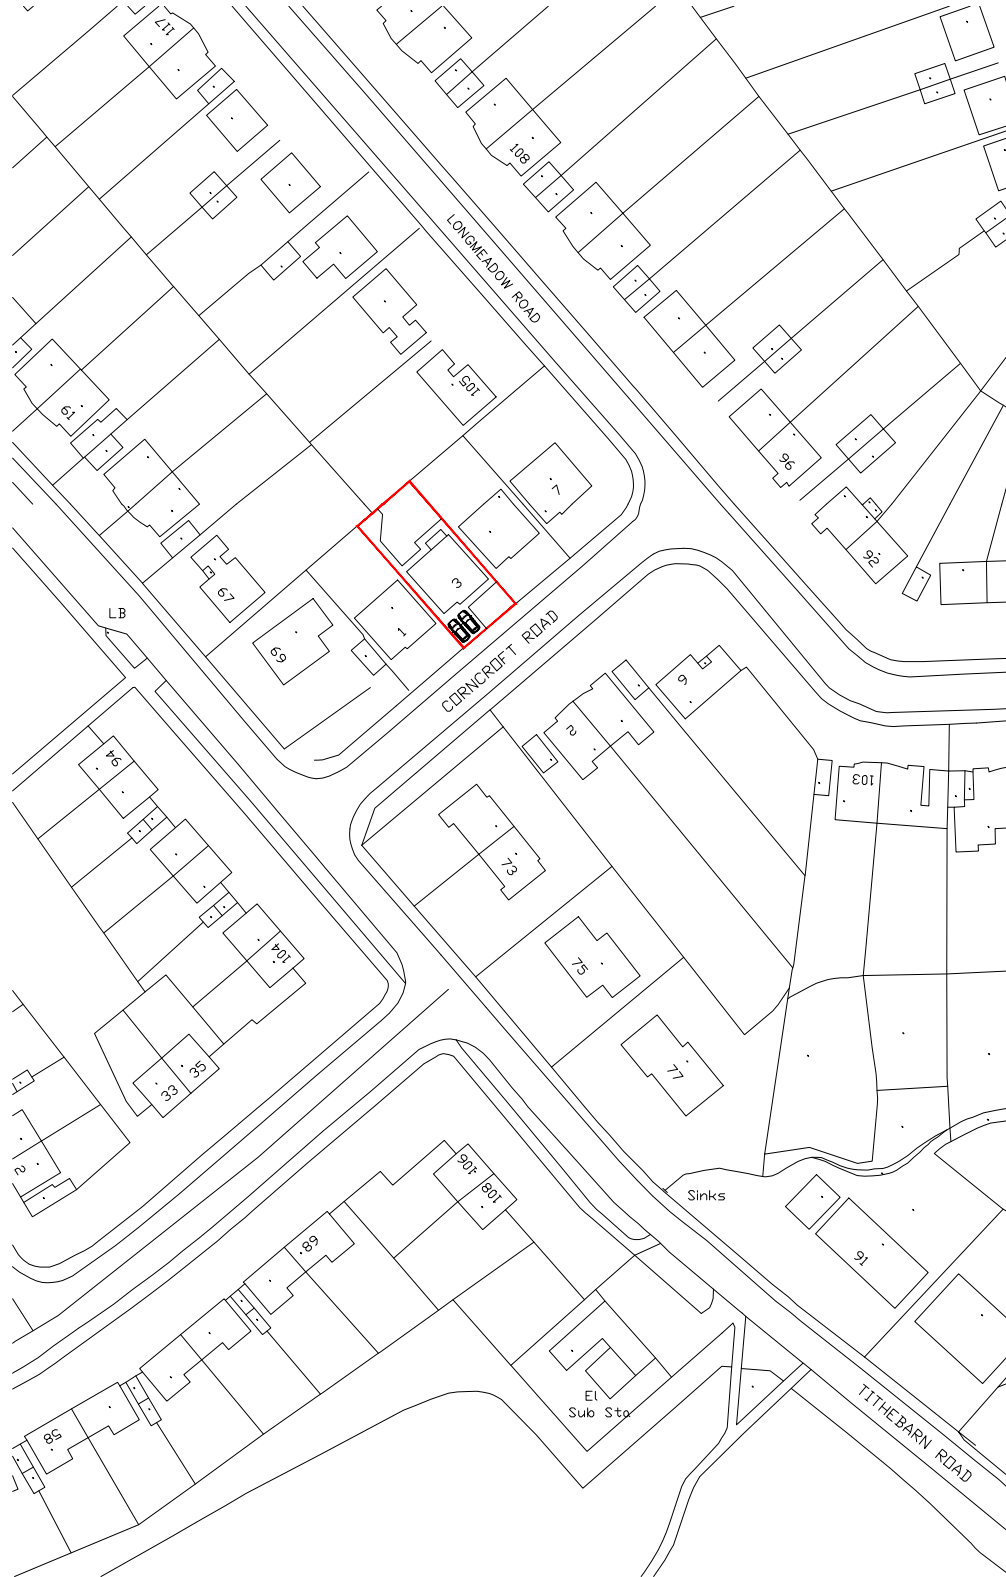

LOCATION PLAN
Scale 1:1250

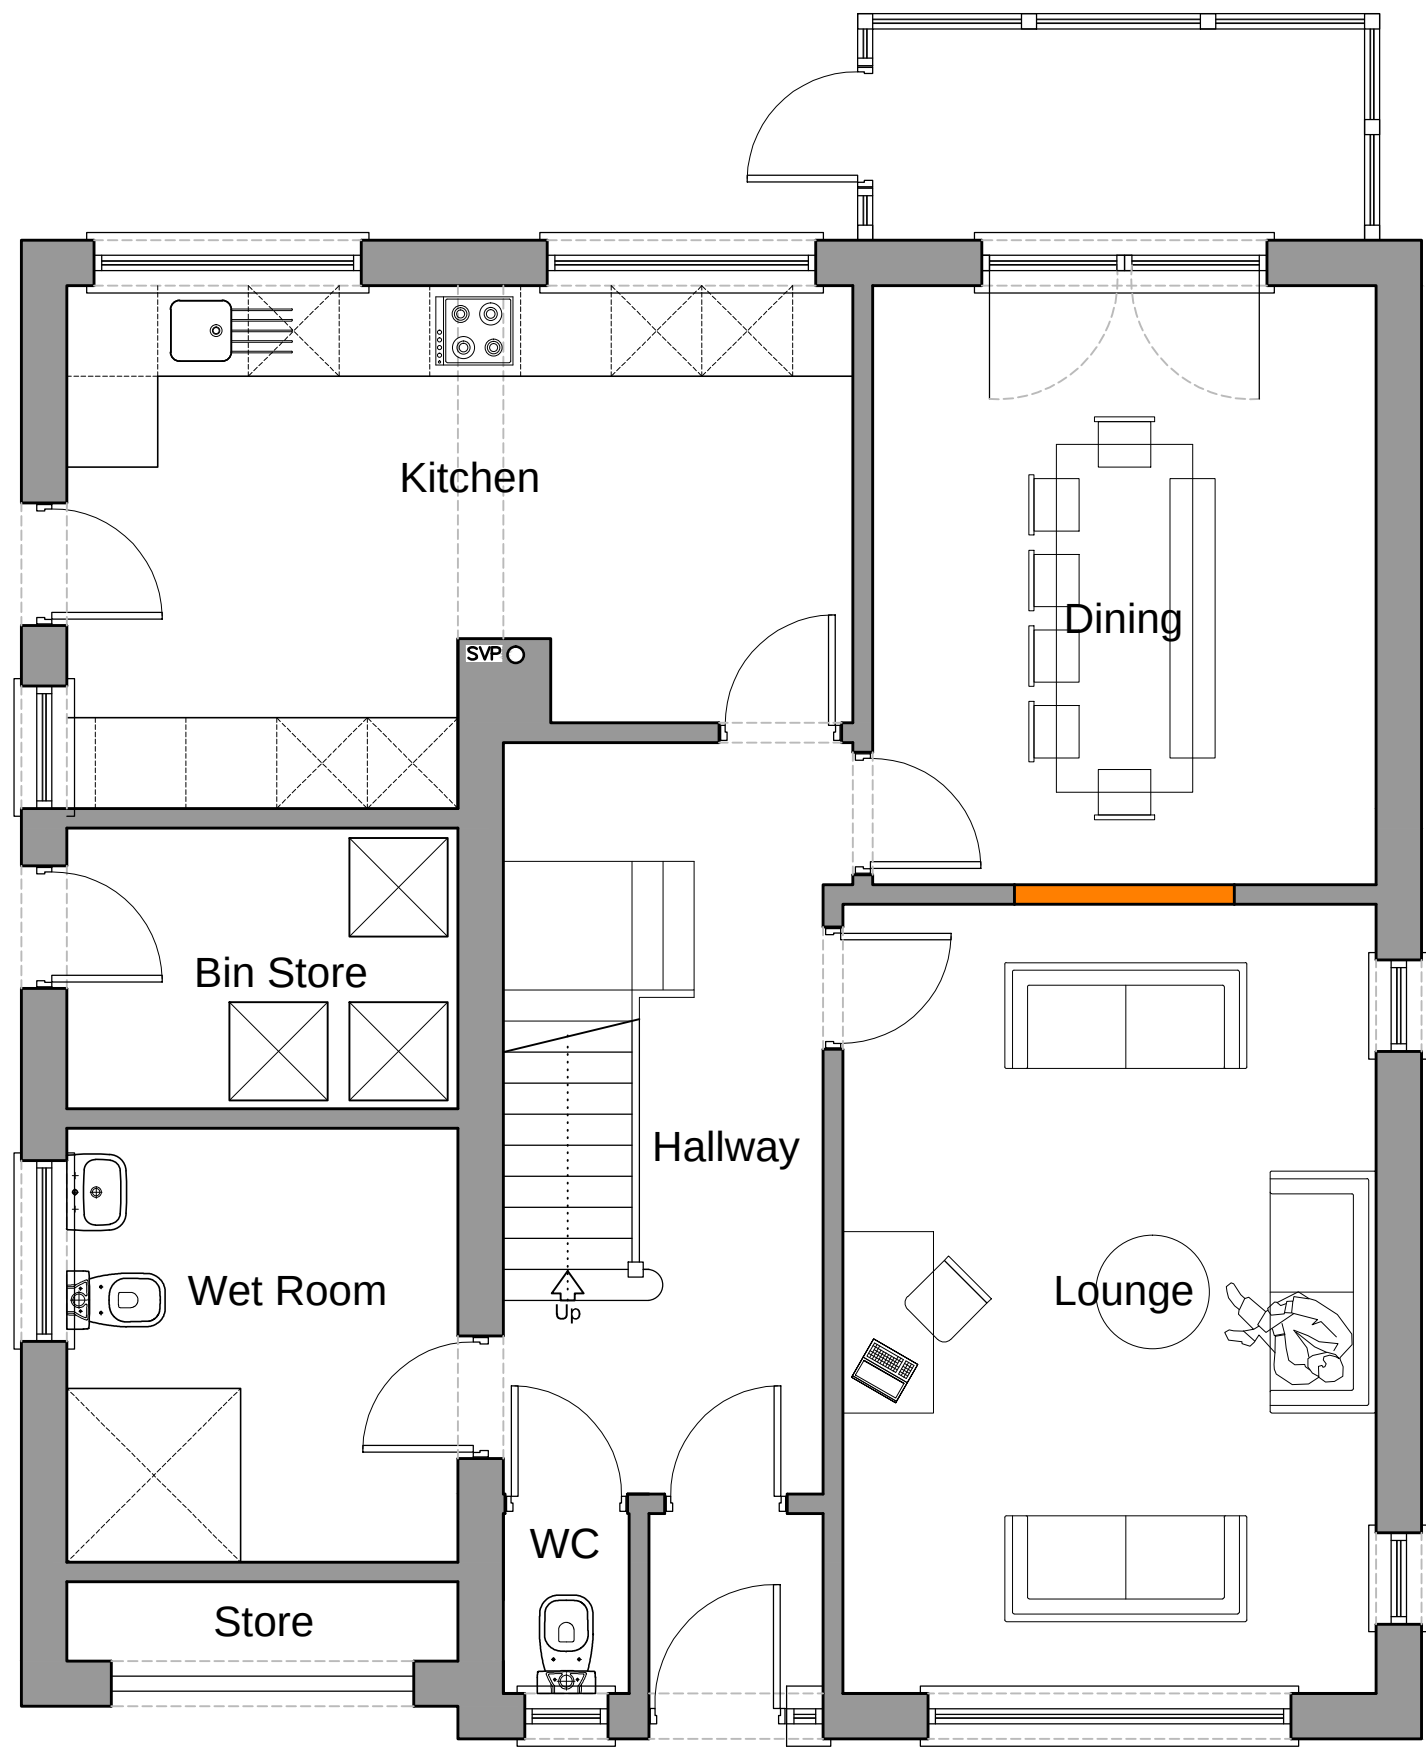 

PROPOSED GROUND FLOOR PLAN
Scale 1:50

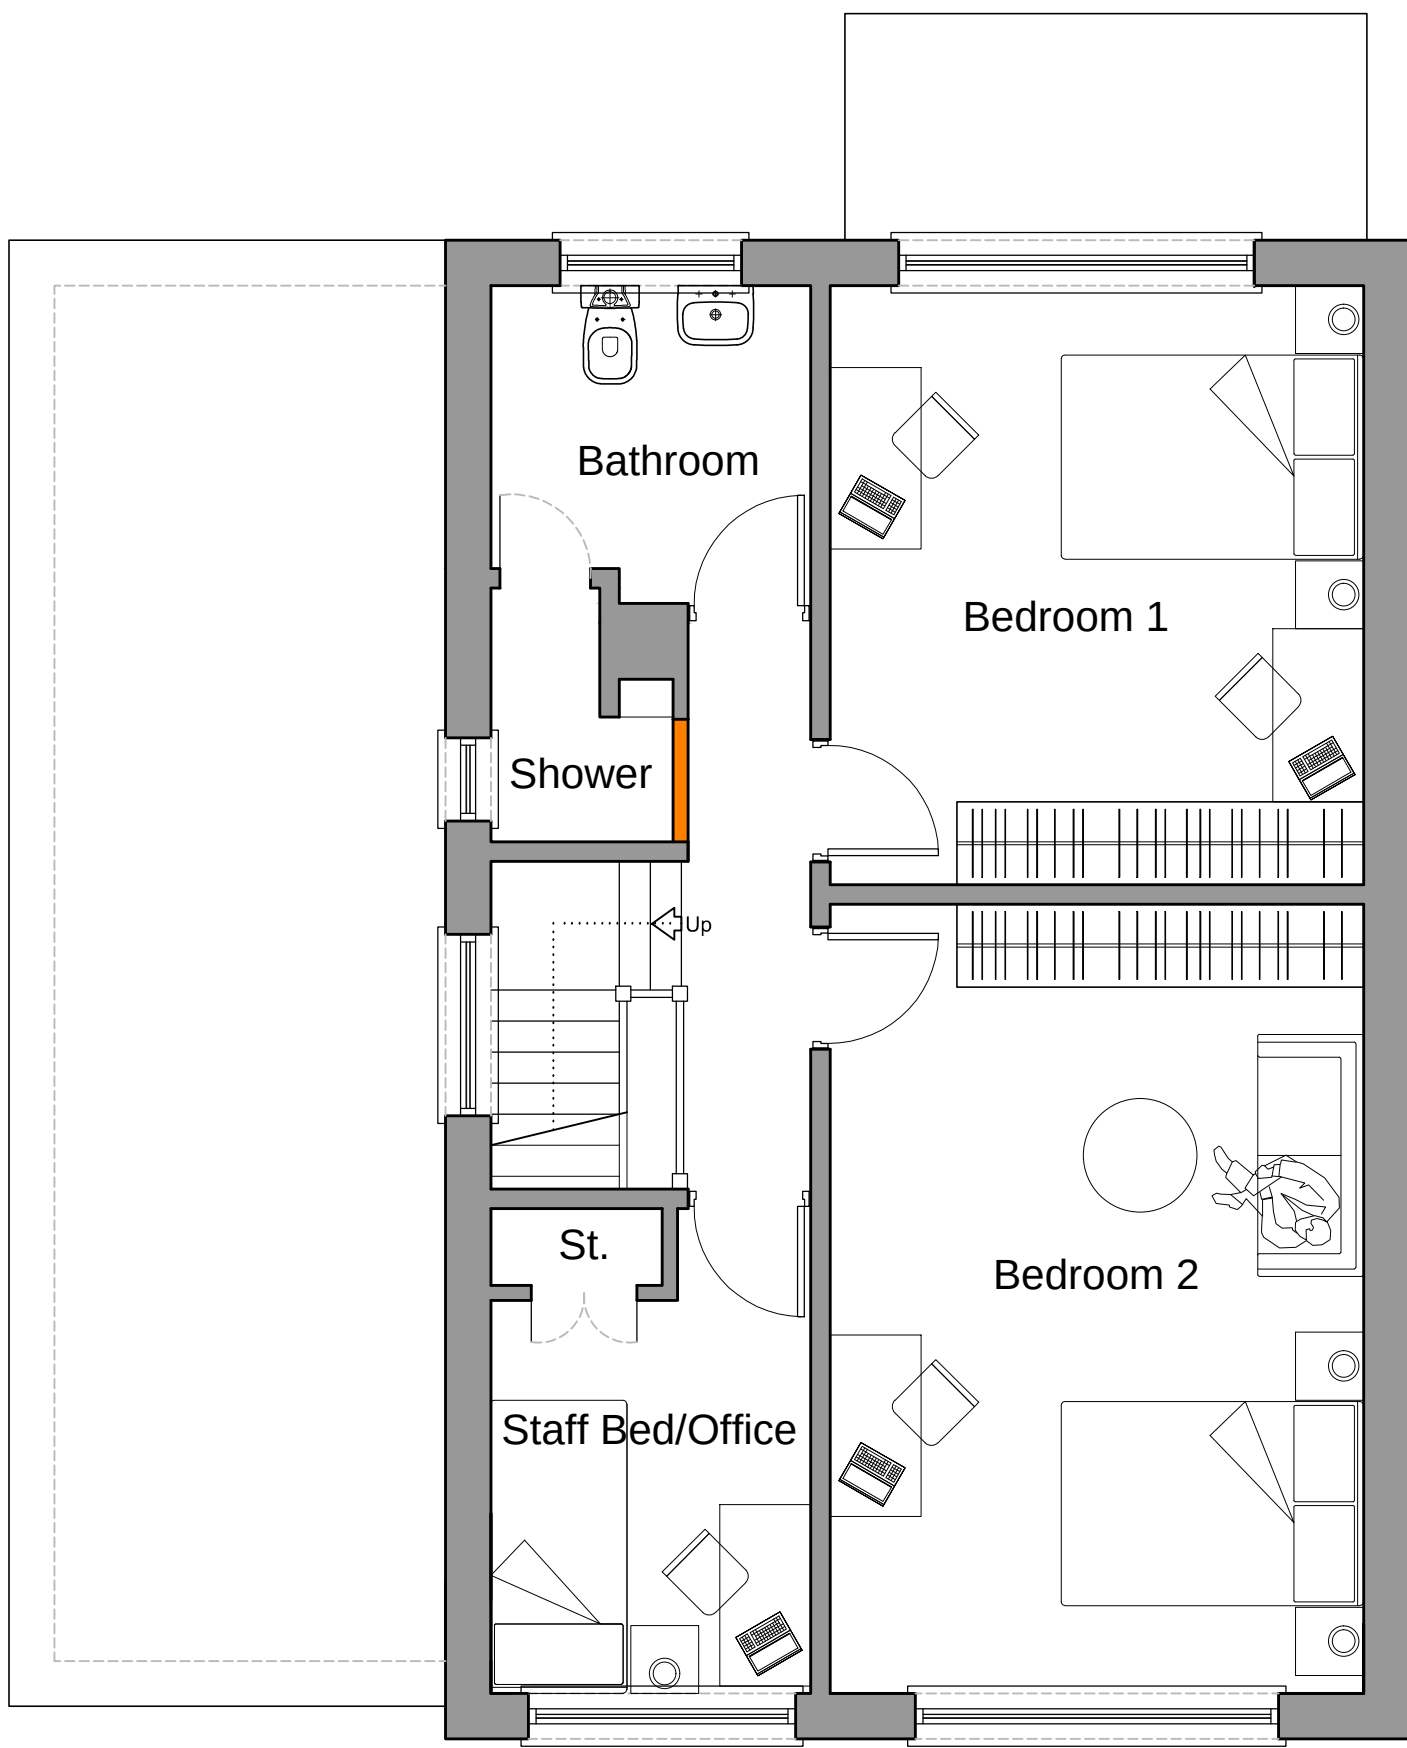

PROPOSED FIRST FLOOR PLAN
Scale 1:50

Scale Bar 1:50



Version	Amendment	Drawn & Date	Checked & Date	Approved & Date
McGovern Architectural Design				
Telephone: 07720280013				
Email: mkgovern-architecturaldesign@hotmail.com				
Internal Project Number				
Client				
COMPASSIONATE CHILDREN'S CARE&SUPPORT LIMITED				
Project Name				
3_CORNCRIFT_RD_KNOWSLEY_PRESCOT_L34_0HR				
Drawing Title				
EXISTING&PROPOSED_PLANS				
Scale	Original Size	*		
SHOWN	A1			
Date	Drawn	Checked	Approved	
MAY_26	MMC	MMC		
Drawing Number				Status
				Revision
				A

PL_01