



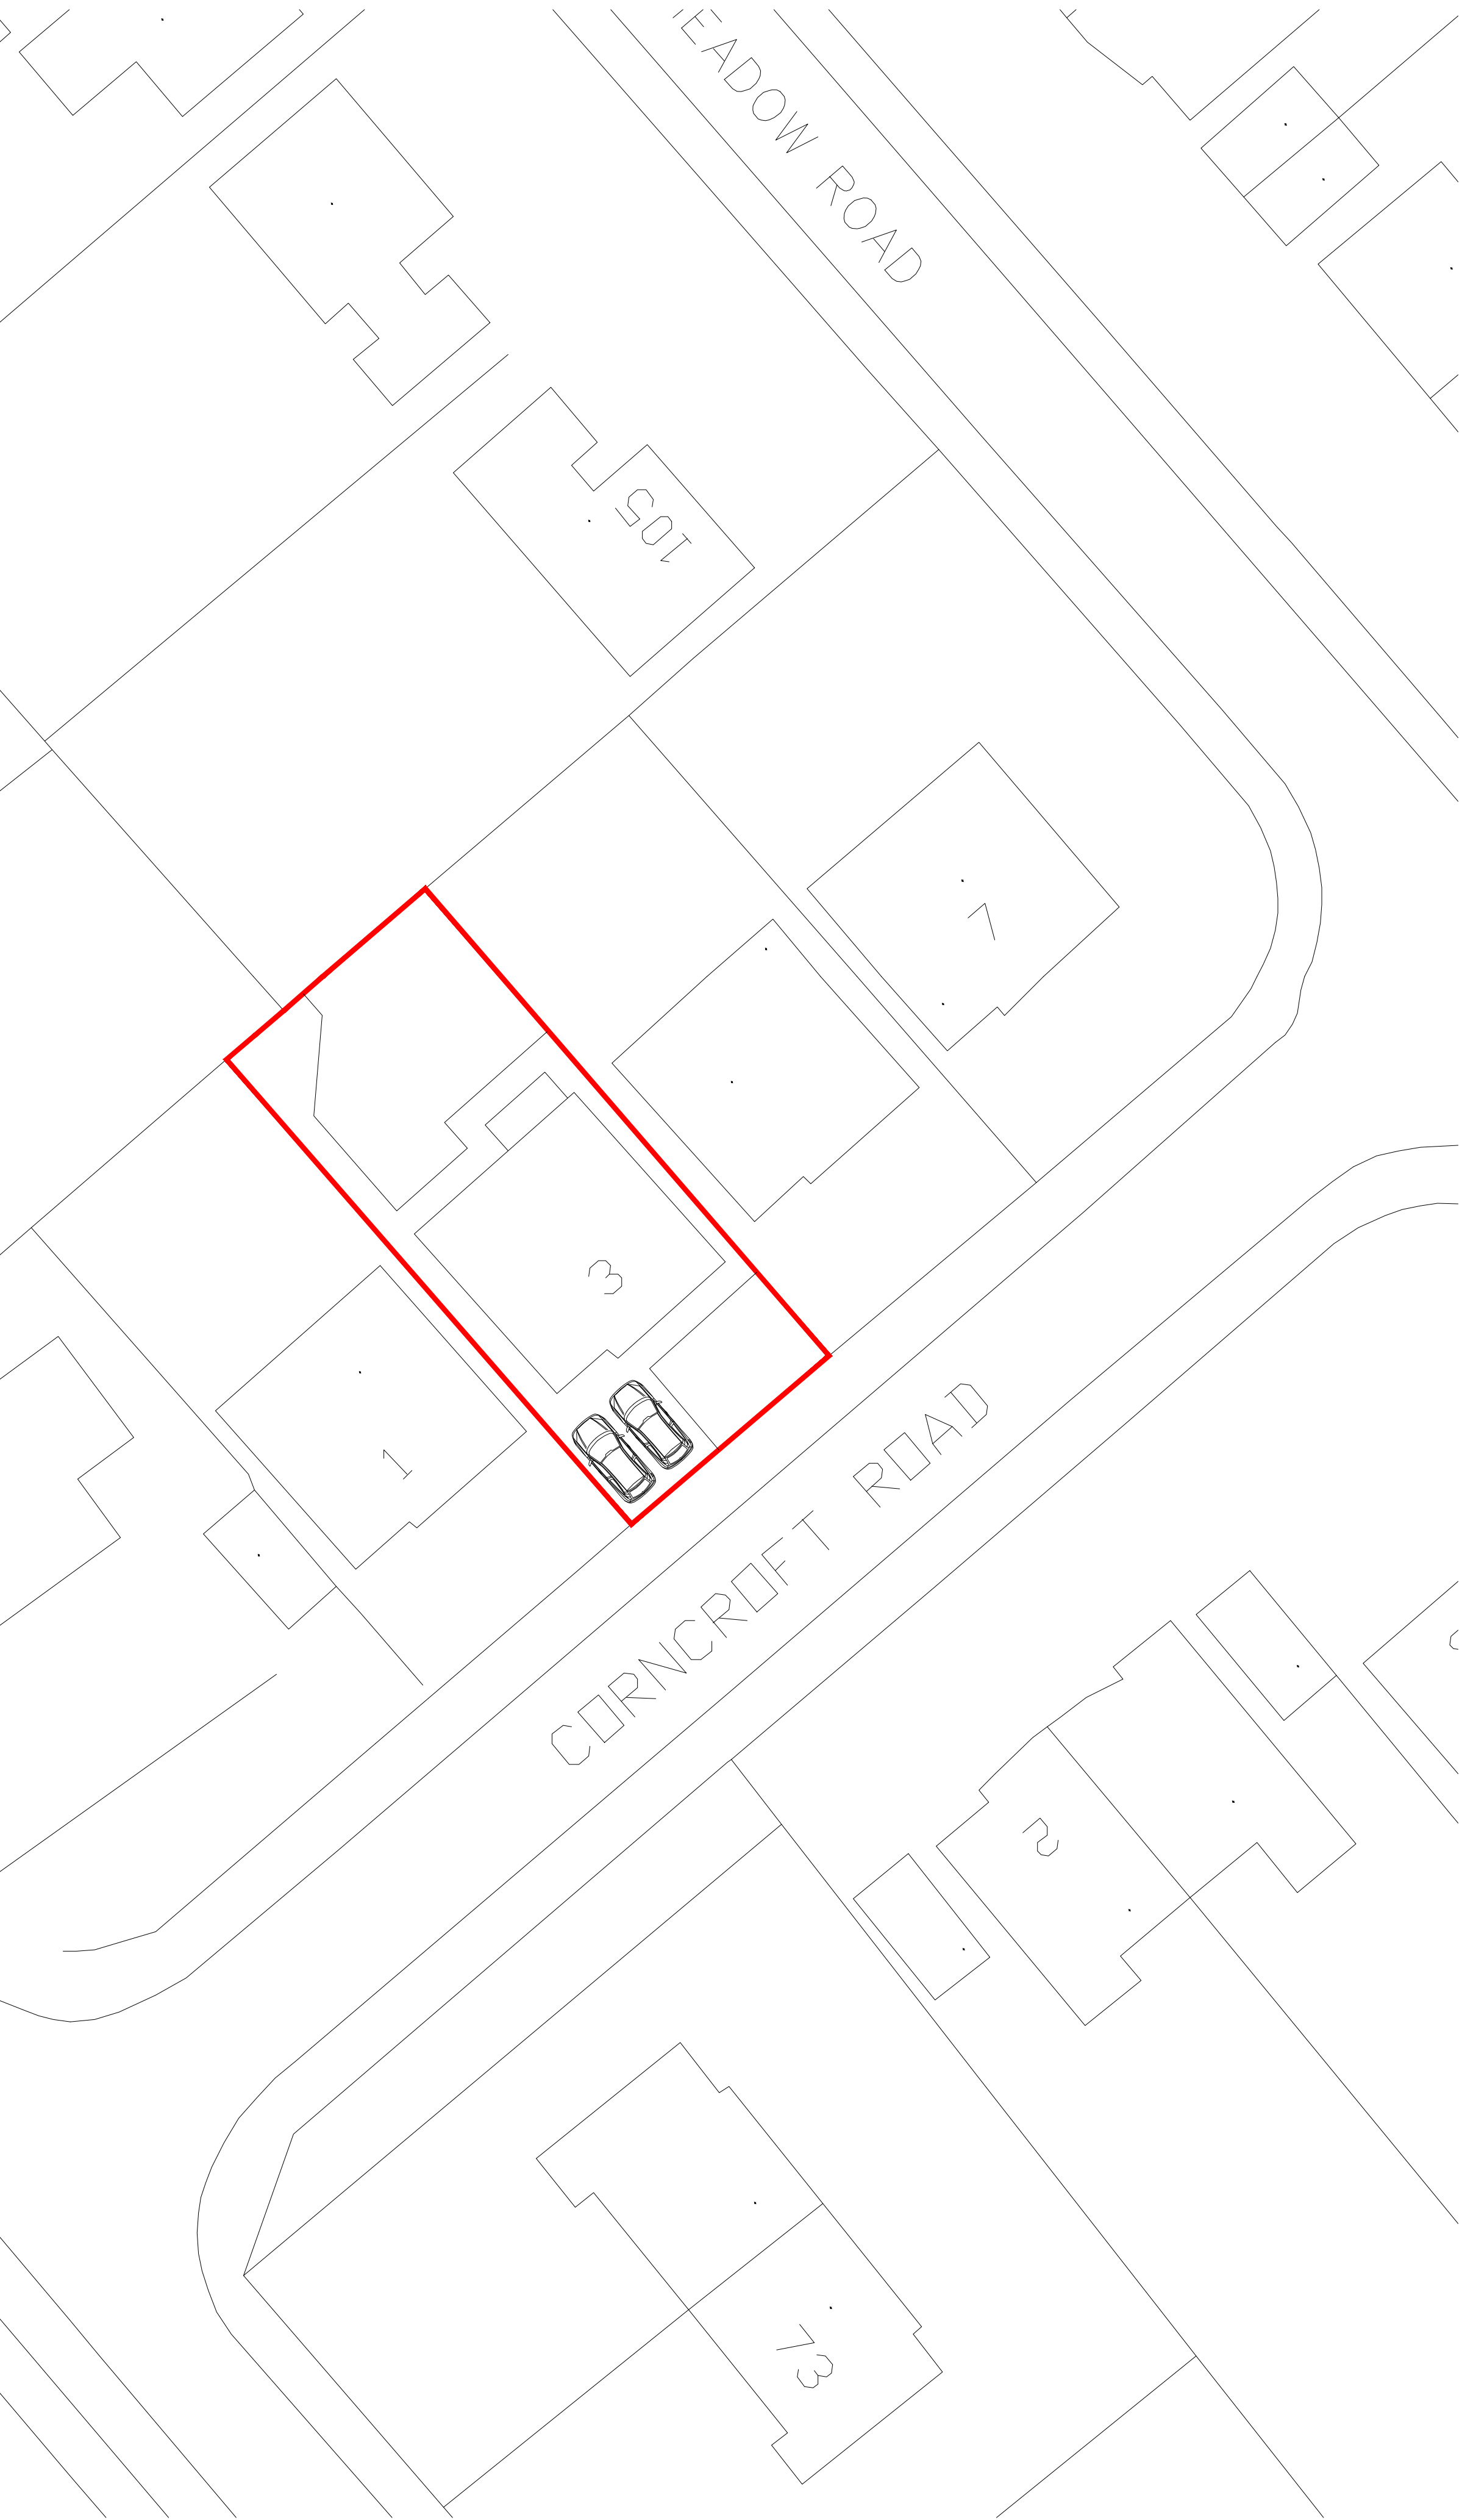


EXISTING SITE PLAN
Scale 1:200

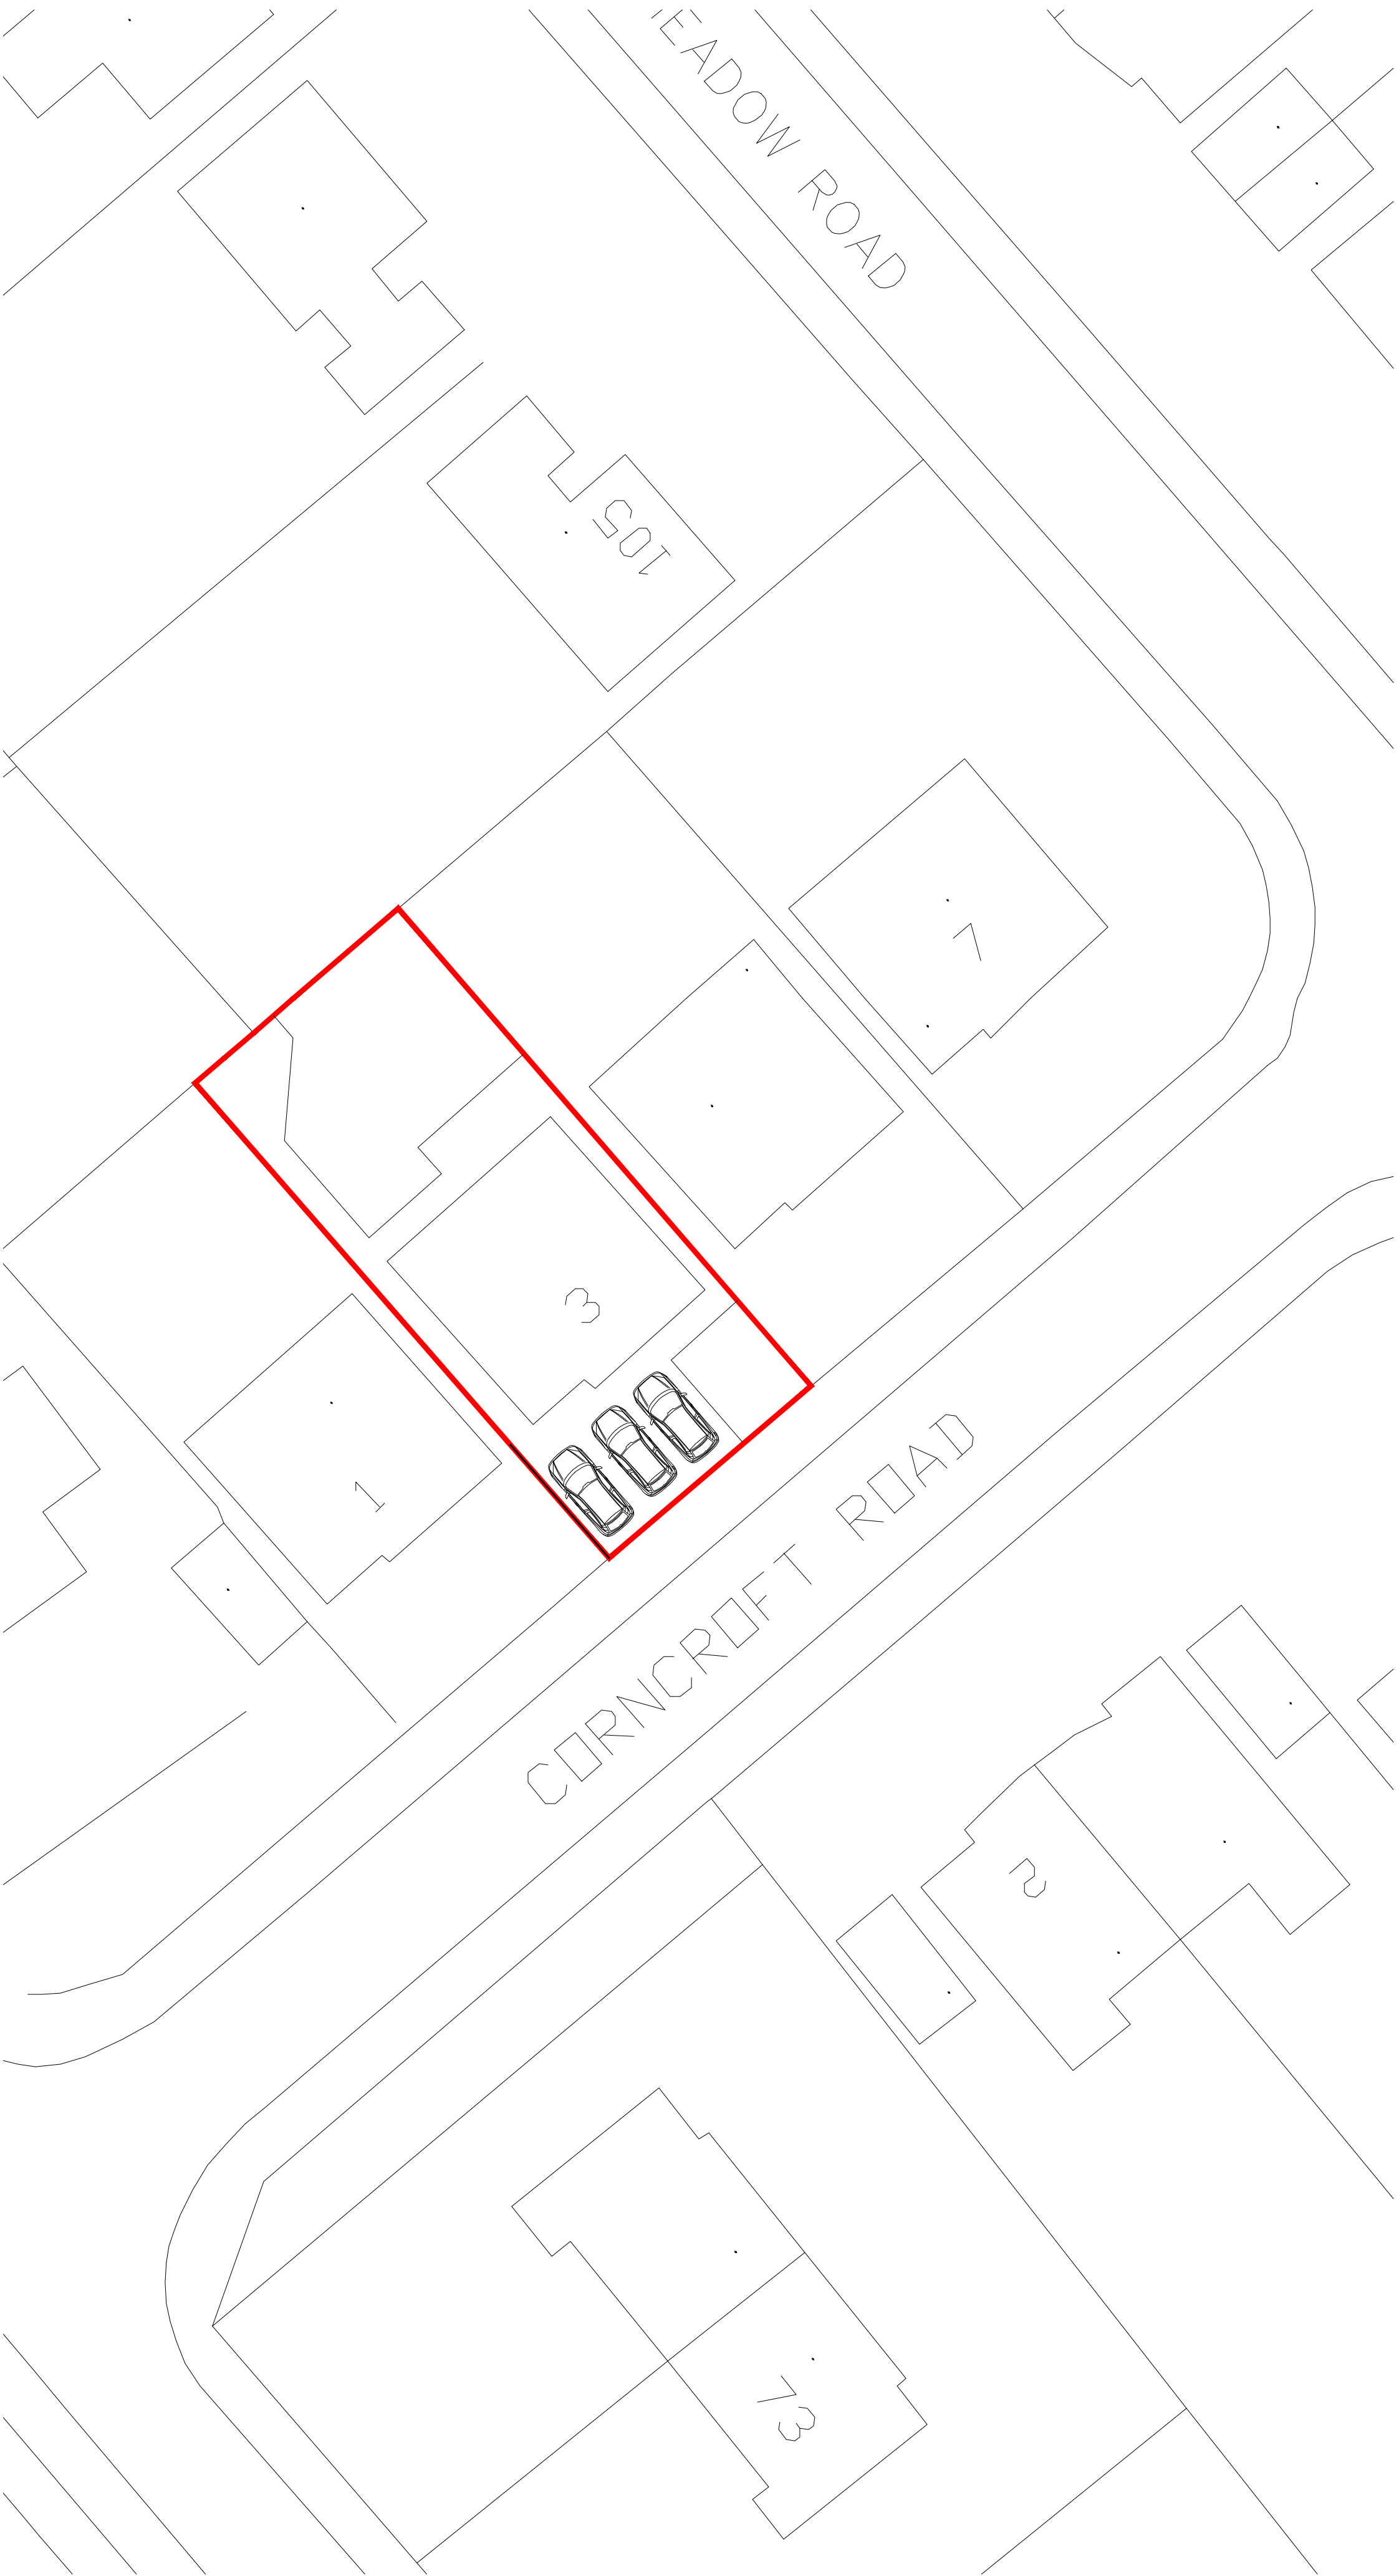

PROPOSED SITE PLAN
Scale 1:200

NOTES
All dimensions to be checked on site. Figured dimensions to be read in preference to scaled. Drawing author accepts no responsibility for any unauthorised amendments to the drawing and does not permit unauthorised copying of the drawing. This drawing is copyright and remains the property of drawing author unless otherwise agreed.

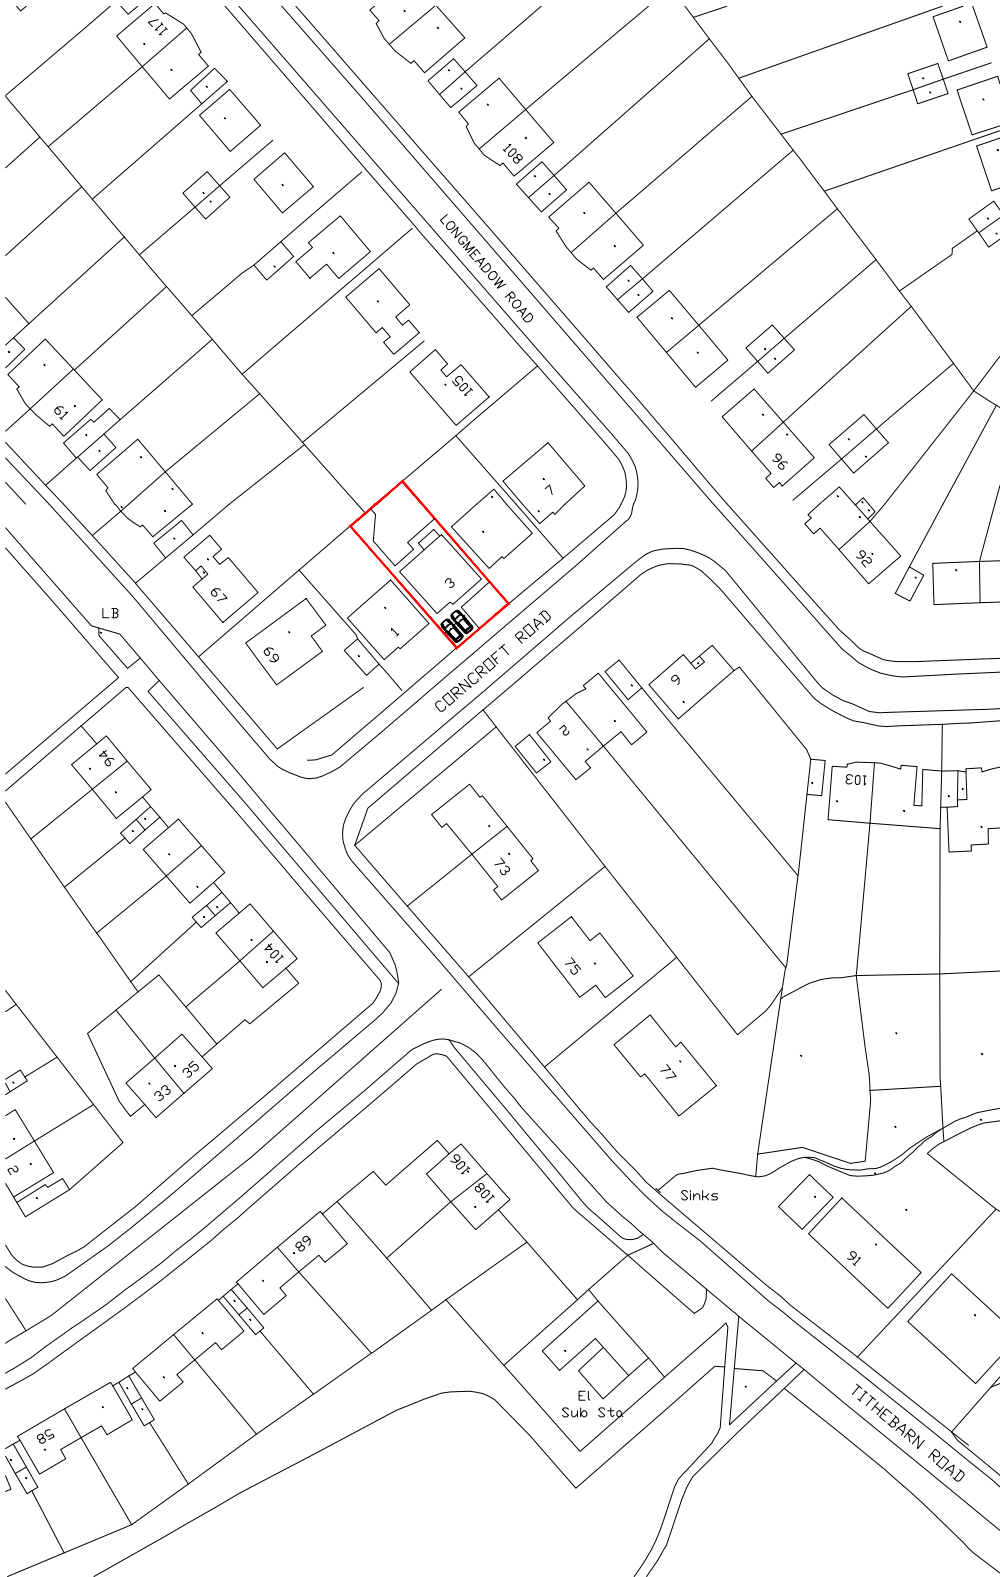

LOCATION PLAN
Scale 1:1250



Scale Bar 1:200



Version	Amendment	Drawn & Date	Checked & Date	Approved & Date
McGovern Architectural Design				
Telephone: 0752282613				
Email: mkgovern-architecturaldesign@hotmail.com				
Internal Project Number				
Client				
COMPASSIONATE CHILDRENS CARE&SUPPORT LIMITED				
Project Name				
3_CORNCROFT_RD_KNOWSLEY_PRESCOT_L34_0HR				
Drawing Title				
EXISTING&PROPOSED_SITE_PLANS				
Scale	Original Size	*		
SHOWN	A1			
Date	Drawn	Checked	Approved	
MAY_26	MMC	MMC		
Drawing Number				Status
				*
				Revision
				A

PL_02