



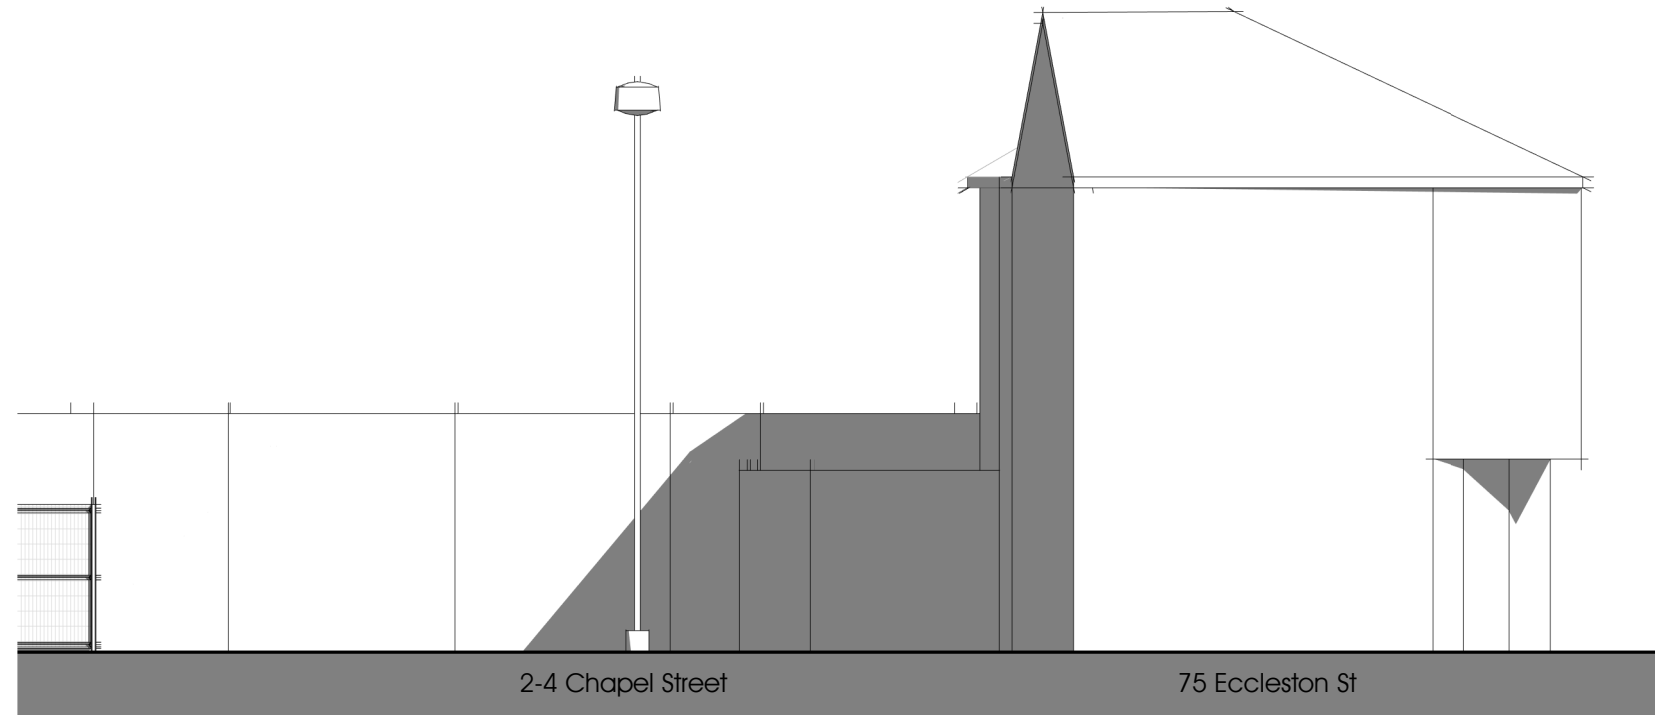


E1 Existing Front Elevation
1 : 100

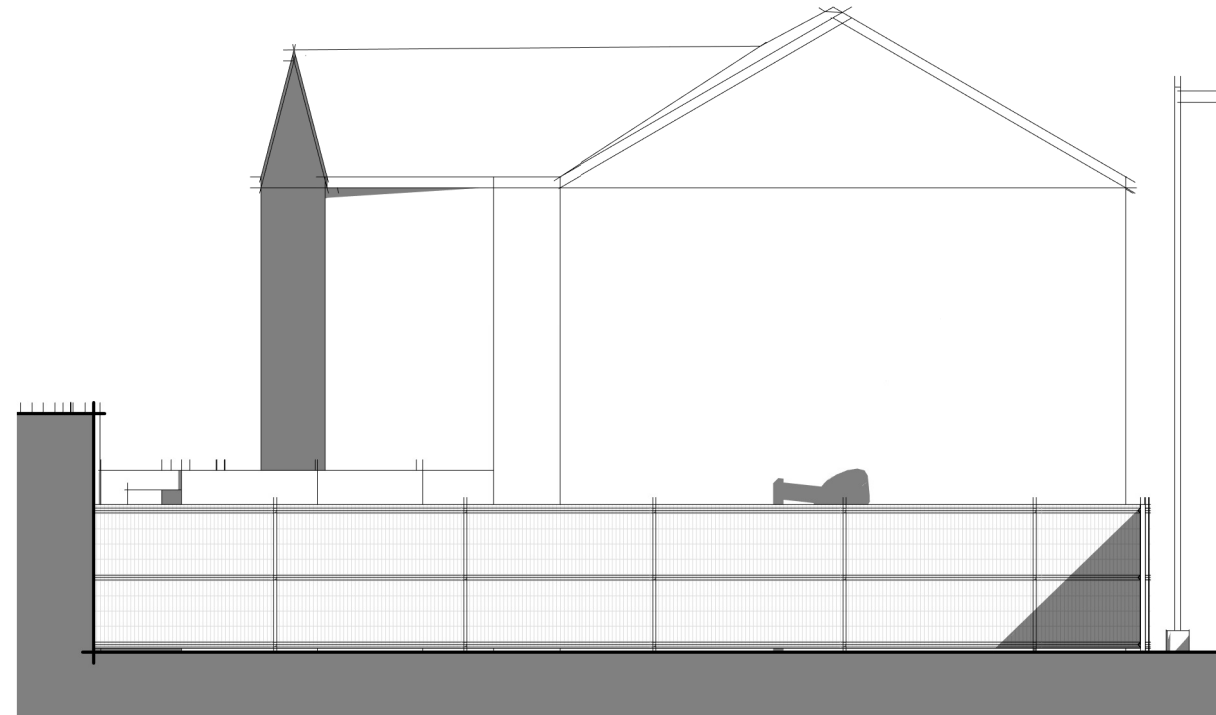


E2 Existing Side Elevation
1 : 100




P1 Proposed Front Elevation
1 : 100

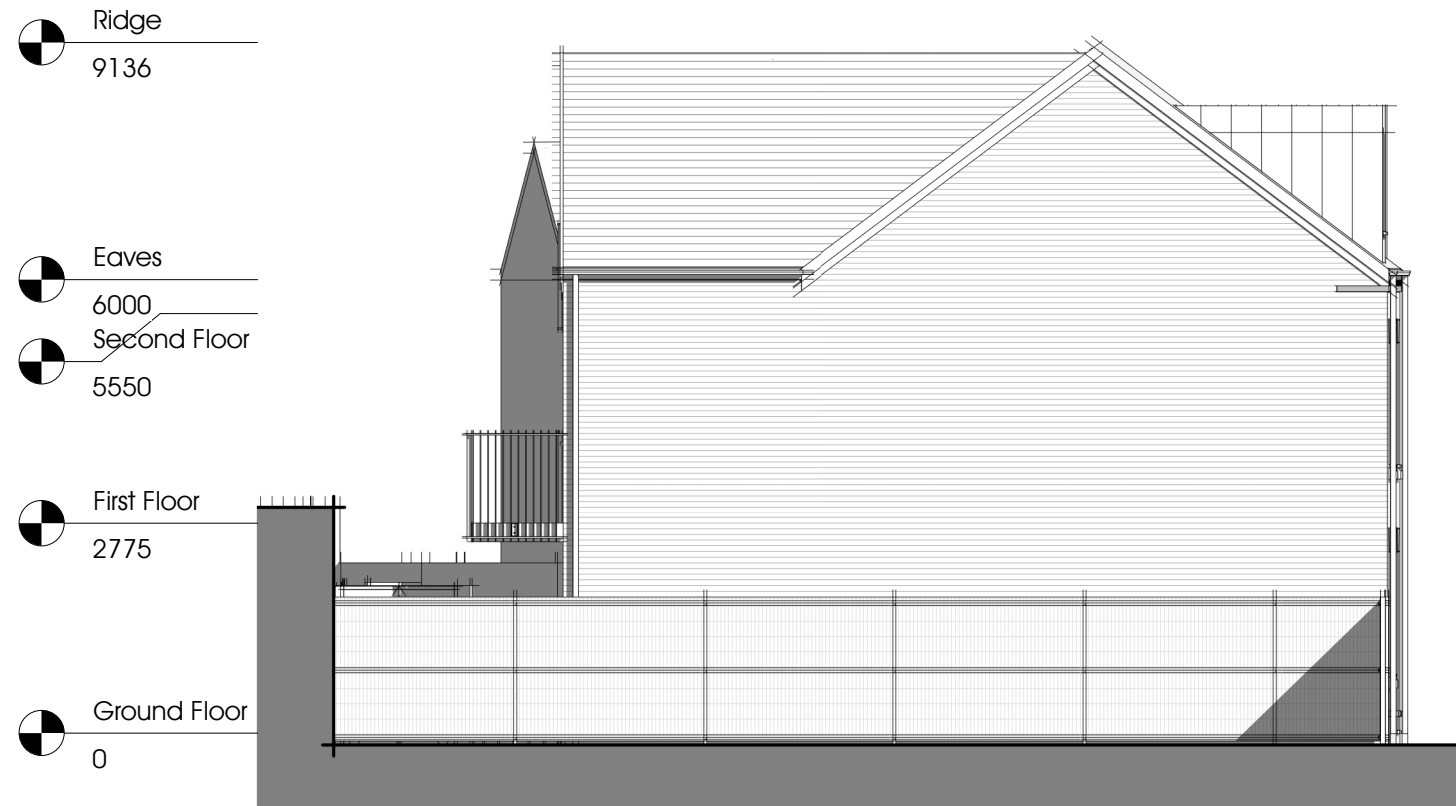


P2 Proposed Side Elevation
1 : 100

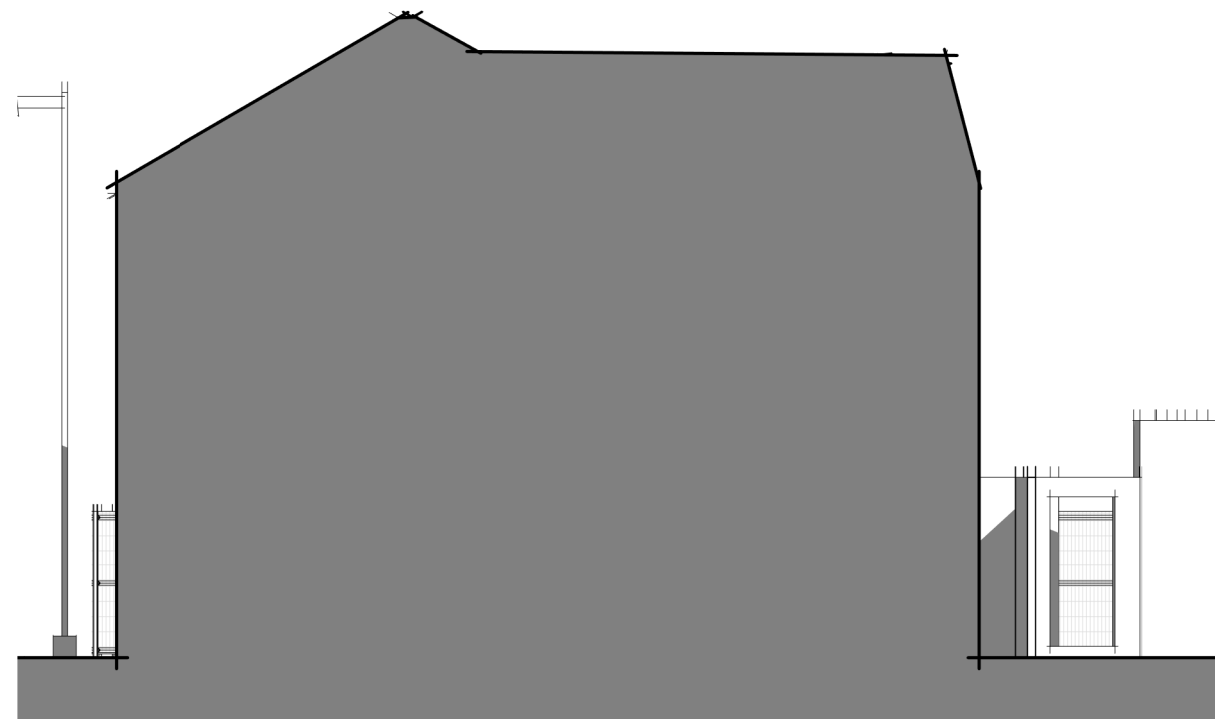


E3 Existing Side Elevation
1 : 100

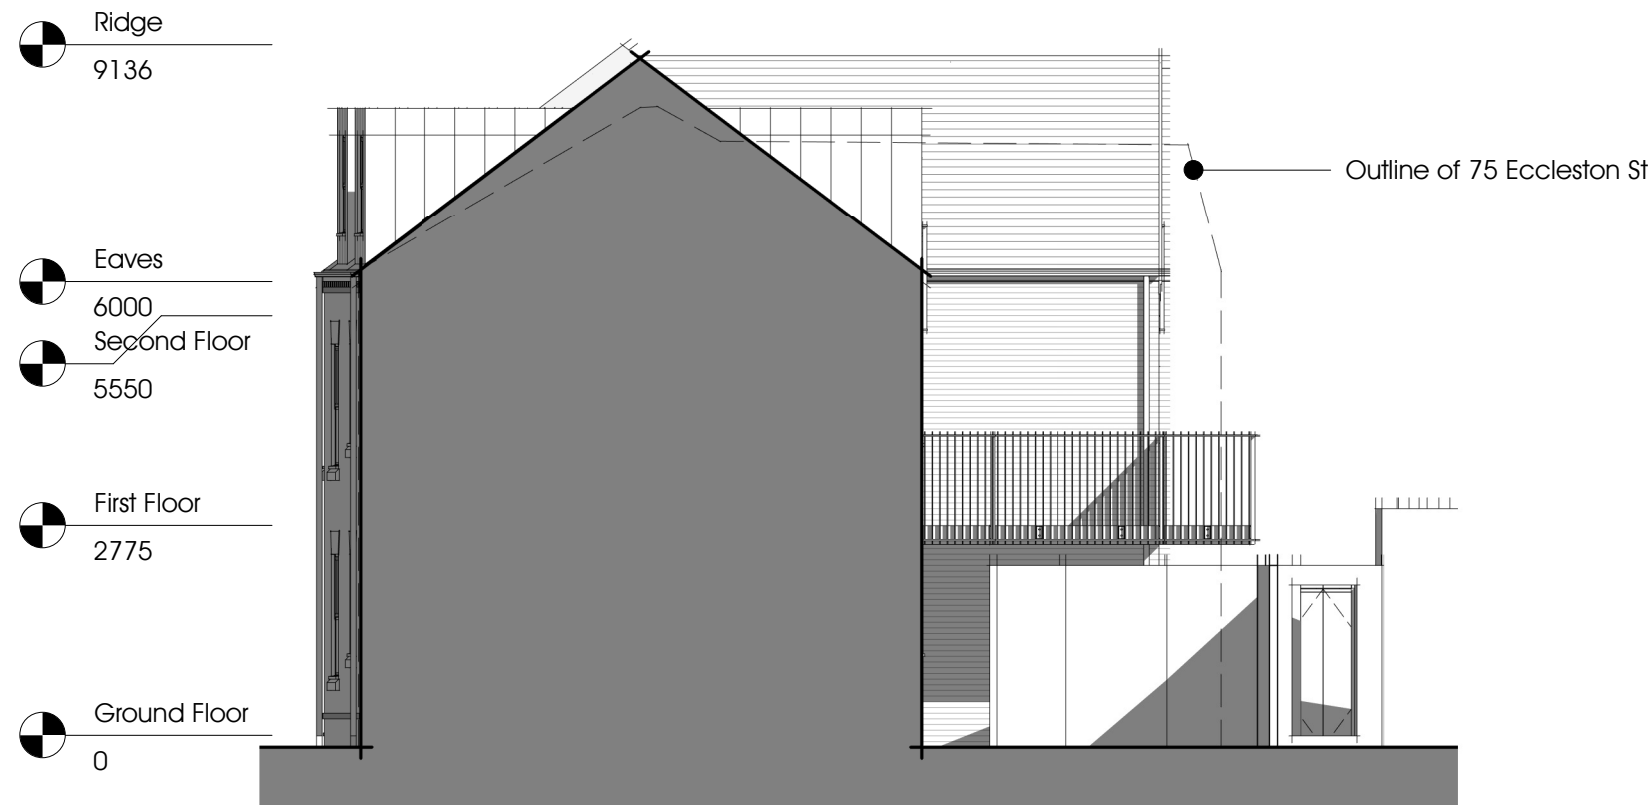

P3 Proposed Side Elevation
1 : 100

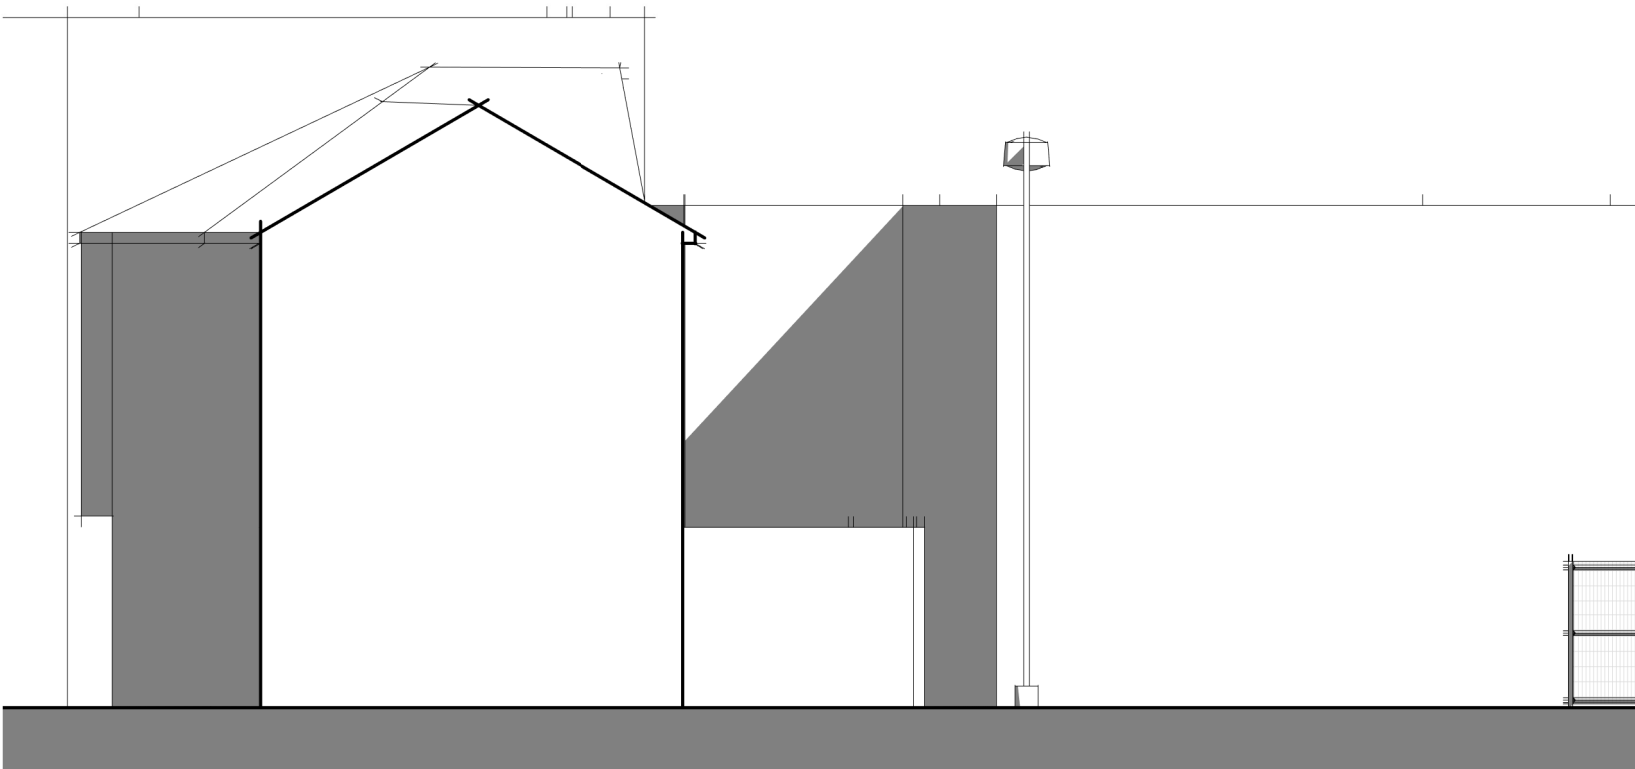


E4 Existing Rear Elevation
1 : 100

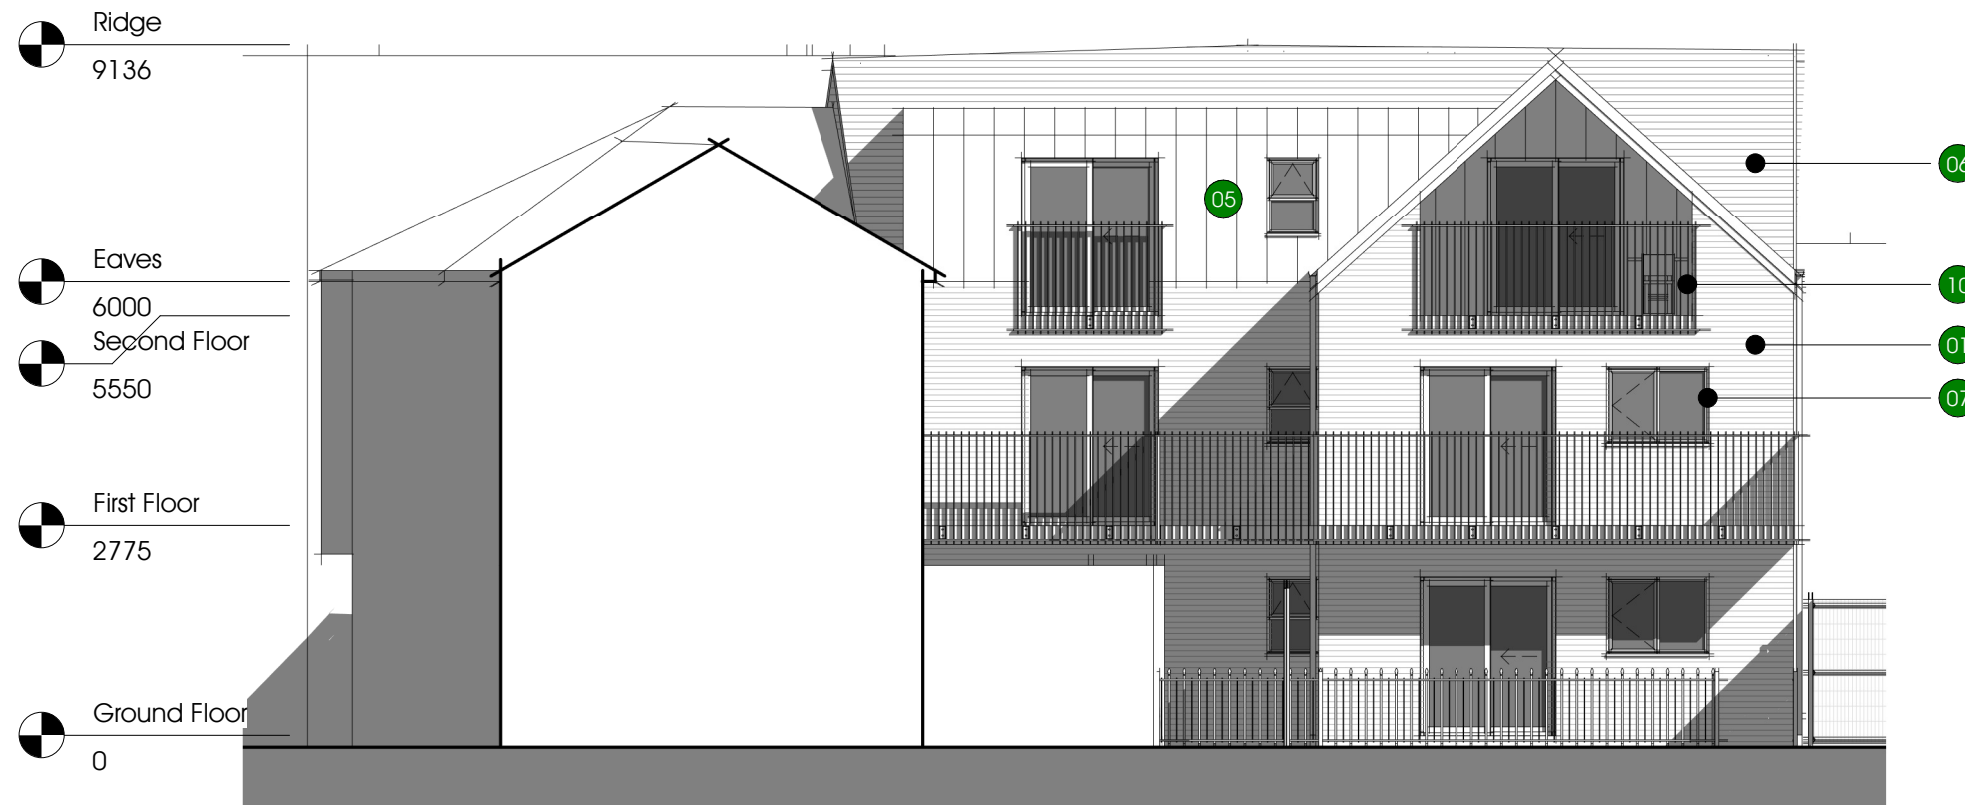

P4 Proposed Rear Elevation
1 : 100

Material Palette

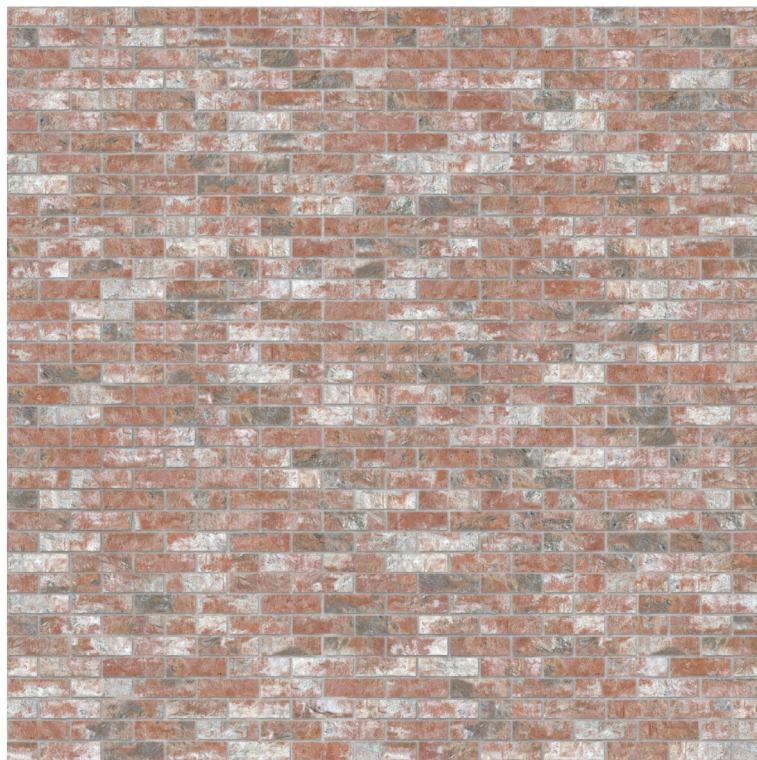

Note:
Do not scale drawing. All dimensions and levels to be checked on site and any discrepancies to be reported immediately before the commencement of work. Drawing to be read in conjunction with all relevant drawings and specifications.

aldrock
architecture • surveying • energy



PROJECT NAME & LOCATION
2-4 Chapel Street, Prescott, L34 5QR

DRAWING TITLE
Existing and Proposed Elevations

PROJECT NO.	DWG NO.	REV.	DRAWN.	CHECK.
AN48	002		LB	GW
SCALE:		1 : 100 @ A1		

Material Key

1. Rustic brick
2. Plinth course
3. Sandstone cill
4. Soldier course splayed lintel
5. Lead dormer
6. Slate roof
7. uPVC - White
8. Rainwater goods - Black
9. Dentil course
10. Aluminium balustrade - Black

UNIT 5 CUNNINGHAM COURT
LIONS DRIVE
SHADSWORTH BUSINESS PARK
BLACKBURN
BB1 2GX
T: +44 (0) 1254 774943
E: INFO@ALDROCK.CO.UK

STATUS
Planning
DATE
06/07/23