




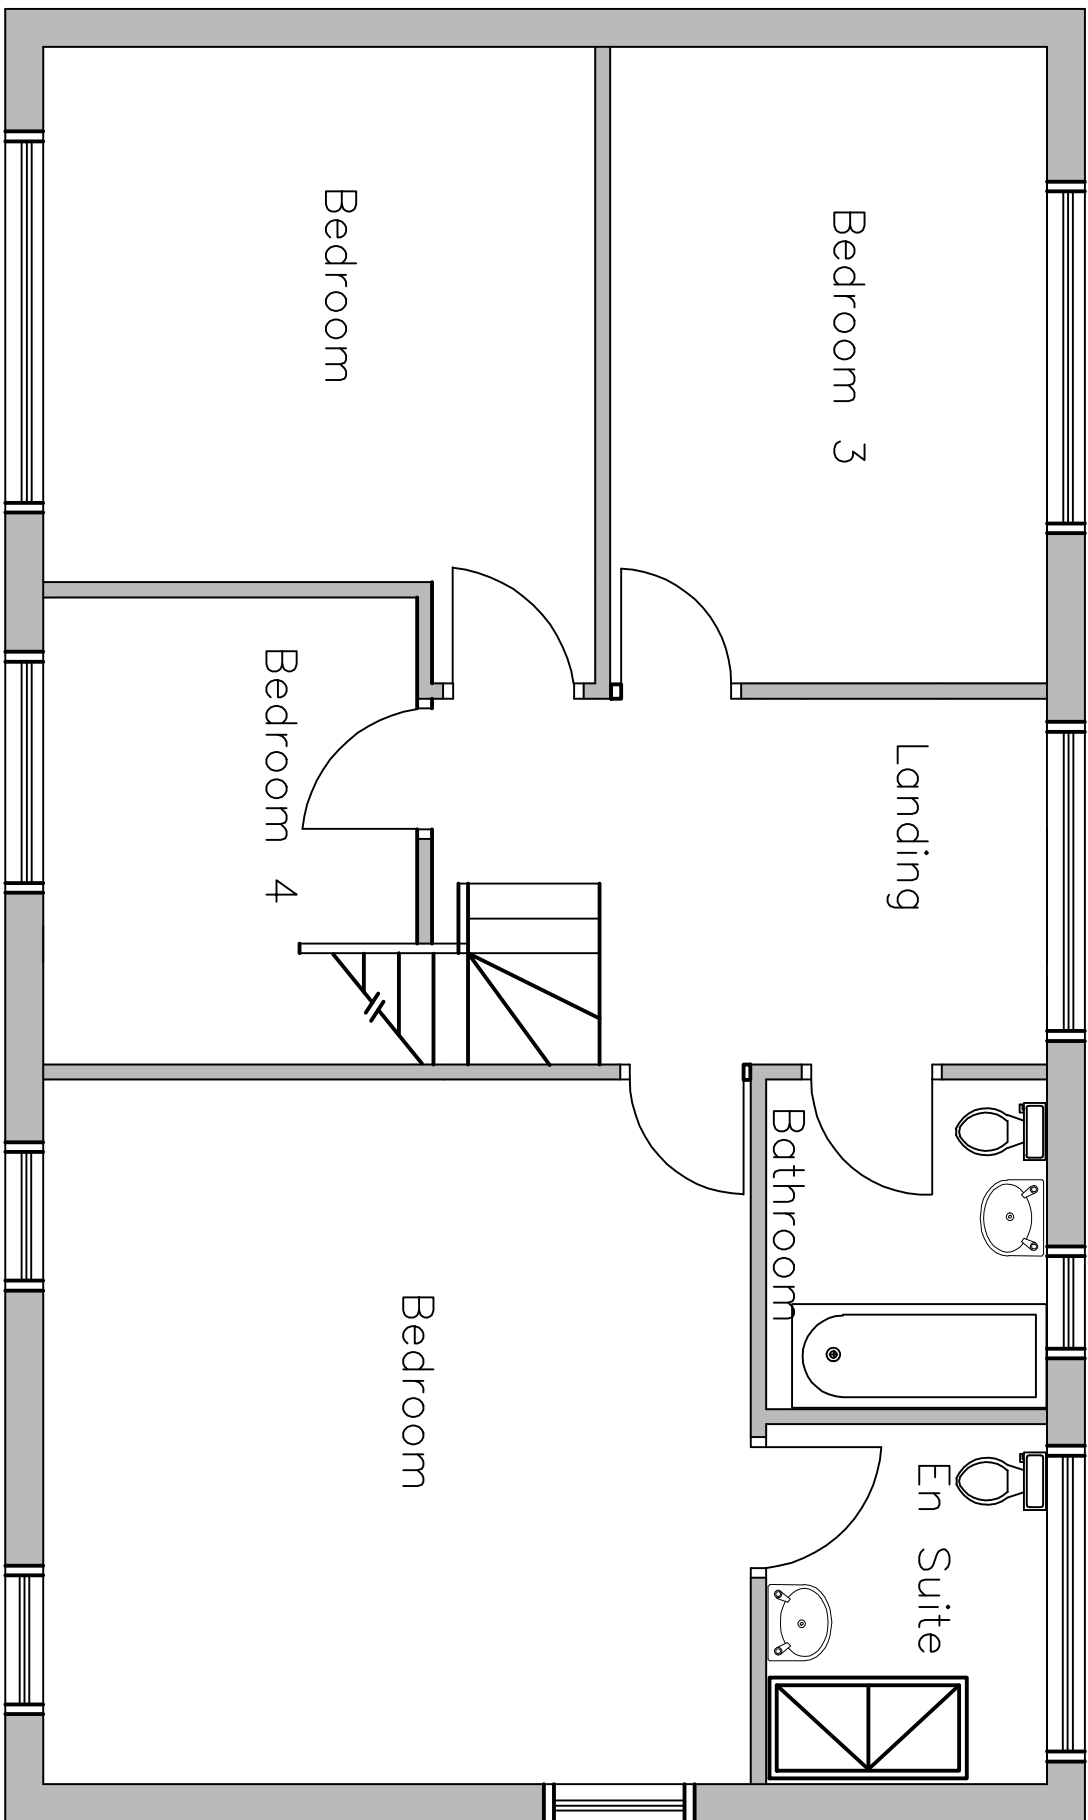

EXISTING FIRST FLOOR PLAN LAYOUTS

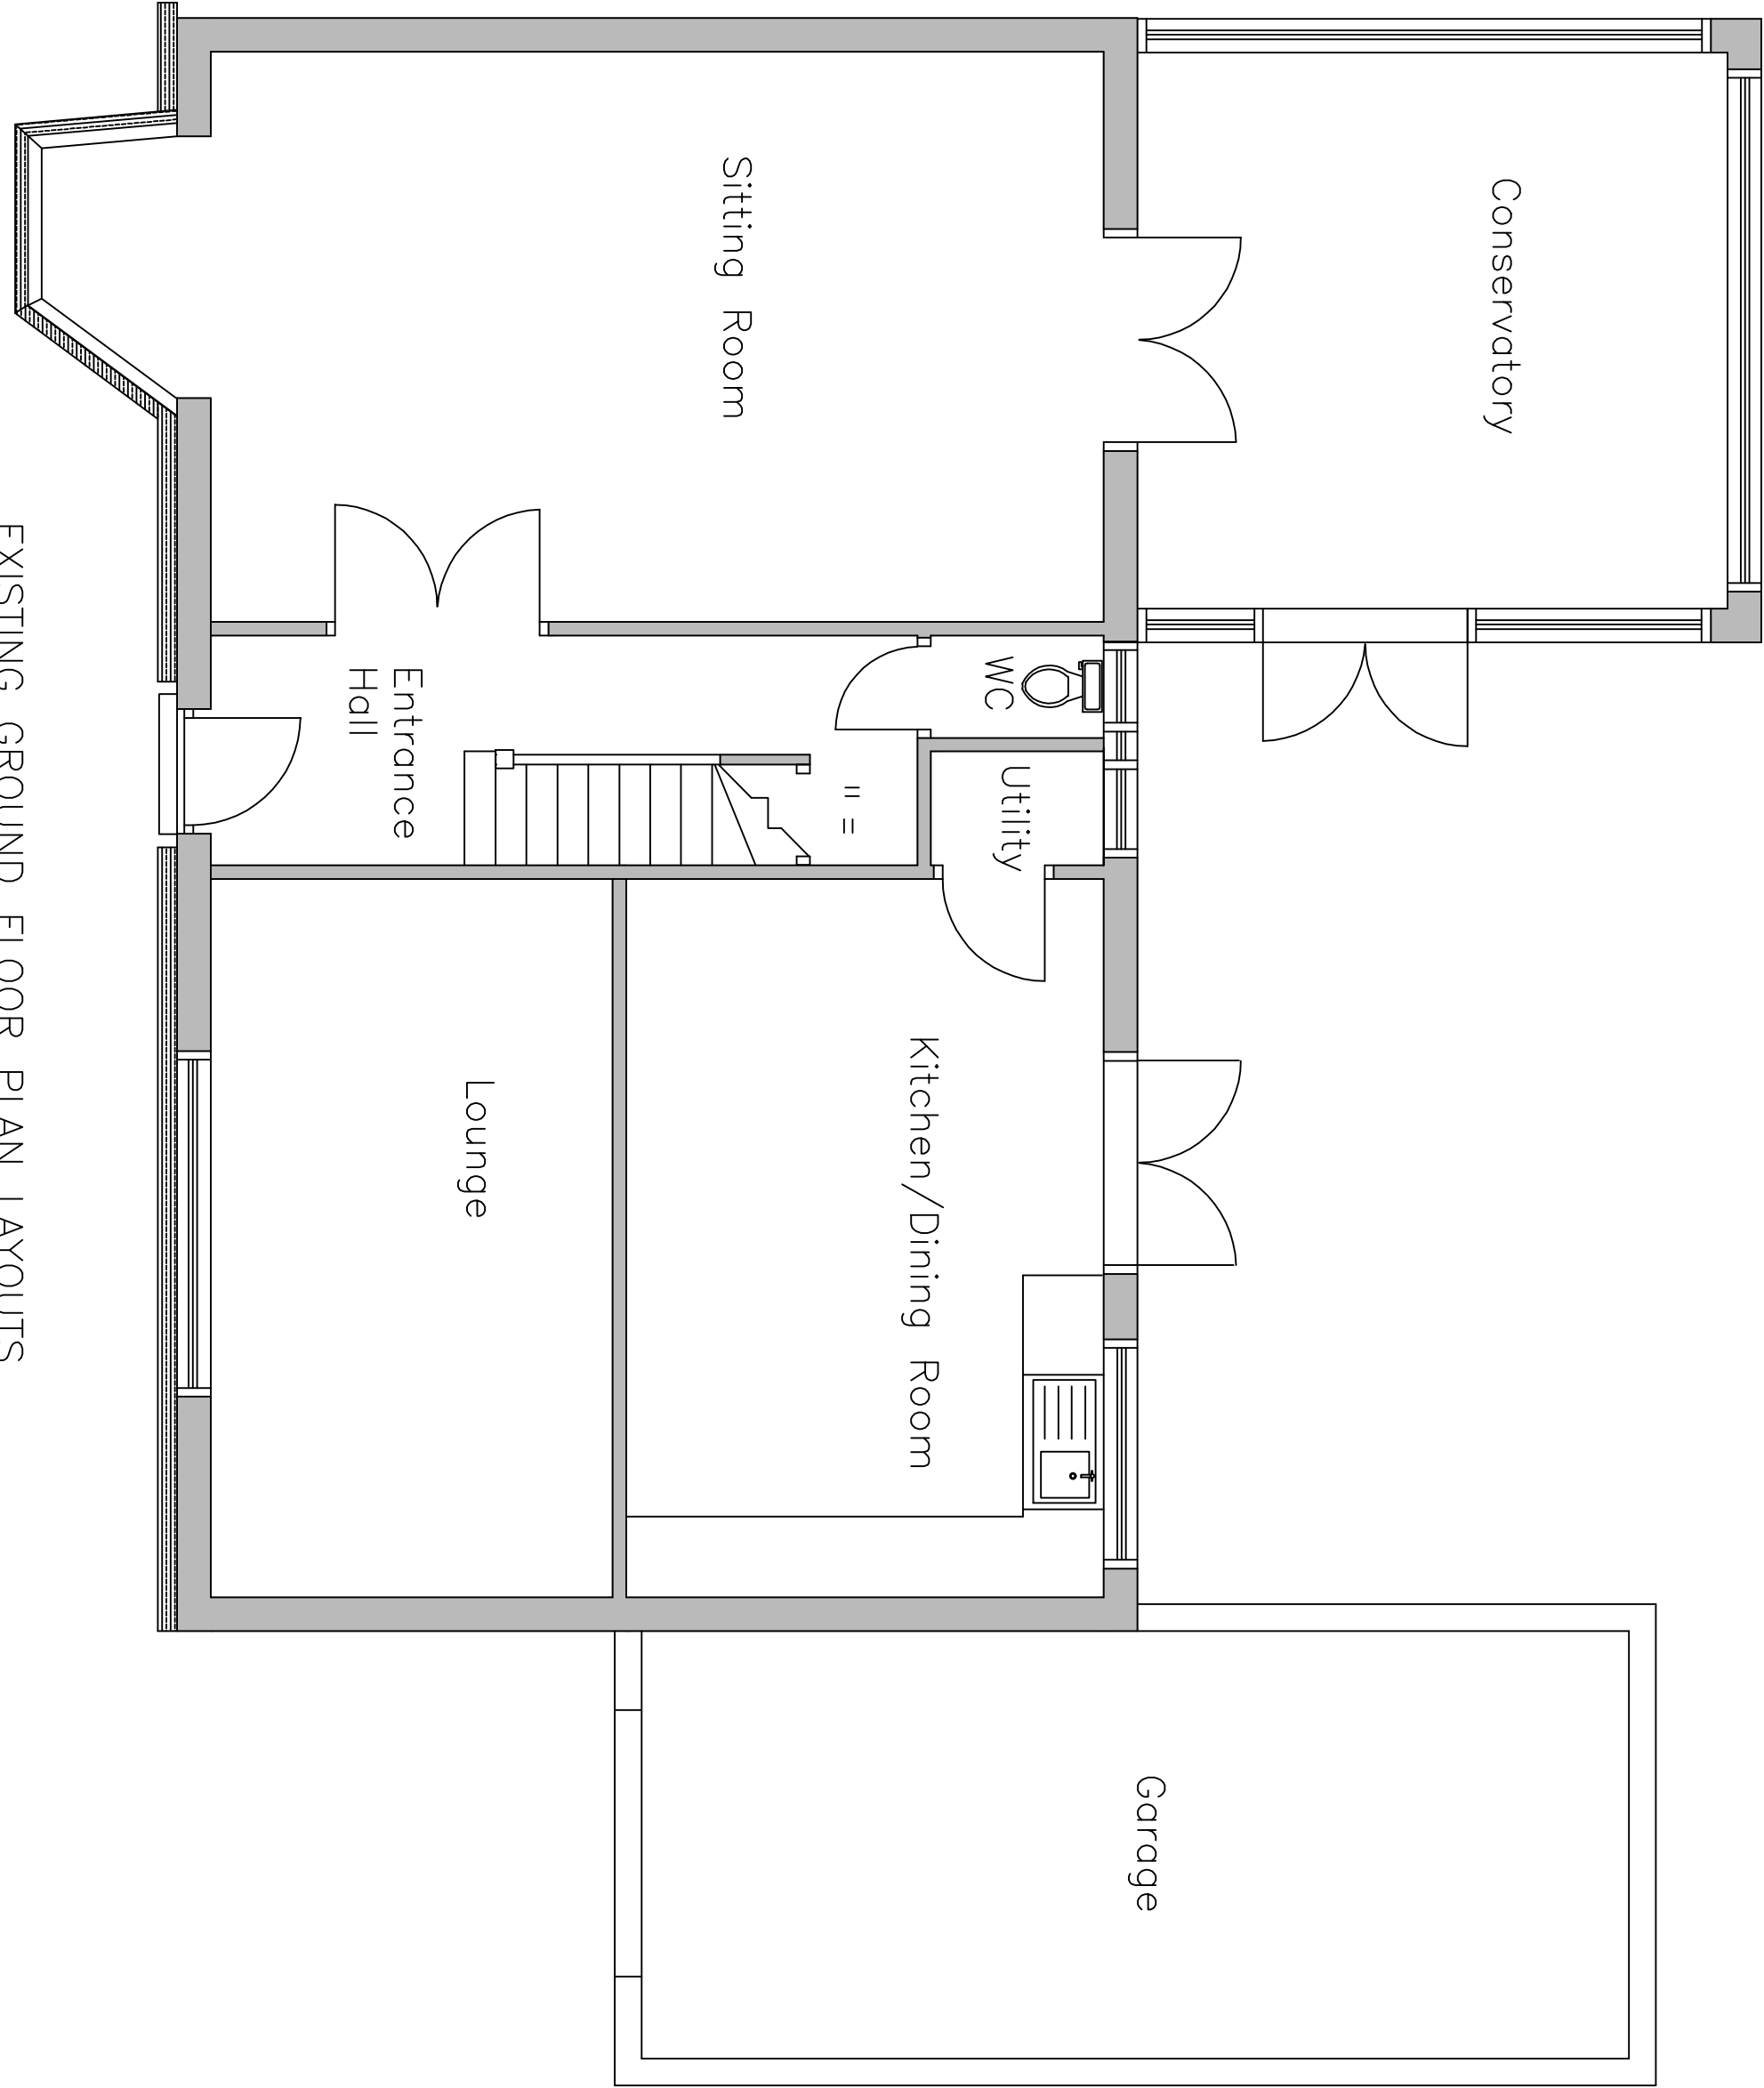

EXISTING GROUND FLOOR PLAN LAYOUTS

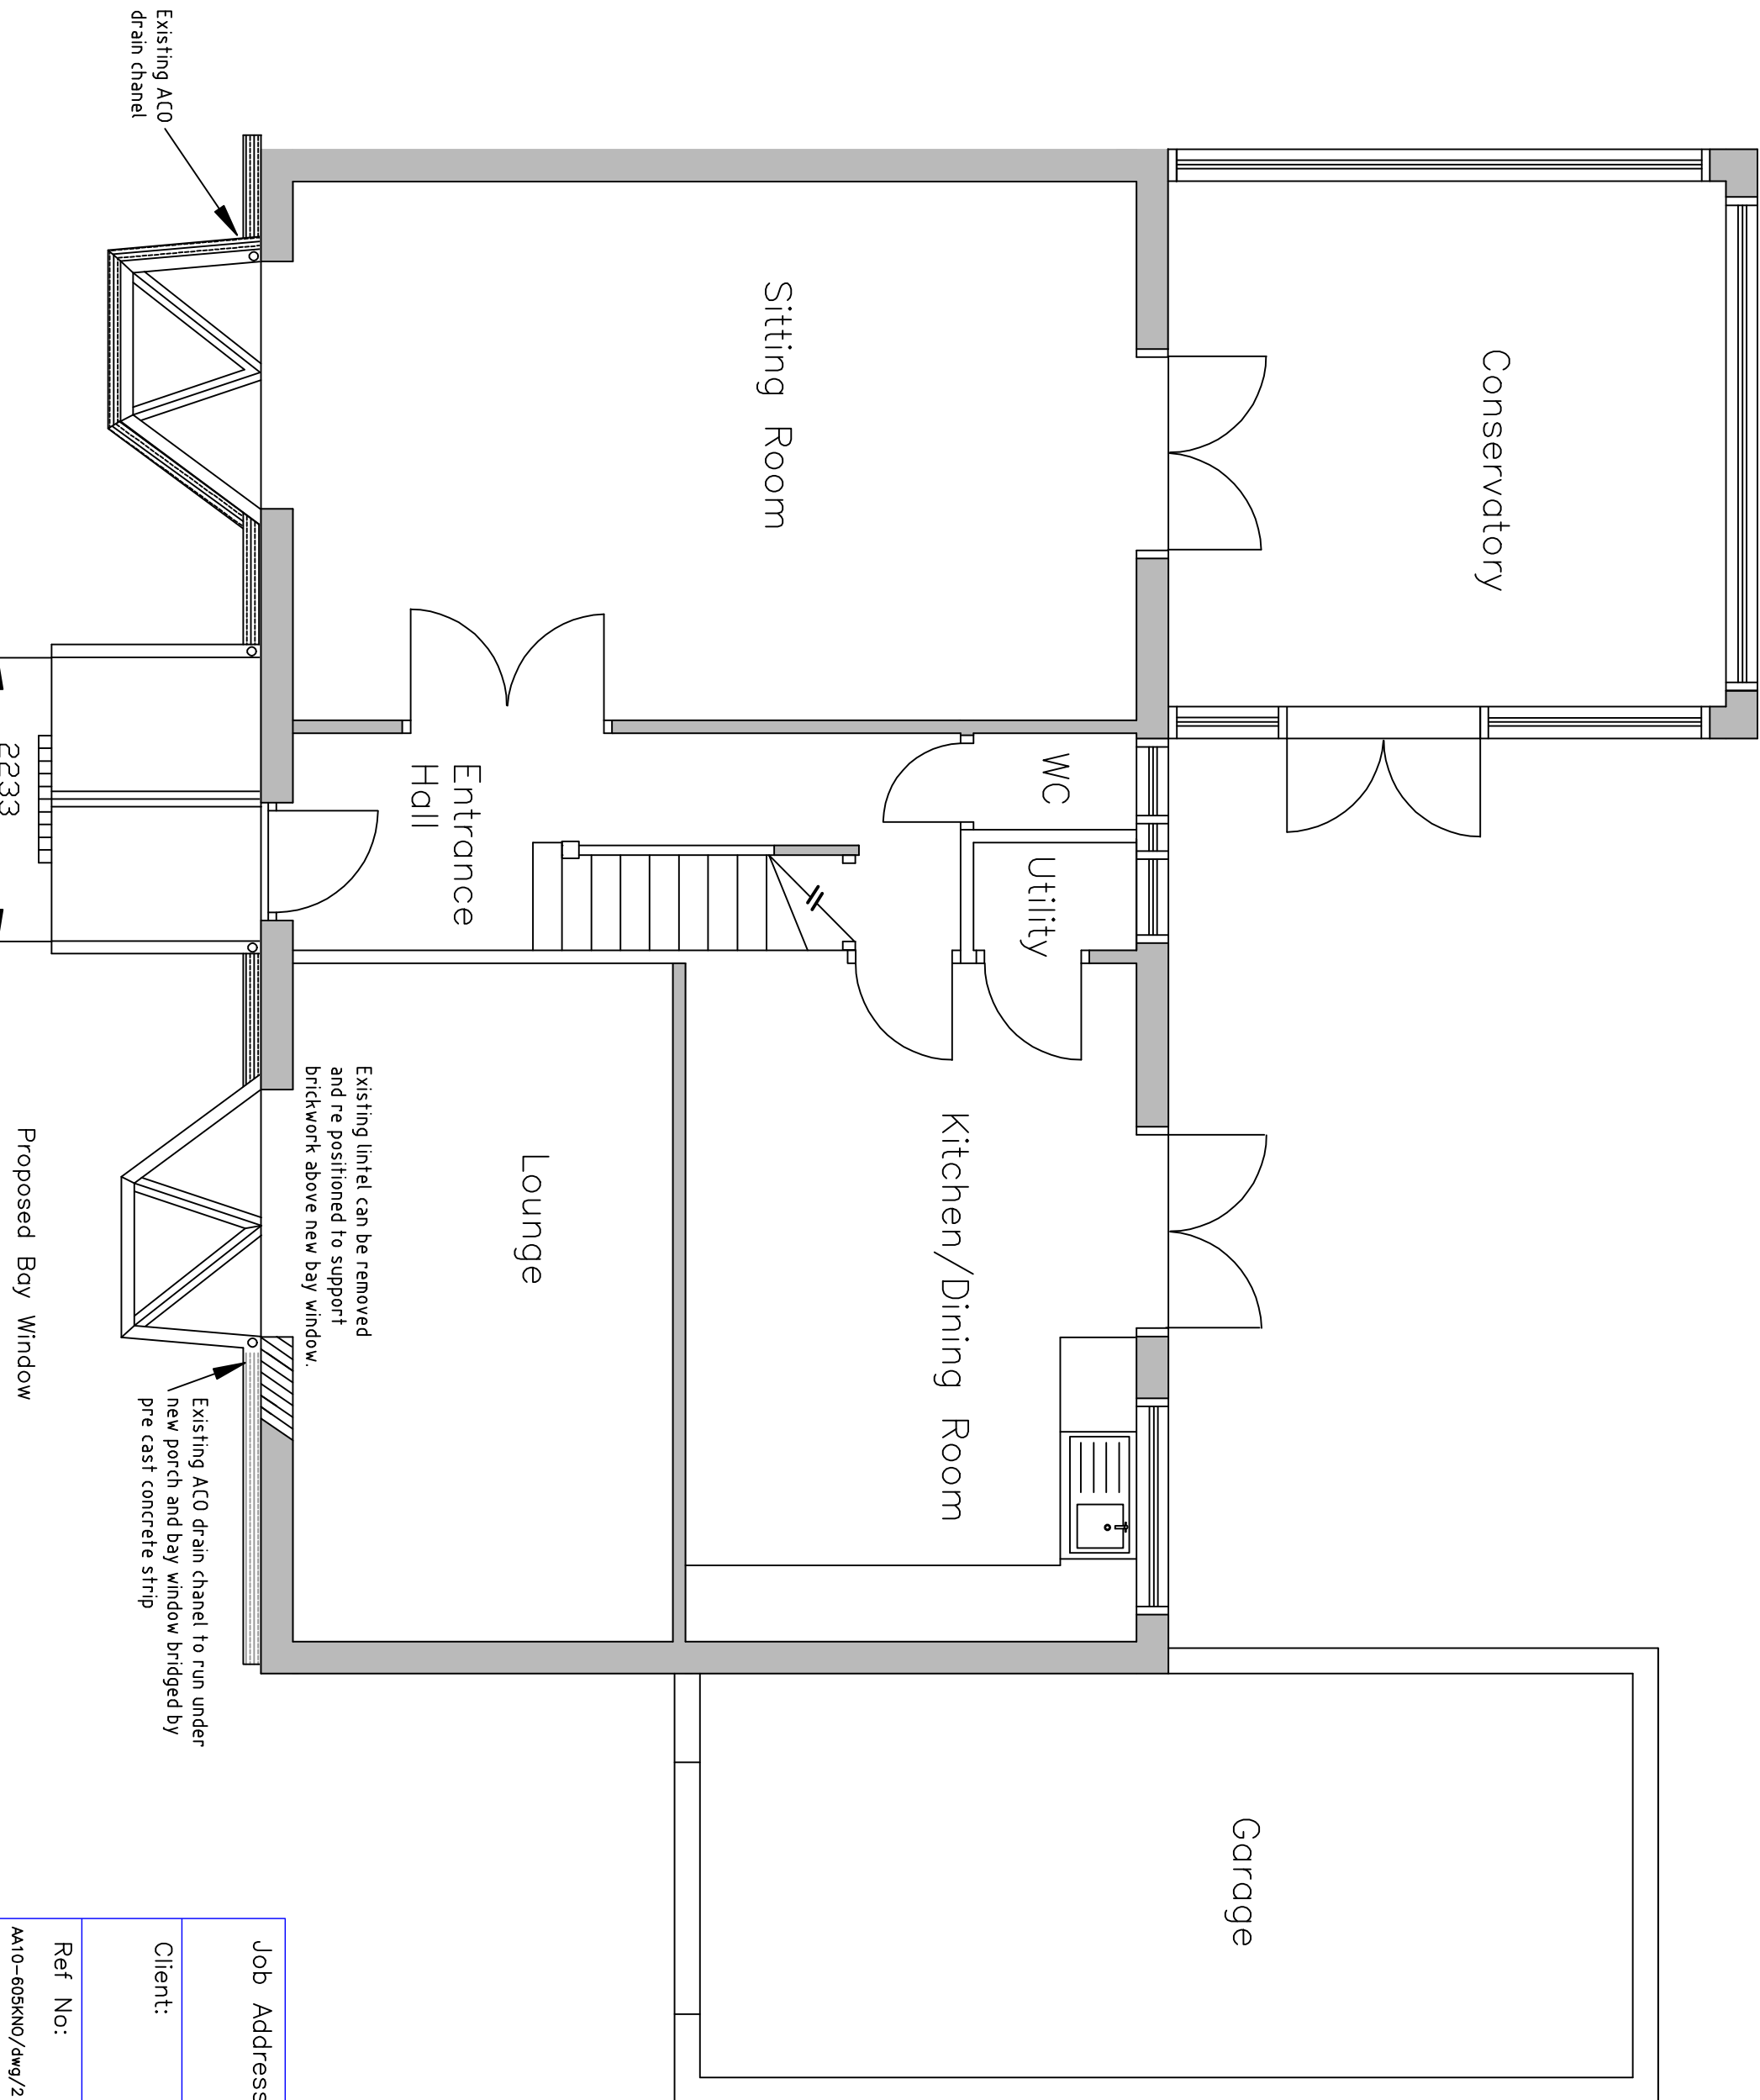

PROPOSED PLAN LAYOUTS

Job Address: 605 Knowsley Lane Prescot Merseyside L34			
Client:	Mr Dave & Lindsey Warner		Date: 16.12.21
Ref No:	Sheet 2	Plans	Scale: 1:50
A10-655602/04v2			
19 Sugar Lane Prescot Merseyside L34 0EN			
W J HUGHAM BUILDING SURVEYING AND DESIGN SERVICES email - enquiries@hcssurveyys.com			
TEL 0151 548 6312			