




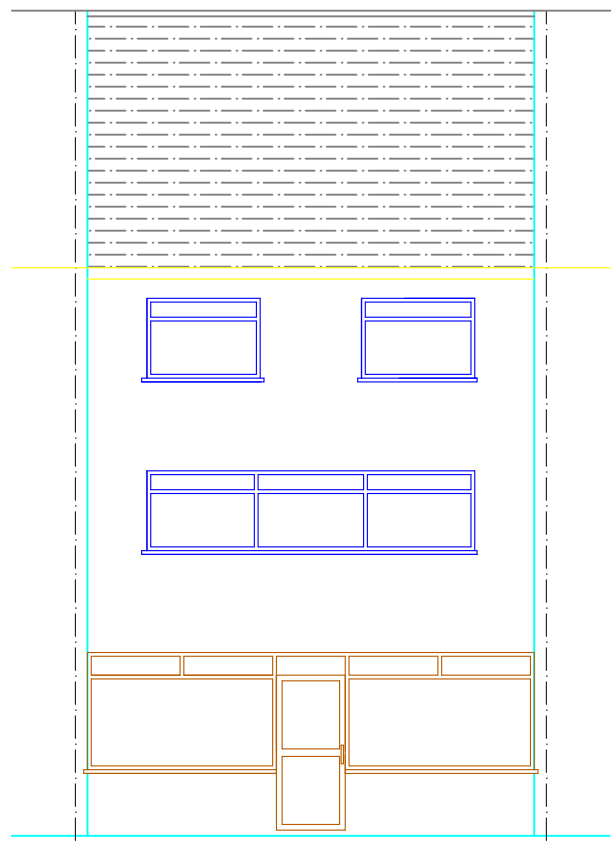


Front Elevation
As Existing

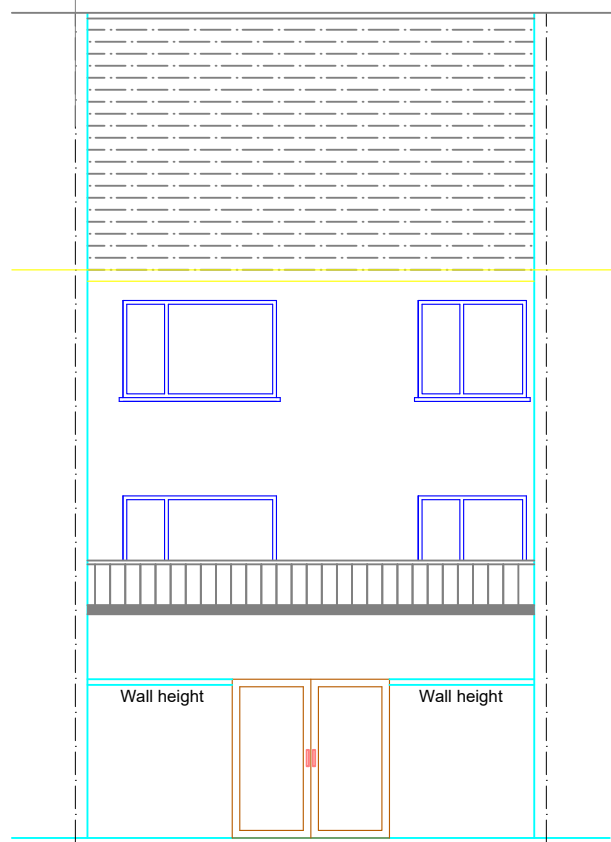


Rear Elevation
As Existing

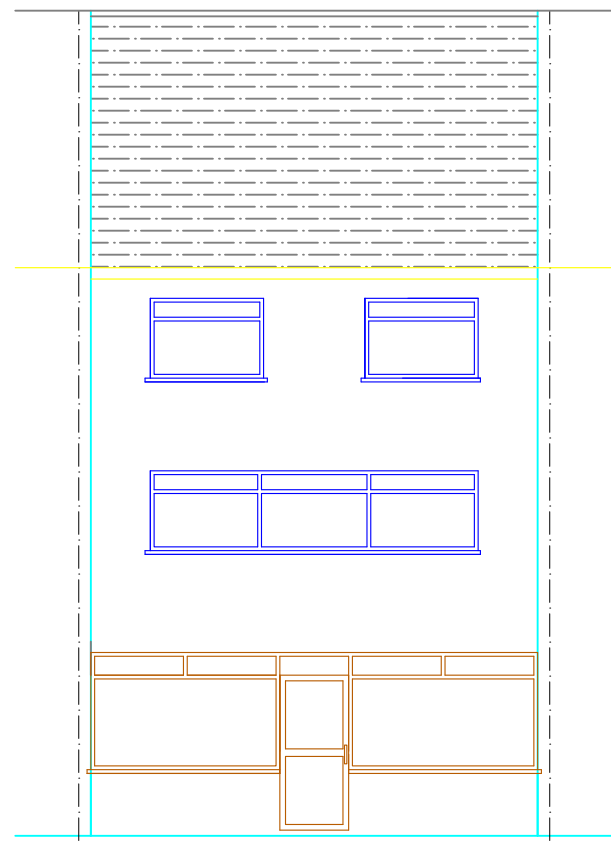


Front Elevation
- Unaltered

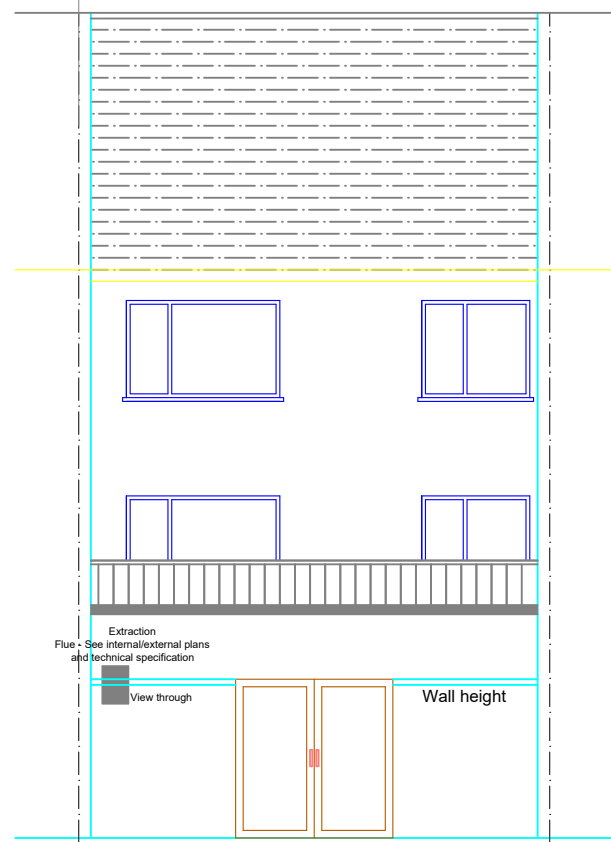


Rear Elevation
As Proposed

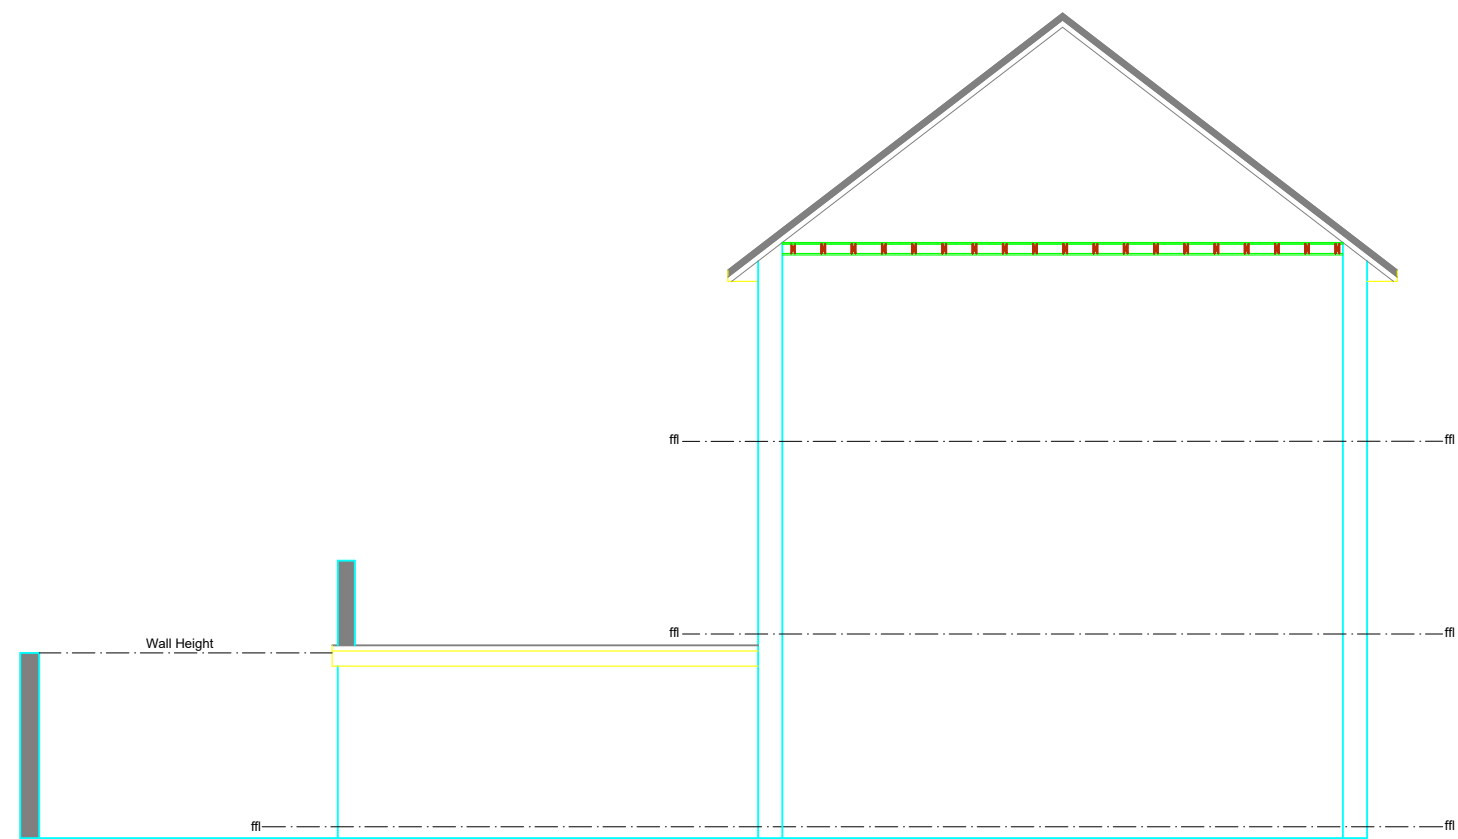


Side Elevation
As Existing

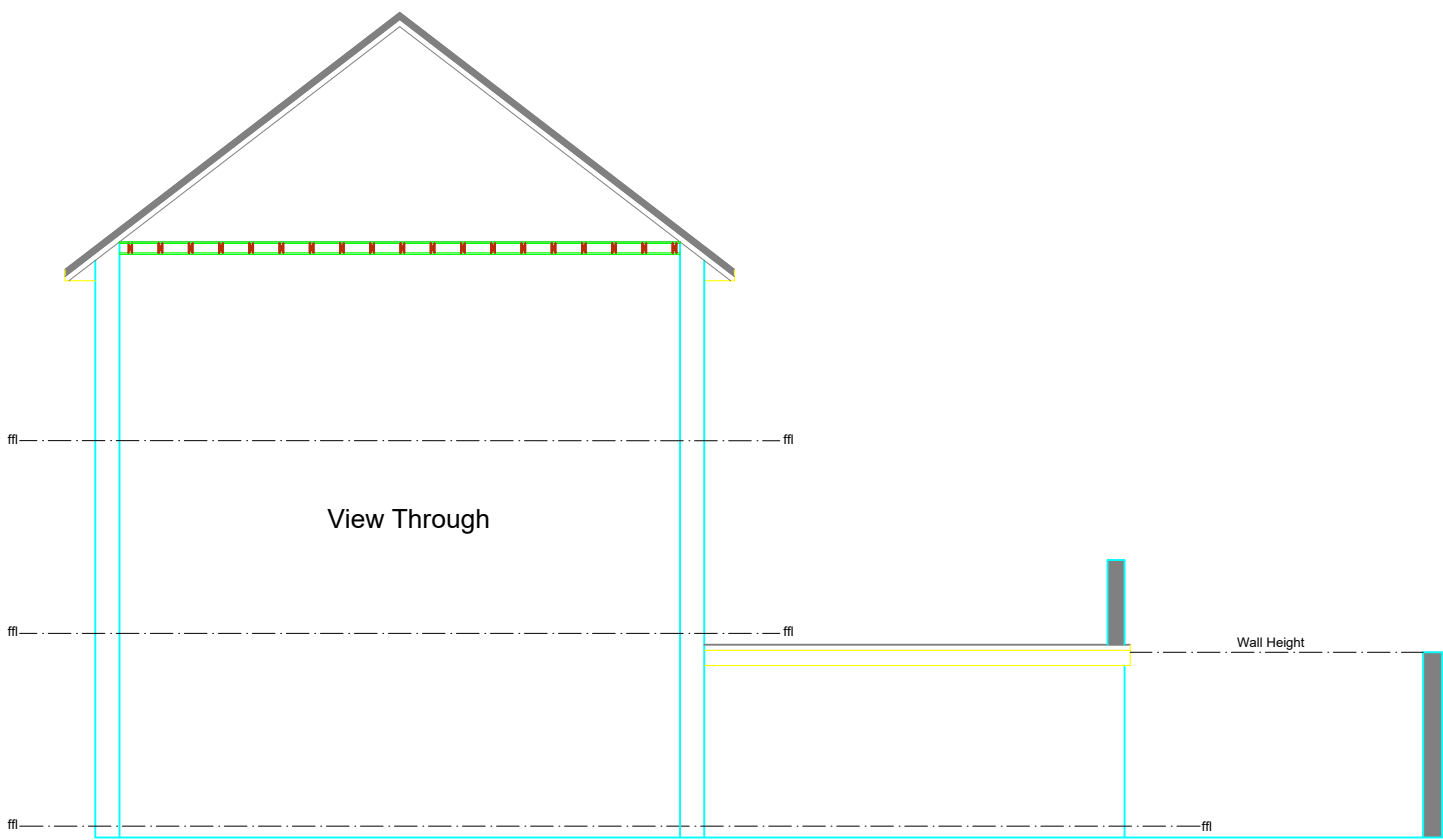


Side Elevation
As Existing

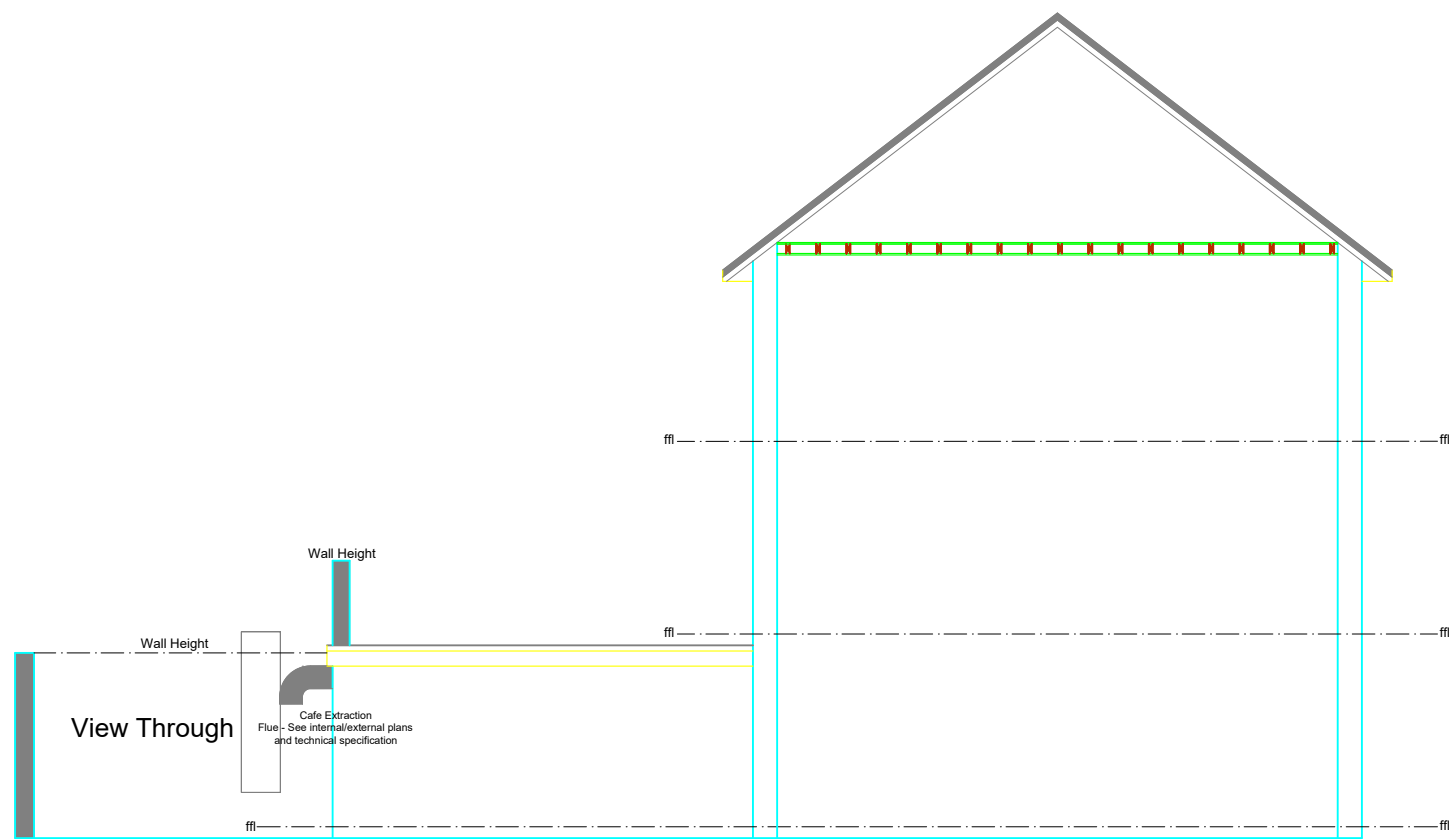


Side Elevation
As Proposed

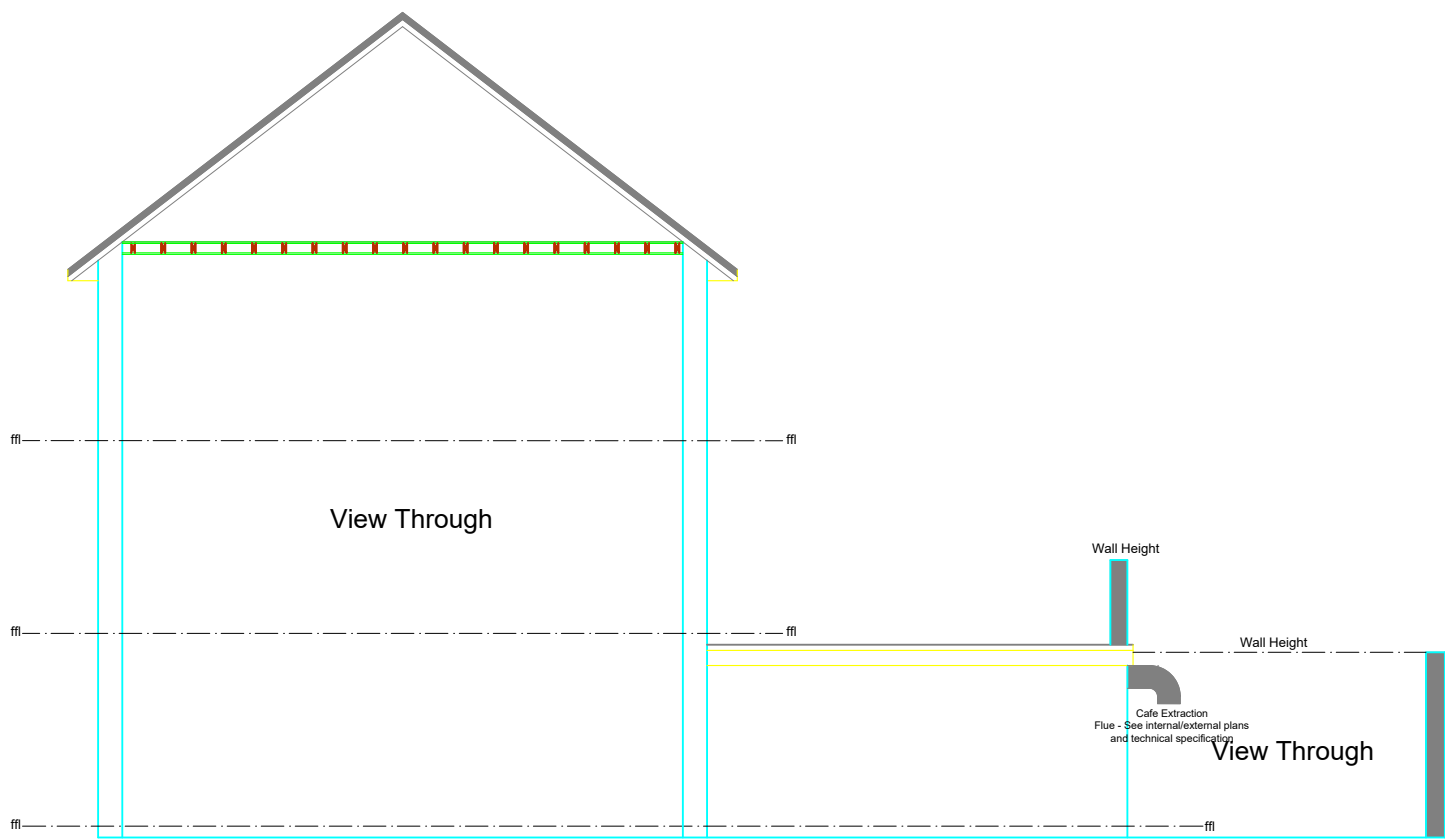

Side Elevation
As Proposed

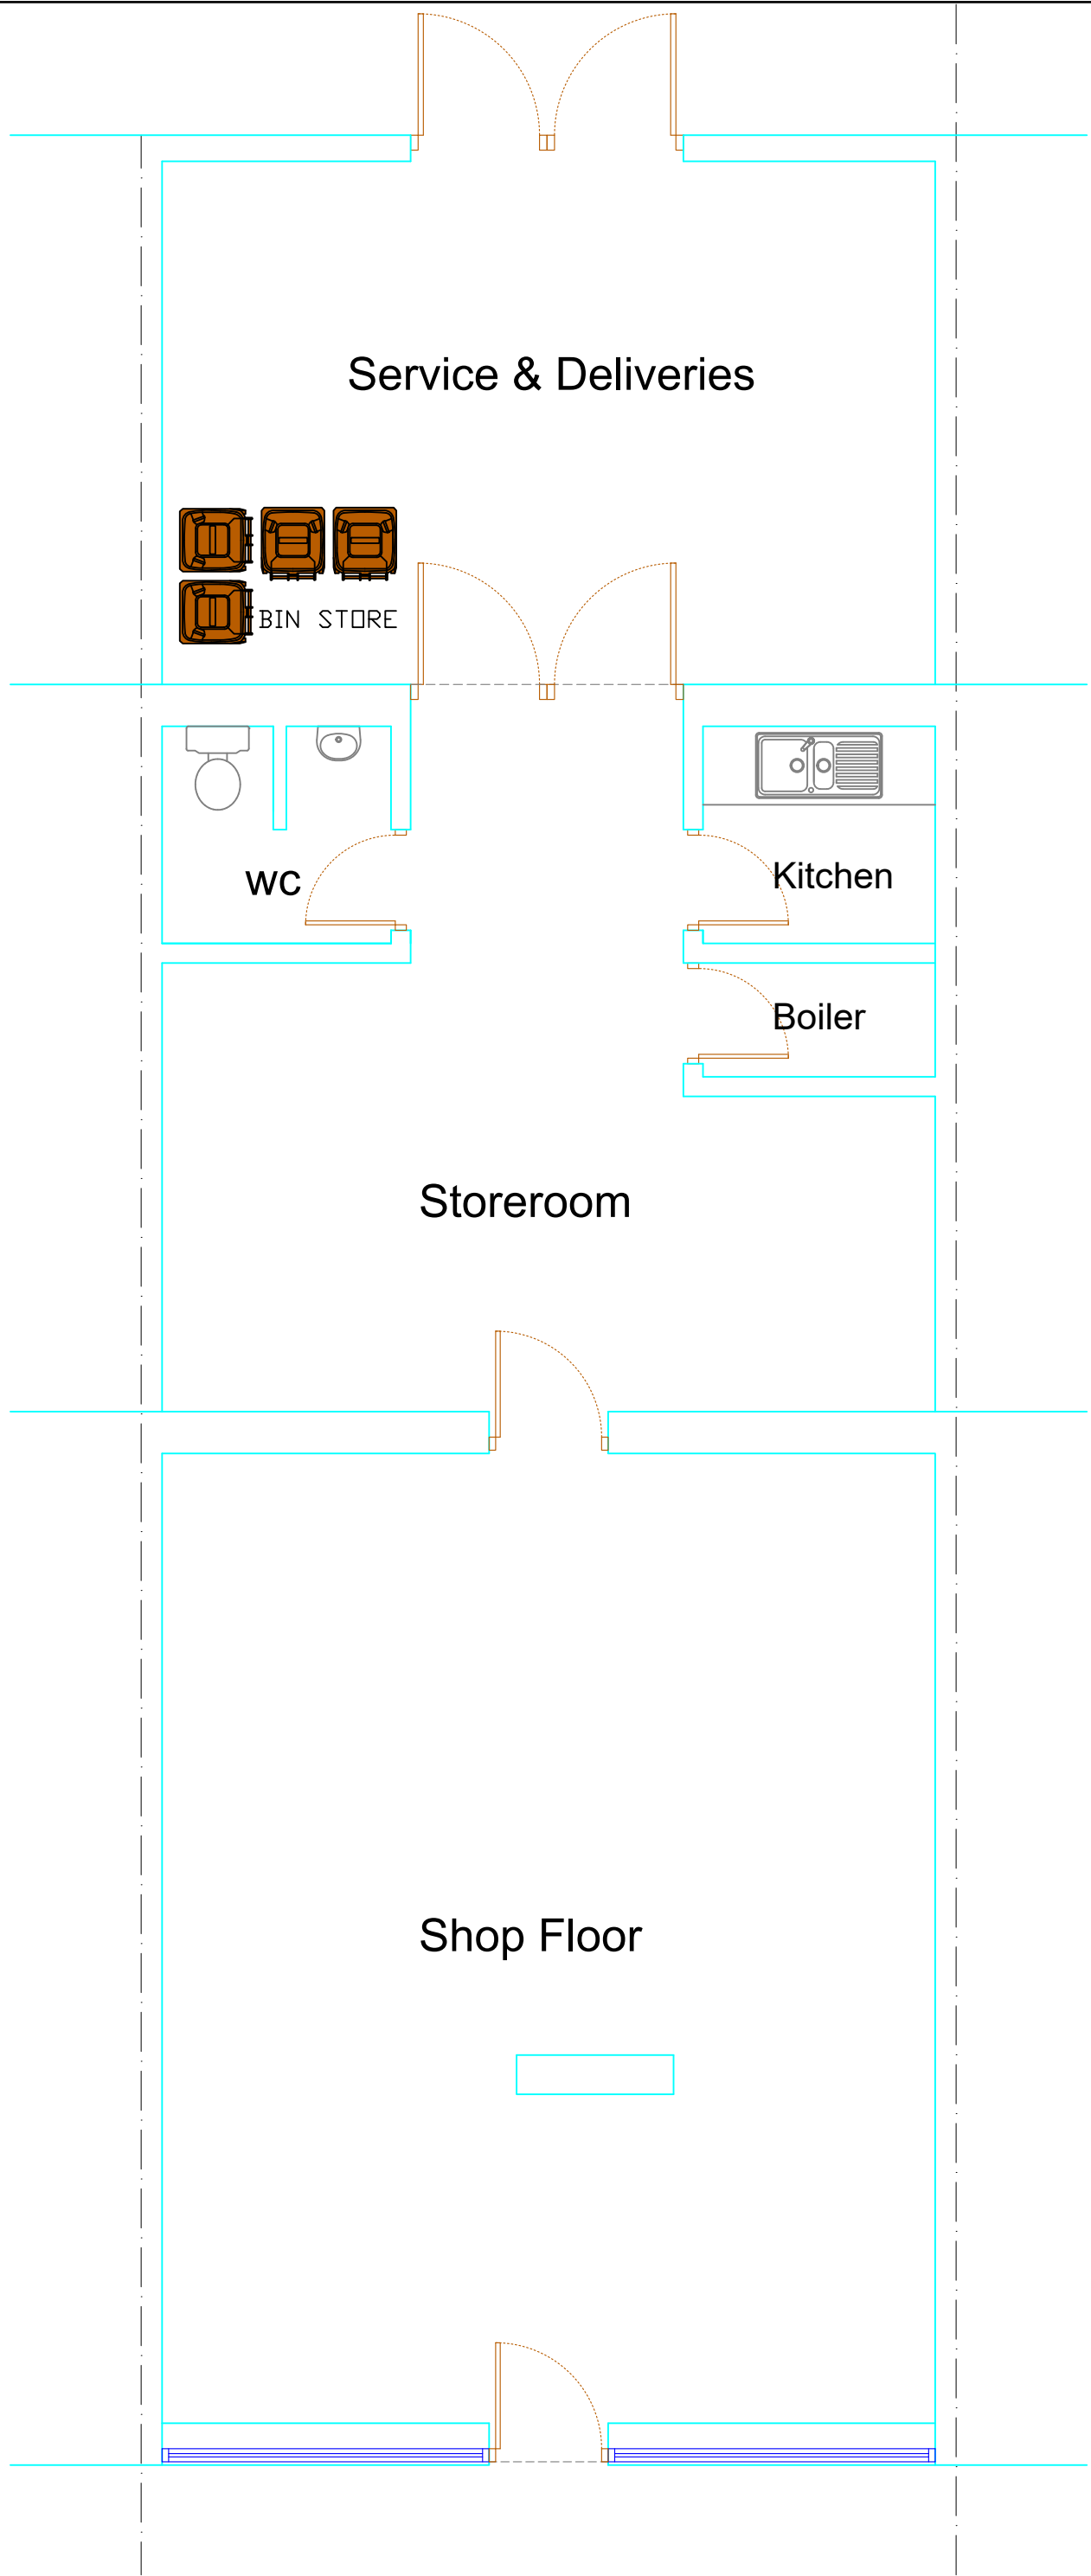

Ground Floor Plan
As Existing

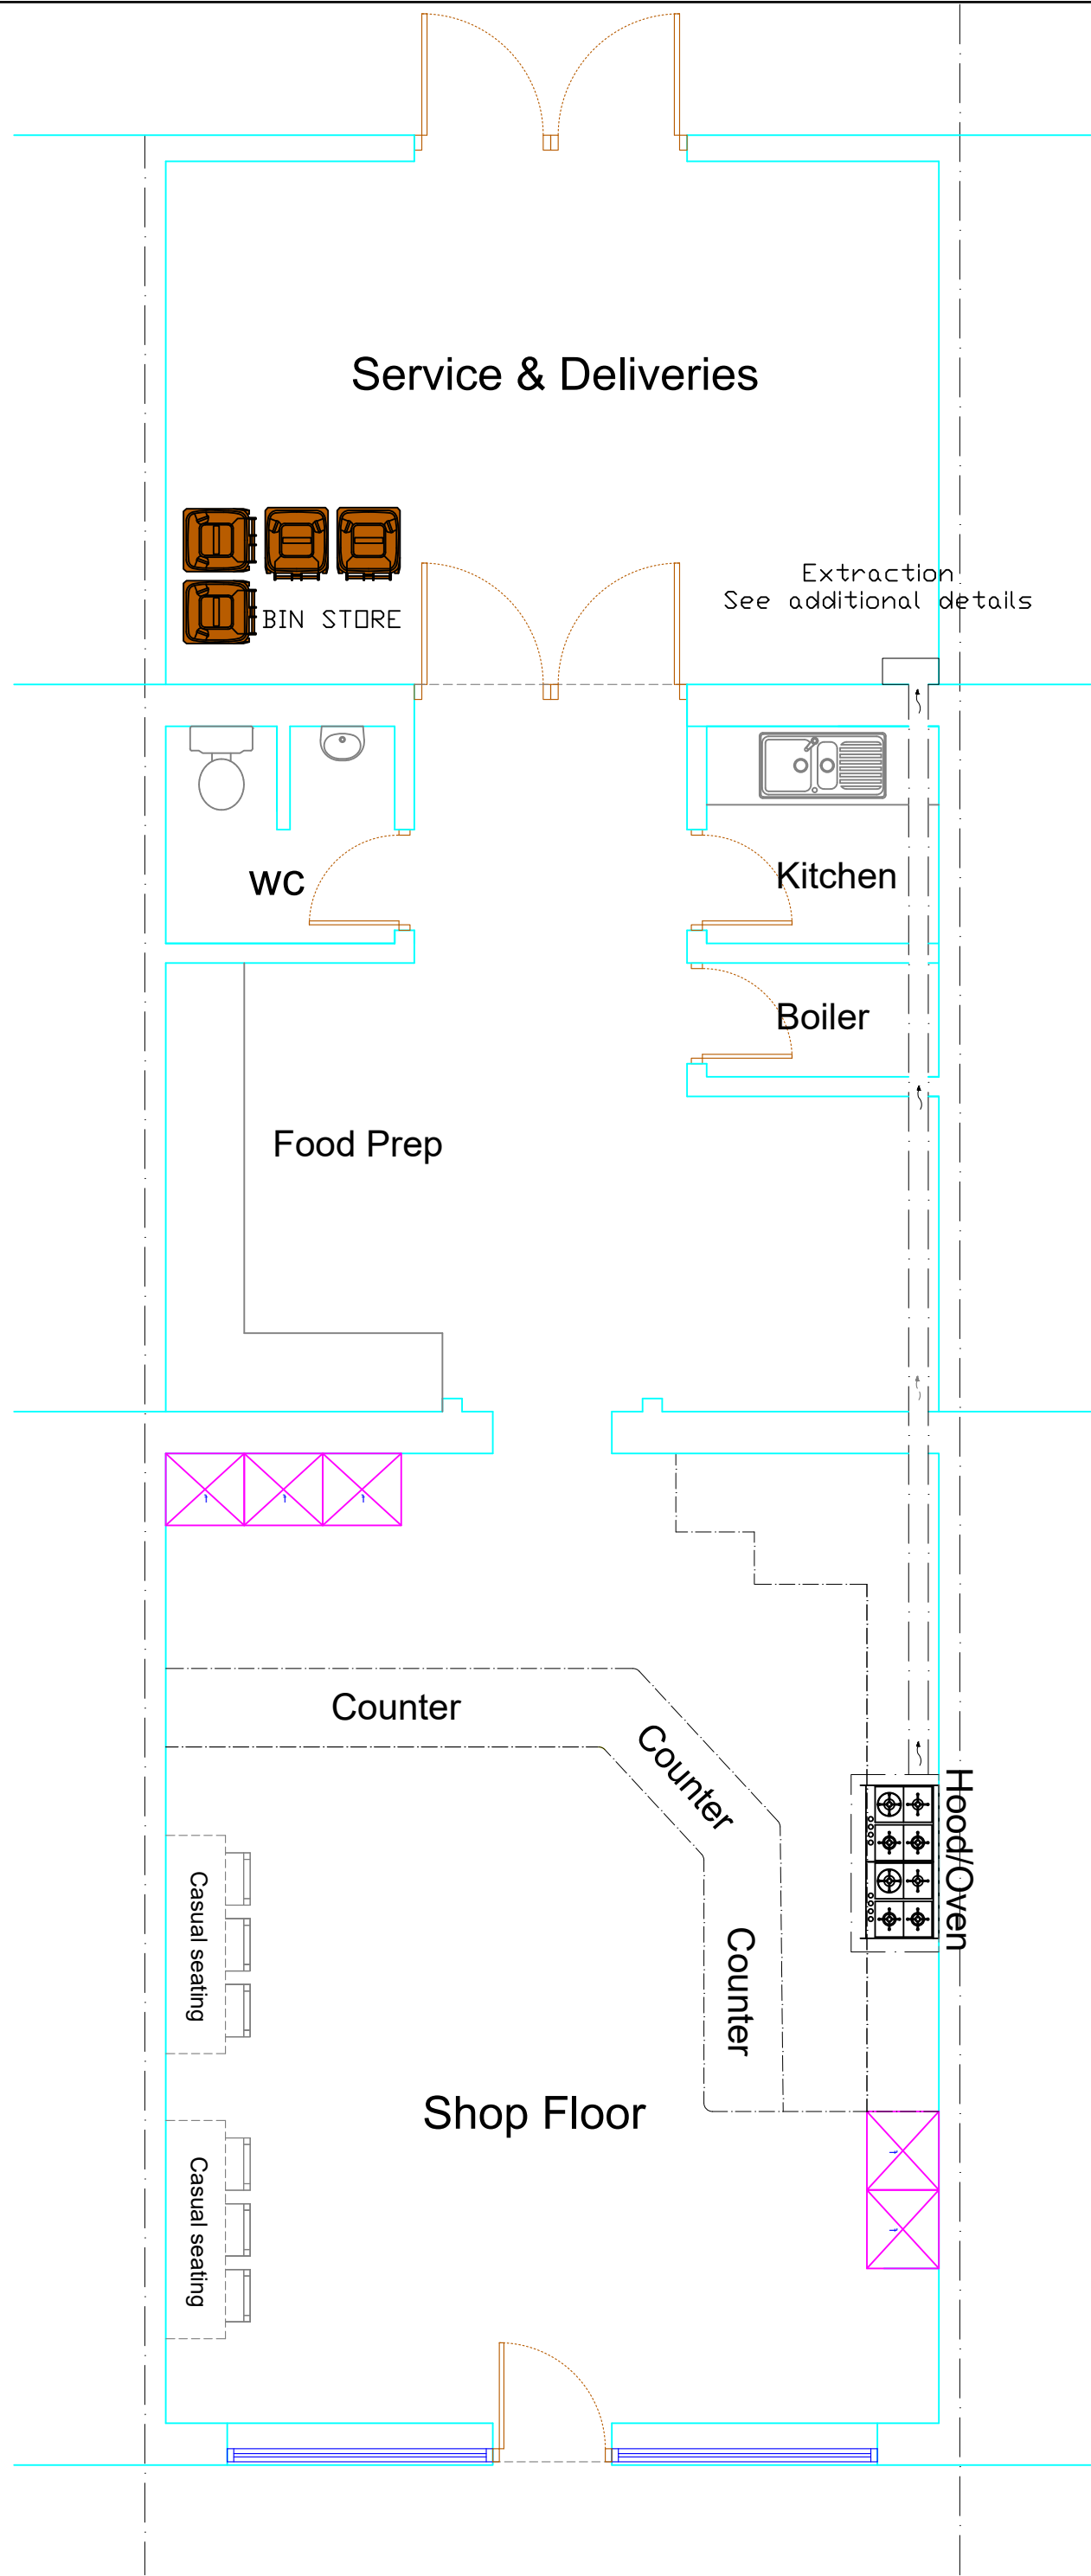

Ground Floor Plan
As Proposed

Rev	Description	Date
-----	-------------	------

Project
CHANGE OF USE TO A HOT FOOD PREMISES AND THE INSTALLATION OF A FLUE EXTRACTION SYSTEM AT 5 MERRIVALE ROAD, LIVERPOOL. L25 5NA

Client
MR A HASSAN

Contract. No.	Drg. No.	Revision	Scale	1:50 & 1:100	@ A1
	2		By	MCC	Date
			Chkd		NOV 2021

Drawing Title
EXISTING AND PROPOSED PLANS

MAT DESIGN LIMITED
Town Planning & Building Control Consultants
17 BROOKSIDE AVE
ECCLESTON
ST. HELENS
WA10 4RN
Telephone:07850203448
E-mail:miketa@blueyonder.co.uk

0mm 2500mm 5000mm 0mm 5000mm 10000mm
SCALE BAR 1:50 SCALE BAR 1:100