




EXISTISTING FRONT ELEVATION




PROPOSED FRONT ELEVATION




SCALE 1:100

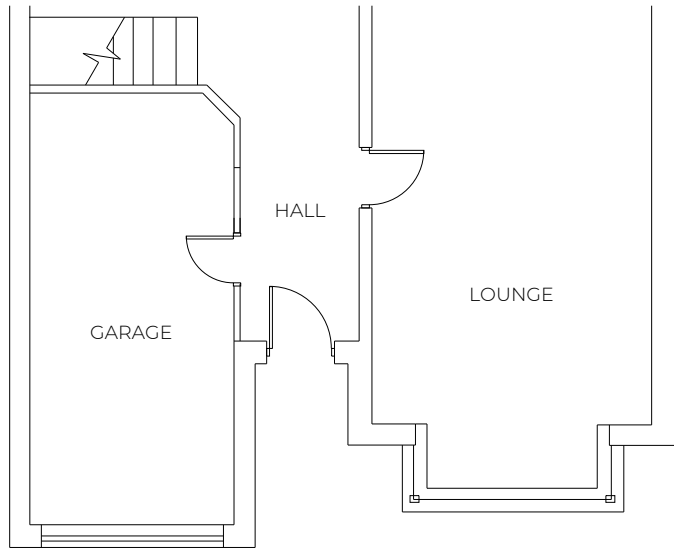

EXISTISTING FLOOR PLAN


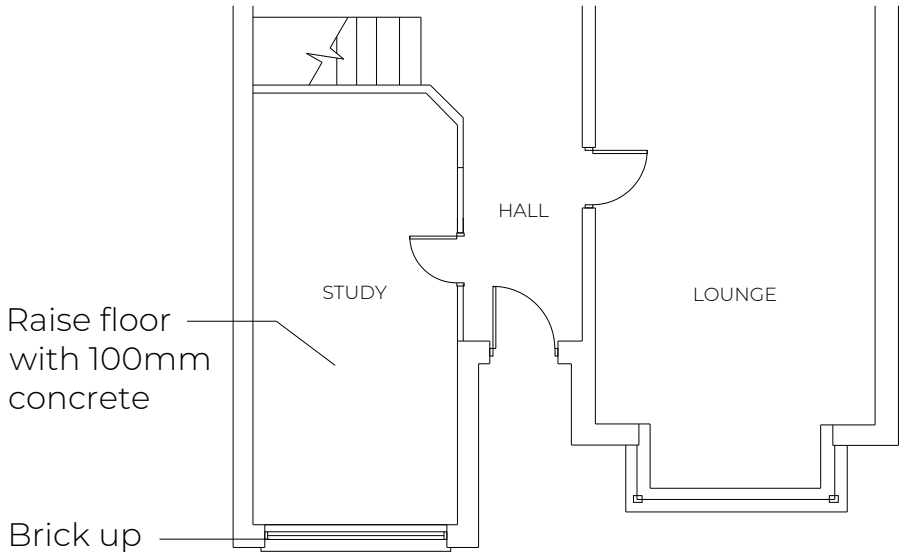


PROPOSED FLOOR PLAN

 


SCALE 1:100

BLOCK PLAN - SCALE 1:200

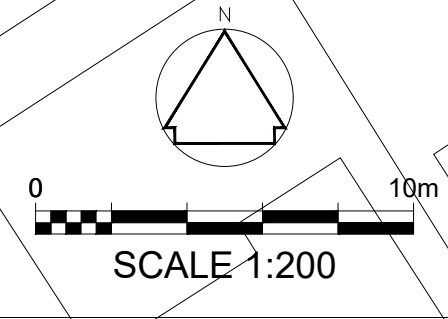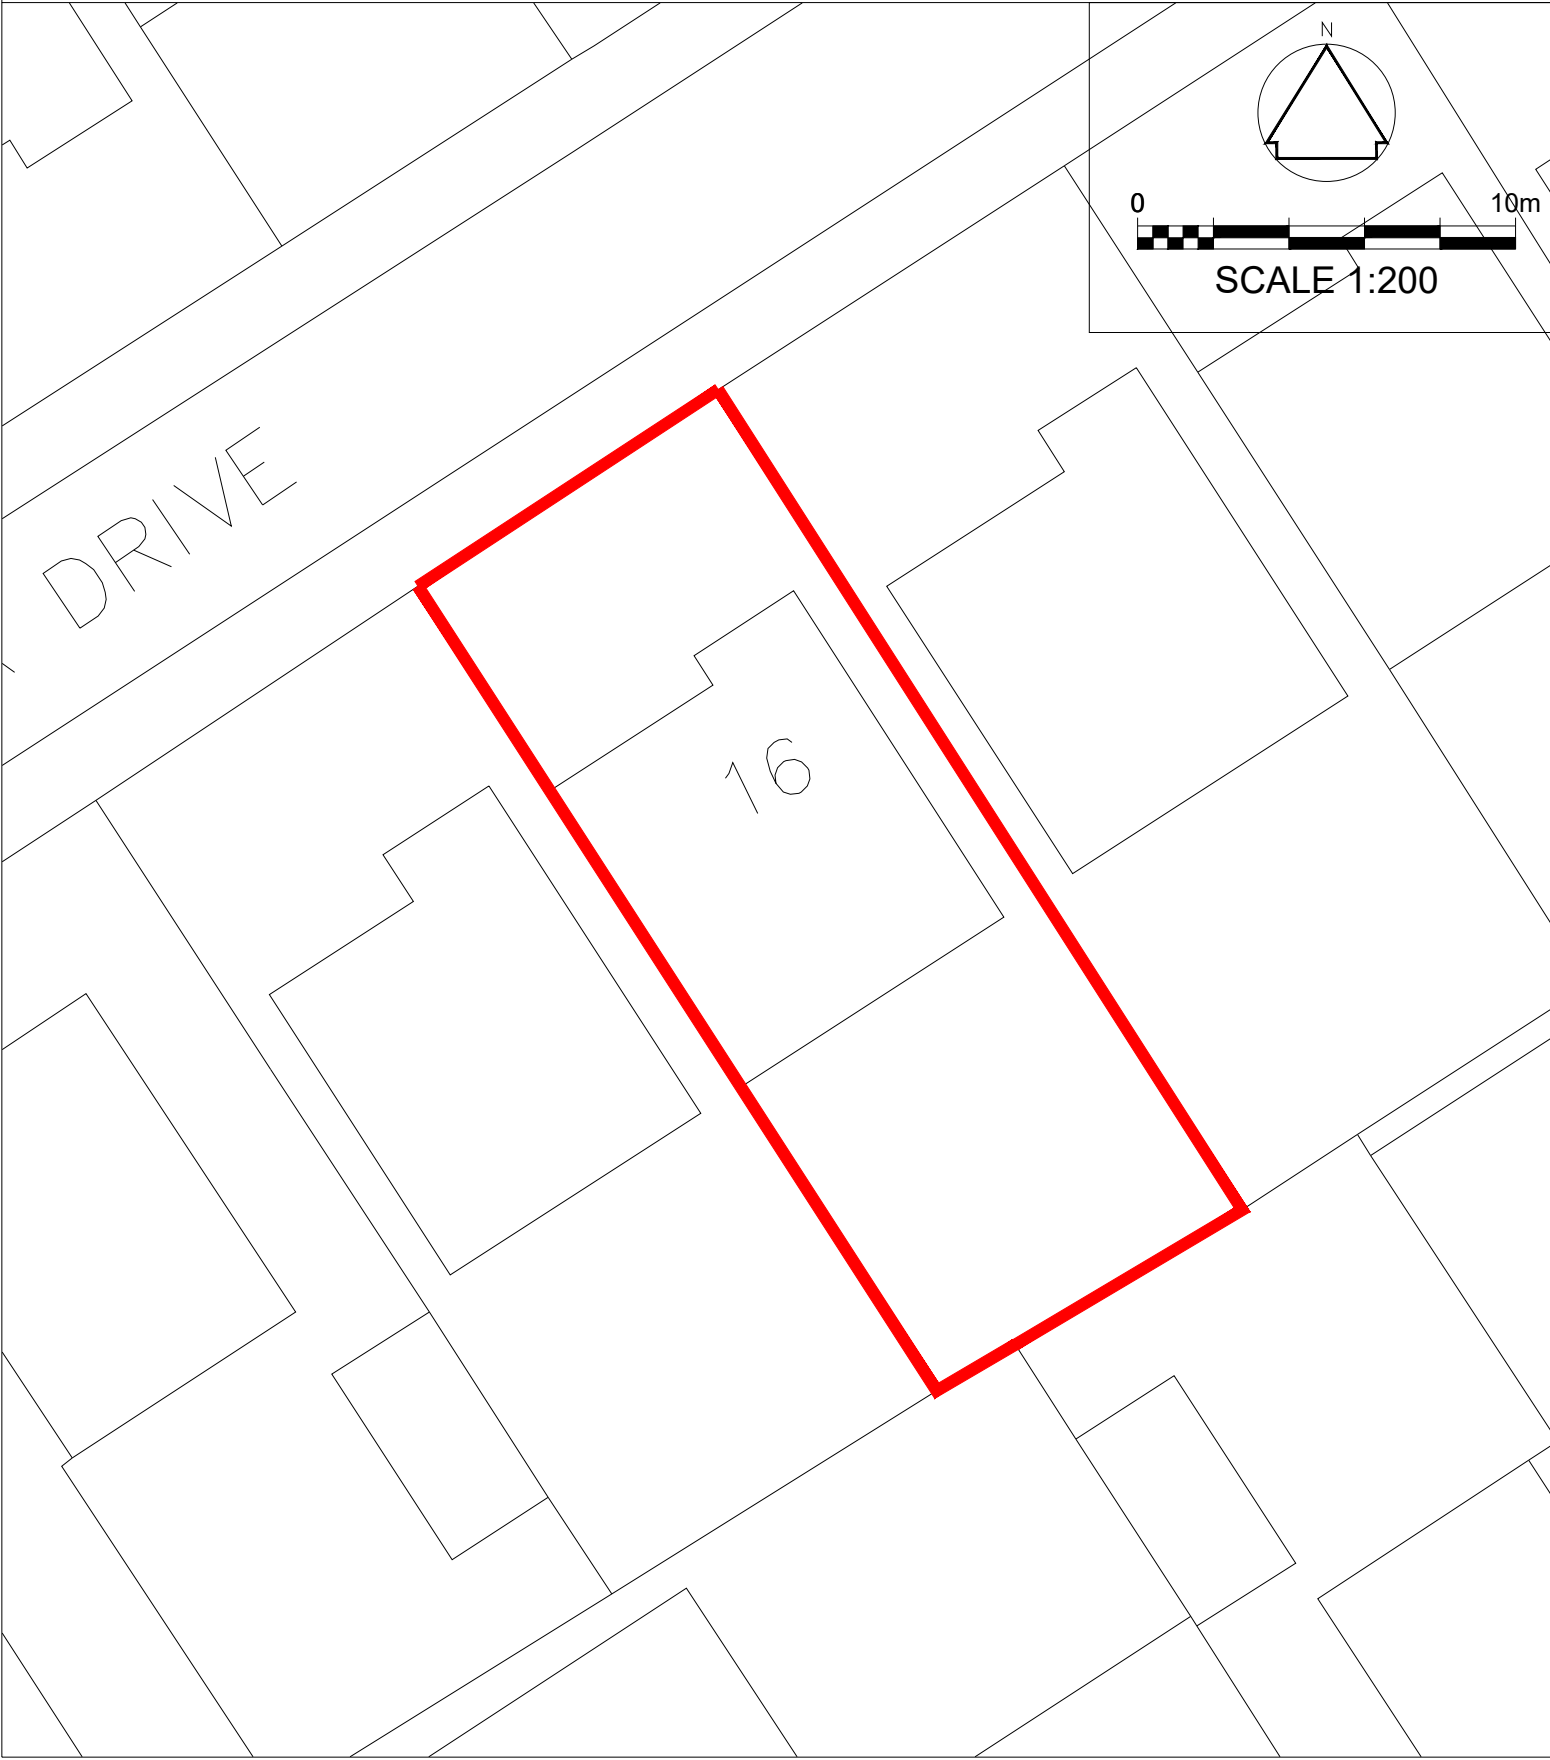

SCALE 1:200

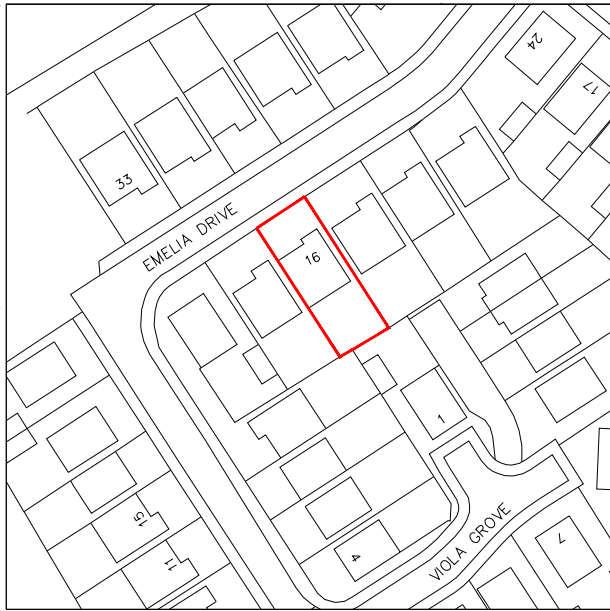

SCALE 1:1250

LOCATION PLAN - SCALE 1:1250

A	FIRST ISSUE	08.01.21
REV	AMENDMENTS	DATE
PROJECT		
PROPOSED GARAGE CONVERSION FOR 16 EMELIA DRIVE L34 1AX		
TITLE		
EXISTING/PROPOSED FLOOR PLAN, ELEVATIONS & BLOCK PLAN WITH LOCATION PLAN		
SCALE		DATE
		SEP 21
NO.	01	REVISION
		A