



The Contractor is responsible for checking dimensions and any discrepancy to be verified with the Architects before proceeding. Figured dimensions to be worked to only. Subject to all Local Authority and Statutory approvals.

DO NOT SCALE

PLANNING

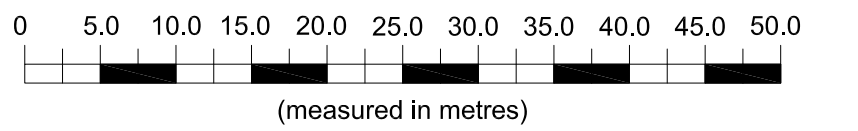

1:500

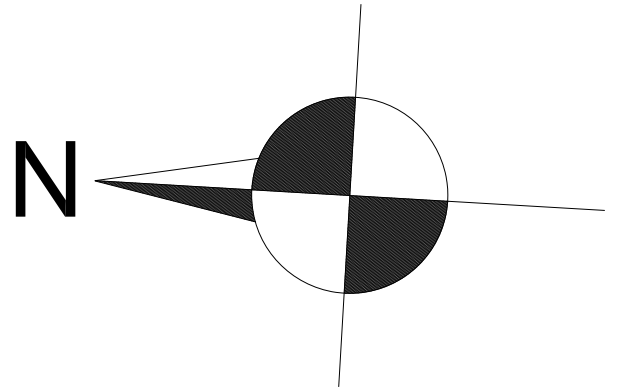

L	PFS secure cycle storage updated	20.10.21
K	Minor updates to address Highways Officer comments	24.09.21
J	PFS updated	15.06.21
I	Secure covered cycle relocated	10.07.20
H	Cycle store stand relocated	09.07.20
G	Site plan updated	08.07.20
F	Drive-thru site updated	03.04.20
E	Landscape screening removed, see landscape architects drawings	08.10.19
D	Site plan updated	03.10.19
C	Site plan updated	30.04.19
B	Pedestrian Access & Parking updated to Drive-thru	18.07.18
A	Updated to address KMBC comments	03.07.18
REV	DESCRIPTION	DATE

EMERSON HOUSE, HEYES LANE,
ALDERLEY EDGE,
CHESHIRE SK9 7LF
Tel: (01625) 588400. Fax: (01625) 588276

Orbit

location
ACADEMY BUSINESS PARK
LEES ROAD KNOWSLEY L33 7SA

title
SITE PLAN AS PROPOSED for
Drive-thru + P.F.S.

scale 1:500 @ A1	ref t.l.h.	checked	date 28.03.18
---------------------	---------------	---------	------------------

drawing no. 389-PL-2002-L