

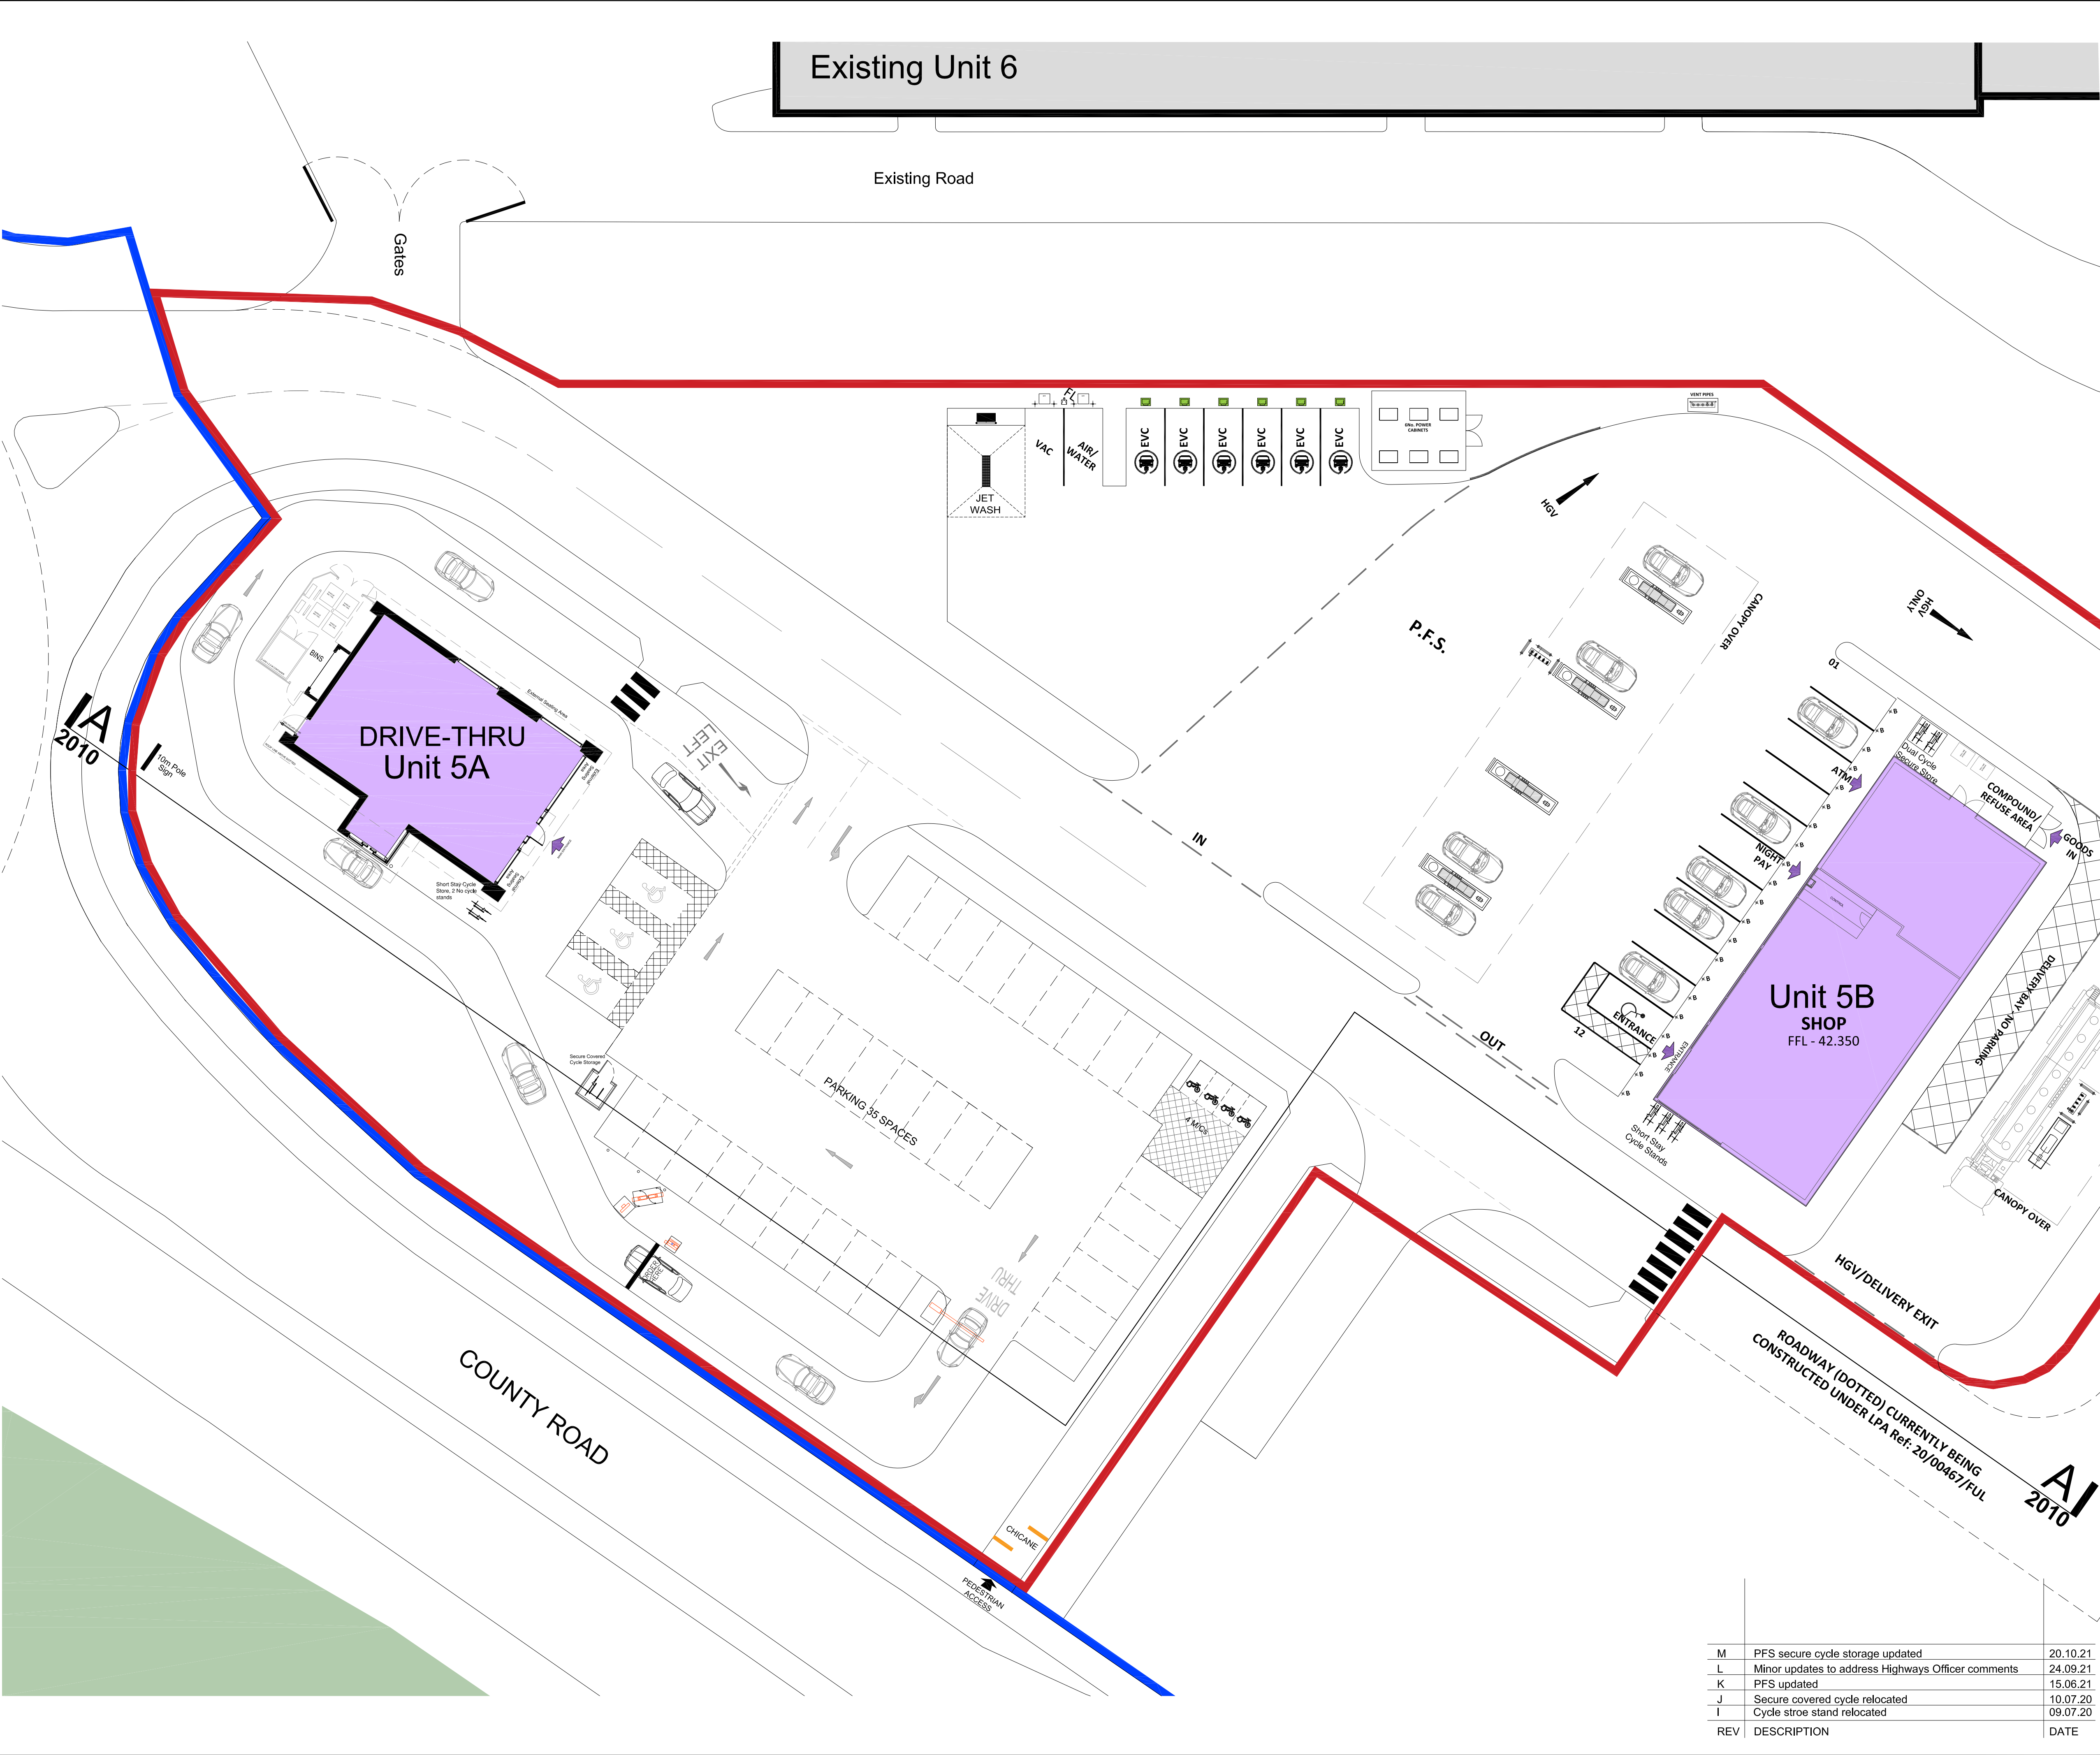


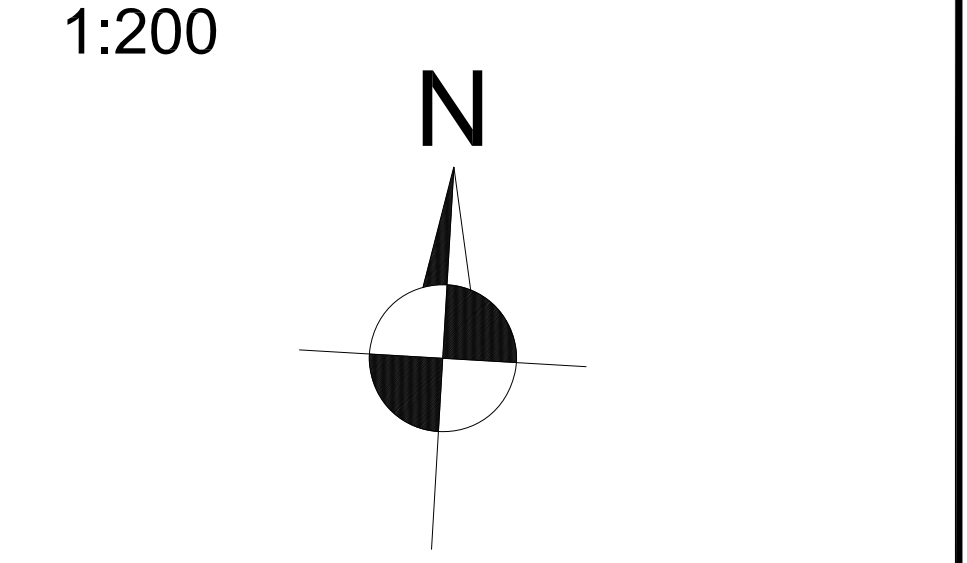

The Contractor is responsible for checking dimensions and any discrepancy to be verified with the Architects before proceeding. Figured dimensions to be worked to only. Subject to all Local Authority and Statutory approvals.
DO NOT SCALE

PLANNING

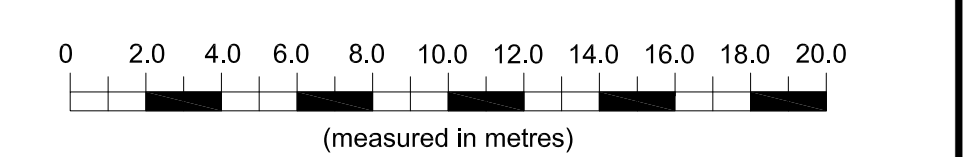

H	Site plan updated	08.07.20
G	Drive thru + site plan updated	03.04.20
F	Landscaping removed, see landscape architects drawings	08.10.19
E	Site plan update	03.10.19
D	Site plan update	01.05.19
C	Pedestrian Access & Parking updated to Drive-thru	18.07.18
B	Further updated to address KMBC comments	03.07.18
A	PFS layout updated to suit deliveries	28.06.18
REV	DESCRIPTION	DATE

EMERSON HOUSE, HEYES LANE,
ALDERLEY EDGE,
CHESHIRE SK9 7LF
Tel: (01625) 588400, Fax: (01625) 588276



location
**ACADEMY BUSINESS PARK
LEES ROAD KNOWSLEY L33 7SA**

title
**SITE PLAN AS PROPOSED for
Drive-thru + P.F.S.**

scale	1:200	@ A1	ref	t.l.h.	checked	date	28.03.18
-------	-------	------	-----	--------	---------	------	----------

drawing no.
389-PL-2003-M

M	PFS secure cycle storage updated	20.10.21
L	Minor updates to address Highways Officer comments	24.09.21
K	PFS updated	15.06.21
J	Secure covered cycle relocated	10.07.20
I	Cycle stroe stand relocated	09.07.20
REV	DESCRIPTION	DATE