



PROPOSED GROUND FLOOR PLAN Scale 1:100

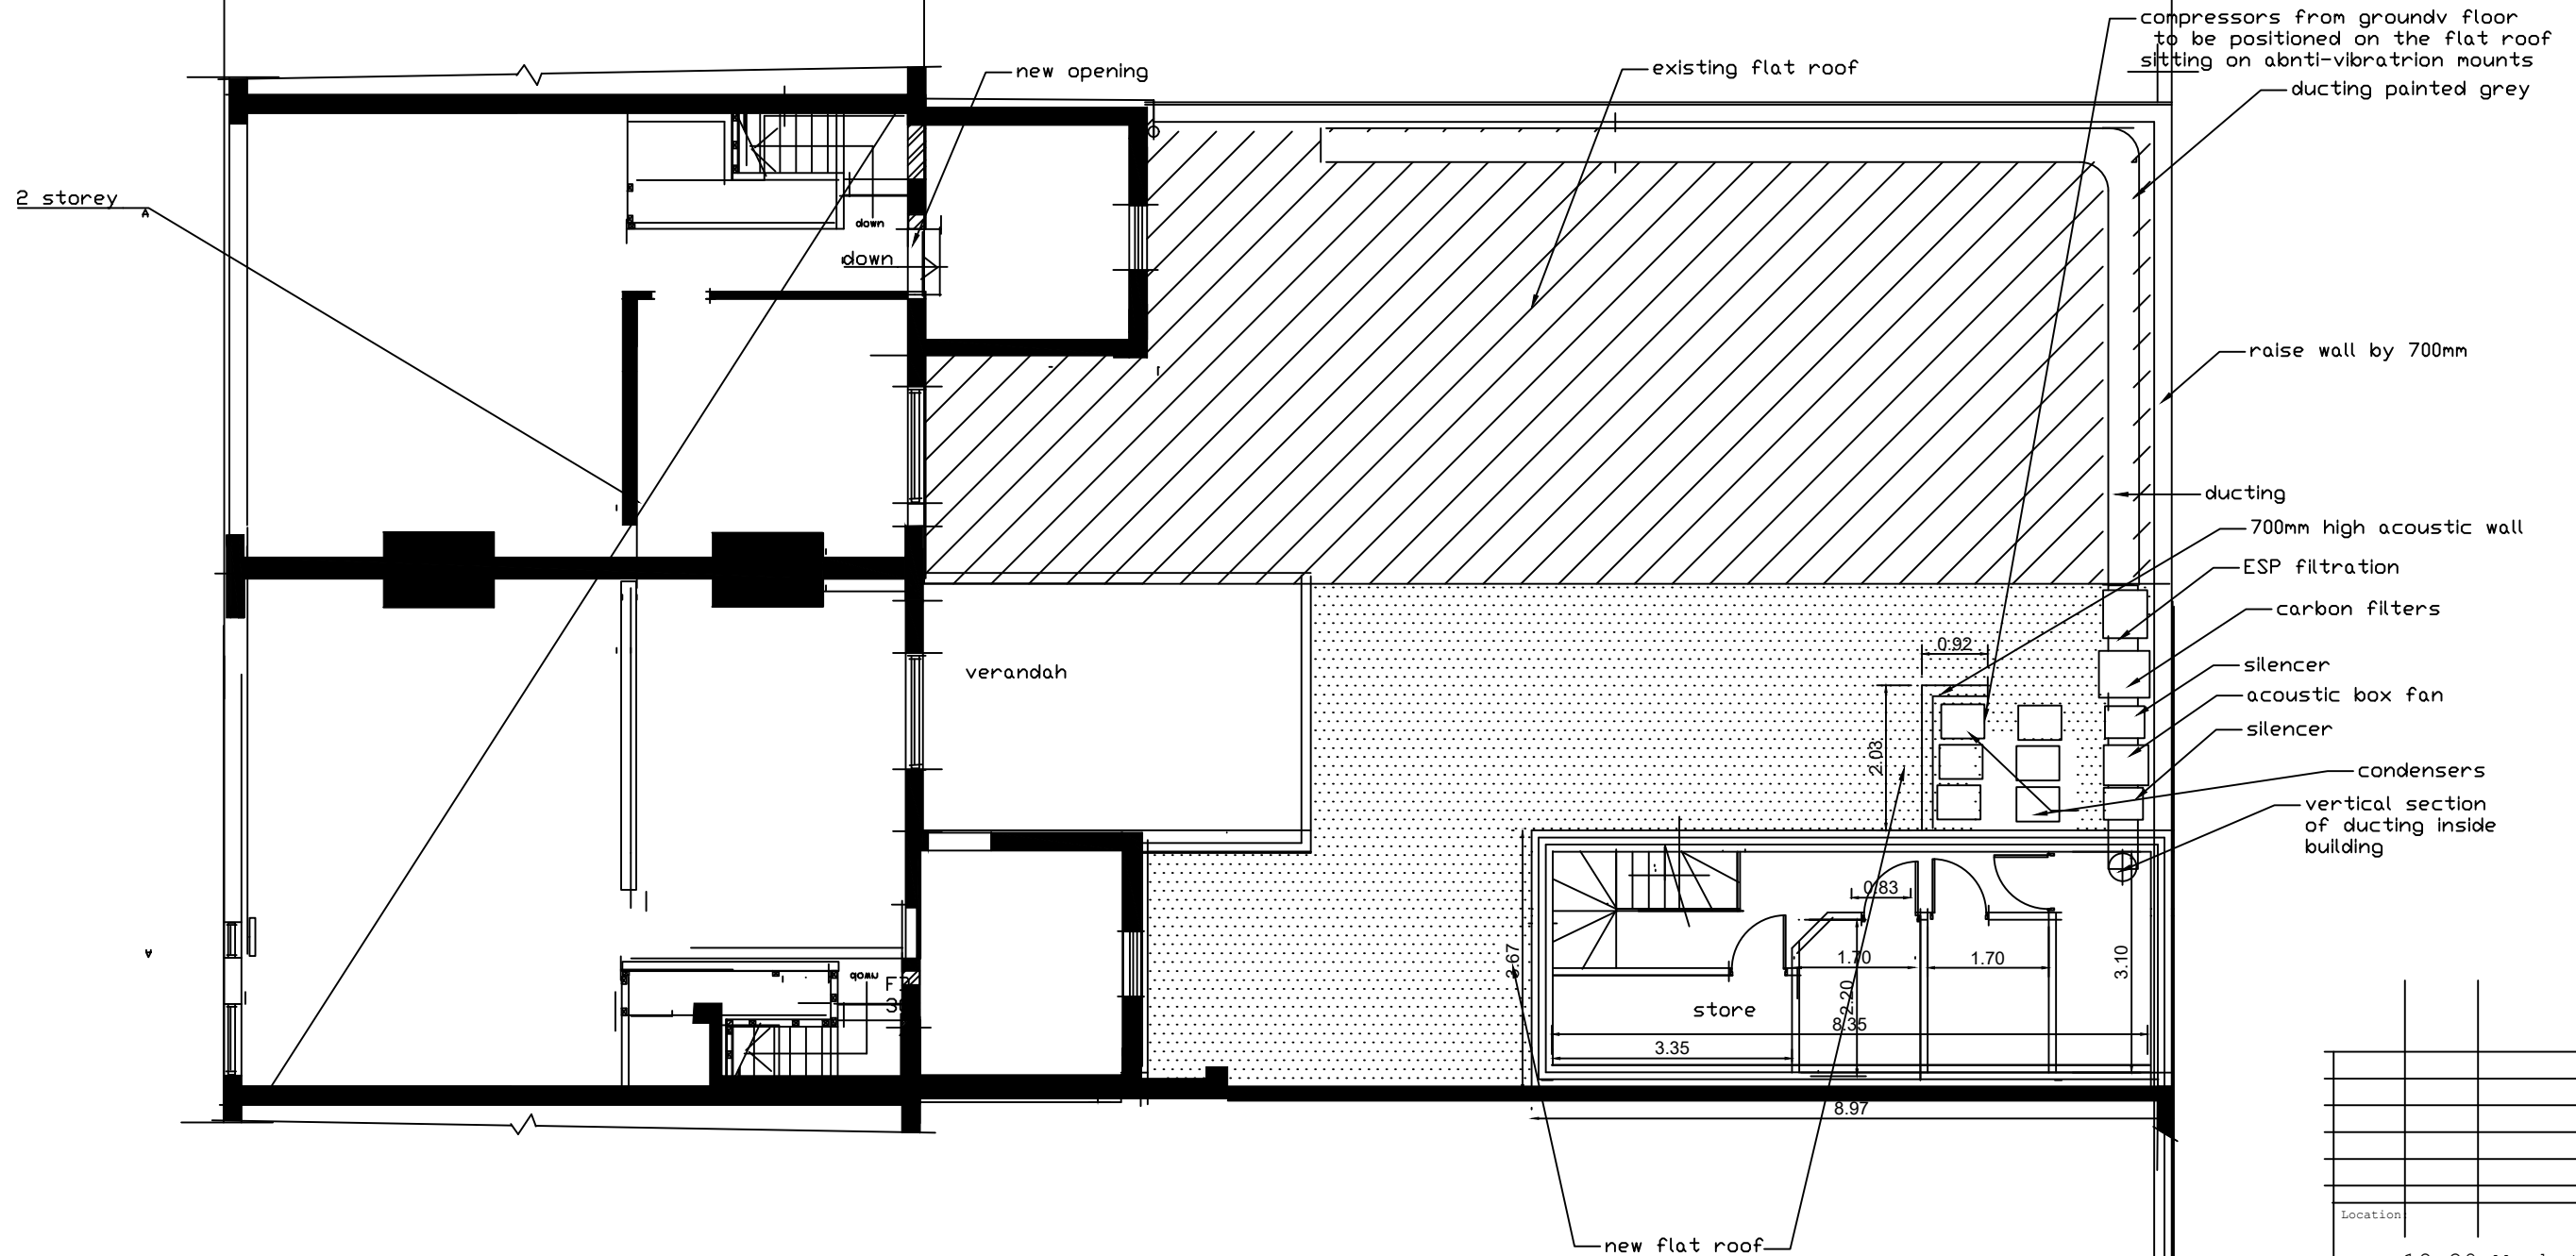

PROPOSED FIRST FLOOR PLAN Scale 1:100

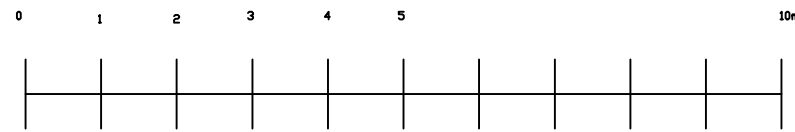

EXISTING TWO STOREY
REAR EXTENSION AT
THE NEIGHBOURING
SITE AT 8 MACKETS
LANE

THIS IS TO SHOW
THAT REAR YARD
TWO STOREY
EXTENSION IS
DONE IN THE
PAST ALONG THIS
PARADE



Location	
18-20 Mackets Lane, Hunts Cross, Liverpool	
clients:	
Shop Express Ltd	
project:	
Part single part two storey rear extensions & convert part of the shop into diner/multi kitchens	
drawings::	
Proposed First Floor plan	
drawing no.: W.25/17/05	scale: 1:100
	date: April 2026
GEO-NEO UK Ltd Architectural Co.	