



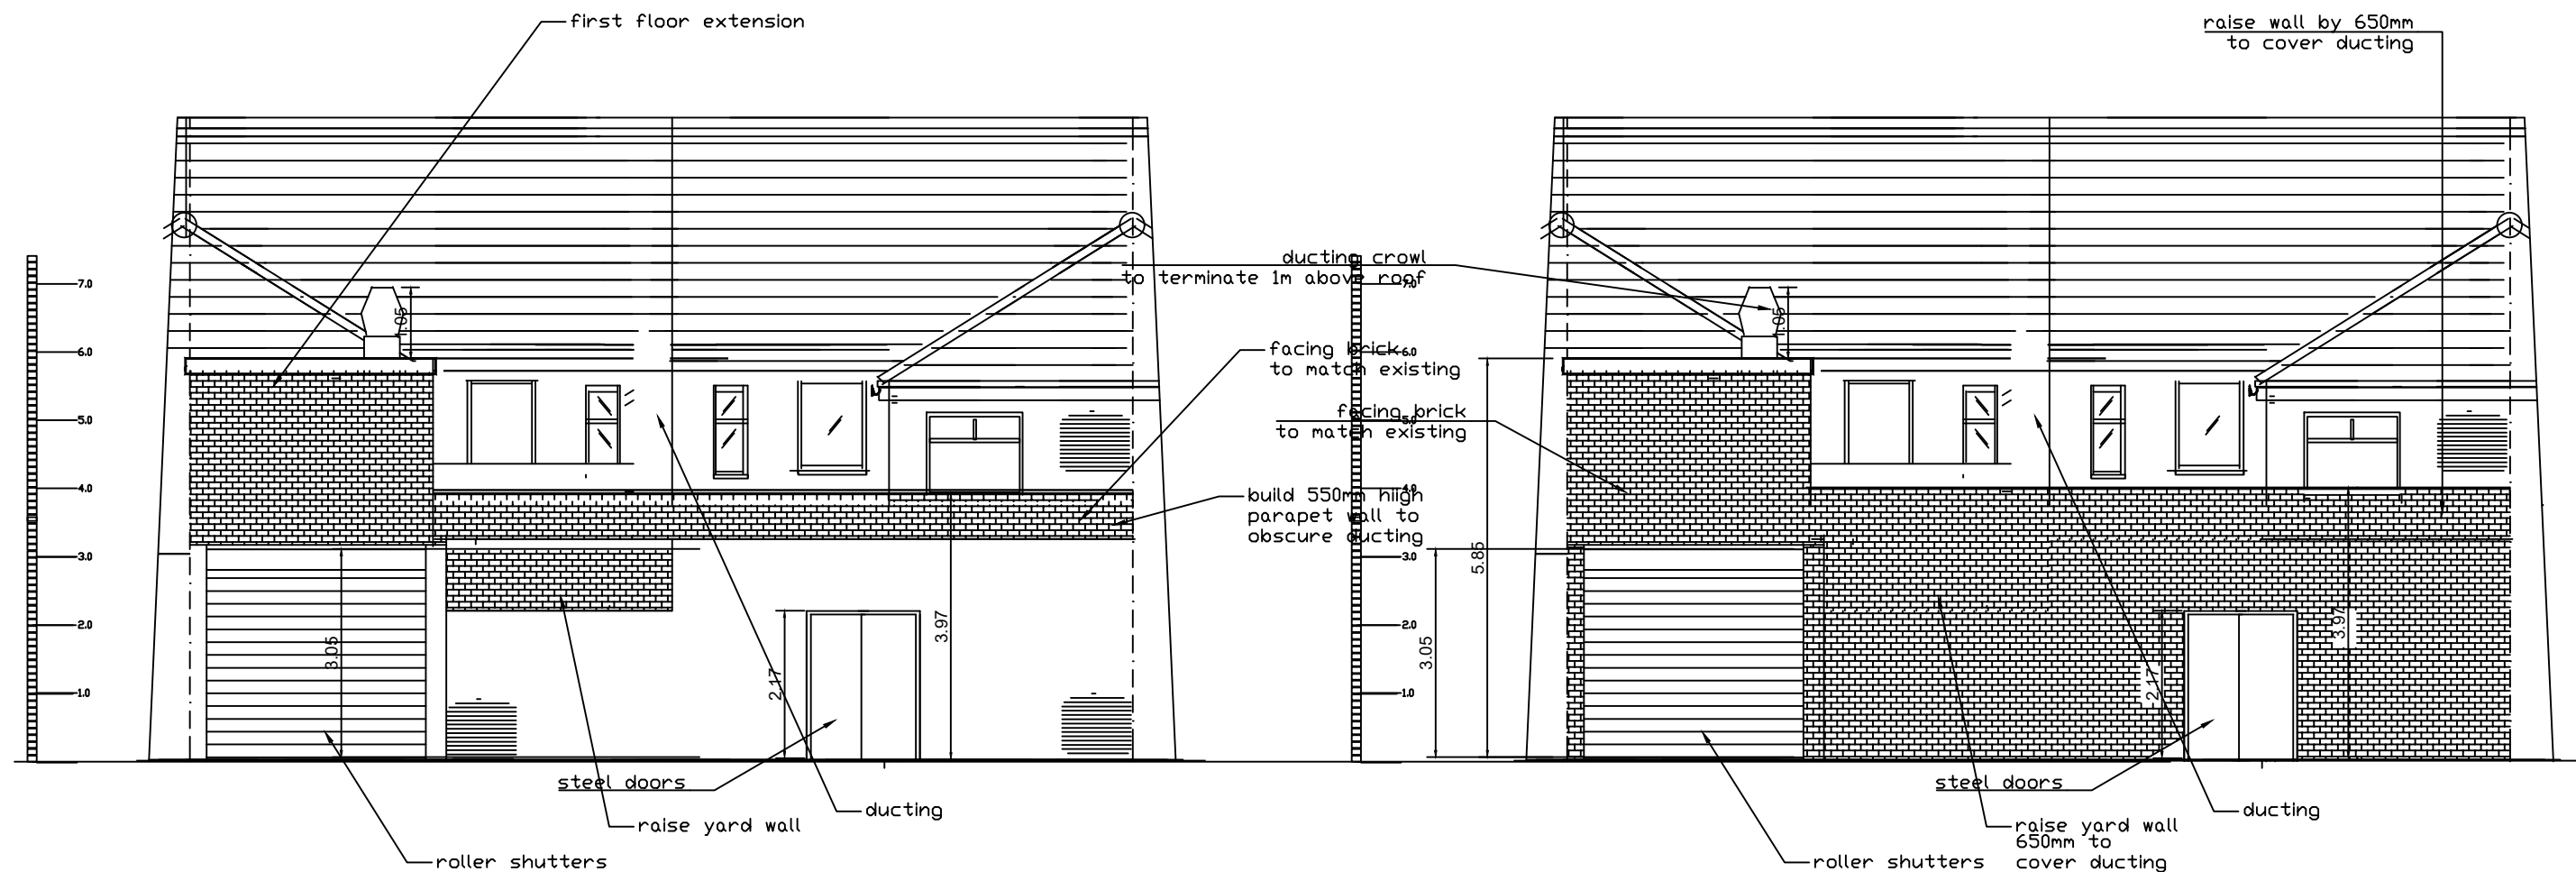

PROPOSED REAR ELEVATIONS Scale 1:100

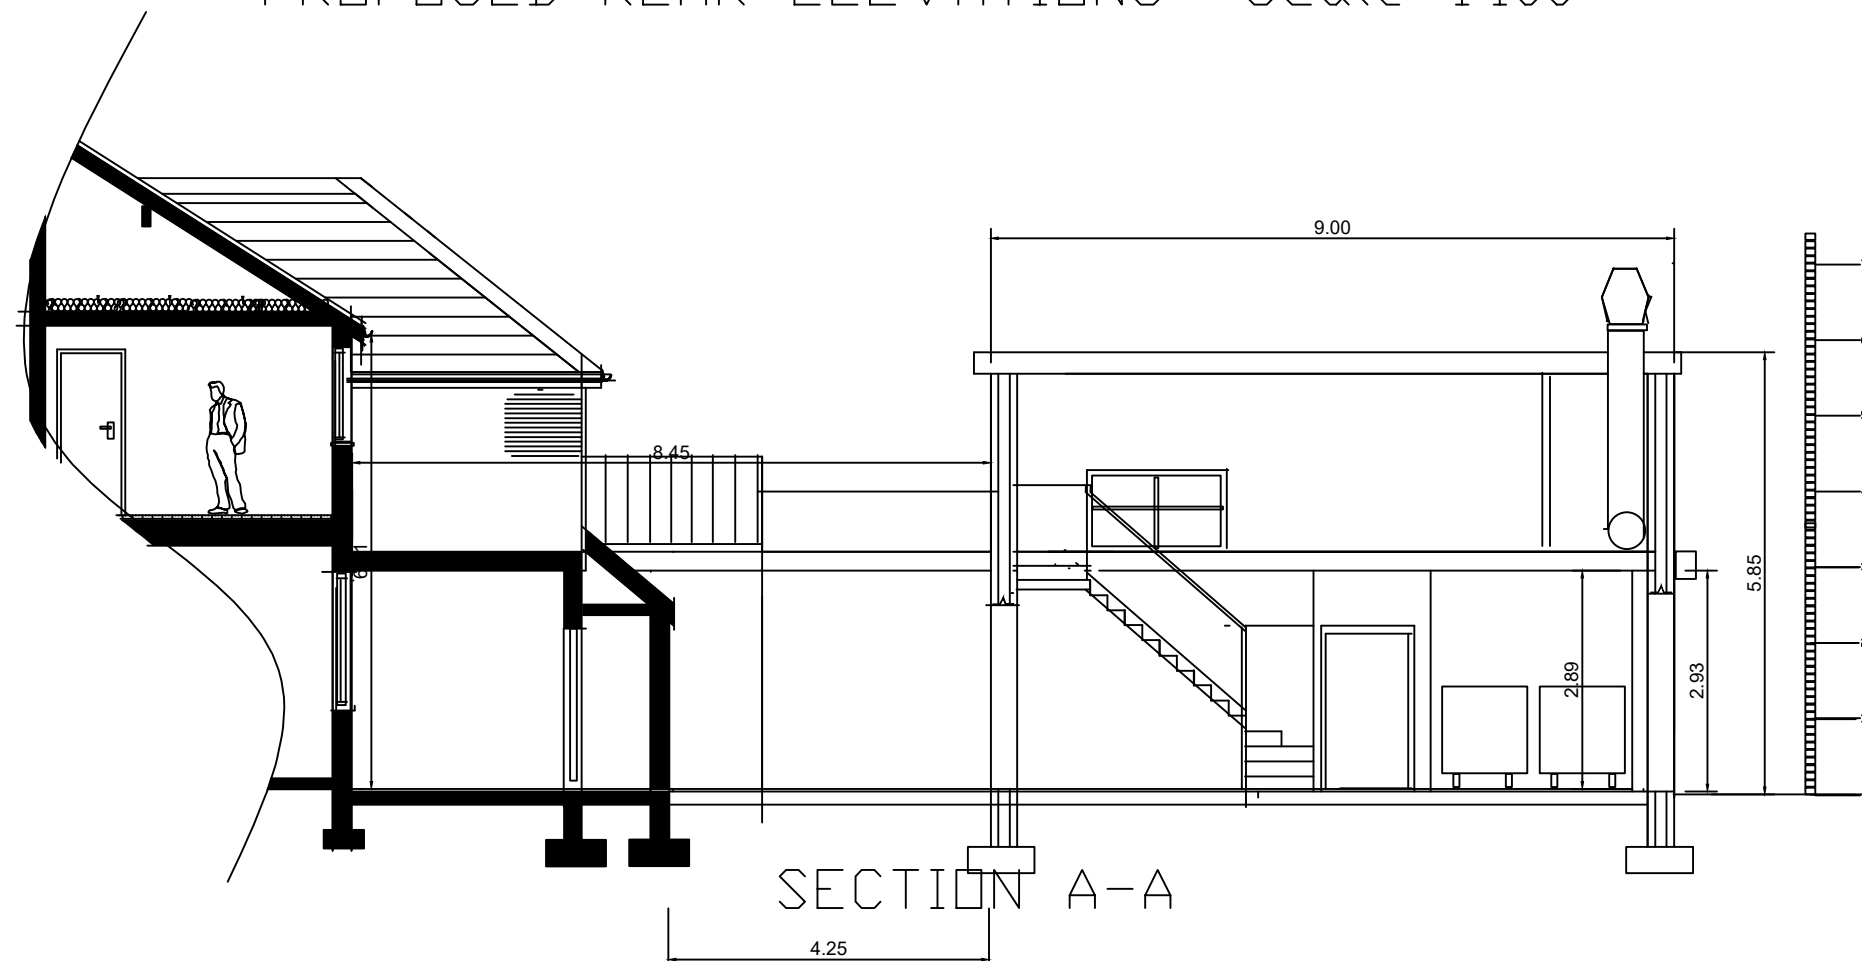

Location:		18-20 Mackets Lane, Hunts Cross, Liverpool
clients:		Shop Express Ltd
project:		Part single part two storey rear extensions & convert part of the shop into diner/multi kitchens
drawings:		PROPOSED Section & REAR Elevations
drawing no.:	scale:	1:100
W.25/17/06	date:	April 2026
GEO-NEO UK Ltd Architectural Co.		