
 
 


YEW TREE ROAD

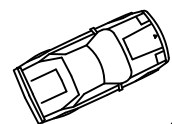

parking



pavement

rear entry
(deliveries/bin collection)

slip road

Slip road


short time parking

  

MACKETS LANE

8.12m

delivery van

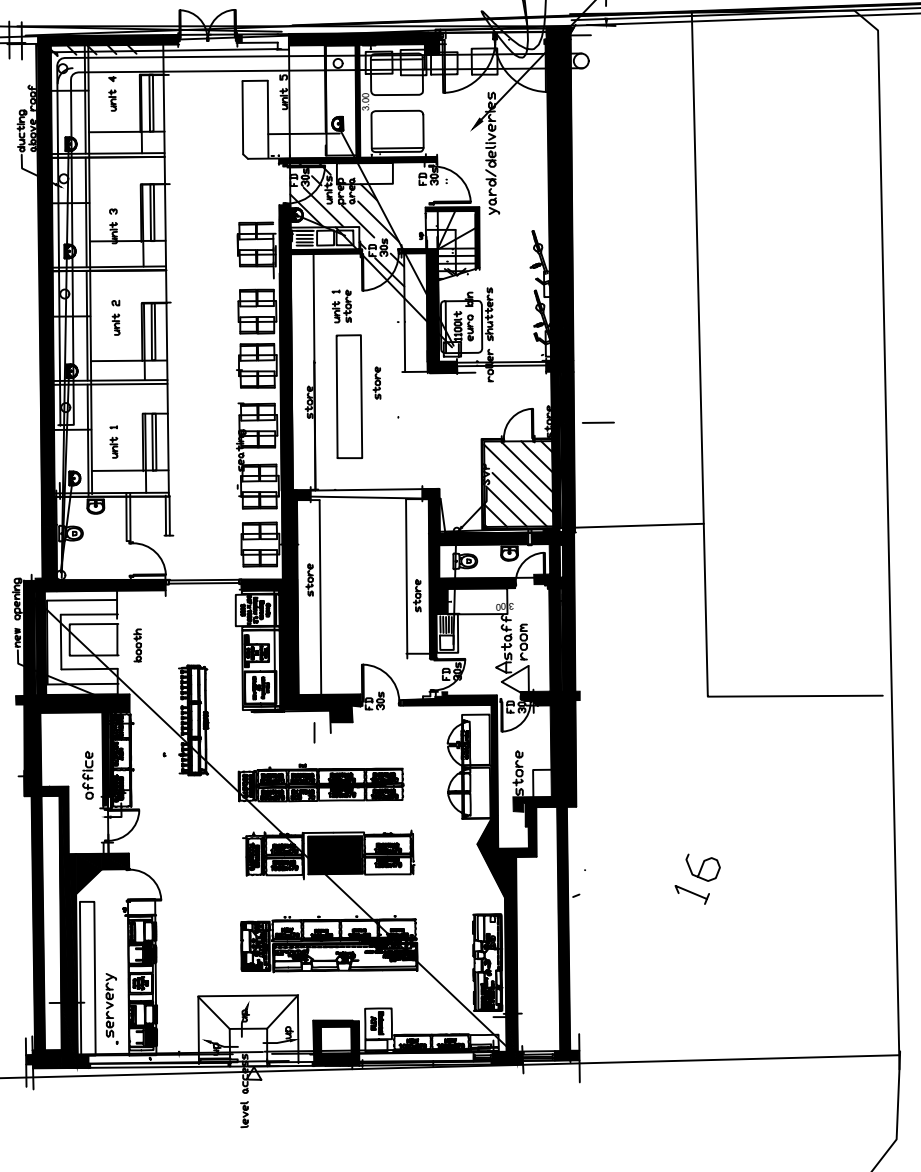

16

14

SITE PLAN 1:200

Location: 18-20 Mackets Lane,
Hunts Cross, Liverpool

clients: Shop Express Ltd

project: Part single part two
storey rear extensions
& convert part of the
shop into diner/multi
kitchens

drawings: Site plan showing
Deliveries and bin
collection

drawing no.:
W.25/17/11

scale: 1:200

date: April 2026

GEO-NEO UK Ltd Architectural Co.

