


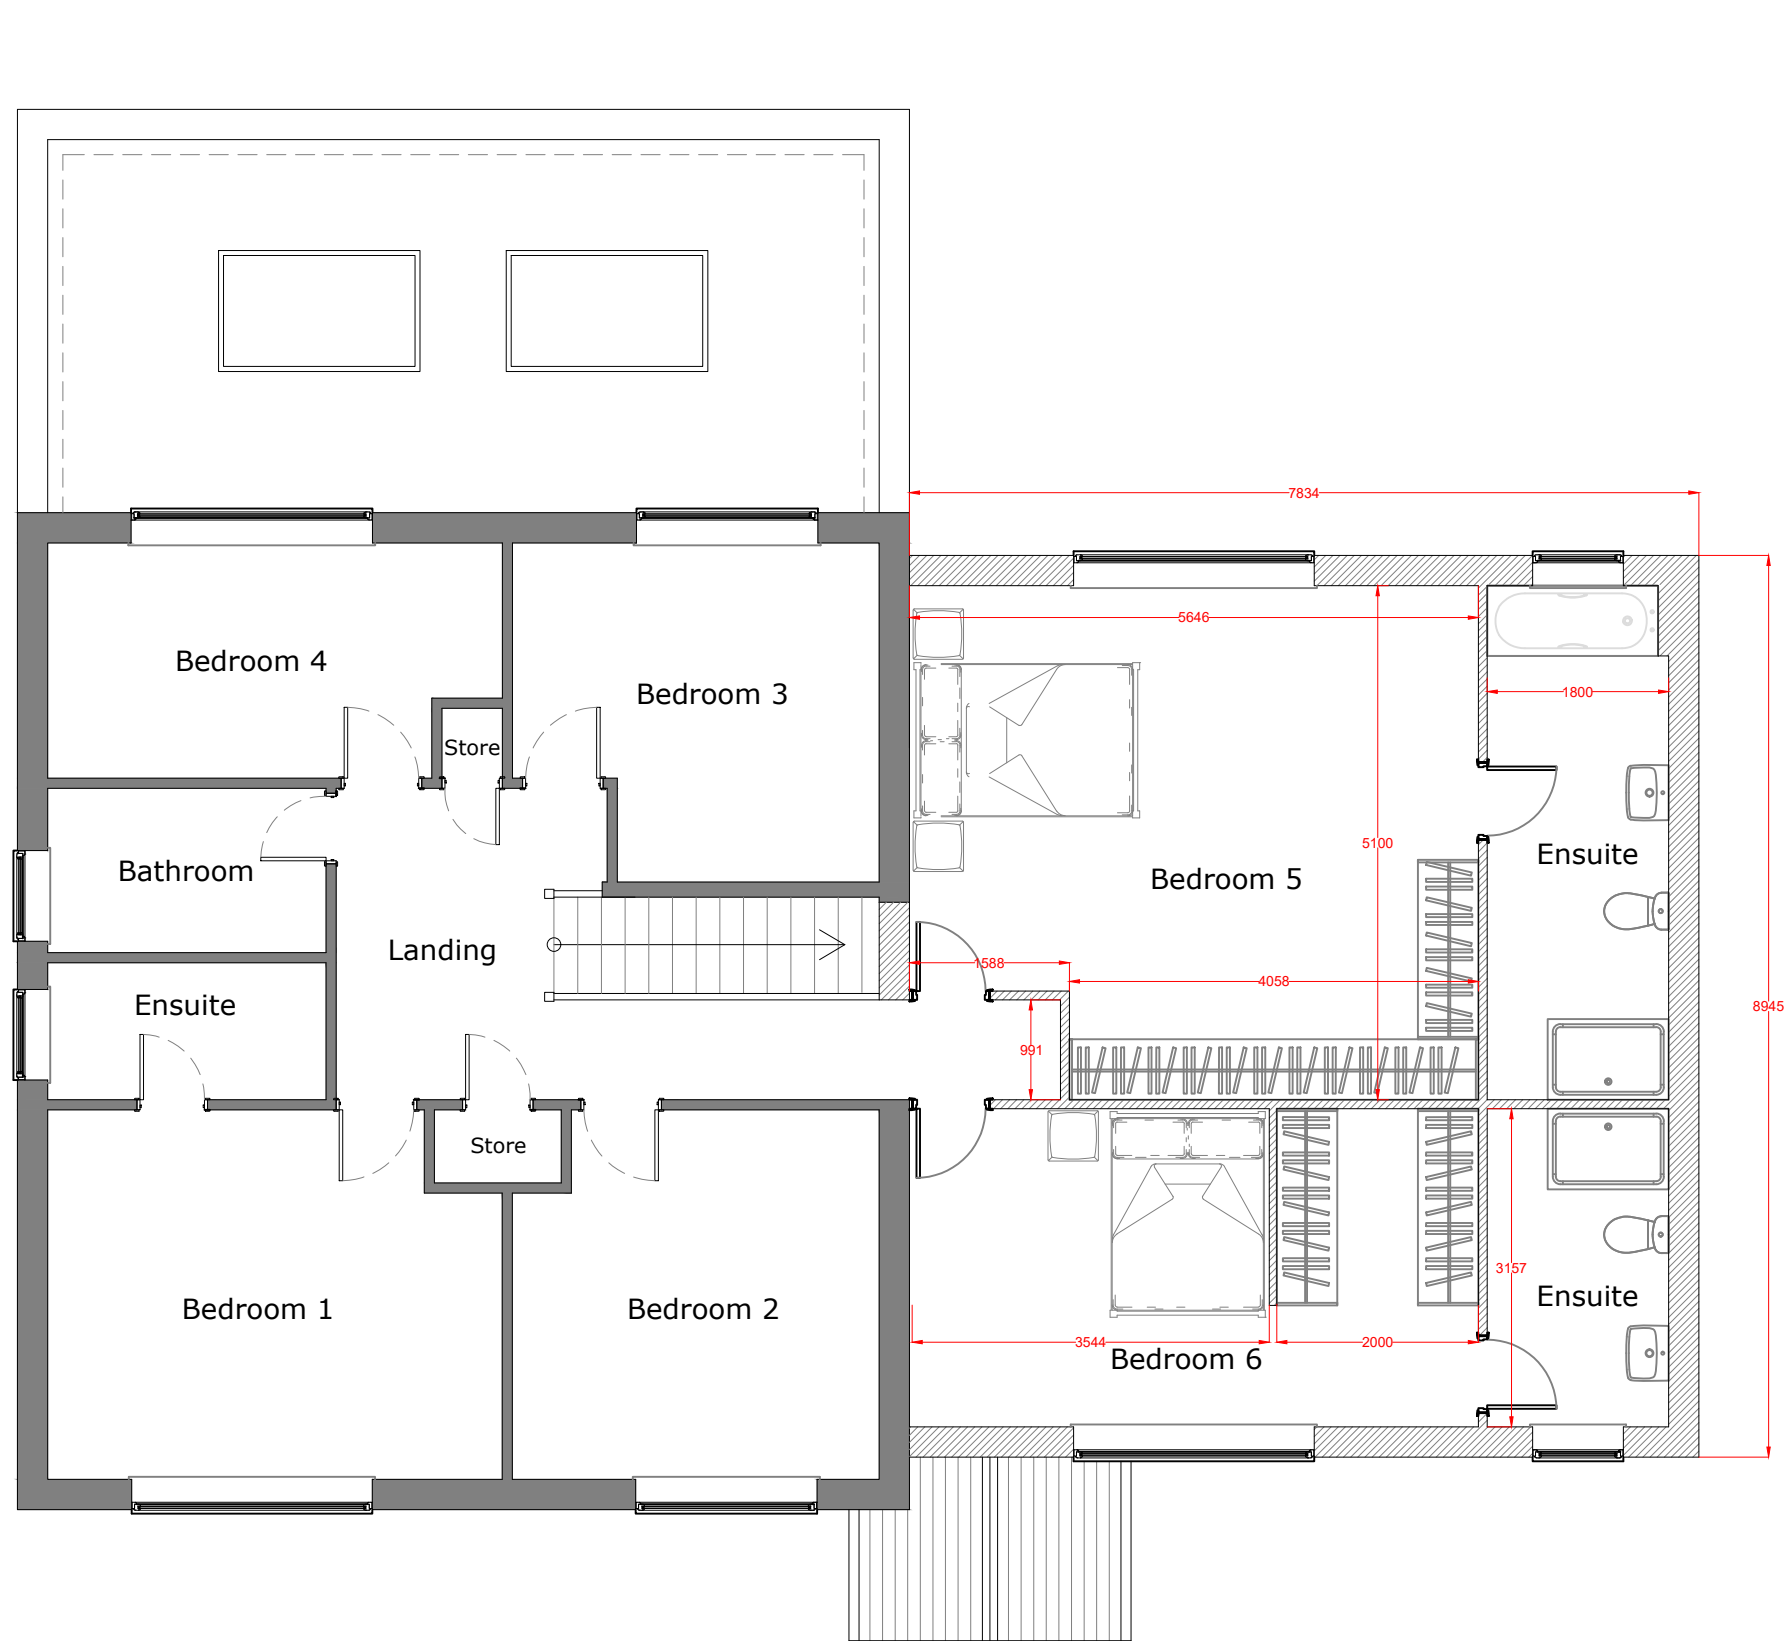

Proposed First Floor Plan 1:75

NOTES:

- Existing Walls
- Proposed Walls

CLIENT Adam

DRAWING NO + TITLE:
06 - Proposed First Floor

4 Old Meadow
Knowsley
Prescot
L34 0JW

SCALES: 1:75 PAGE SIZE: A3

DRAWN BY: LS DATE 09/09/2026



ARCHITEVO