


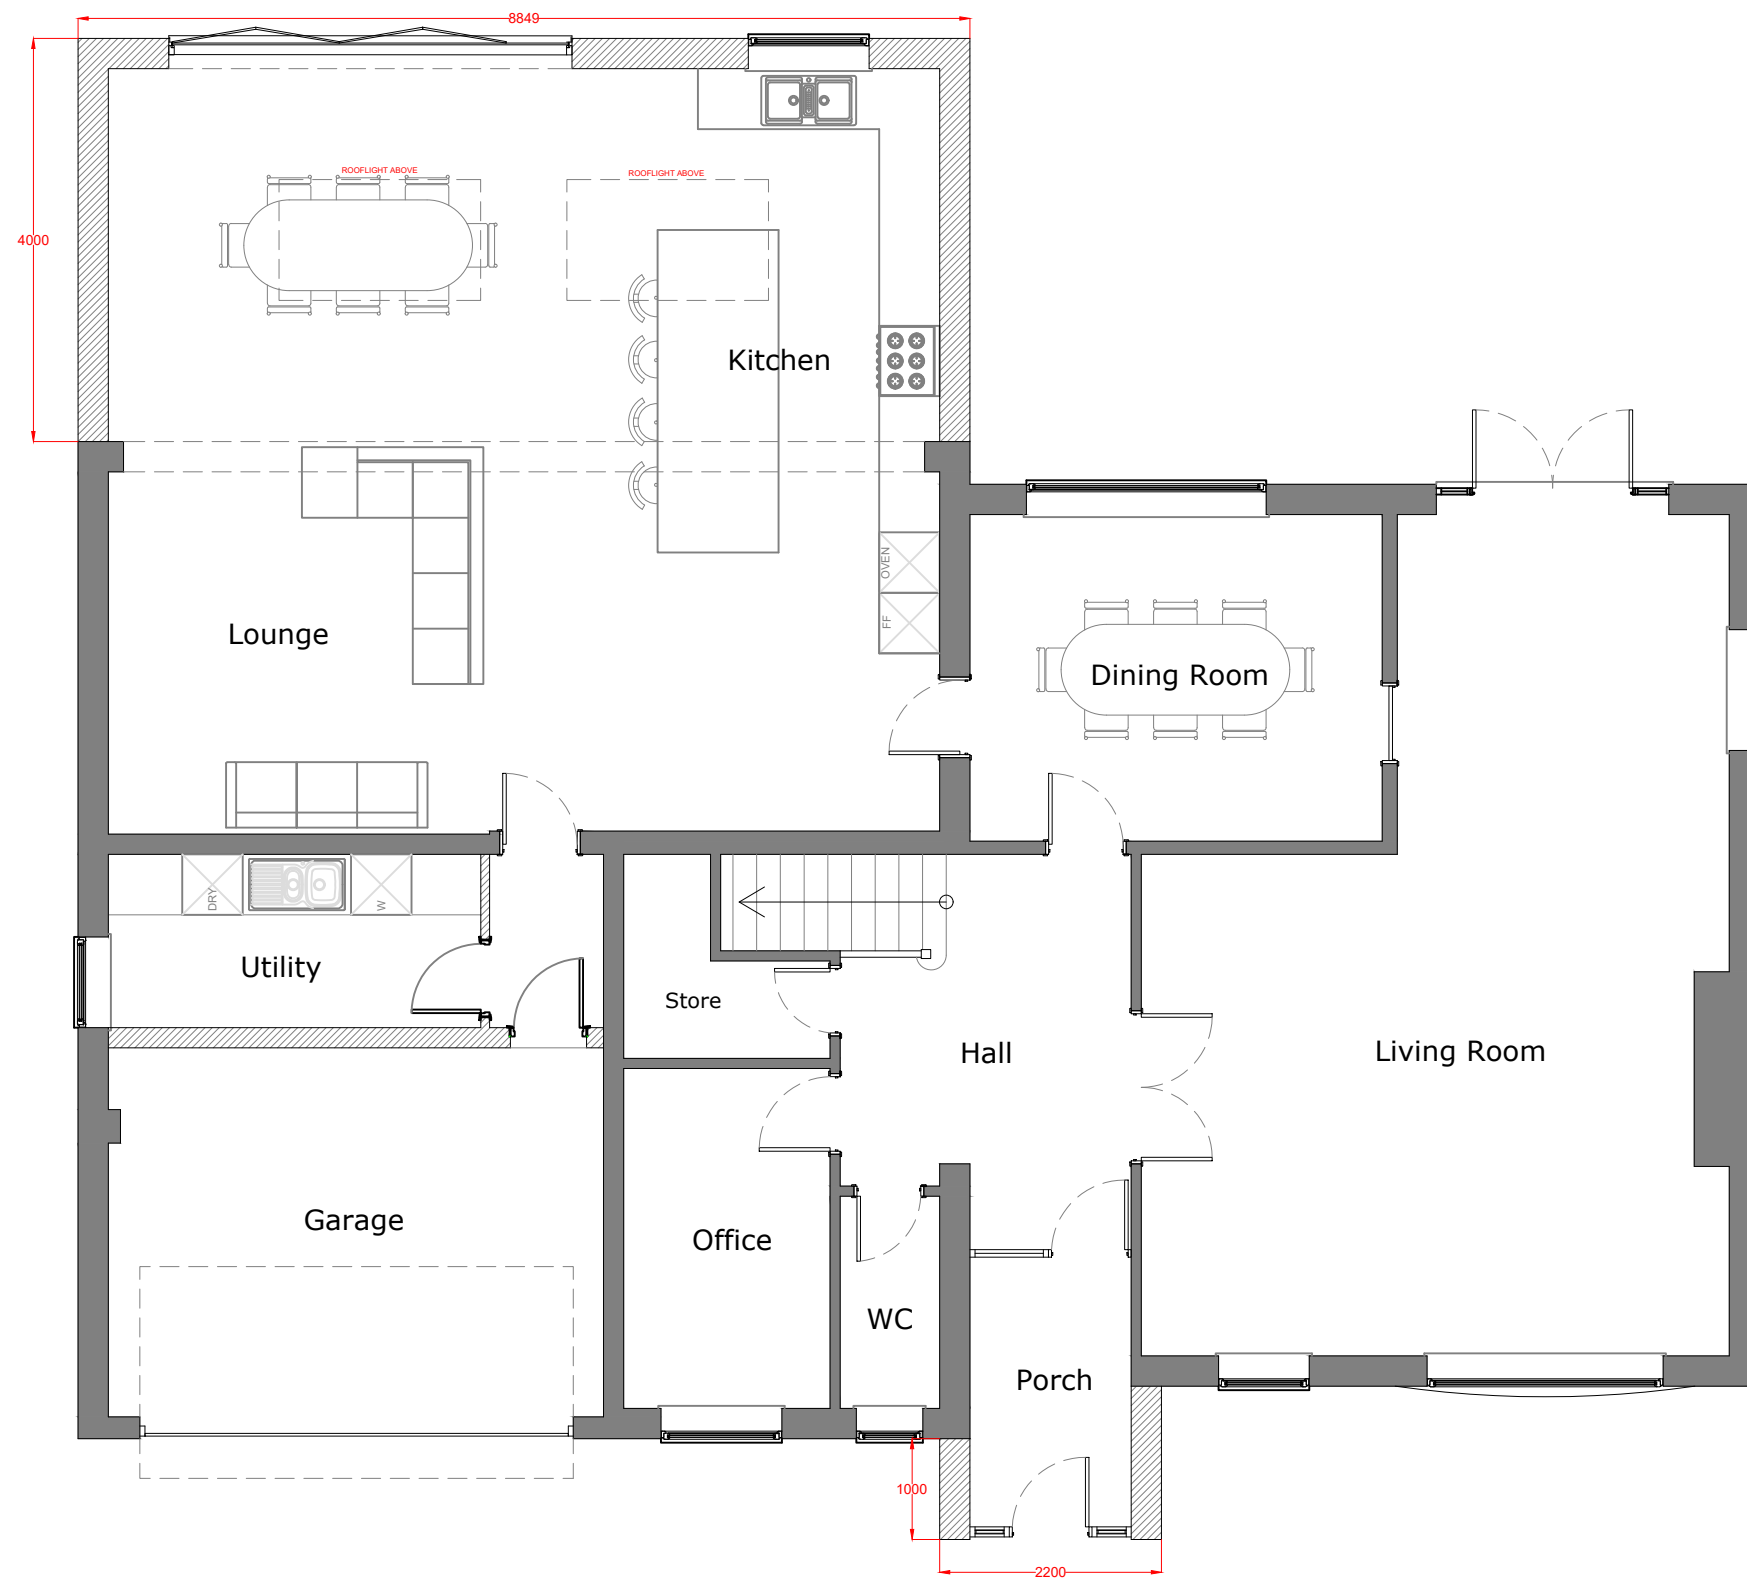

Proposed Ground Floor Plan 1:75

NOTES:

- Existing Walls
- Proposed Walls

CLIENT Adam

DRAWING NO + TITLE:
05 - Proposed Ground Floor

4 Old Meadow
Knowsley
Prescot
L34 0JW

SCALES: 1:75 PAGE SIZE: A3

DRAWN BY: LS DATE: 09/09/2026



ARCHITEVO