




Existing Site Plan
Scale 1:200




Proposed Site Plan
Scale 1:200

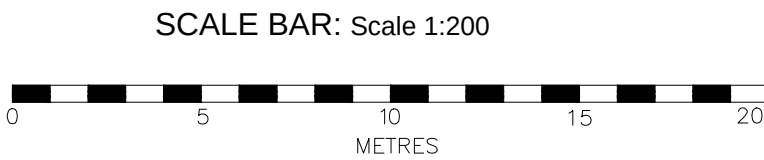

NOTES

All dimensions to be checked on site. Figured dimensions to be read in preference to scaled. Drawing author accepts no responsibility for any unauthorised amendments to the drawing and does not permit unauthorised copying of the drawing. This drawing is copyright and remains the property of drawing author unless otherwise agreed.

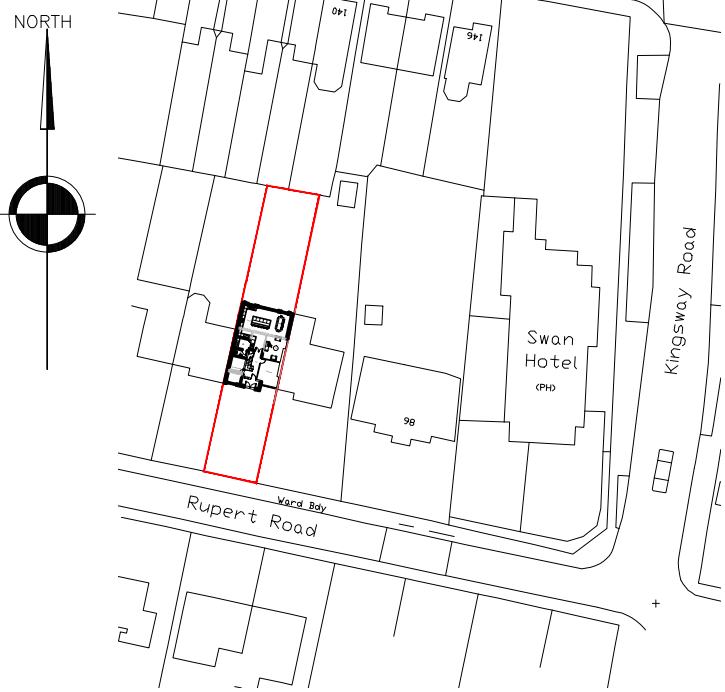

Location Plan
Scale 1:1250

Version	Amendment	Drawn & Date	Checked & Date	Approved & Date
McGovern Architectural Design				
Telephone: 07732080678 Email: mkgovernarchitecturaldesign@gmail.com				
Internal Project Number: 100				
Client: Mr. Joe Birch				
Project Name: 102 Rupert Rd, Liverpool L36 9TQ				
Drawing Title: Existing & Proposed Site Plans				
Scale SHOWN	Original Size A1	*		
Date DEC_2024	Drawn MMC	Checked MMC	Approved *	Status PLANNING
Drawing Number P_03				Revision B