

ORDNANCE SURVEY LICENCE  
REPRODUCED FROM ORDNANCE SURVEY MASTERMAP DIGITAL DATA BY PERMISSION OF ORDNANCE SURVEY®, ON BEHALF OF HER MAJESTY'S STATIONARY OFFICE. © CROWN COPYRIGHT 2010. ALL RIGHTS RESERVED. REFERENCE NUMBER 100006806.

LEGEND

ESTATE BOUNDARY

APPLICATION BOUNDARY


SCALE 1:1250

0m 10 20 30 40 50 60 70 80


SCALE 1:500

0m 5 10 15 20 25 30


N

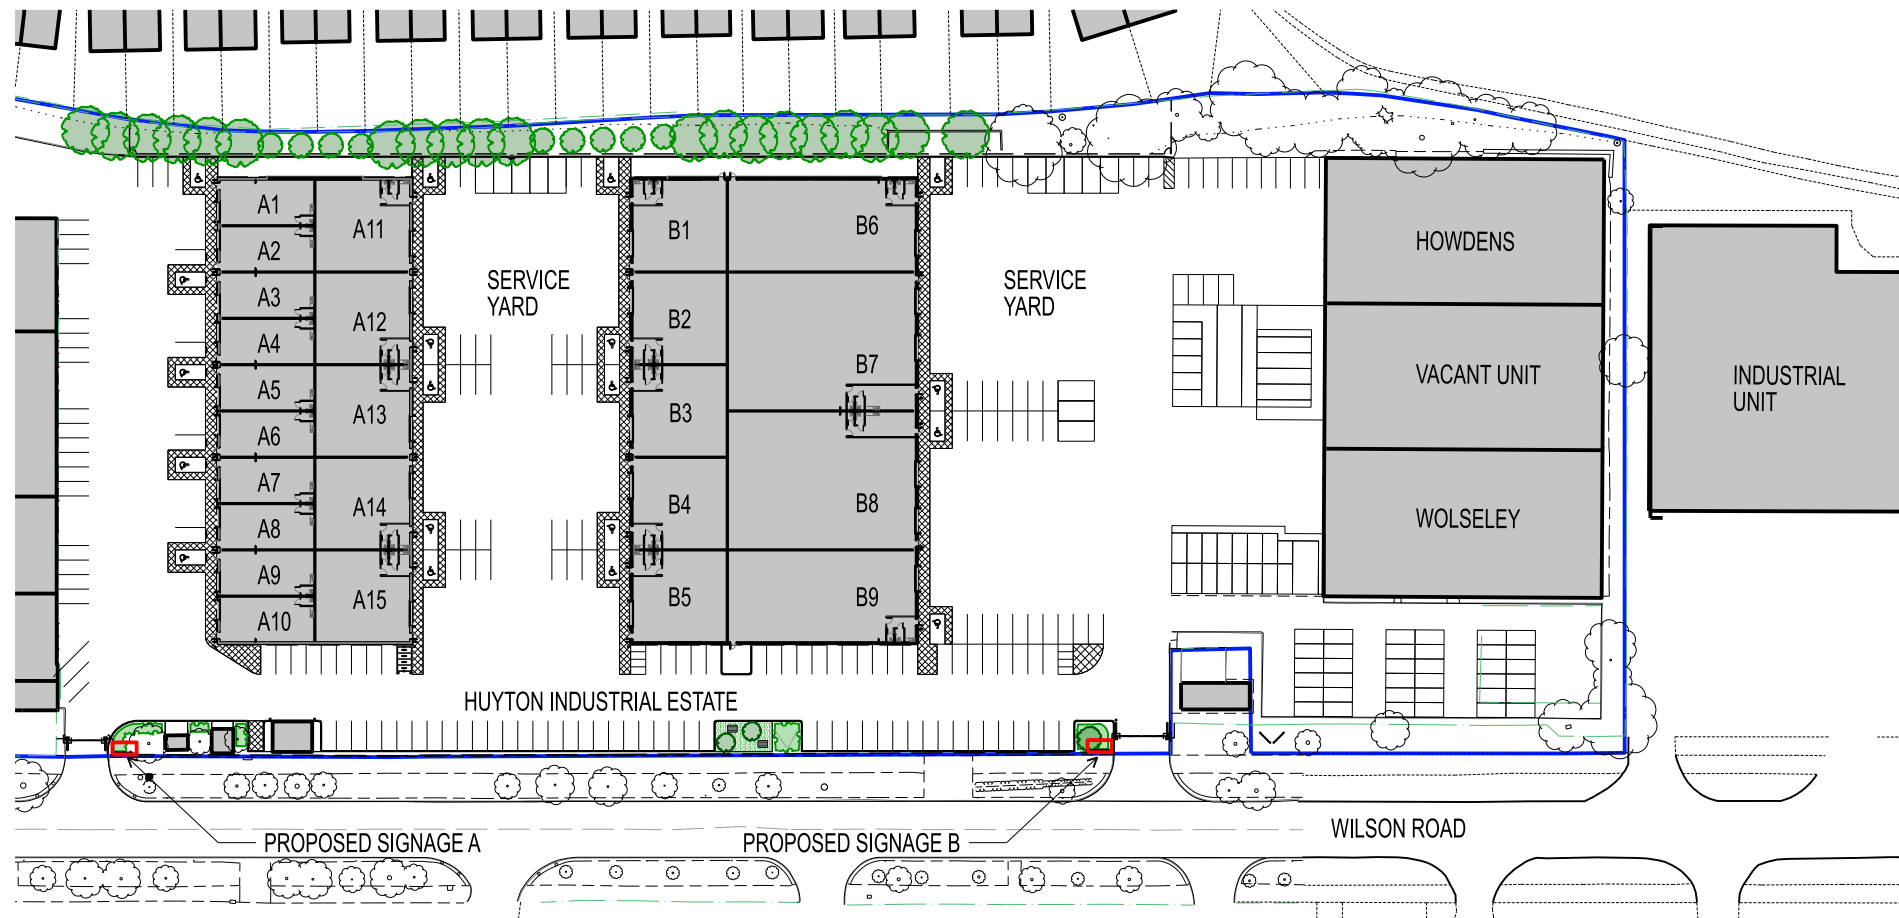

SITE PLAN 1:1250

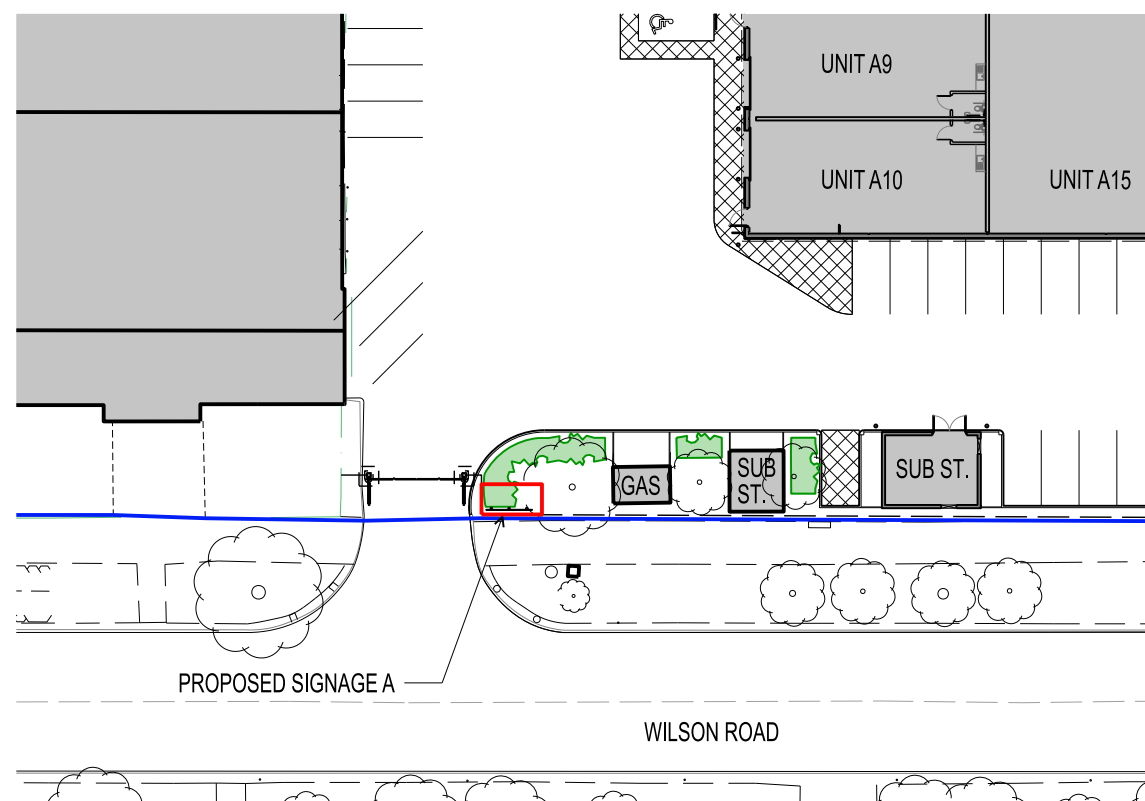

PART SITE PLAN - SIGNAGE A 1:500

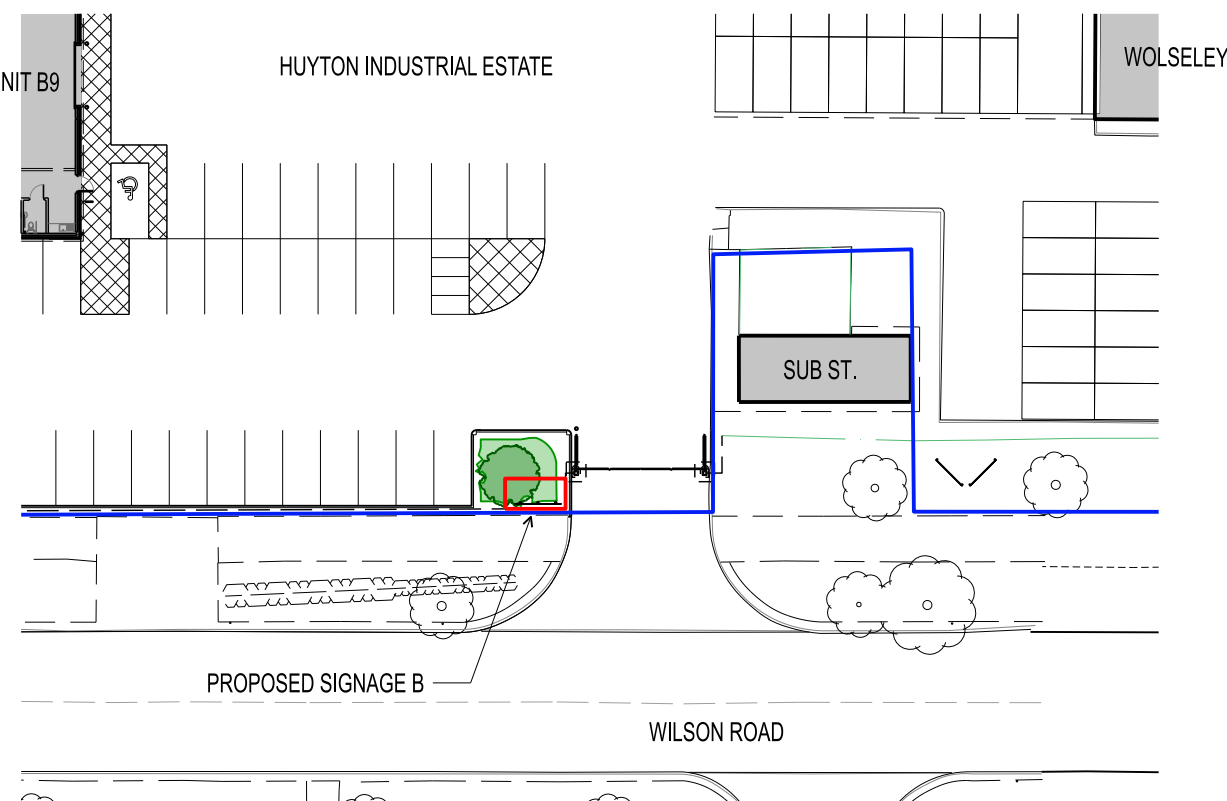

PART SITE PLAN - SIGNAGE B 1:500

|      |      |       |       |
|------|------|-------|-------|
| REV. | DATE | NOTES | INIT. |
|------|------|-------|-------|

CLIENT / PROJECT

**DERWENT ESTATES**

HUYTON INDUSTRIAL ESTATE, LIVERPOOL

DRAWING TITLE

PROPOSED SIGNAGE

SITE PLAN

STATUS

**PLANNING**

|          |       |            |
|----------|-------|------------|
| DATE     | DRAWN | SCALE @ A3 |
| 25/06/26 | CMP   | AS NOTED   |

|                |       |              |               |                 |
|----------------|-------|--------------|---------------|-----------------|
| PROJECT NUMBER | STAGE | UNIT / BLOCK | TYPE & NUMBER | REVISION LETTER |
| 11049          | ADV   | X            | L07           | -               |

|                     |   |          |   |                |   |
|---------------------|---|----------|---|----------------|---|
| Site Location Plans | L | GA Plans | P | Elevations     | E |
| Sections            | S | Details  | D | Prefix: Colour | C |

THE RATCLIFFE GROVES PARTNERSHIP

**MANCHESTER**  
105 MANCHESTER ROAD  
BURY LANCASHIRE BL9 0TD  
T. 0161 797 6000 E. manchester@rgp.uk.com  
www.rgp.uk.com

LONDON  
19 BEDFORD ROW  
LONDON WC1R 4EB  
T. 020 7600 6666 E. london@rgp.uk.com

**RGF**  
architects