



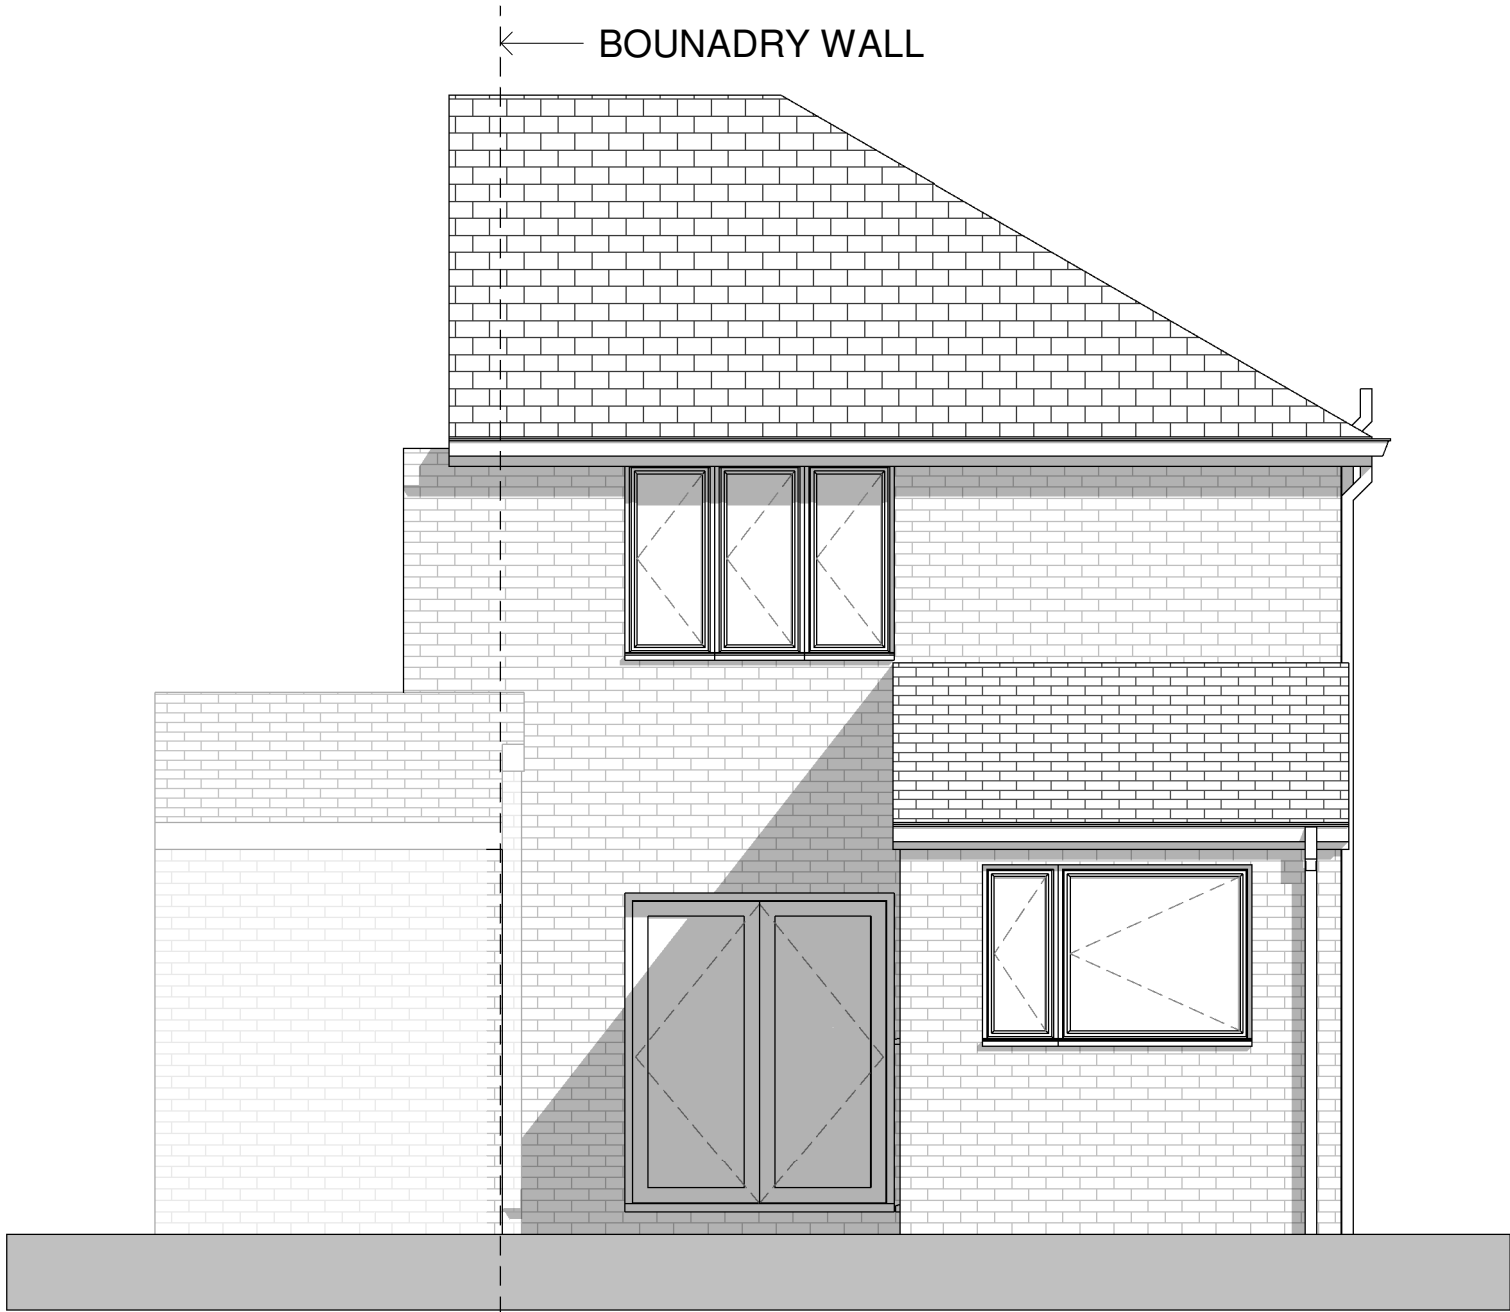


REAR ELEVATION
1 : 50

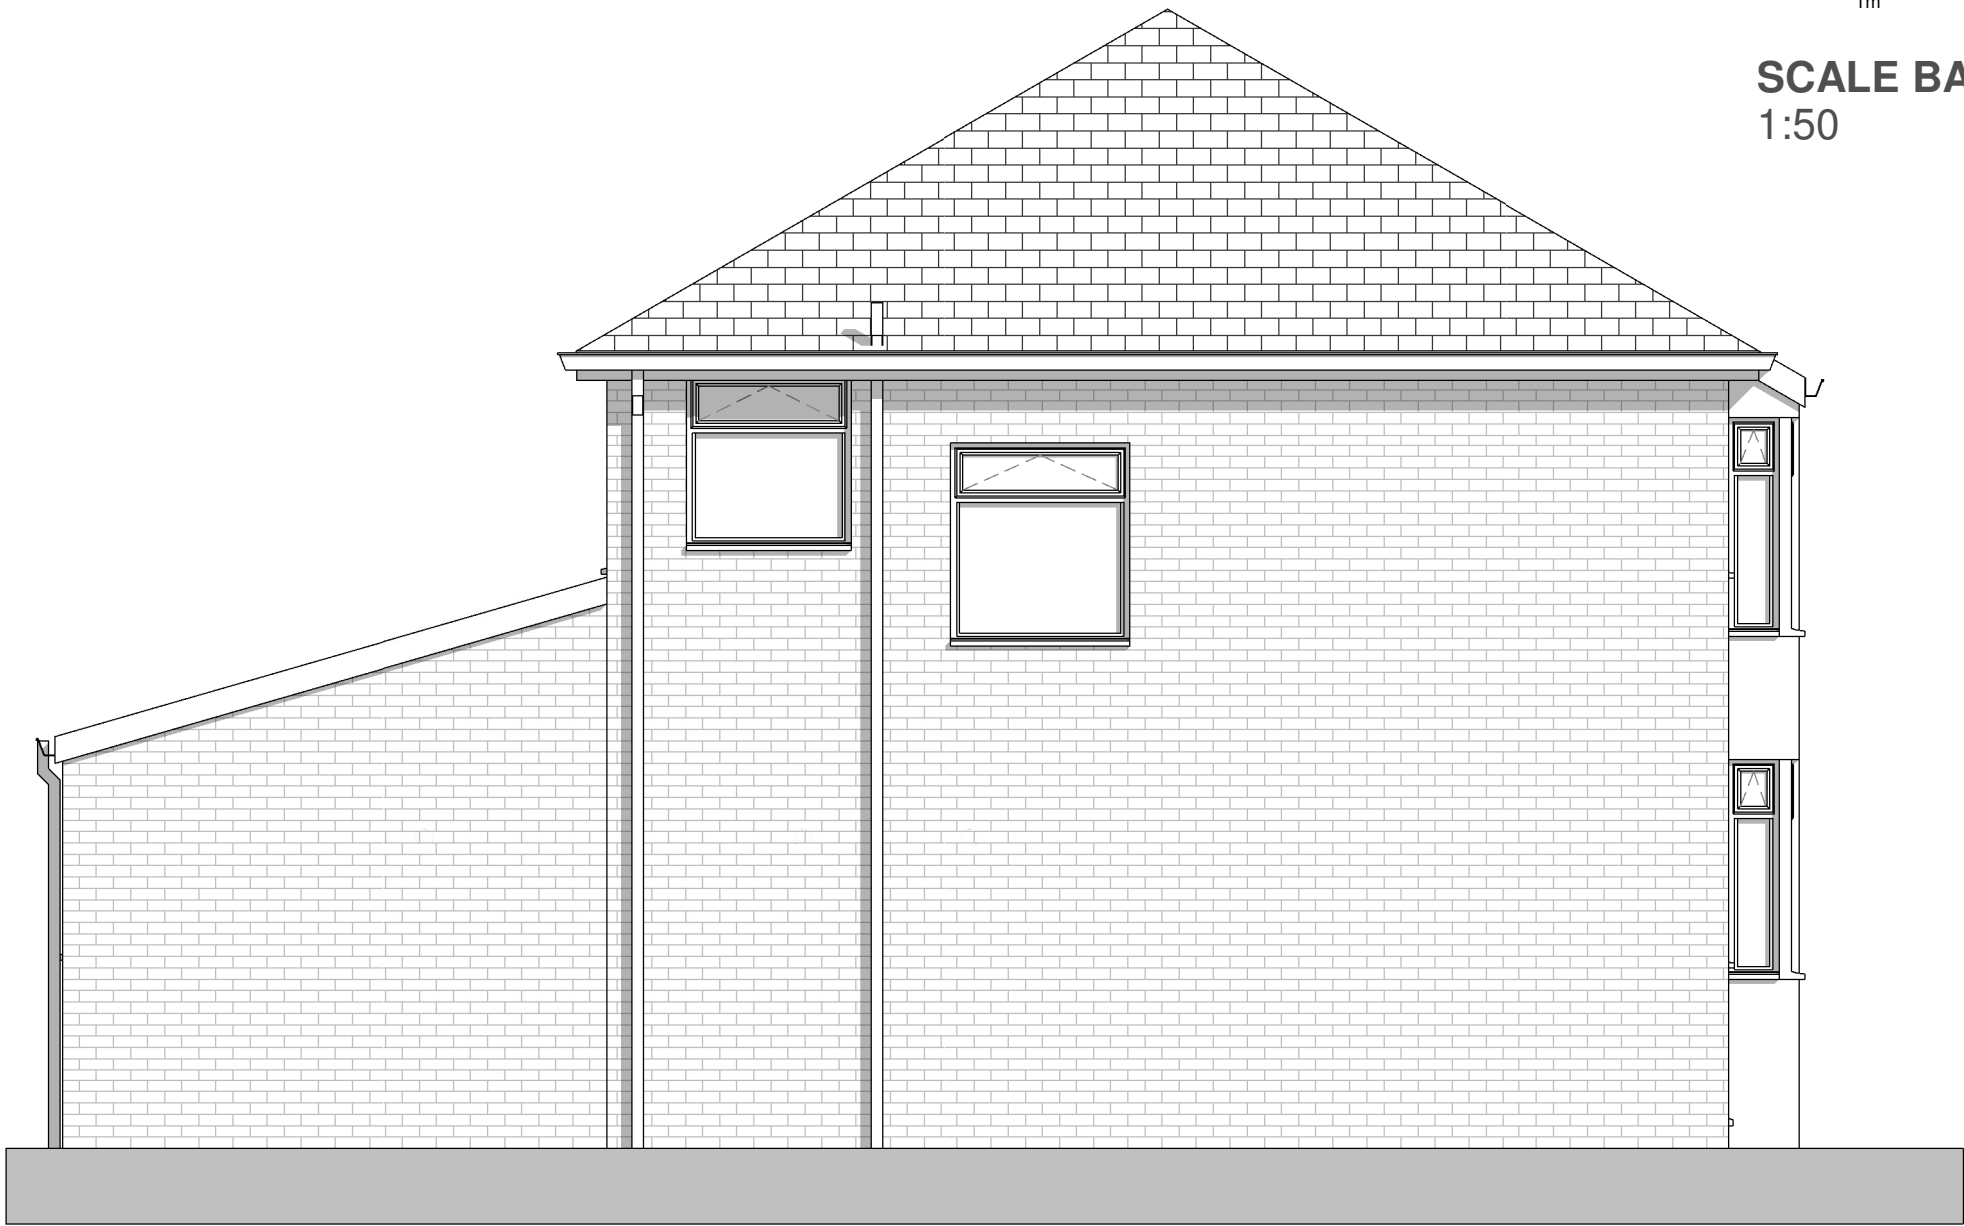

SIDE ELEVATION (SOUTH)
1 : 50



FRONT ELEVATION
1 : 50

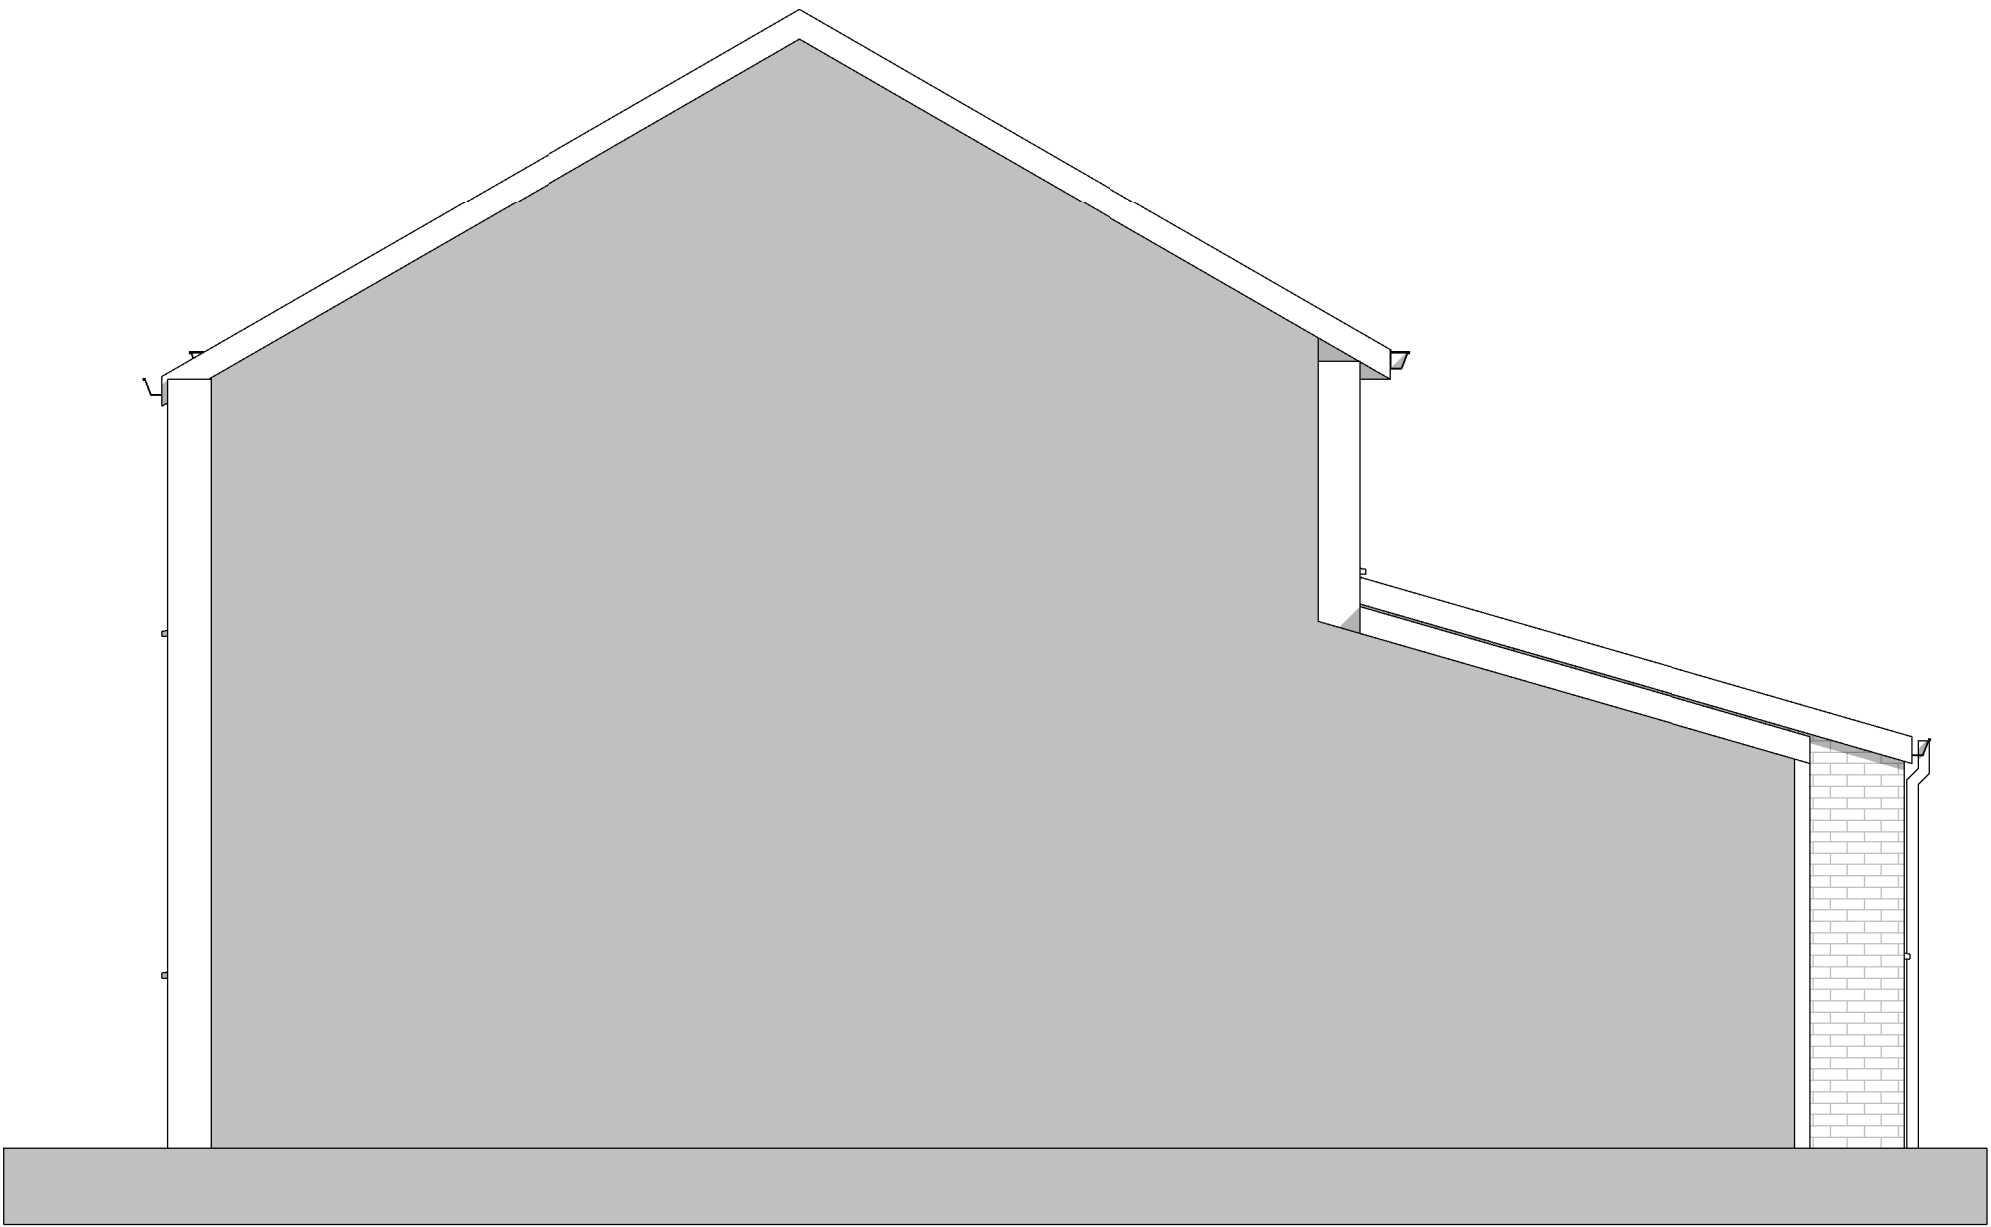

SIDE ELEVATION (PARTY WALL)
1 : 50



SCALE BAR
1:50

THE CONTENT OF THIS DRAWING PACK IS SUBJECT TO THE
PROVISION OF THE COPYRIGHT ACT 1956.
WORK TO FIGURED DIMENSIONS ONLY. SITE DIMENSIONS ARE
TO BE CHECKED BEFORE WORK IS STARTED.

PROJECT	37 BEECHBURN ROAD, L36 4NE		
TITLE	ELEVATIONS AS EXISTING		
CLIENT	Owner		
DATE	28/11/25		
SCALE (@A2)	1:50		
DRAWING NUMBER	702-002	REV	P1