




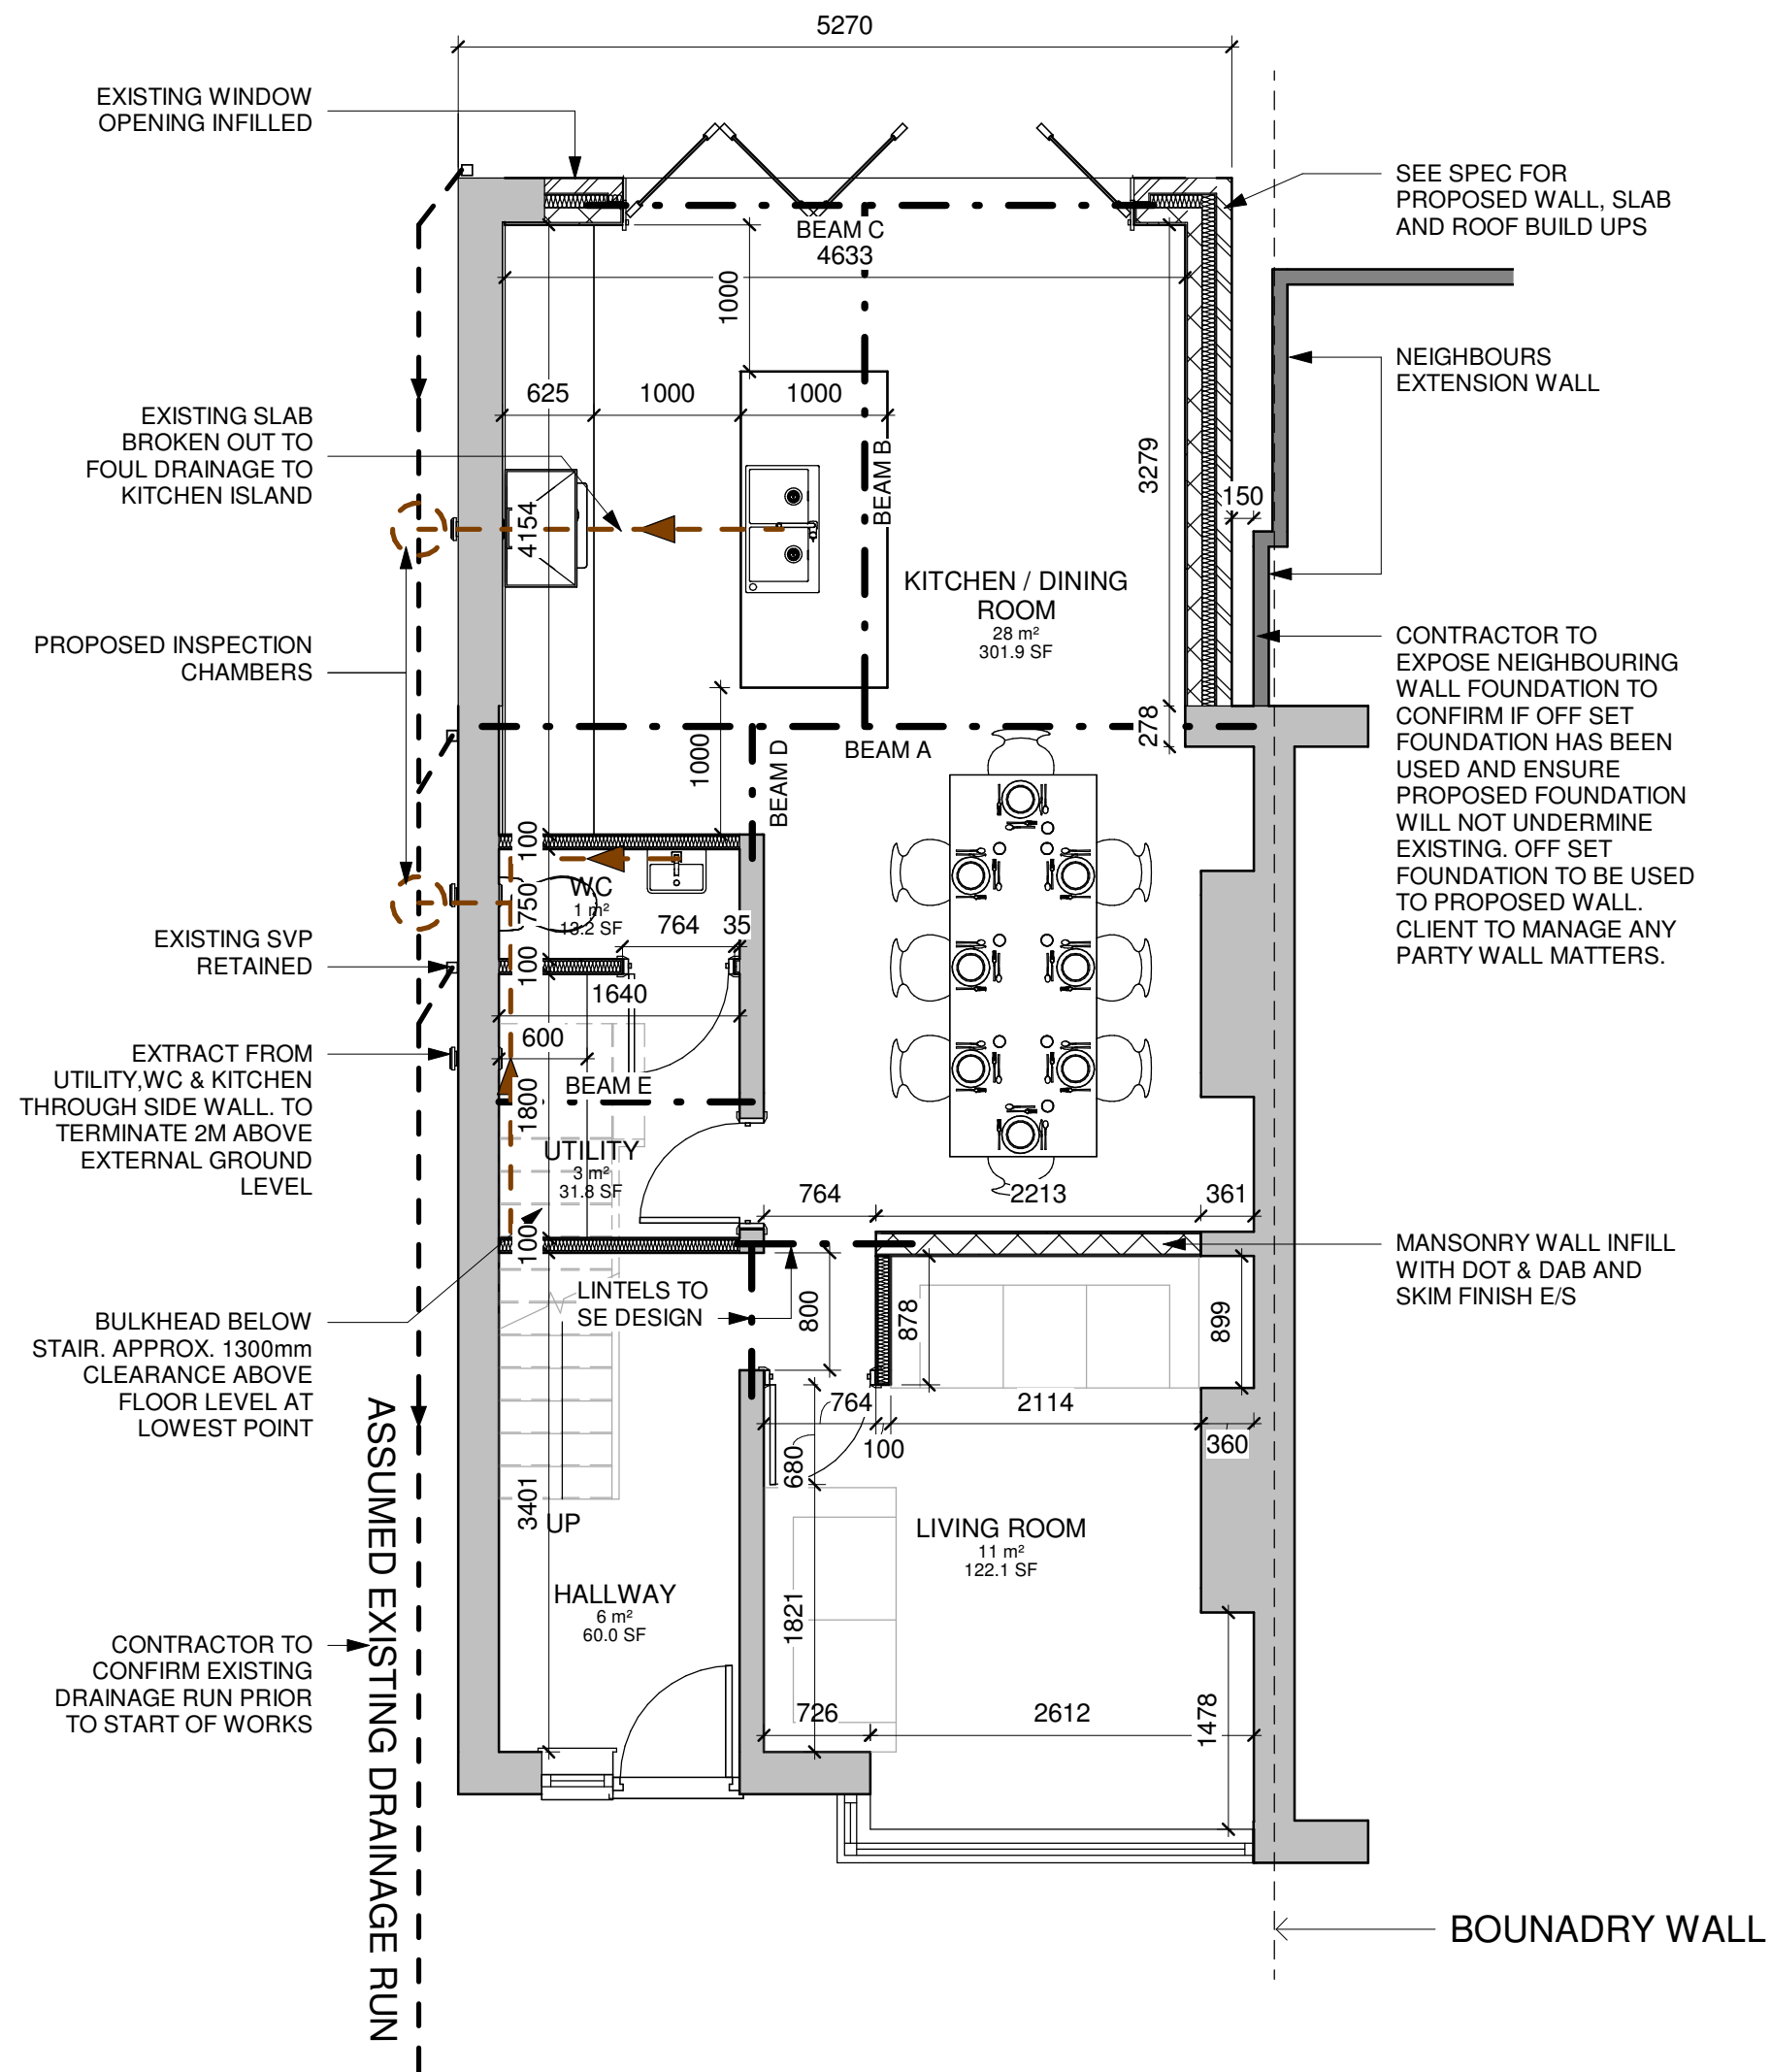


PROPOSED GROUND FLOOR
1 : 50

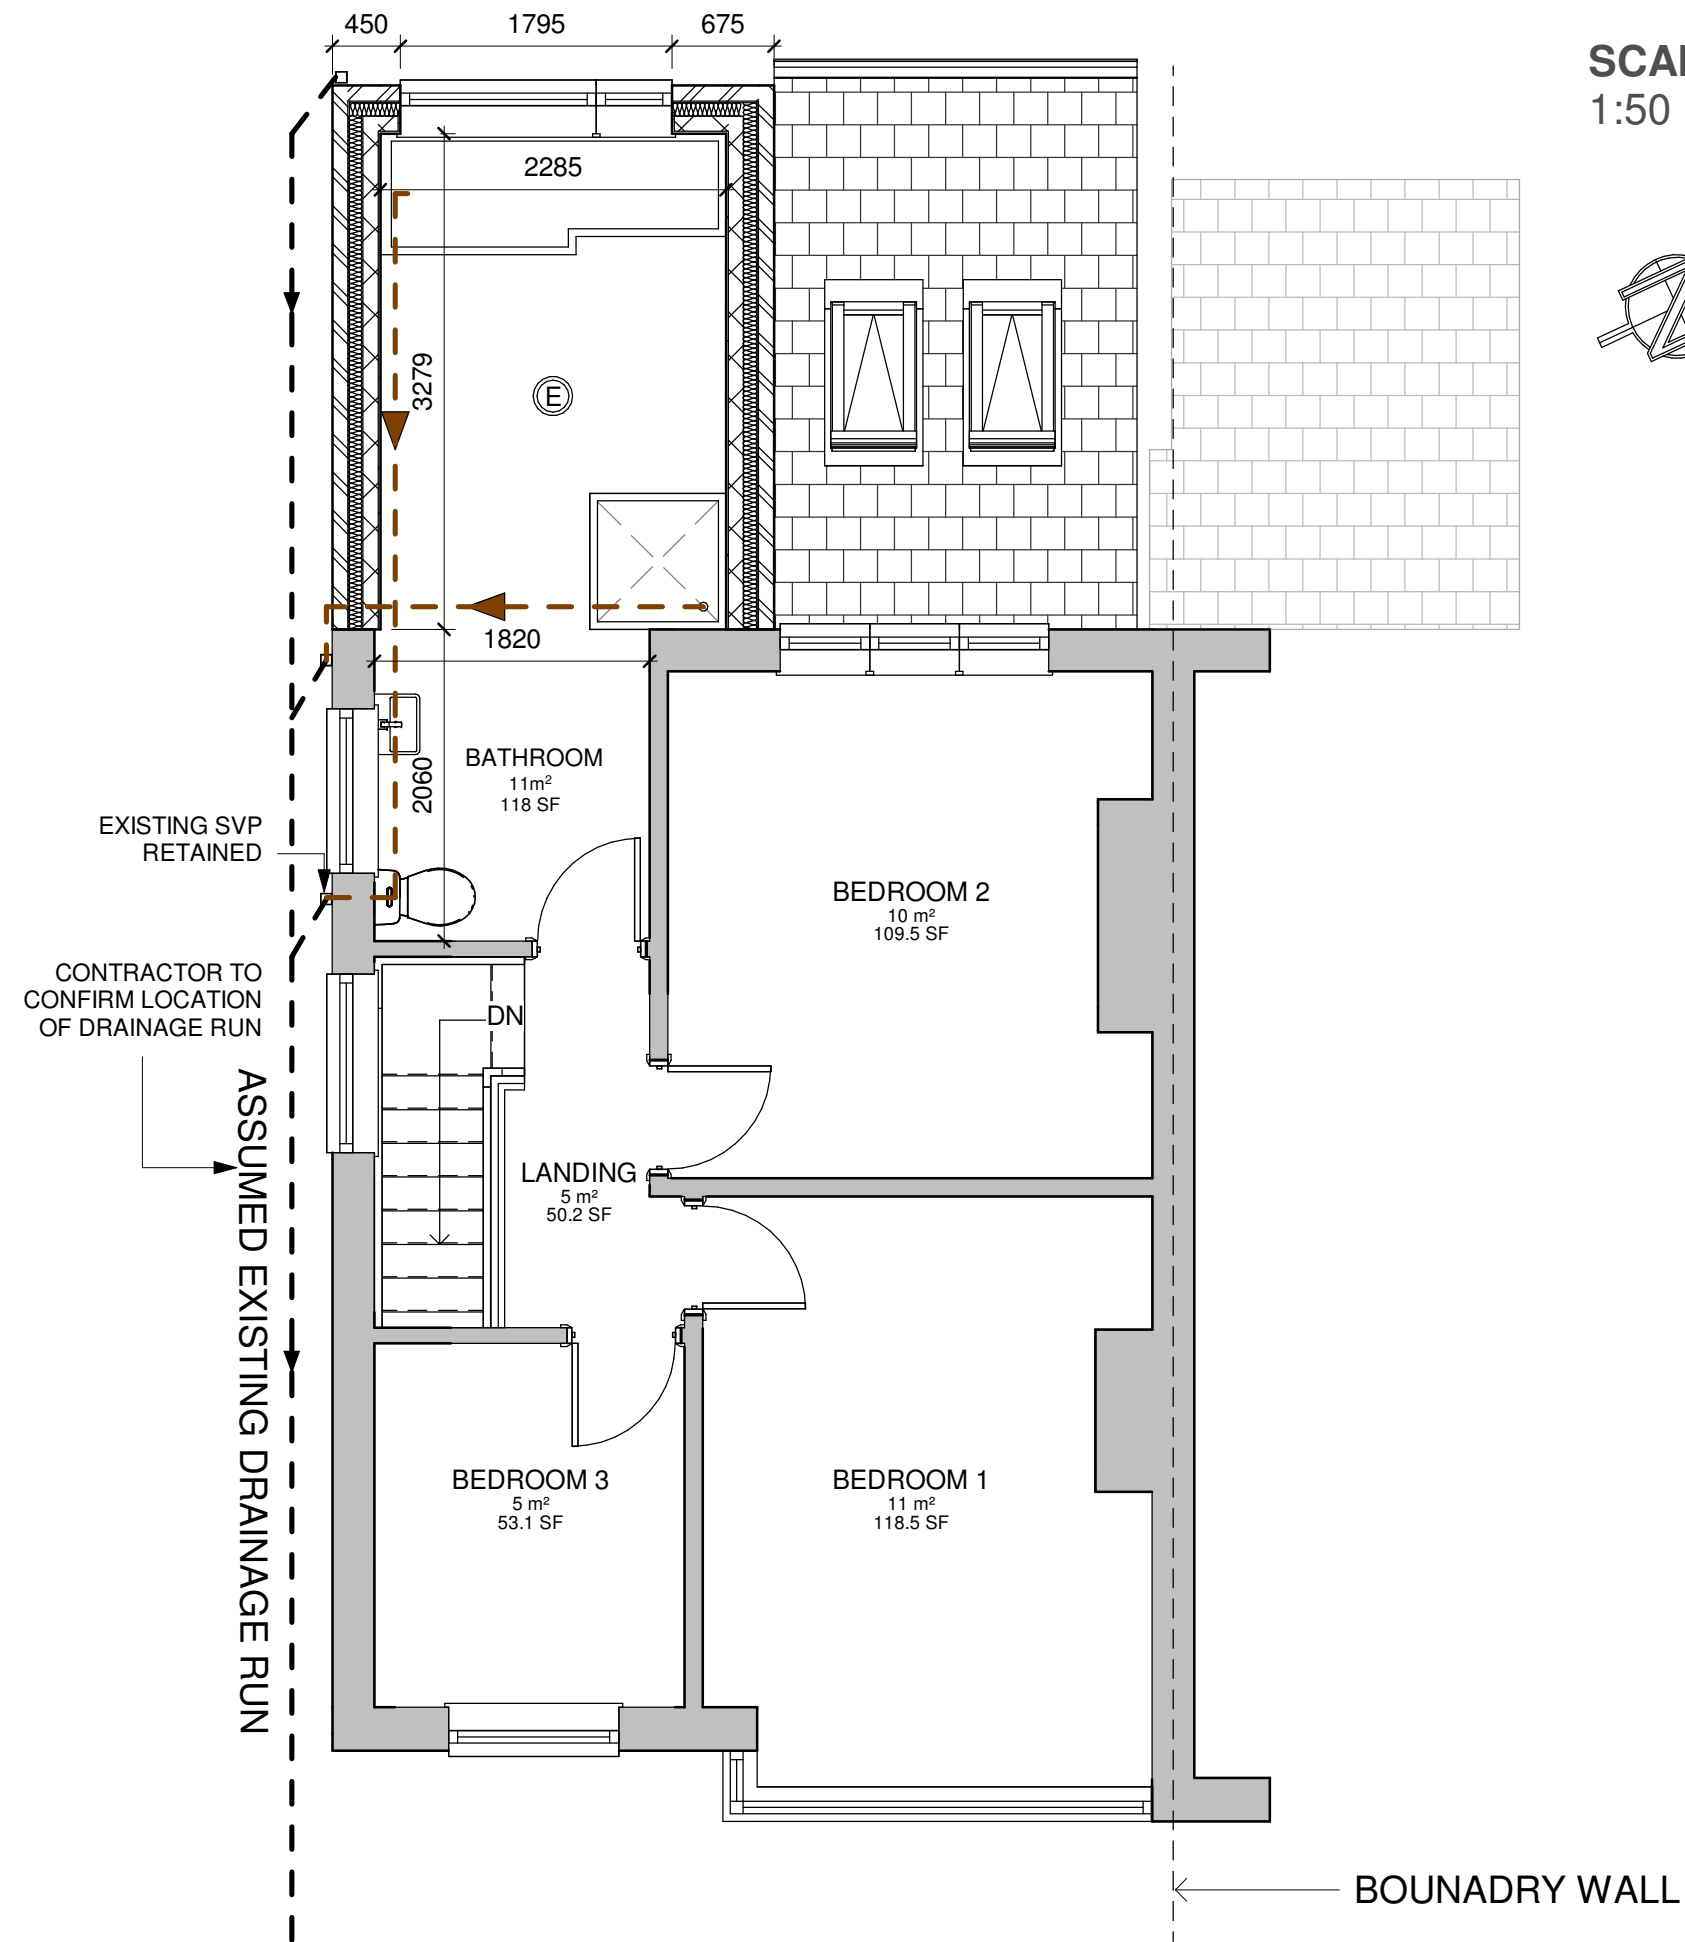

PROPOSED FIRST FLOOR
1 : 50

 

SCALE BAR
1:50

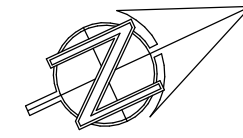

THE CONTENT OF THIS DRAWING PACK IS SUBJECT TO THE PROVISION OF THE COPYRIGHT ACT 1956.
WORK TO FIGURED DIMENSIONS ONLY. SITE DIMENSIONS ARE TO BE CHECKED BEFORE WORK IS STARTED.

PROJECT		
37 BEECHBURN ROAD, L36 4NE		
TITLE		
PROPOSED GROUND & FIRST FLOOR PLAN		
CLIENT		
Owner		
DATE		
28/11/25		
SCALE (@A2)		
1:50		
DRAWING NUMBER	REV	
702-003	P1	