



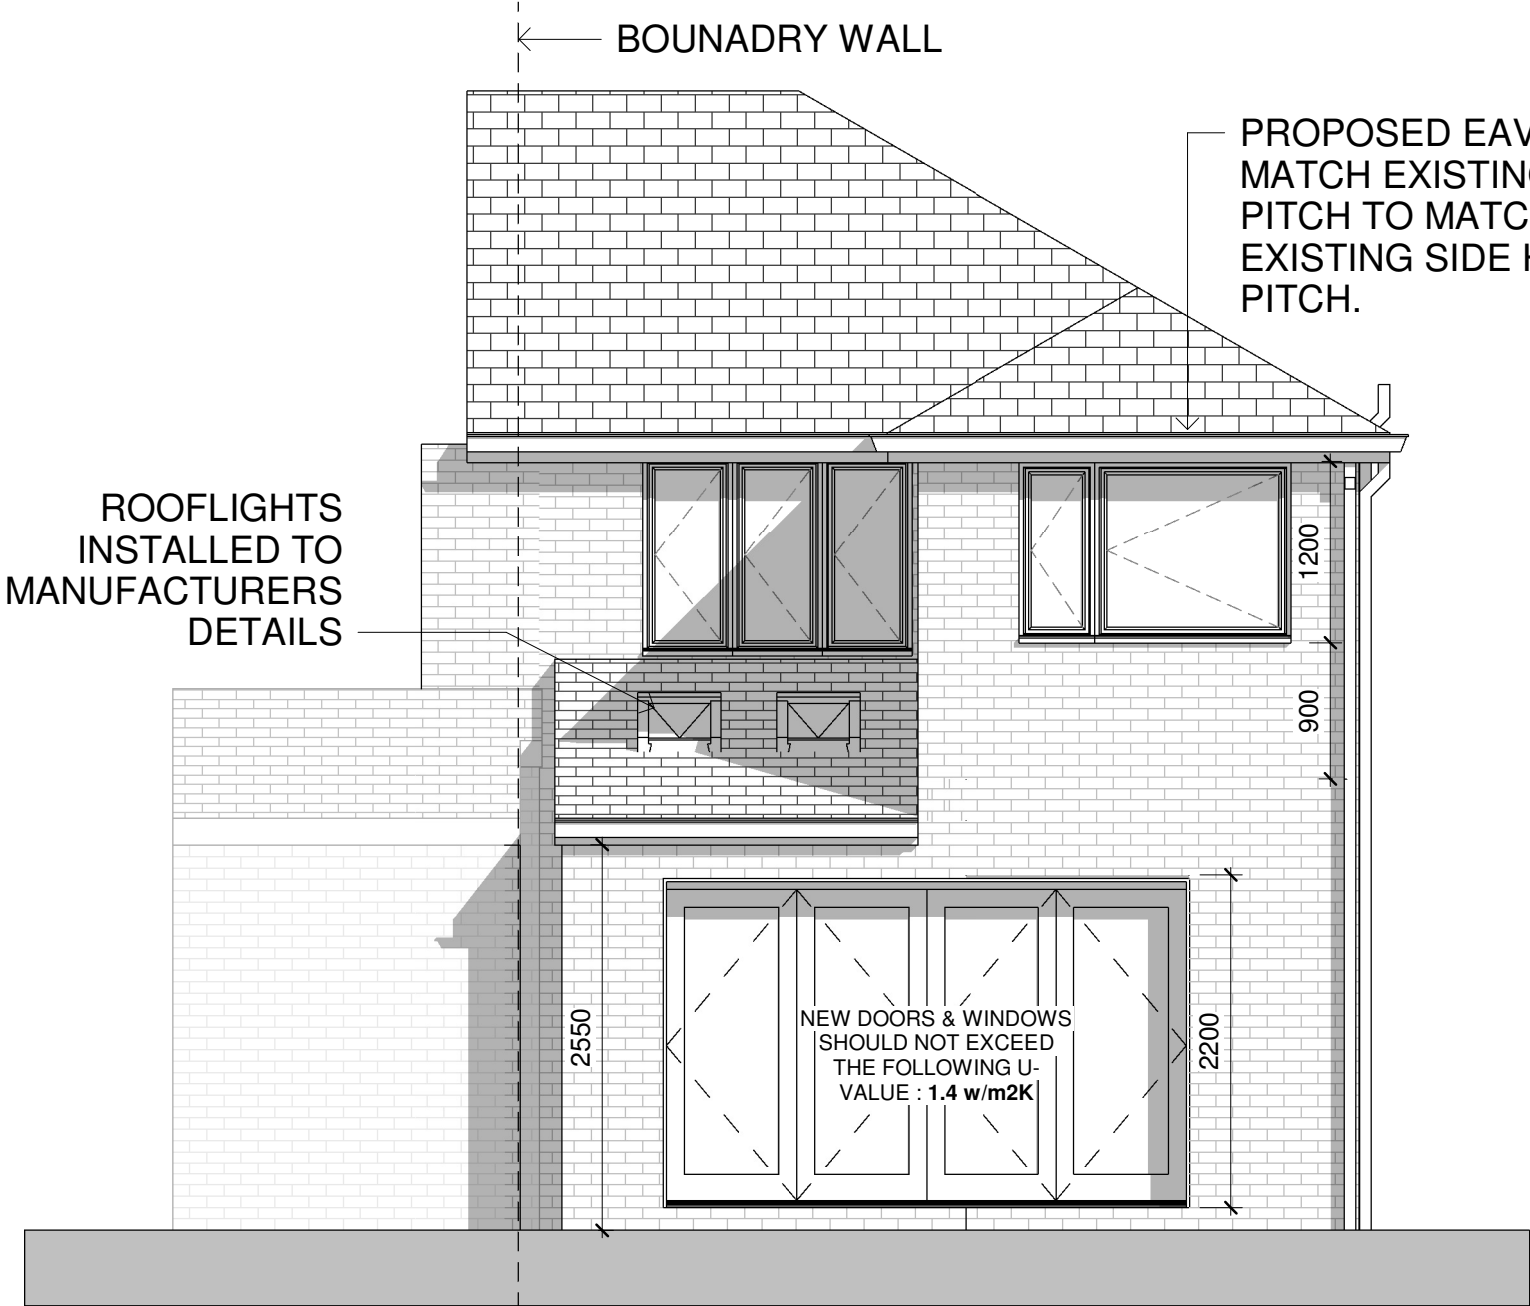


**PROPOSED REAR ELEVATION**  
1 : 50

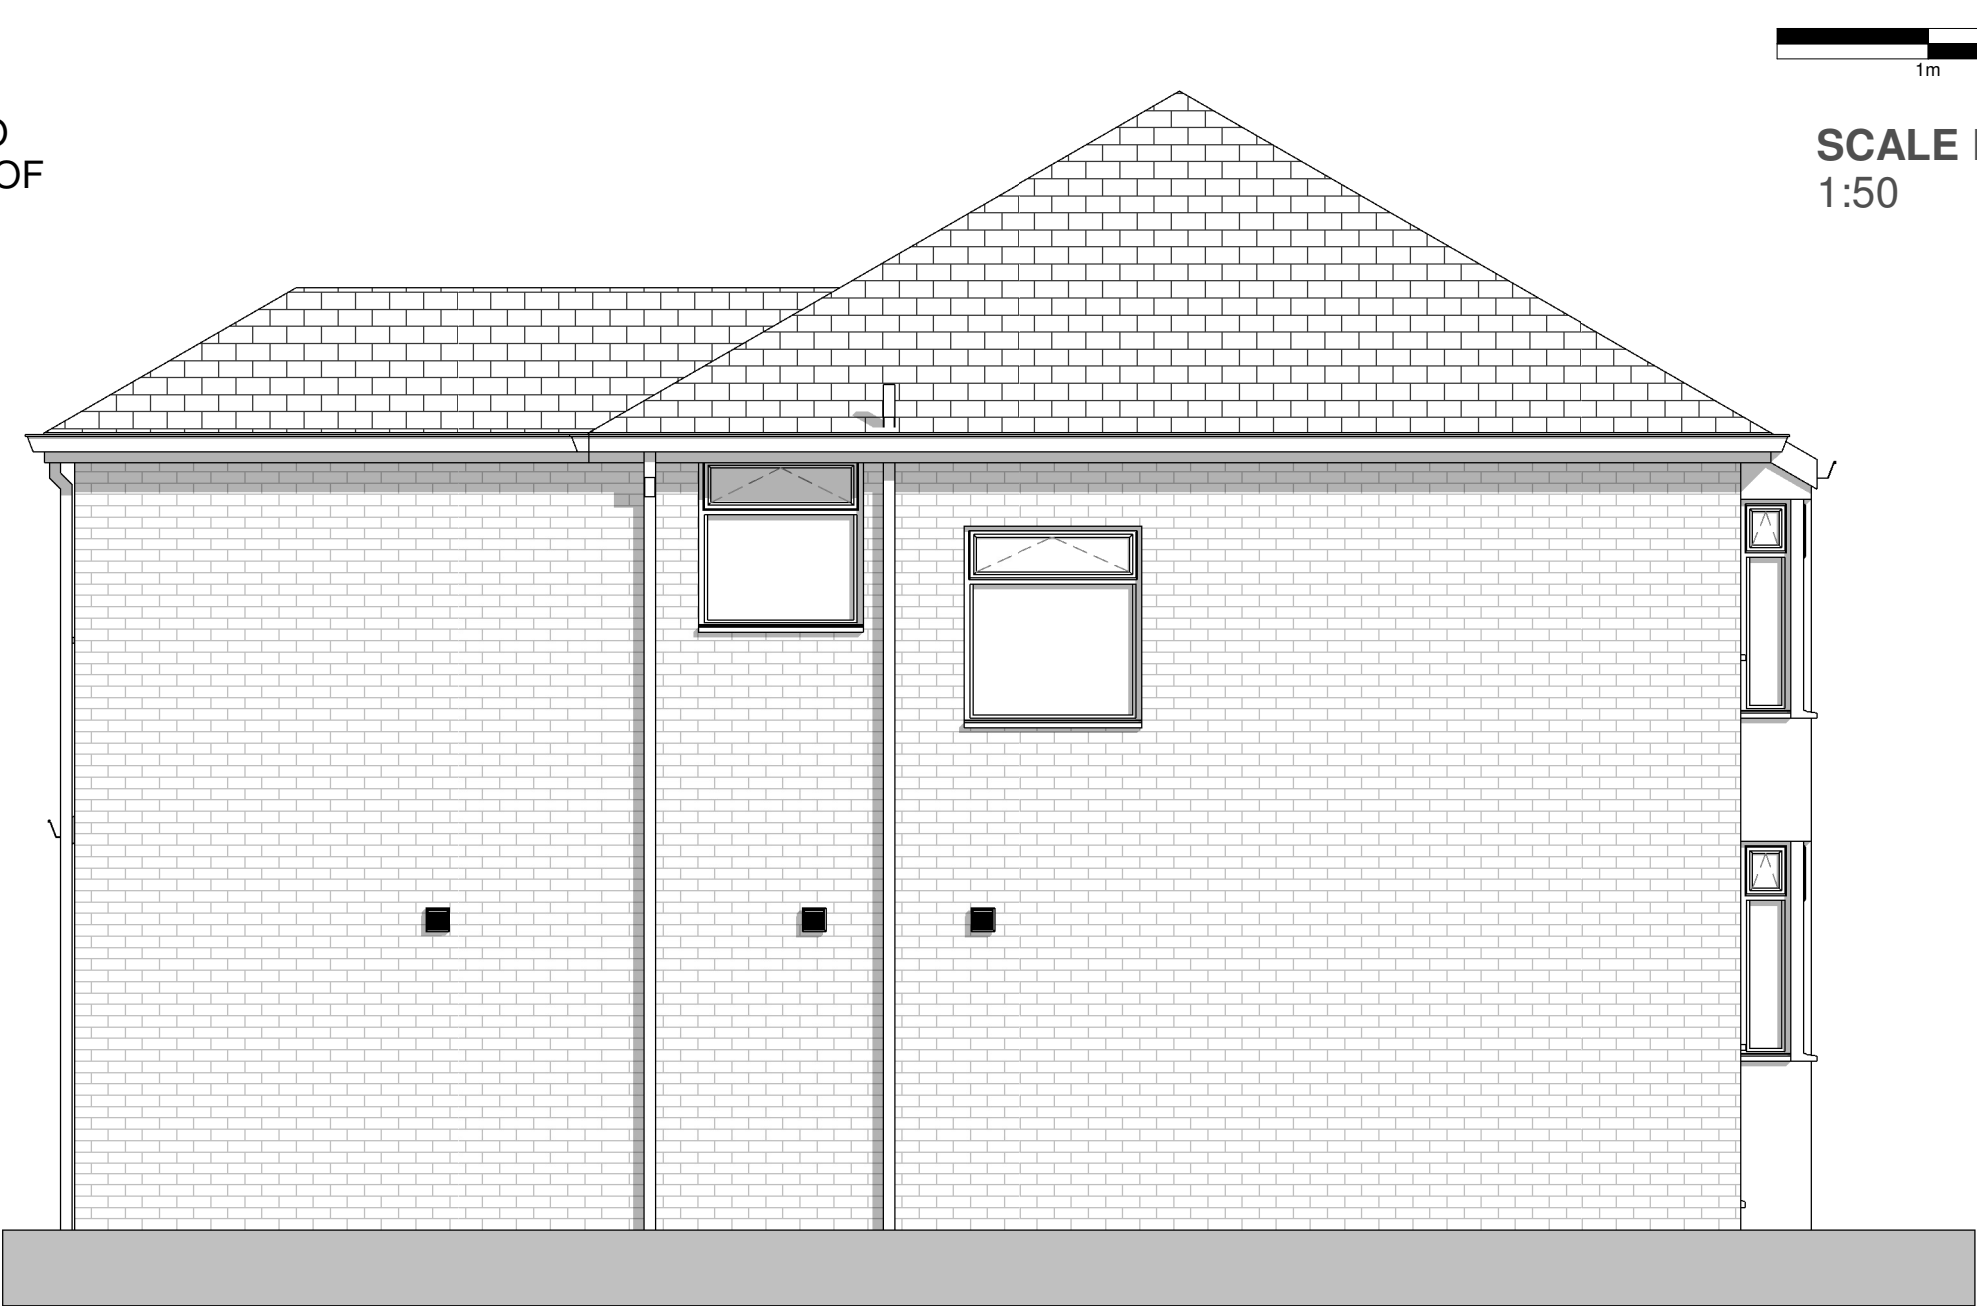

**PROPOSED SIDE ELEVATION (SOUTH)**  
1 : 50



**PROPOSED FRONT ELEVATION**  
1 : 50

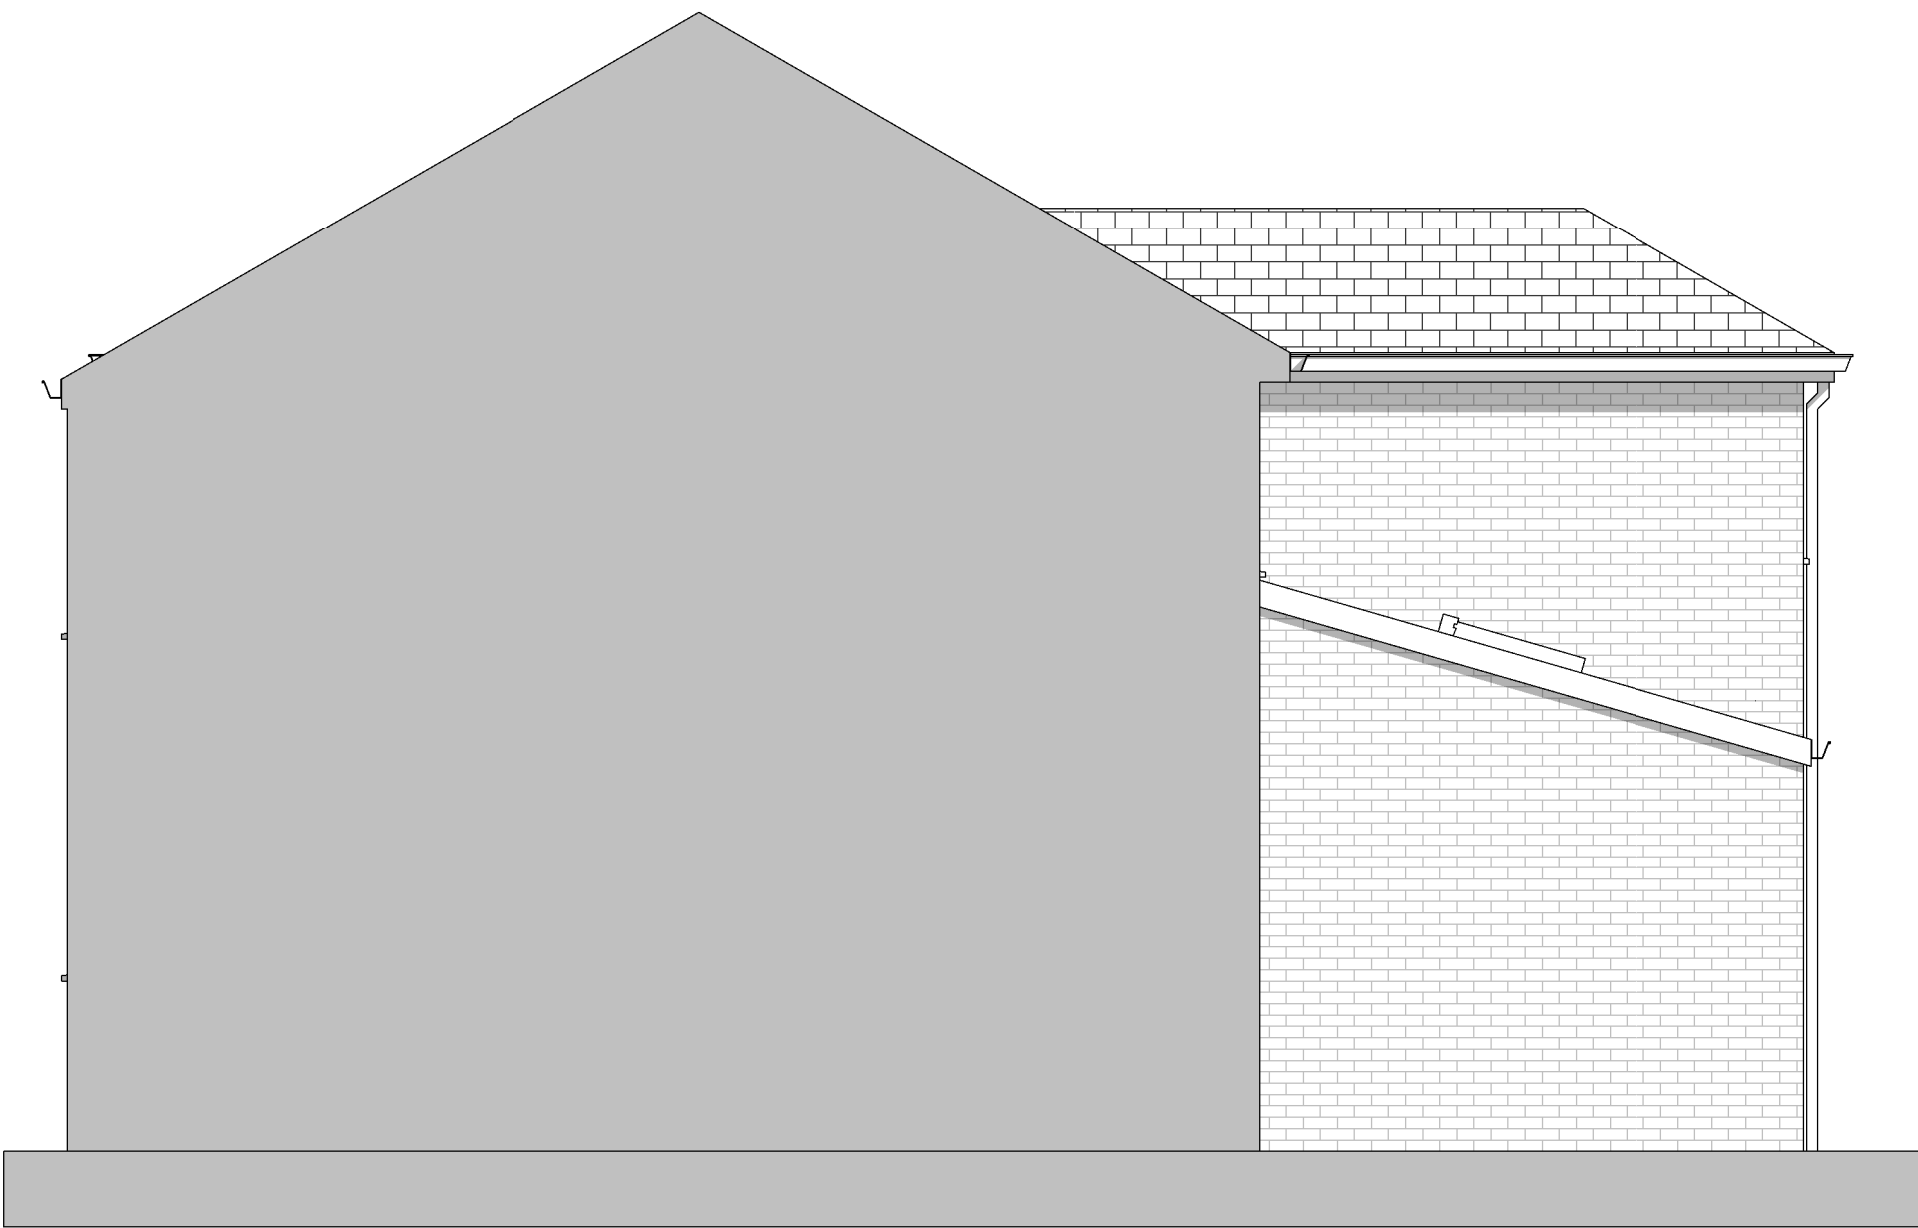

**PROPOSED SIDE ELEVATION (PARTY WALL)**  
1 : 50



**SCALE BAR**  
1:50

THE CONTENT OF THIS DRAWING PACK IS SUBJECT TO THE PROVISION OF THE COPYRIGHT ACT 1956. WORK TO FIGURED DIMENSIONS ONLY. SITE DIMENSIONS ARE TO BE CHECKED BEFORE WORK IS STARTED.

|                            |     |
|----------------------------|-----|
| PROJECT                    |     |
| 37 BEECHBURN ROAD, L36 4NE |     |
| TITLE                      |     |
| PROPOSED ELEVATIONS        |     |
| CLIENT                     |     |
| Owner                      |     |
| DATE                       |     |
| 28/11/25                   |     |
| SCALE ( @A2 )              |     |
| 1:50                       |     |
| DRAWING NUMBER             | REV |
| 702-004                    | P1  |