




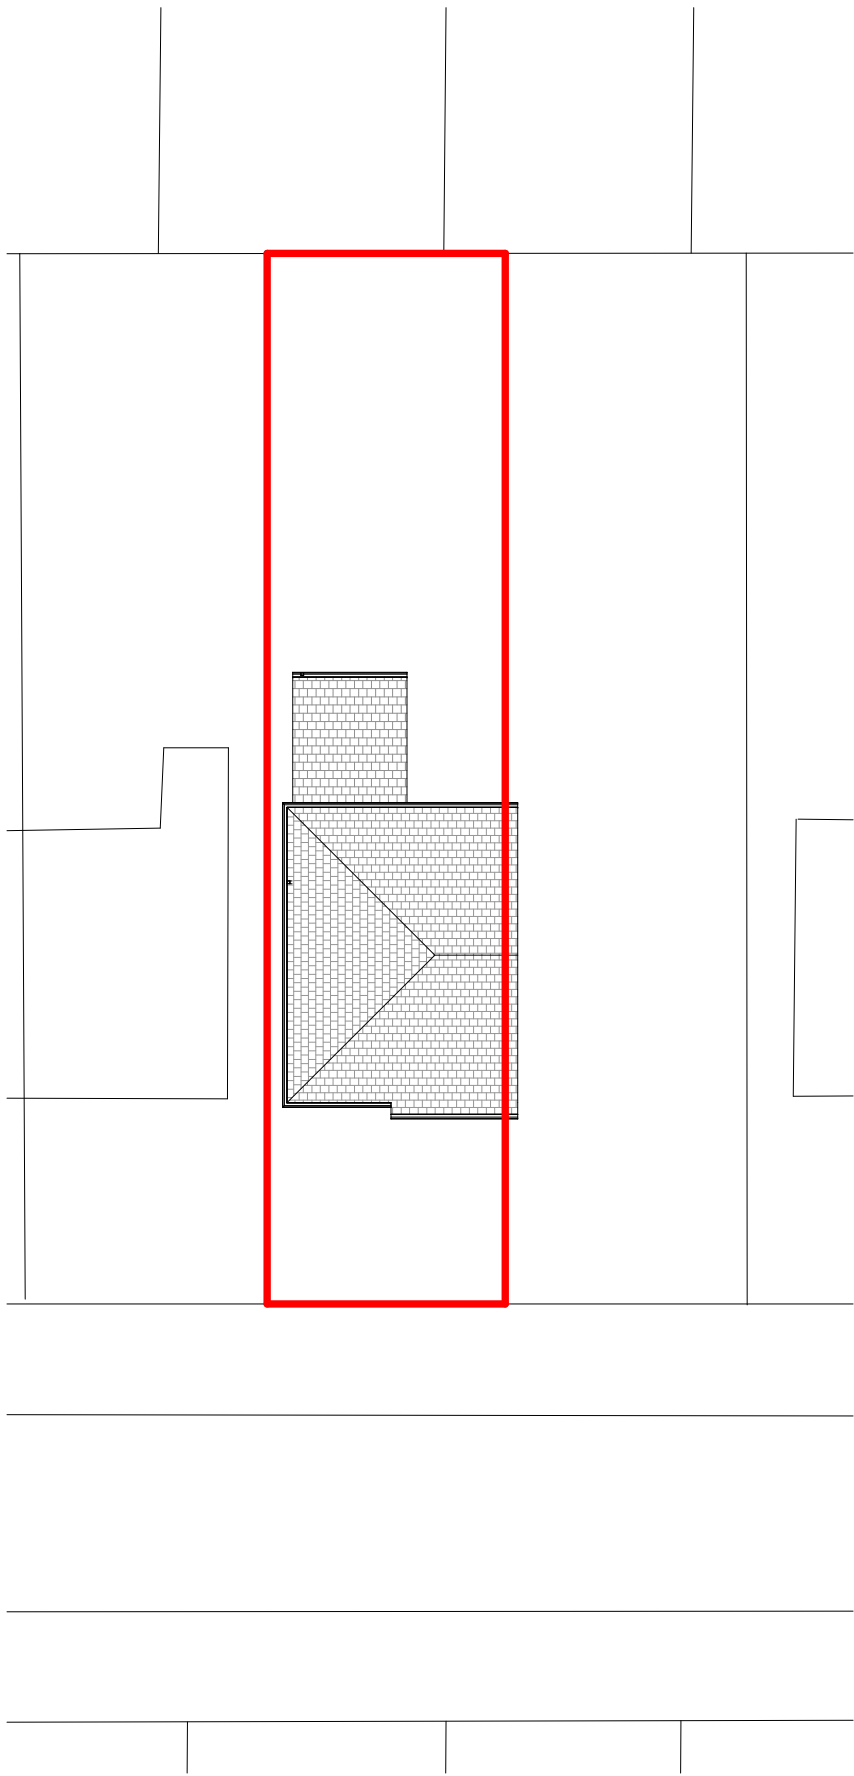

SCALE BAR
1:200

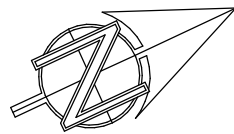

EXISTING SITE PLAN
1 : 200

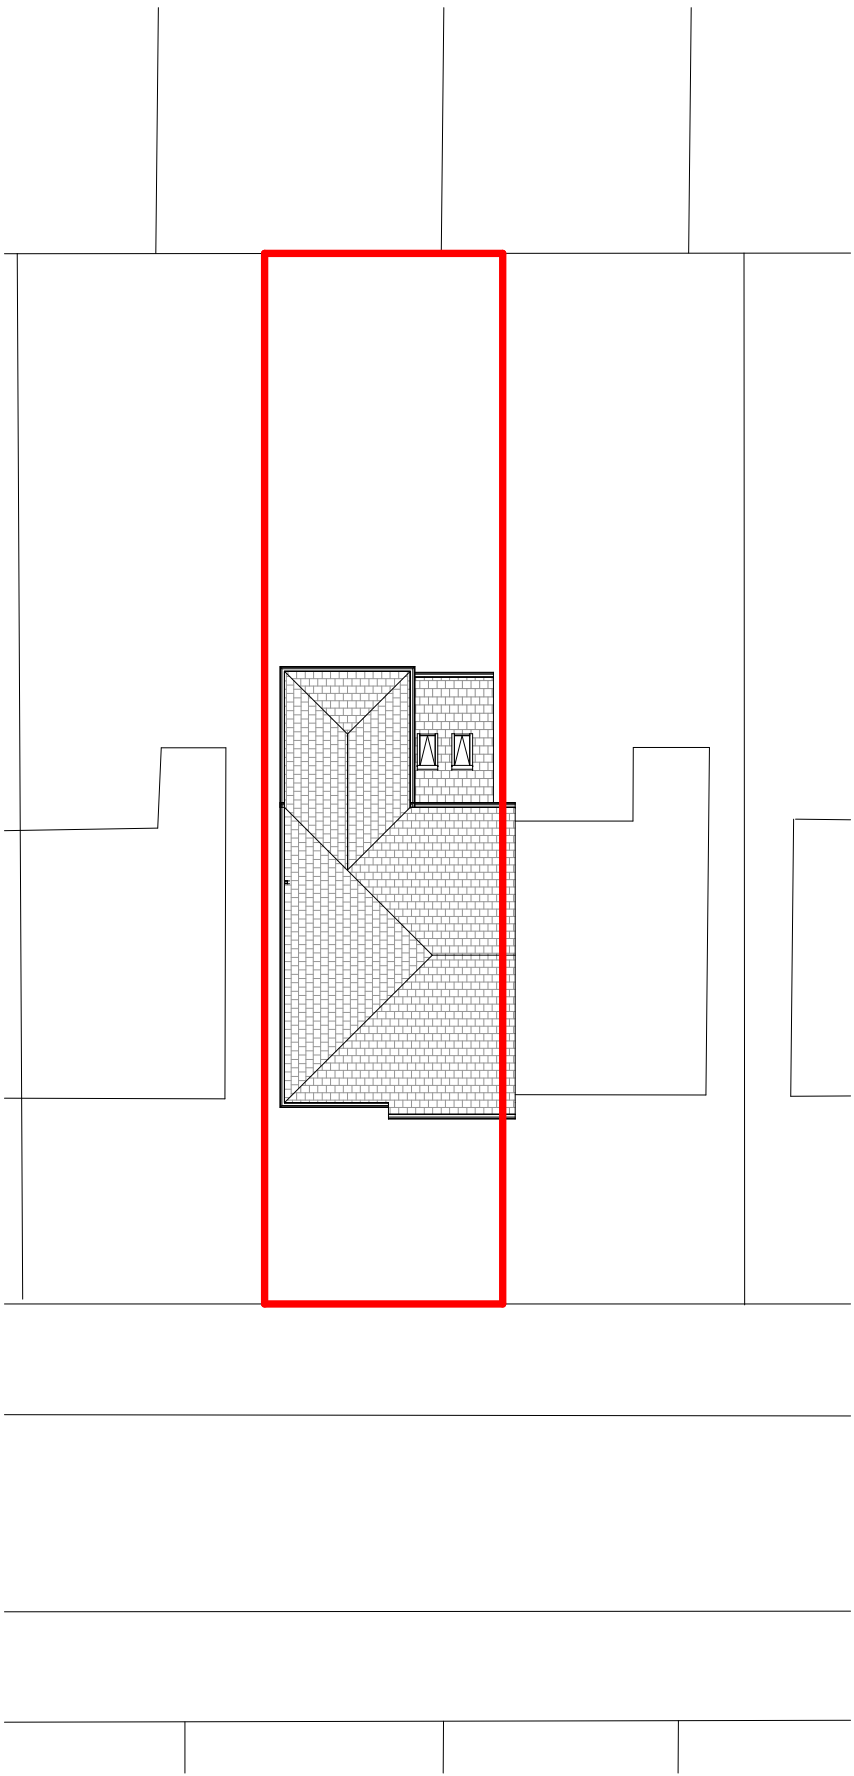

PROPOSED SITE PLAN
1 : 200

THE CONTENT OF THIS DRAWING PACK IS SUBJECT TO THE PROVISION OF THE COPYRIGHT ACT 1956. WORK TO FIGURED DIMENSIONS ONLY. SITE DIMENSIONS ARE TO BE CHECKED BEFORE WORK IS STARTED.

PROJECT	
37 BEECHBURN ROAD, L36 4NE	
TITLE	
EXISTING & PROPOSED SITE PLAN	
CLIENT	
Owner	
DATE	
28/11/25	
SCALE (@A2)	
1:200	
DRAWING NUMBER	REV
702-005	P1