



Conway Architectural Design shall have no responsibility for any use made of this document other than for that which it was prepared and issued. All dimensions and levels to be checked on site. No building work is to be started until all relevant approvals are in place. Any discrepancies should be reported to Conway Architectural Design. This drawing should not be reproduced without written permission from Conway Architectural Design. **Standard Building Regs Notes are to be provided by Conway Architectural Design prior to a building regs application being submitted.**

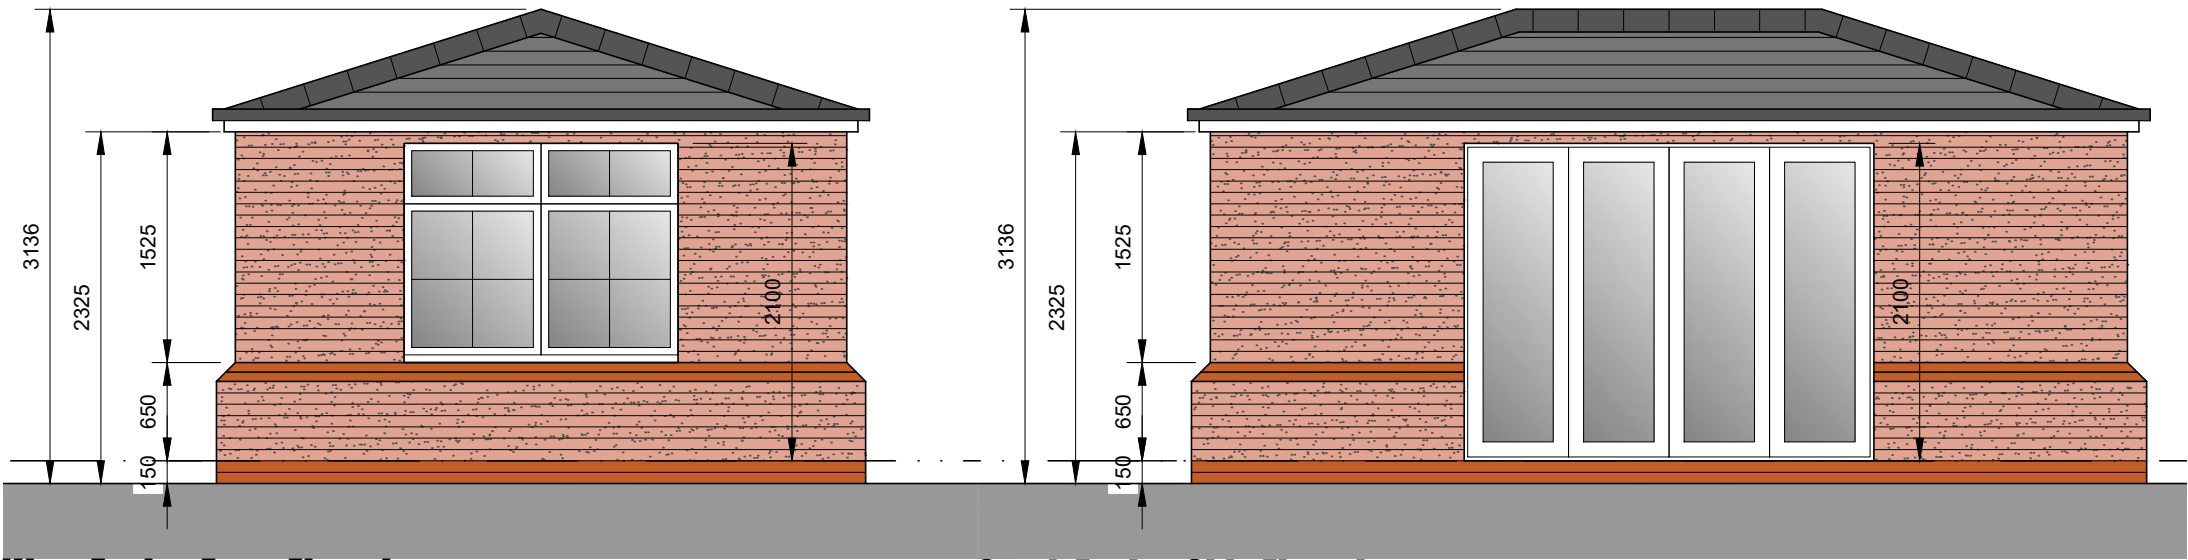

West Facing Front Elevation

South Facing Side Elevation

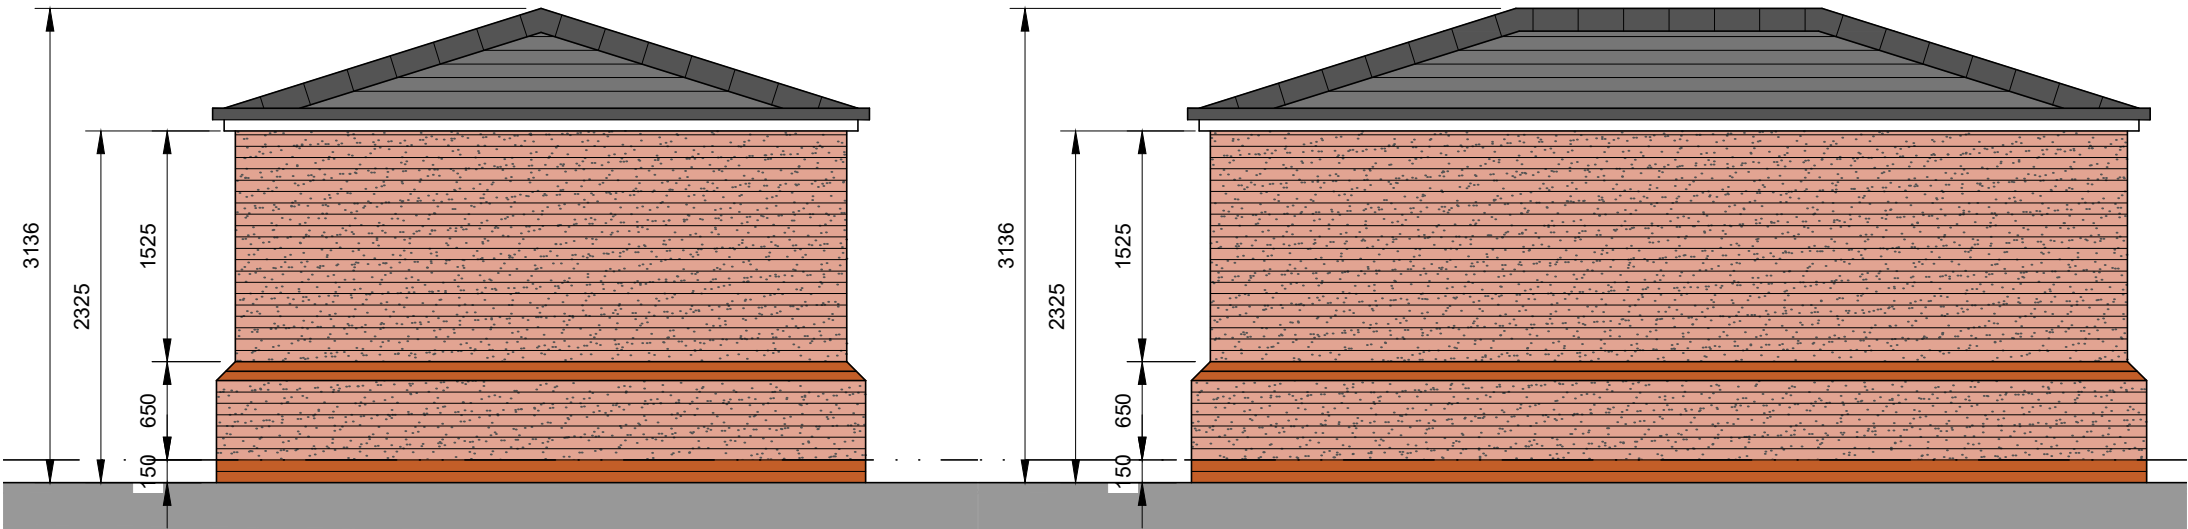

East Facing Rear Elevation

North Facing Side Elevation

Detached Garage Materials

Brickwork	Ibstock Western Red Multi brick slips, to match existing
Roof Tiles	Forticrete Gemini to match existing
Doors	White Aluminium Powder Coated
Soffit	White Upvc
Fascia	White Upvc
Rainwater Goods	Black Upvc

**Conway
Architectural
Design**

6 Conway Close
Alkington
Middleton
Manchester, M24 1EW

E: conway-design@outlook.com

JOB TITLE :	Garage Conversion And Detached Garage
ADDRESS :	5 Bradfield Road, Knotty Ash
DRAWING TITLE :	Detached Garage Elevations
SCALE :	1:50 @ A3
DRAWN : xxx	DATE : 08.11.20

