




Cycle Store (14no. Cycles / Sheffield Stands)

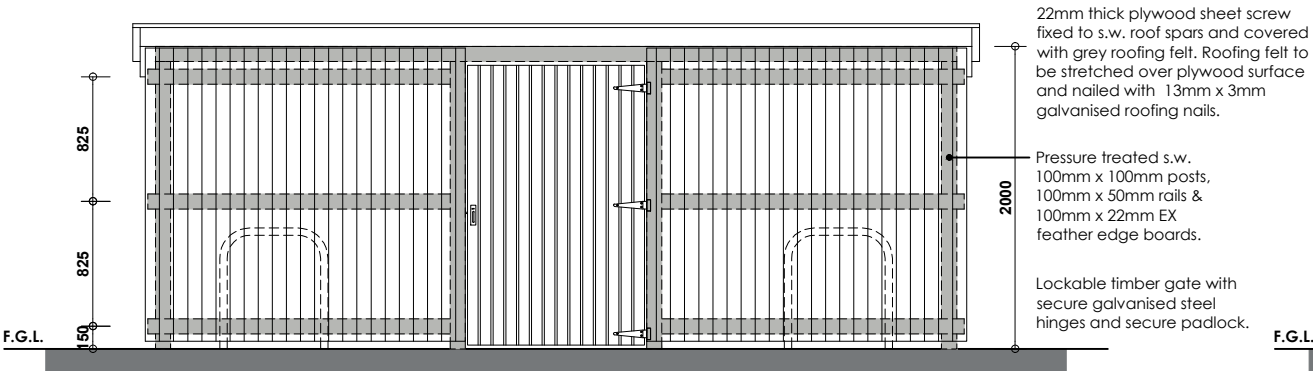


FRONT ELEVATION

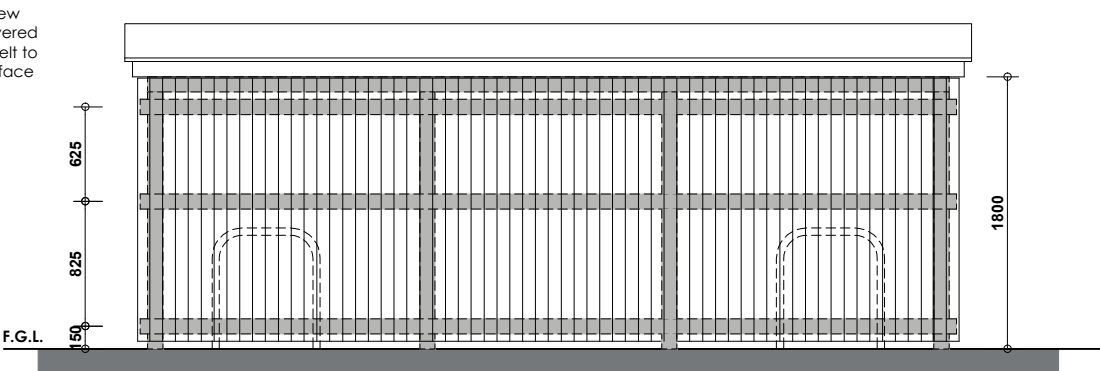


REAR ELEVATION

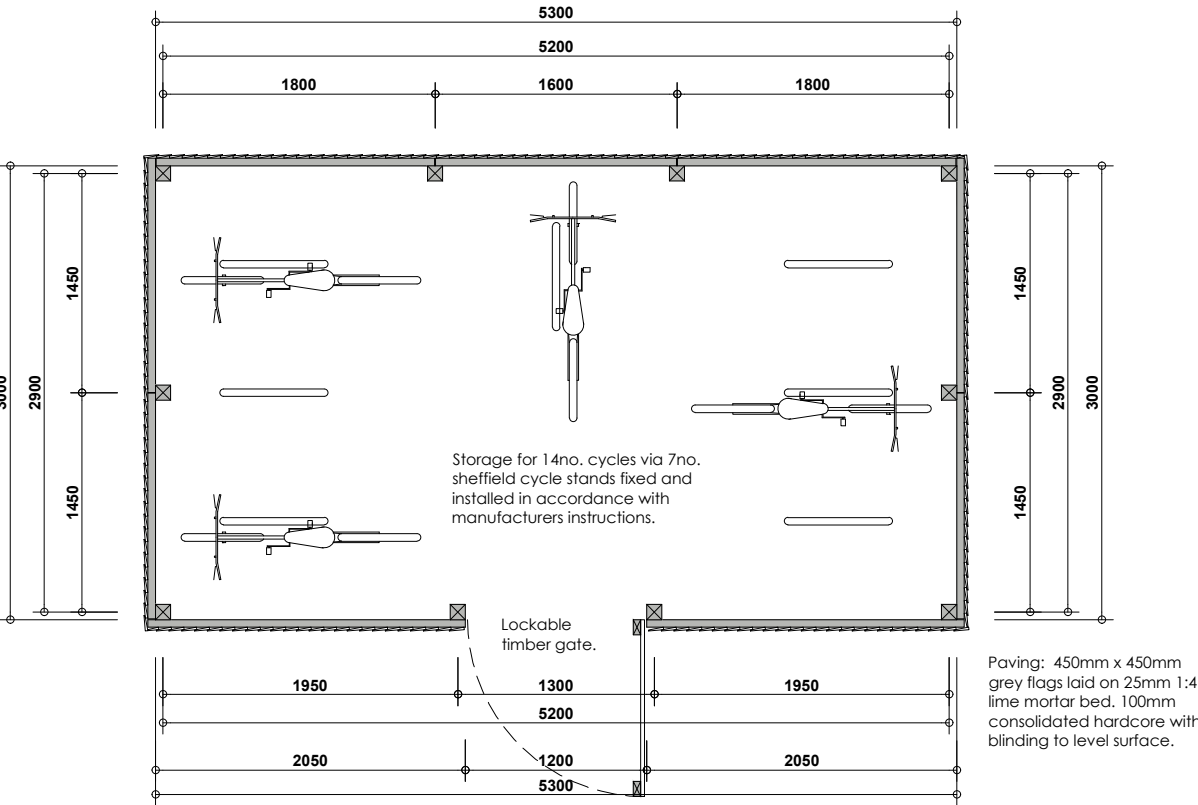


PLAN

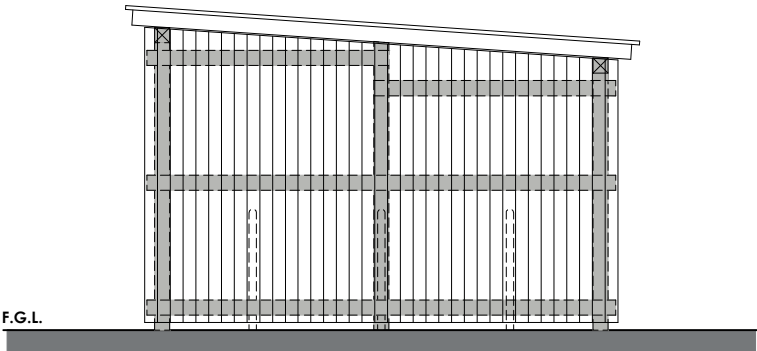


SIDE ELEVATION

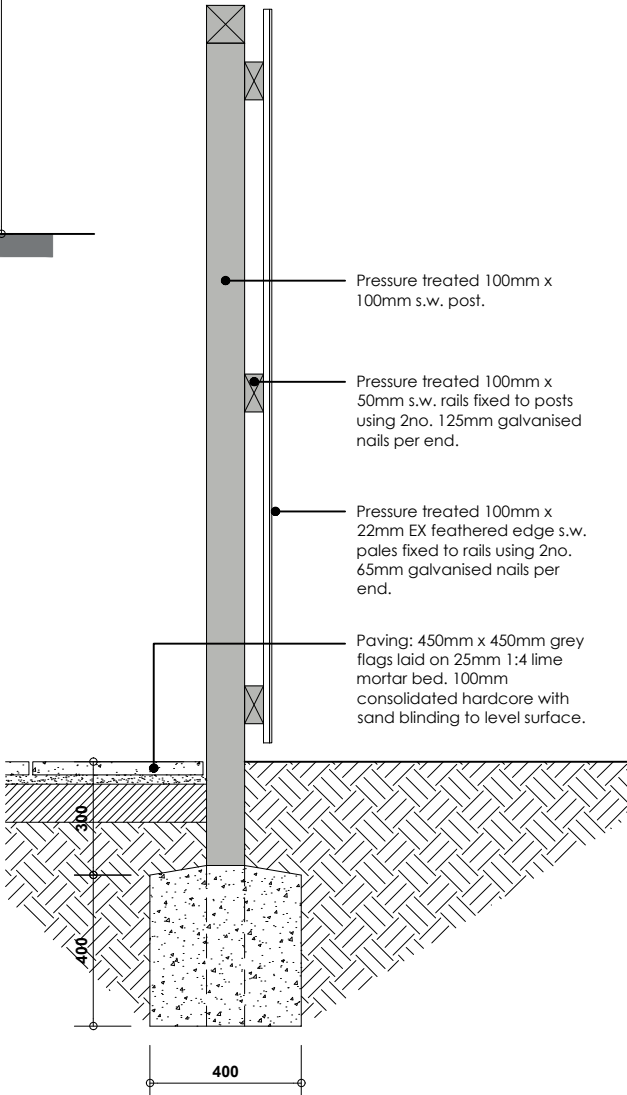

SECTION
Scale 1:20 @ A3

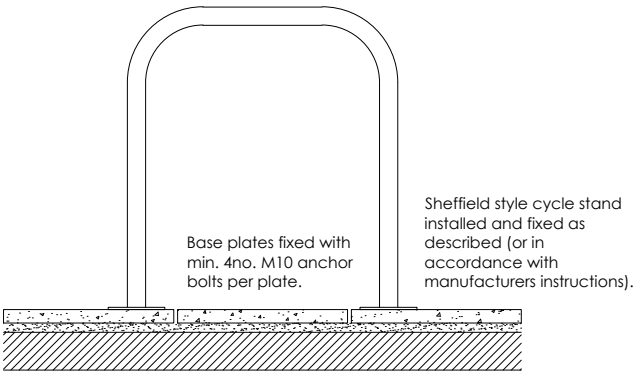

SECTION
Base Plate Fixing
Scale 1:20 @ A3

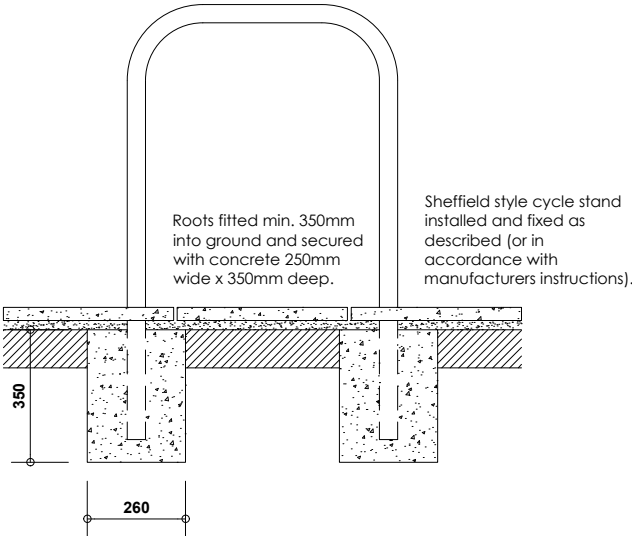

SECTION
Root Fixing
Scale 1:20 @ A3

REV	DATE	DRAWN	DESCRIPTION	ARCH CHECK	ENG CHECK
-	-	-	-	-	-
TITLE: CYCLE STORE (14no. Cycles / Sheffield Stands)					
 Breck Homes 13 Darwin Court Blackpool Technology Park Blackpool FY2 0JN tel: 01253 587 010 web: www.breck.co.uk/homes email: hello@breck.co.uk					
PROJECT: STANDARD DETAILS: CYCLE STORES					
DATE: 17.03.26	SCALE: 1:50 @ A3	JOB REF: SD/CS	DRAWING NUMBER: Cycle Store/14No/Sheff	REV: -	