



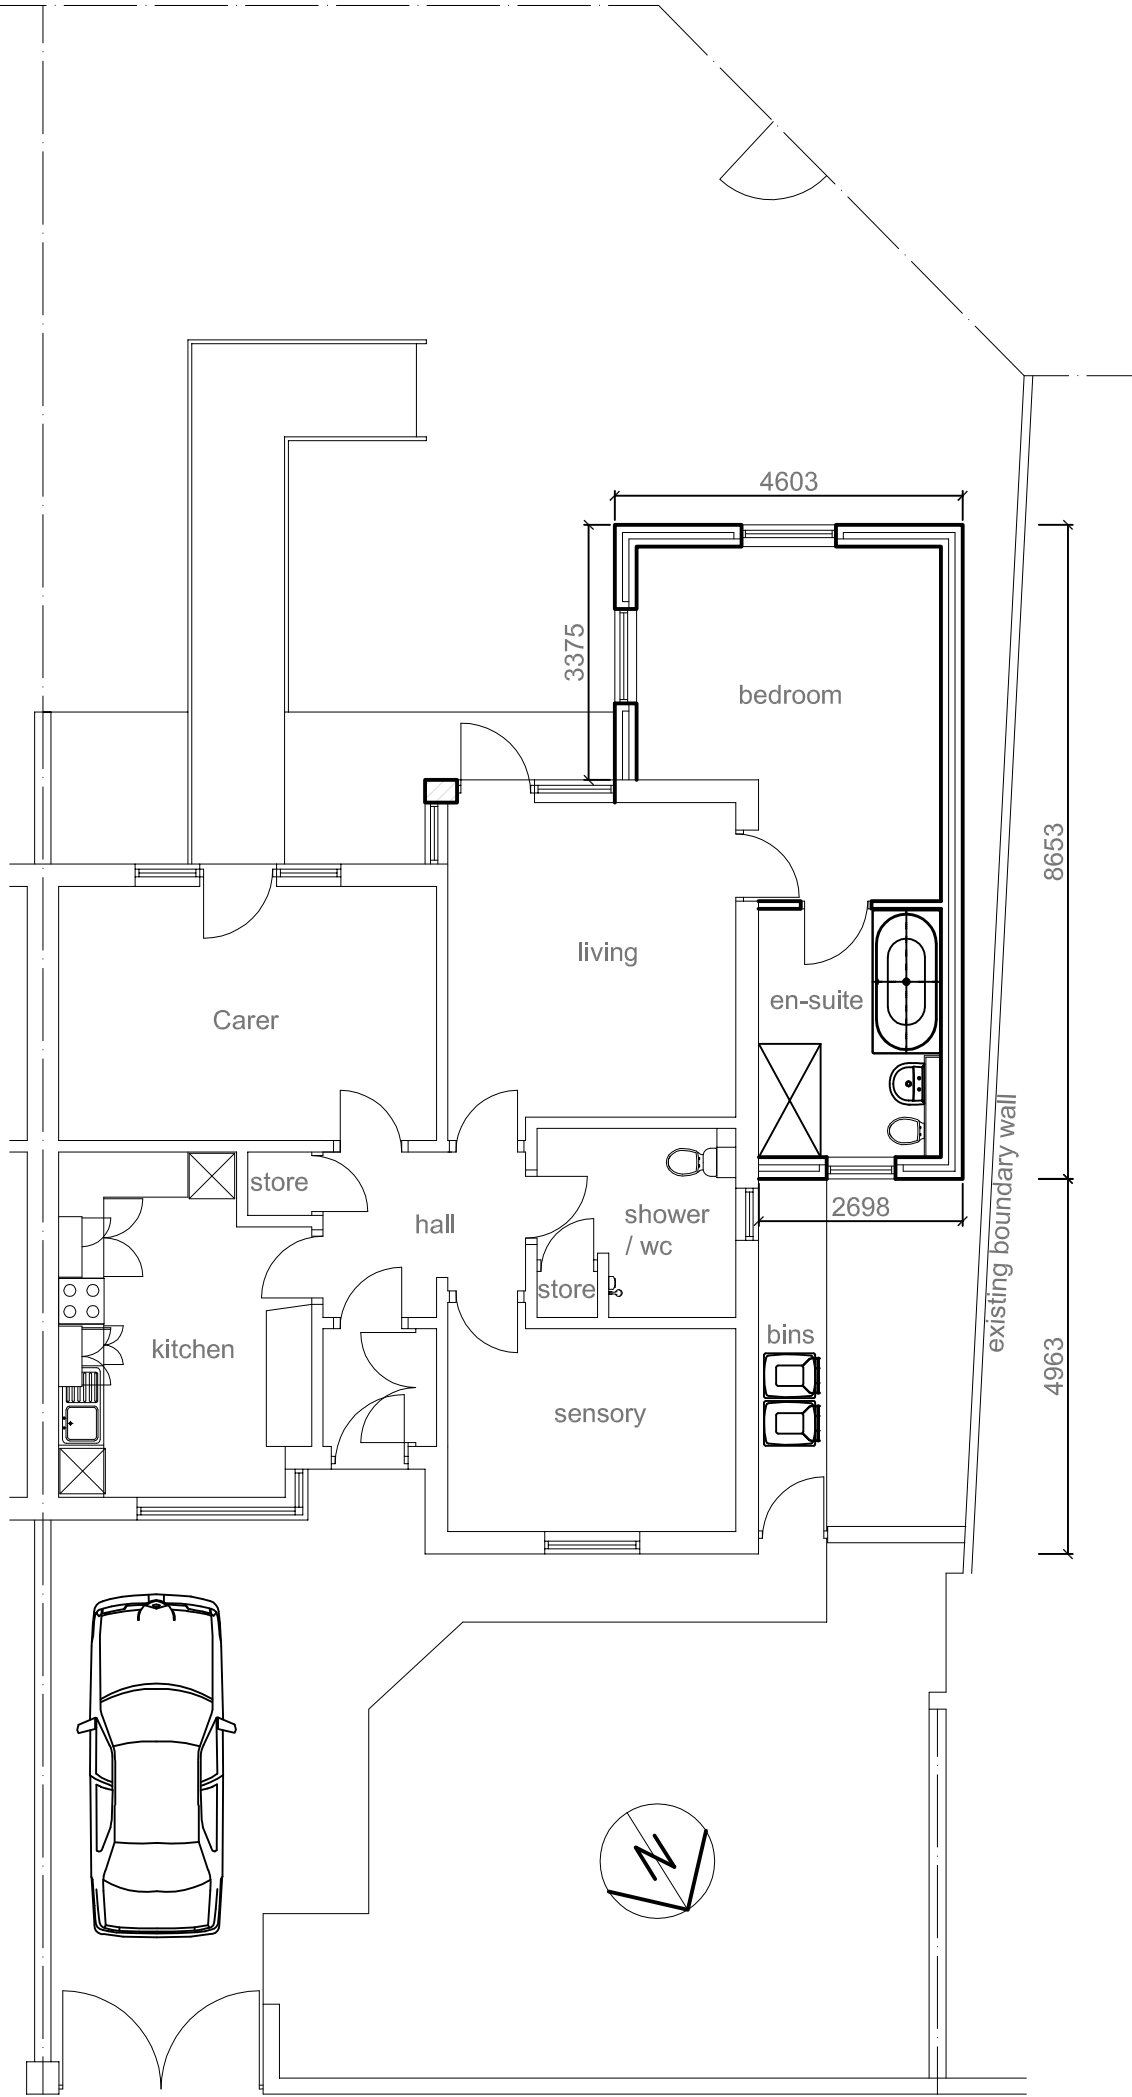


Proposed ground floor and site plan @ 1:100 scale




Proposed front elevation @ 1:100 scale

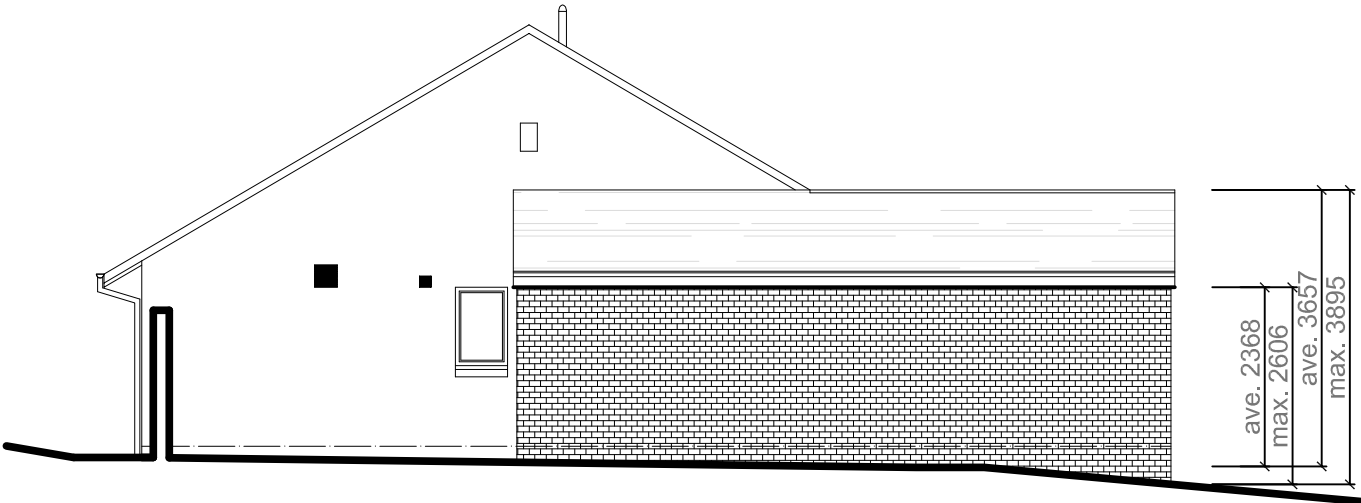


Proposed side elevation @ 1:100 scale

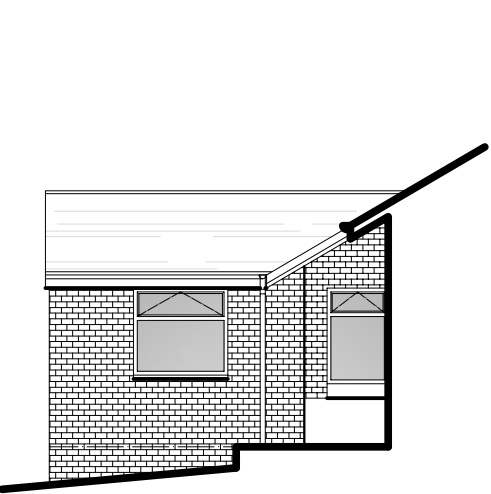

Proposed side (west) elevation @ 1:100 scale

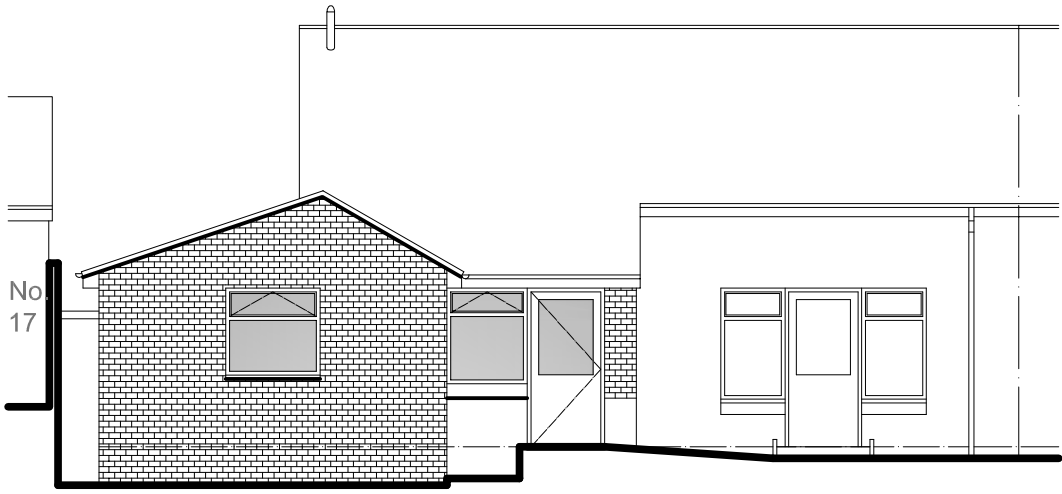

Proposed rear elevation @ 1:100 scale

 

EXTERNAL SPECIFICATION

Roof:
Smooth Grey Marley Edgemere (osa) interlocking slates, ridge and cloaked verge tiles to new extension roof as shown hatched to match existing main roof.

Walls:
Facing brickwork to match existing main house. Mortar colour to match existing.

Facias and Soffits:
All facias and soffits to be black PVCu.

Rainwater goods:
Green PVCu gutters and rainwater pipes to match existing profile.

Windows:
White PVCu frames with double glazing to match pattern of main house.

Project:	
PROPOSED SINGLE STOREY SIDE BEDROOM AND SHOWER ROOM EXTENSION AND INTERNAL ALTS. at: 15 ALBOURNE ROAD KIRKBY, L32 6RH for: KEVIN MULVANEY	
PROPOSED LAYOUT & SITE PLAN	
Scale: 1:100 & 1:200	Date: May 2022
Drawing Number: 18773-02	Revision: