


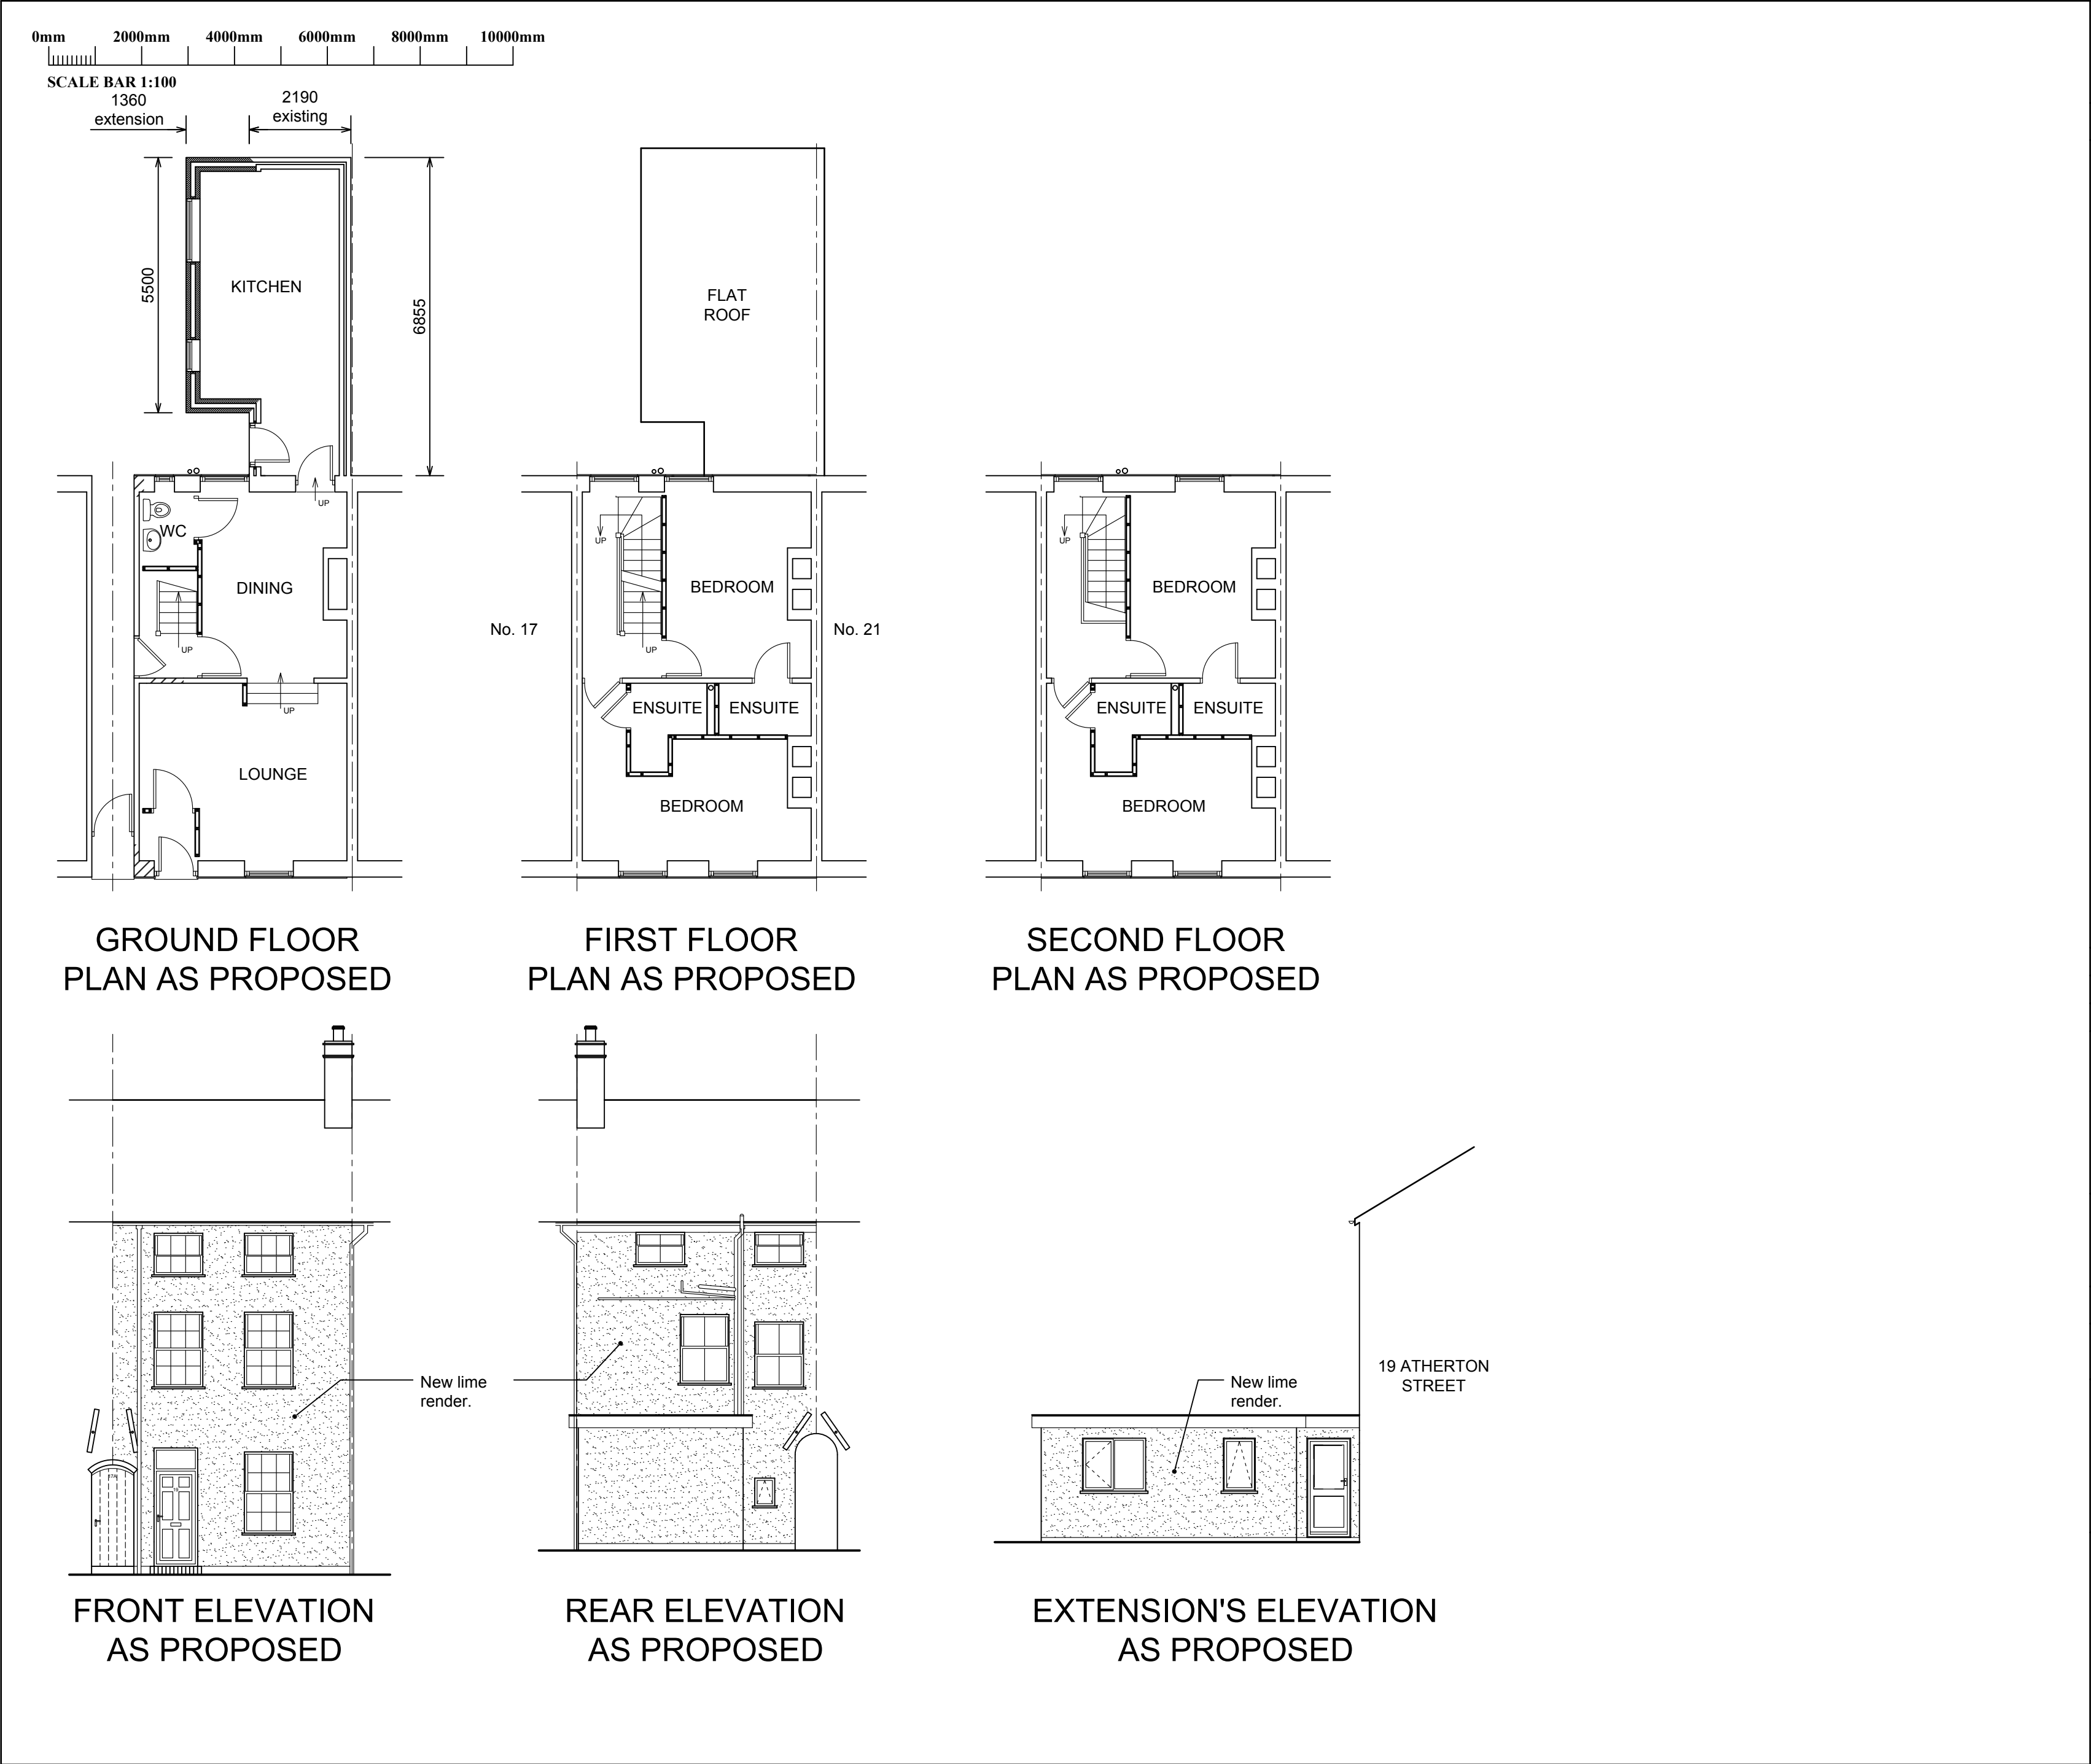

COPYRIGHT: The copyright of this drawing is vested in Lawrenson Associates Ltd. It shall not be used without permission for any purpose.
DO NOT SCALE FROM THIS DRAWING FOR CONSTRUCTION PURPOSES - WORK TO FIGURED DIMENSIONS ONLY.
ALL DIMENSIONS ARE IN MILLIMETRES UNLESS STATED OTHERWISE.

NOTES

1. This drawing to be read in conjunction with all Lawrenson Associates drawings and specification.

B	Drawing updated for Conservation Officer's comments.	15/11/21
A	Extent of extension clarified.	17/09/21
Rev	Description	Date

Project

**19 ATHERTON STREET,
PRESCOT,
L34 5QN**

Client

MALVYA GROUP LTD.

Contract. No.	Drg. No.	Revision	Scale	1:100	@ A2
6115	103	B	By	BPM	Date
			Chkd	HTL	August 2021

Drawing Title

**PROPOSED FLOOR PLANS
AND ELEVATIONS.**

LAWRENSON ASSOCIATES
Consulting Structural Engineers
Planning & Development Consultants
Architectural Services

1 THE GLOBE
142 HARDSHAW ST.
ST. HELENS
WA10 1JT

Telephone: (01744) 733446
www.lawrensonassociates.co.uk
E-mail: info@lawrensonassociates.co.uk