


SCALE 1:50

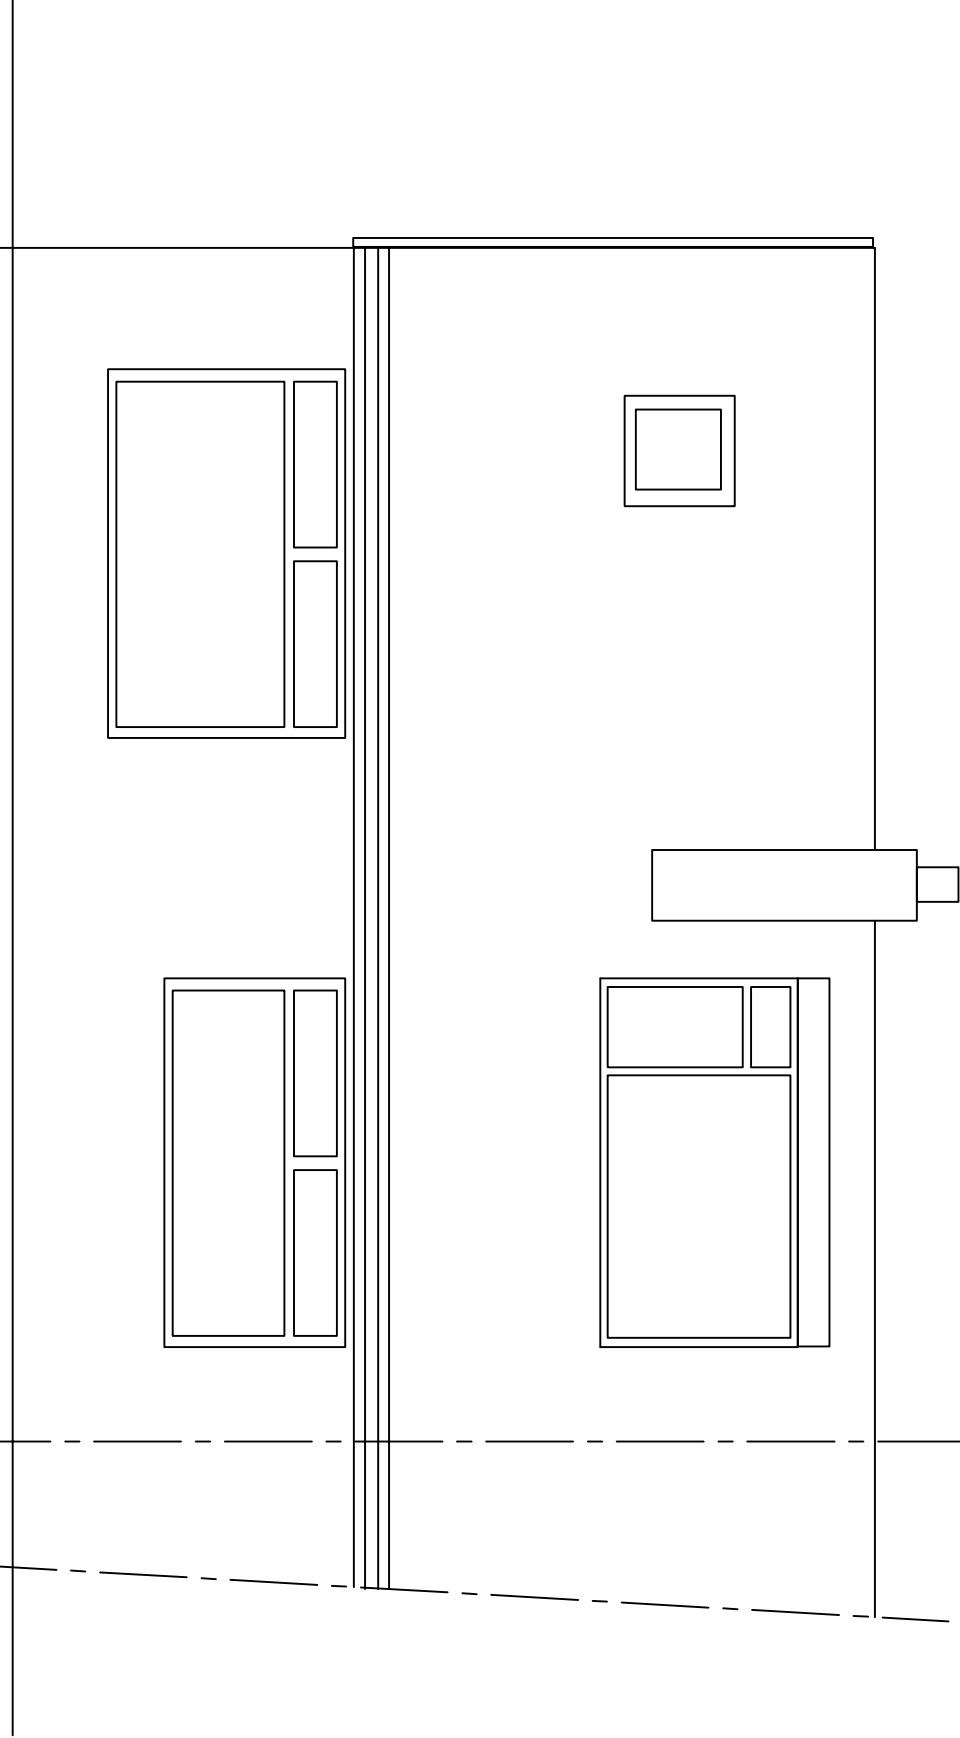

EXISTING FRONT ELEVATION