





Existing Rear (SW) Elevation
Scale 1:50 @ A1

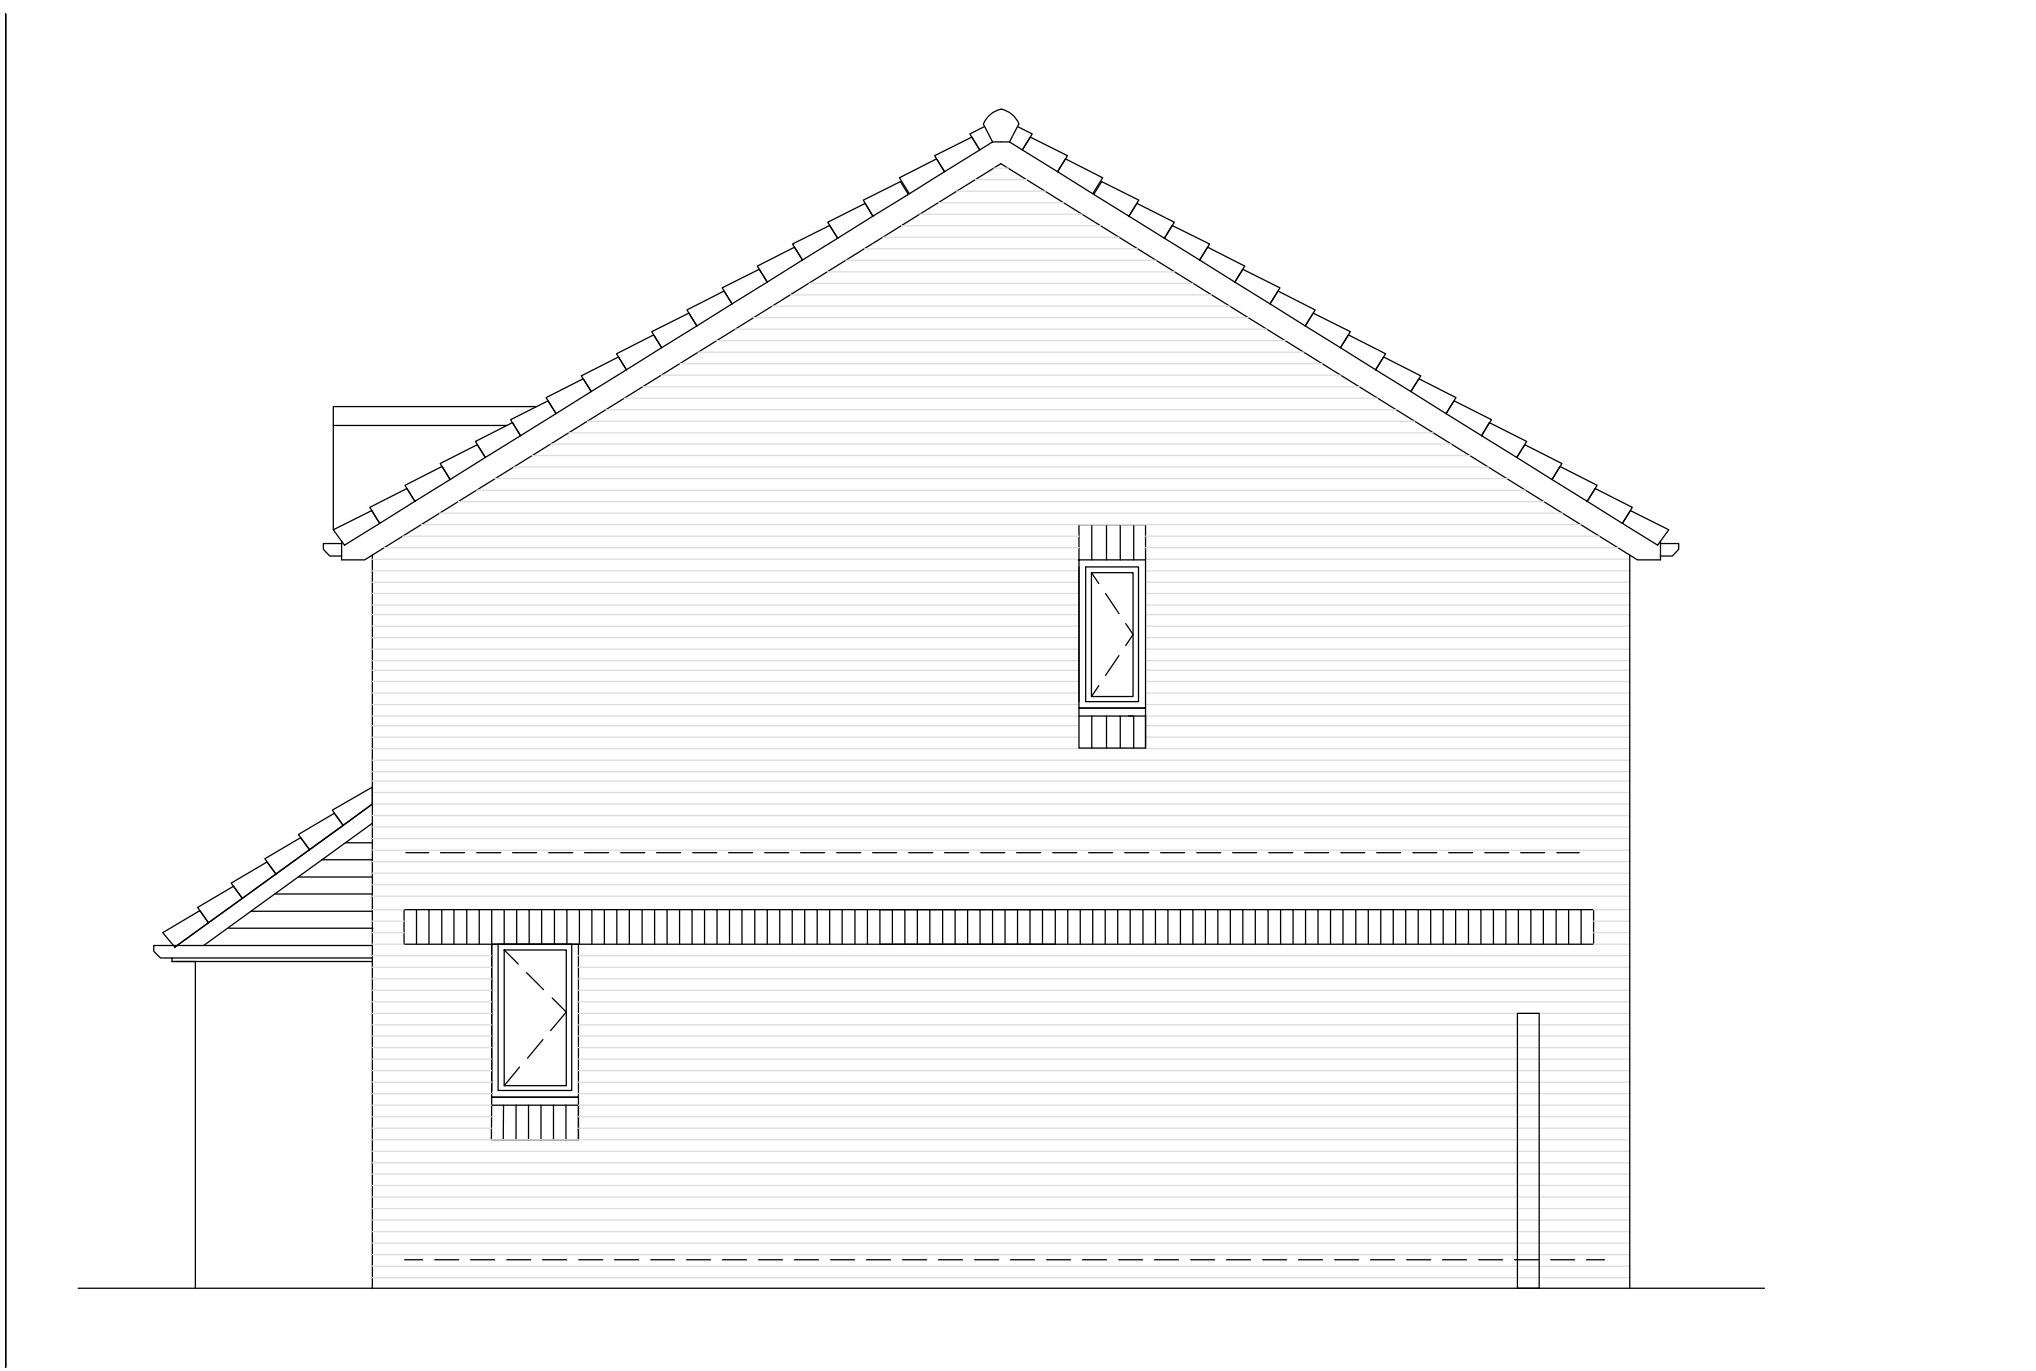

Existing Side (NW) Elevation
Scale 1:50 @ A1



Existing Front (NE)
Elevation
Scale 1:50 @ A1

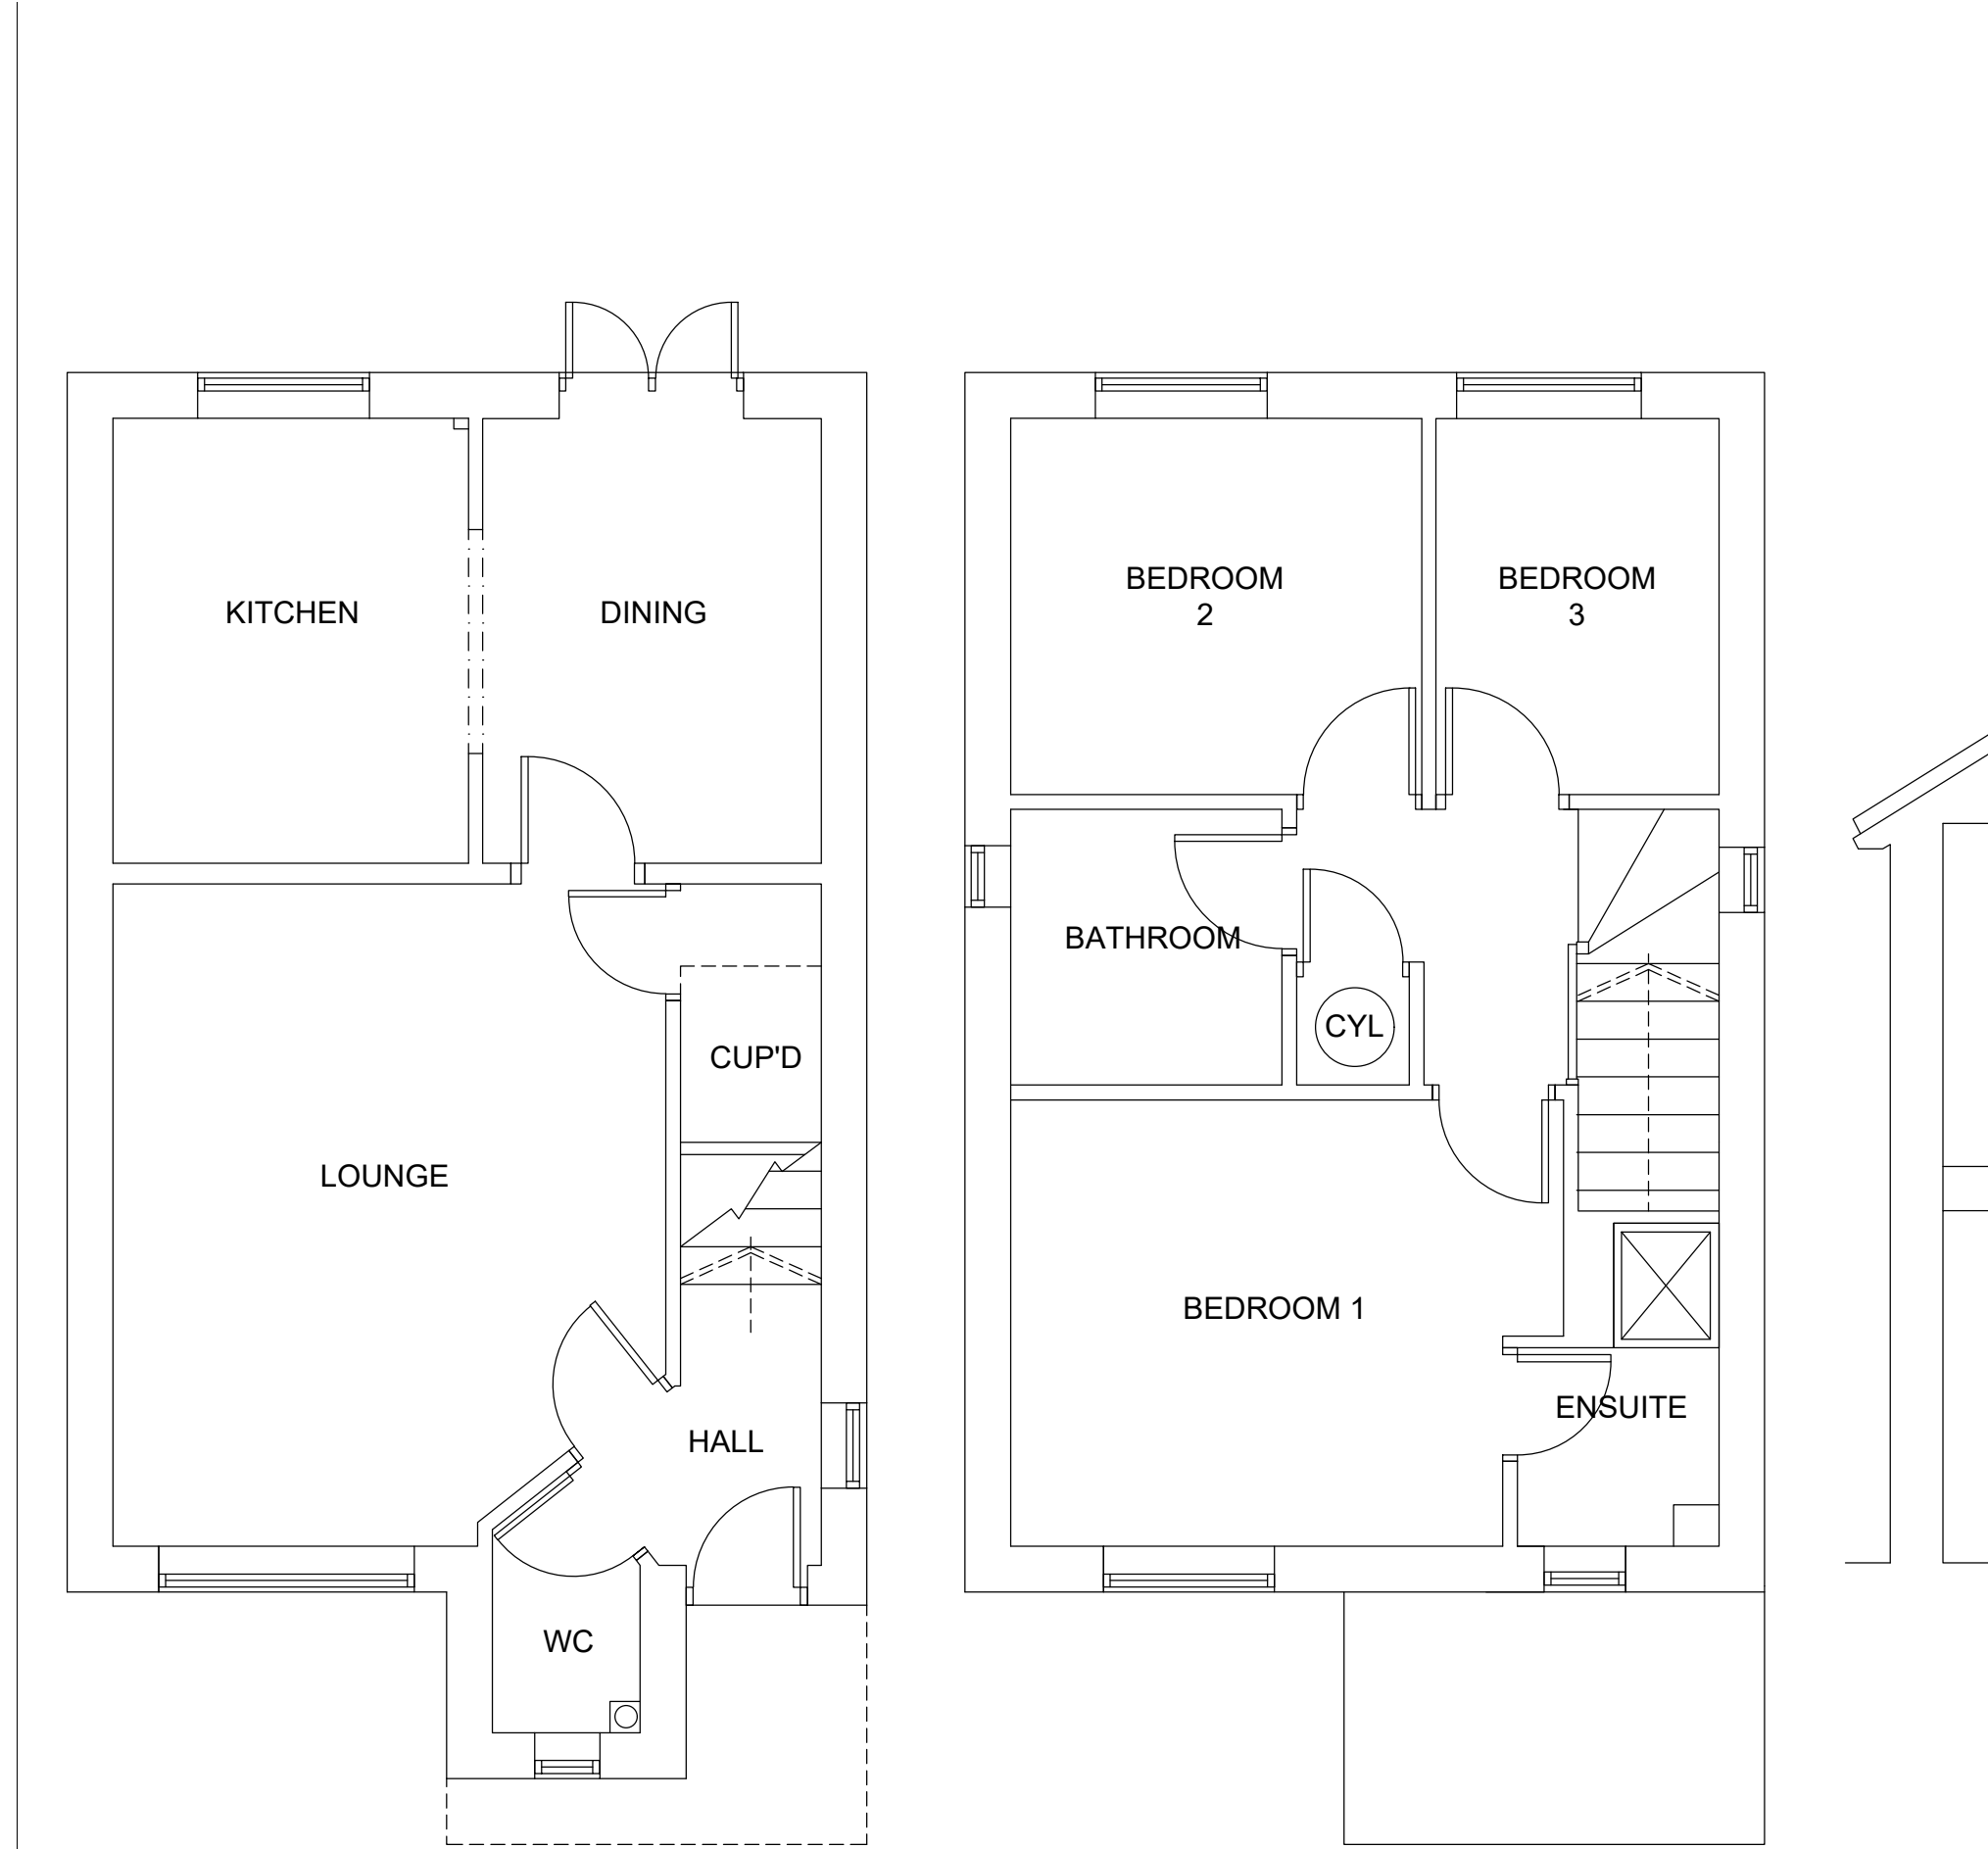

Existing Ground Floor Plan
Scale 1:50 @ A1


Existing First Floor Plan
Scale 1:50 @ A1




Existing General Section
Scale 1:50 @ A1



Existing Location Plan
Scale 1:1250 @ A1

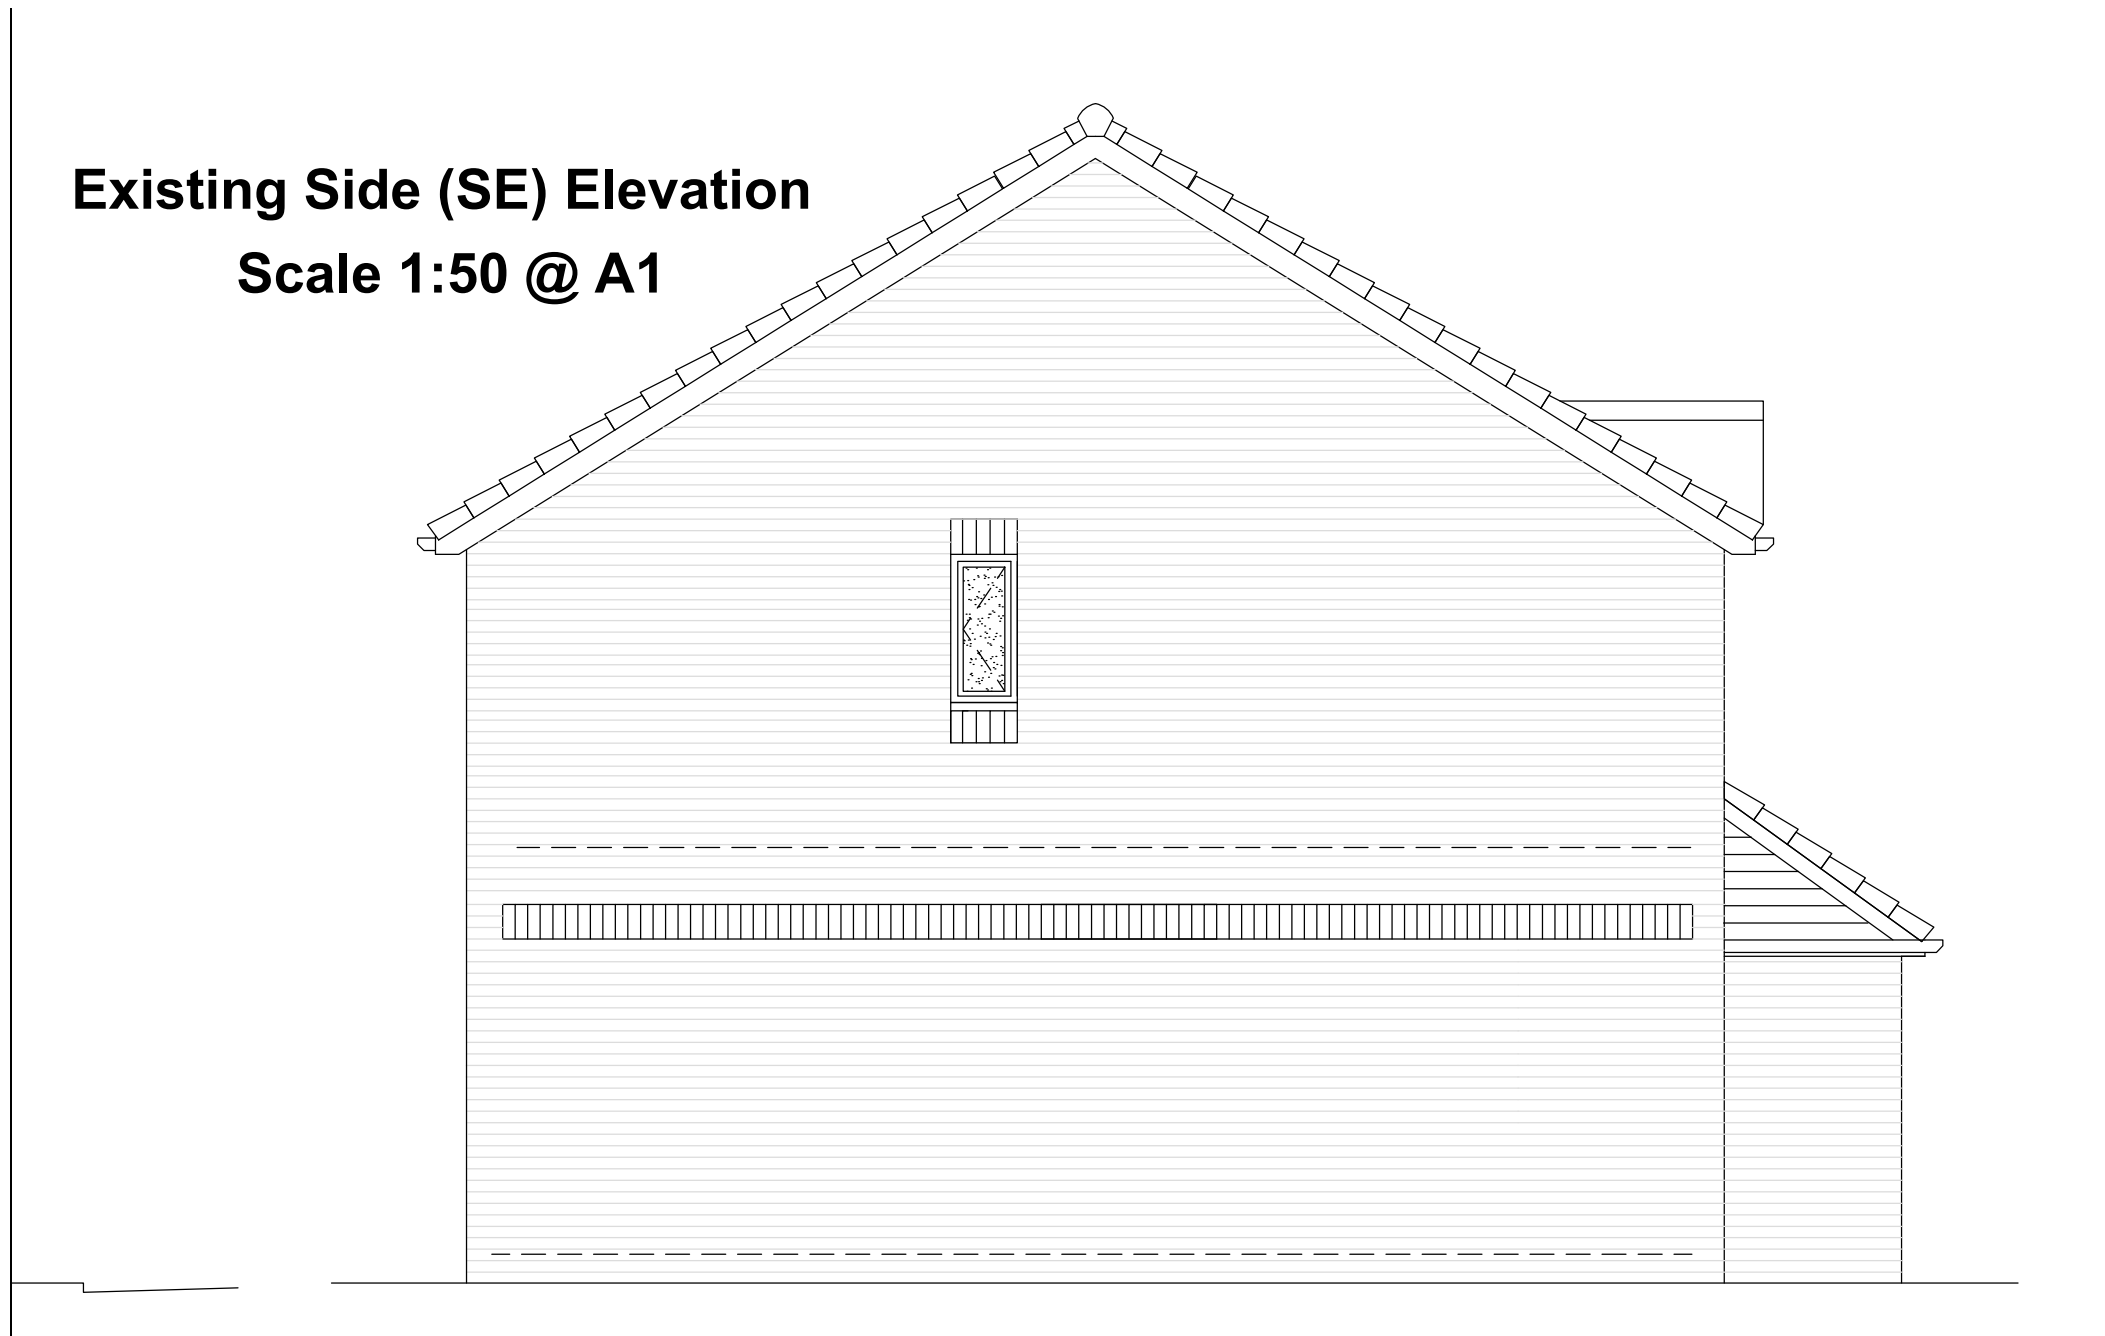


Existing Side (SE) Elevation
Scale 1:50 @ A1

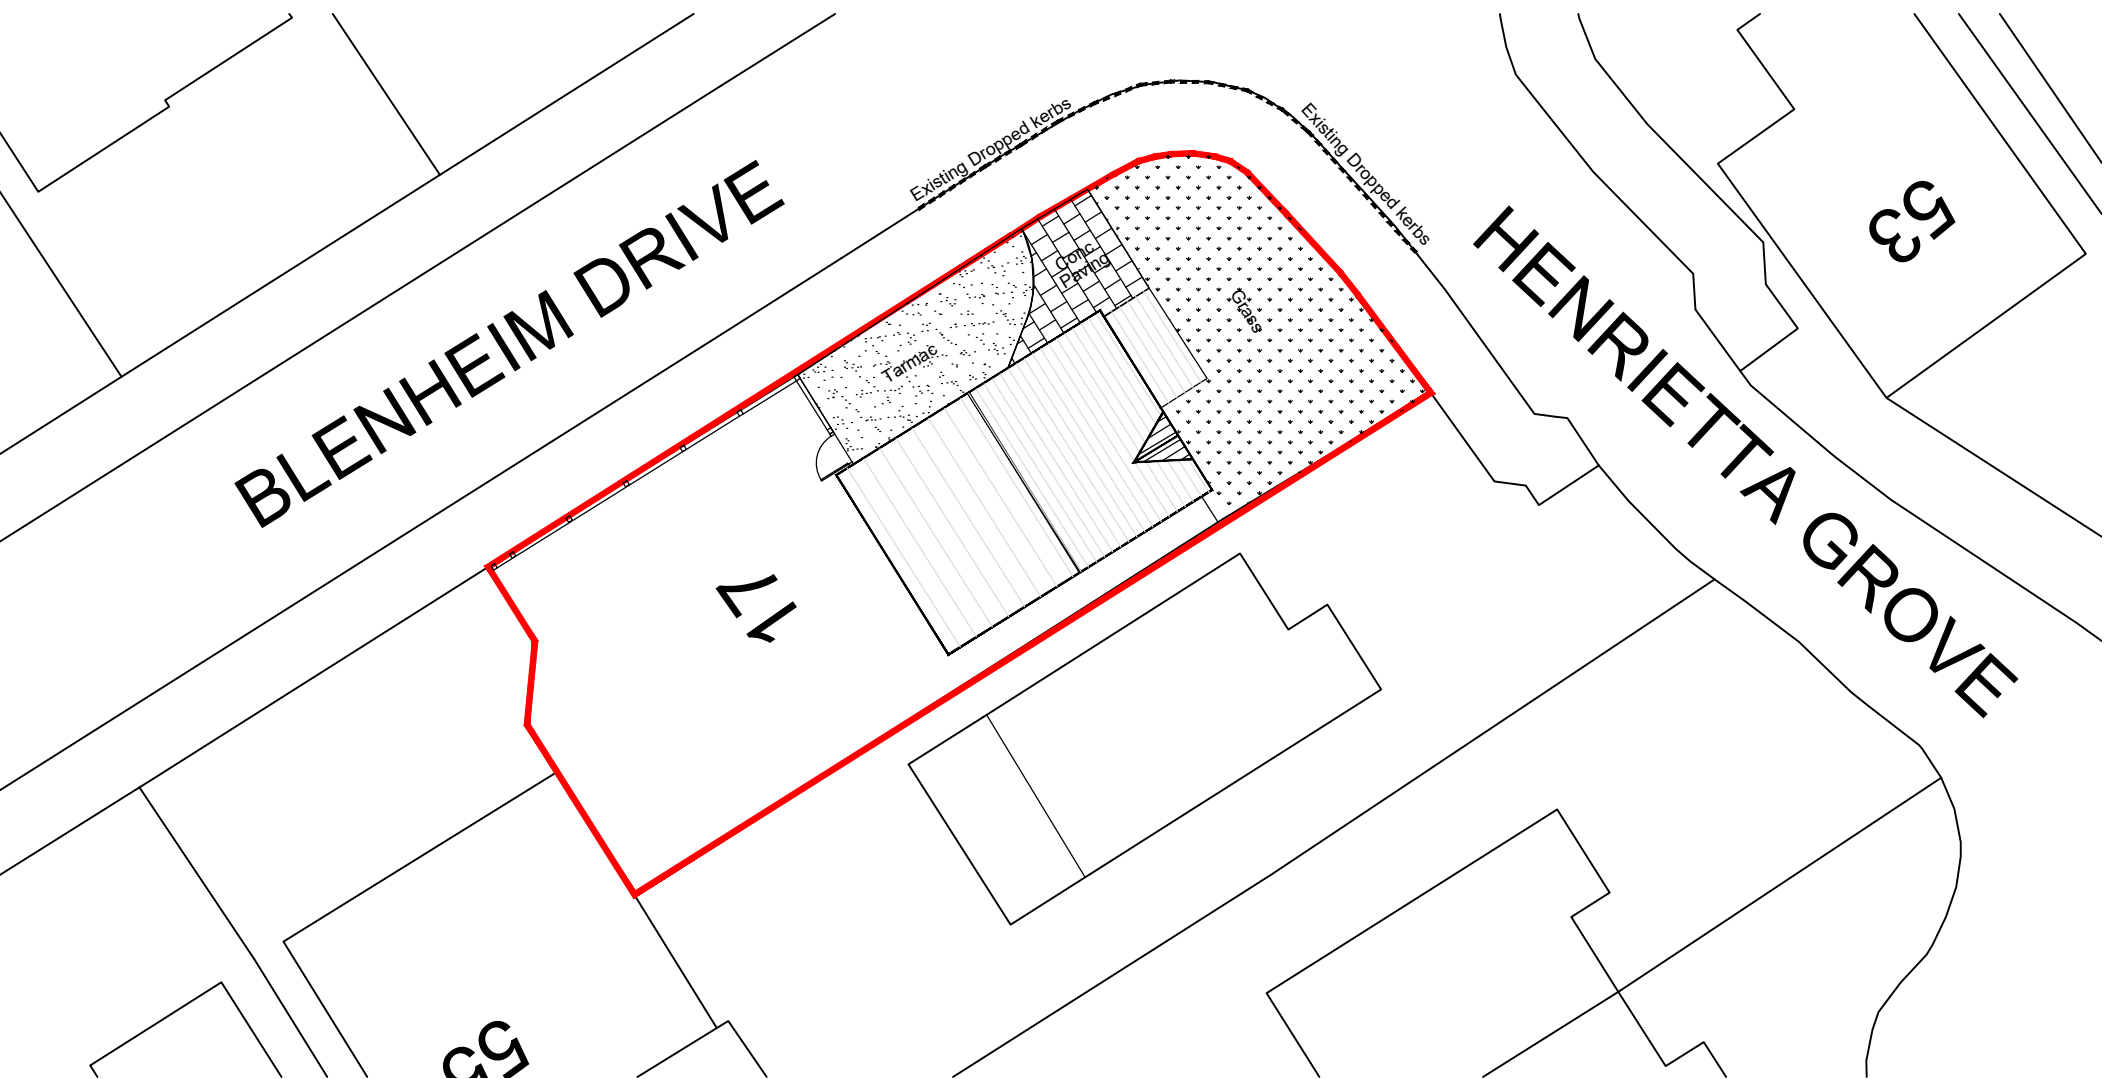

Existing Block Plan
Scale 1:200 @ A1

Planning

 

Project	Project	Contract. No.	Drg. No.	Revision	Scale 1:50,200,1250 @ A1
17 Henrietta Grove Prescot Merseyside L34 1PZ	Proposed Two Storey Rear Extension	HR1	01	A	Date Aug 25
Drawing Title		Existing Plans & Elevations			