




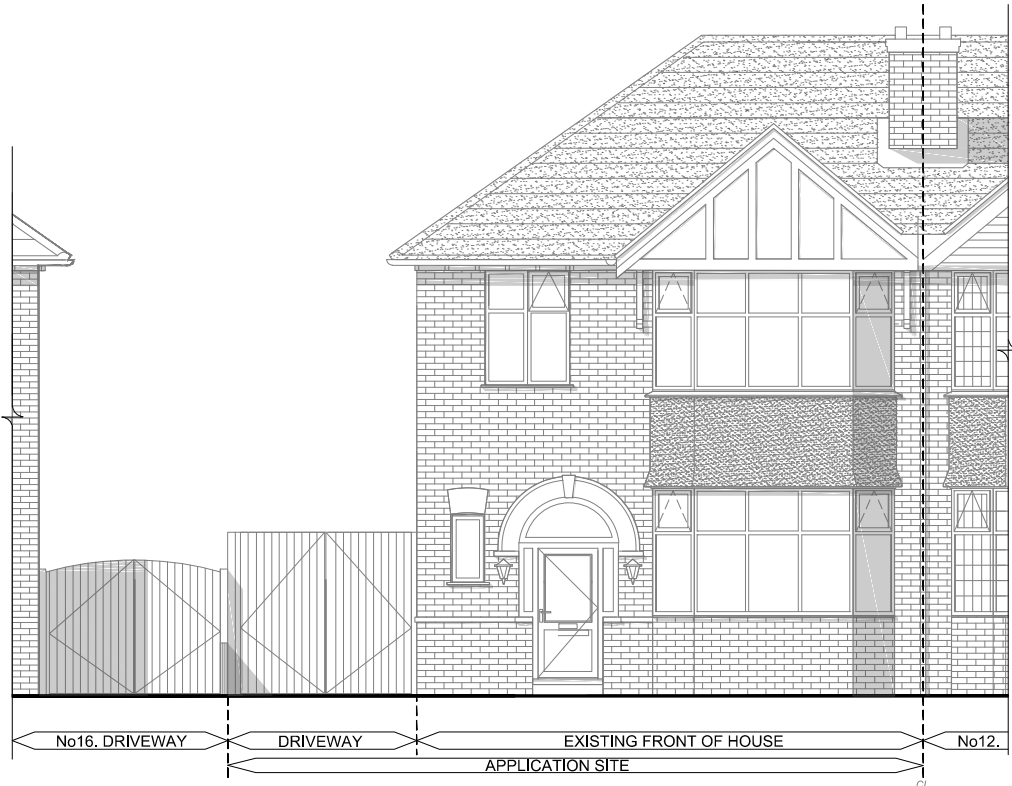


Elevation A - Existing Front Elevation (NW) 1:100@A1

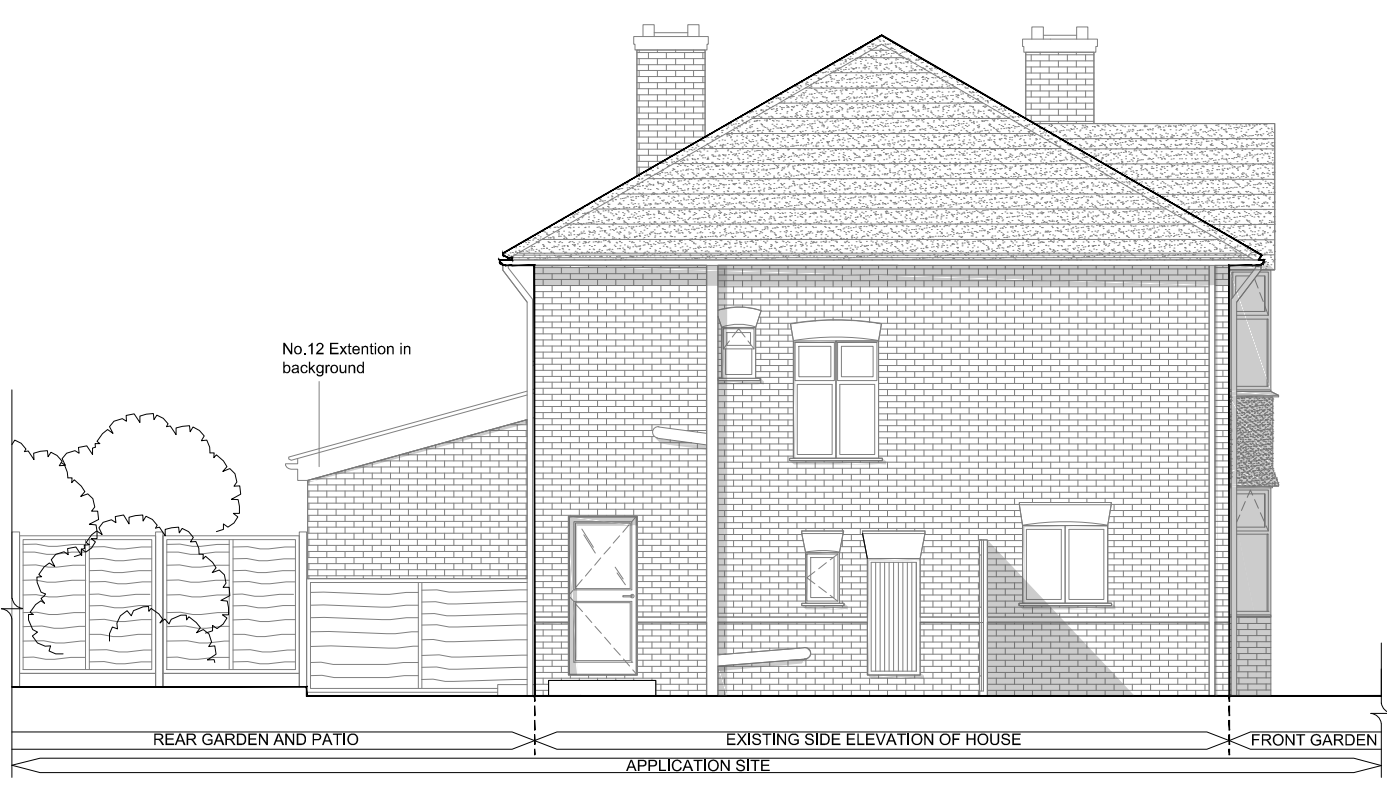

Elevation B - Existing Side Elevation (NE) 1:100@A1

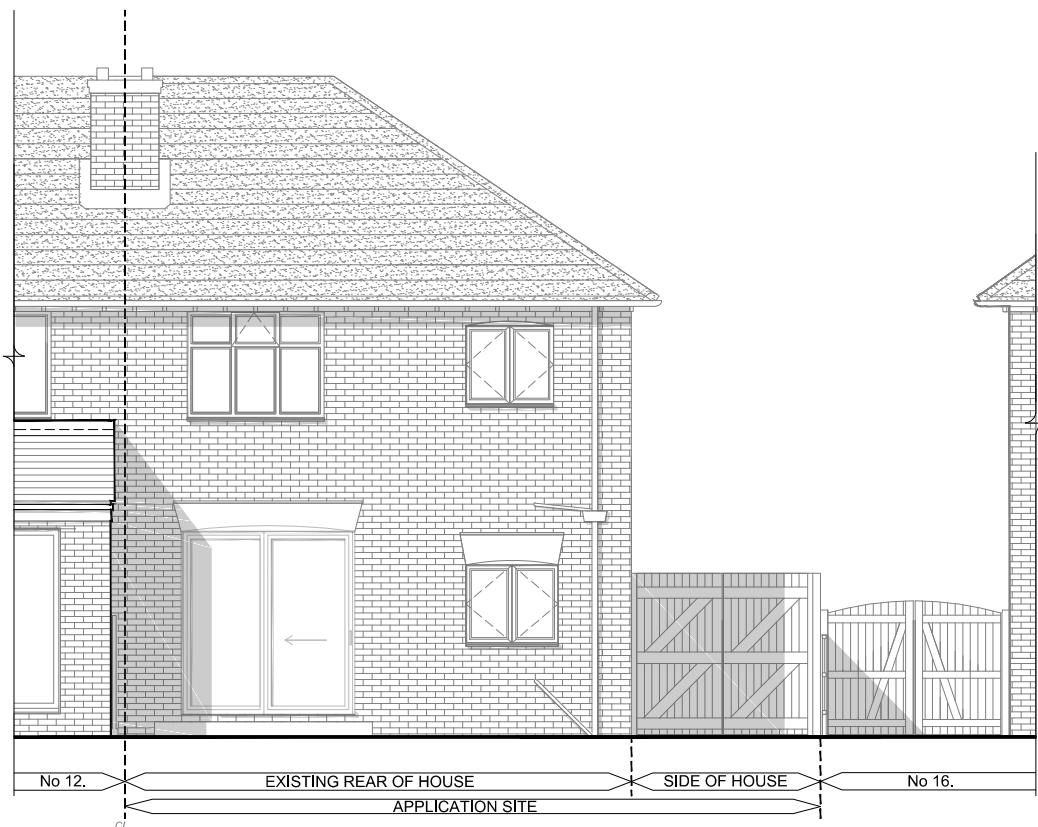


Elevation C - Existing Rear Elevation (SE) 1:100@A1

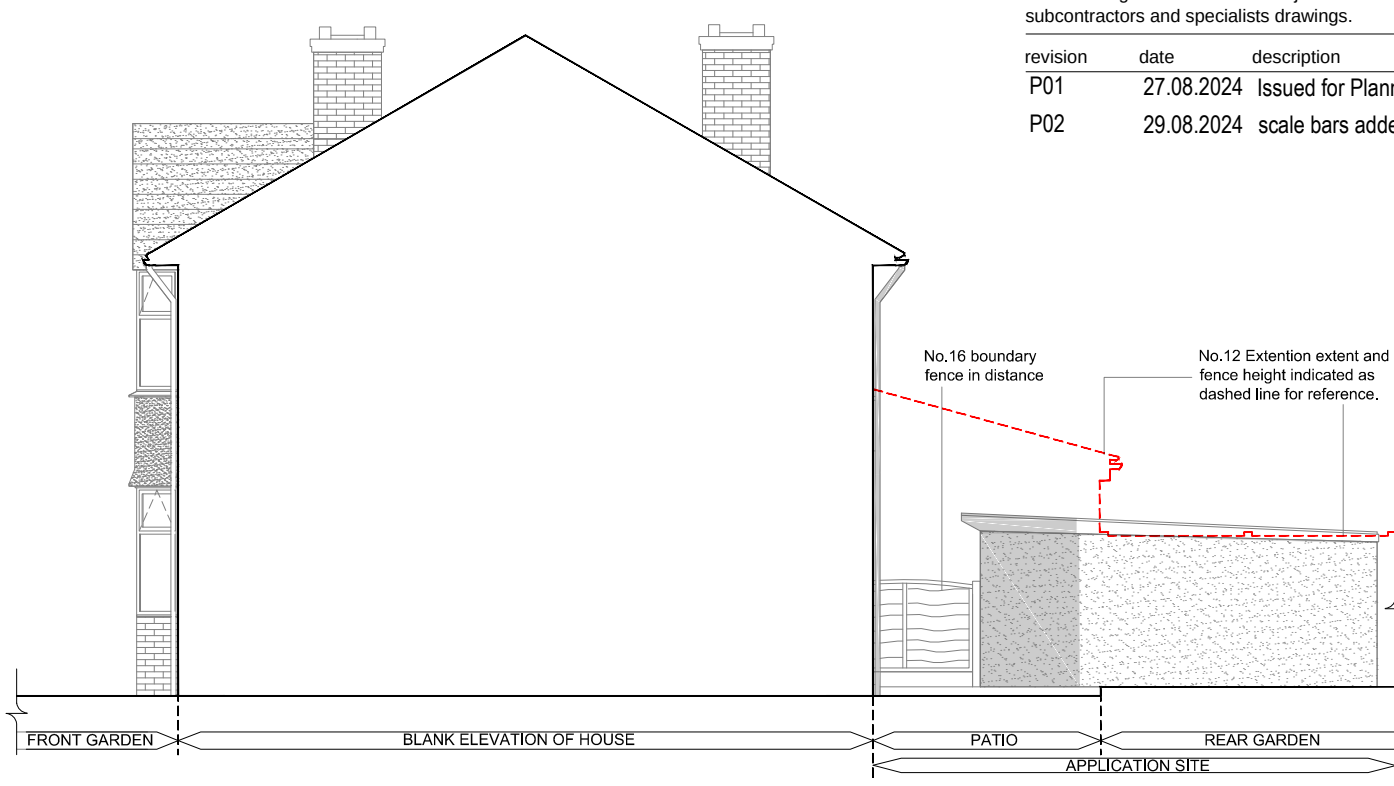

Elevation D - Existing Blank Elevation (SW) 1:100@A1

HAG80 Ltd This design and drawing is the copyright of HAG80 Ltd and may not be reproduced in any form whatsoever without prior written consent. Issue of the drawing does not impart any real or implied copyright licence. This drawing must be read in conjunction with all architects, consultants, subcontractors and specialists drawings.


revision	date	description	sig.	checked
P01	27.08.2024	Issued for Planning	LH	
P02	29.08.2024	scale bars added, text amend	LH	

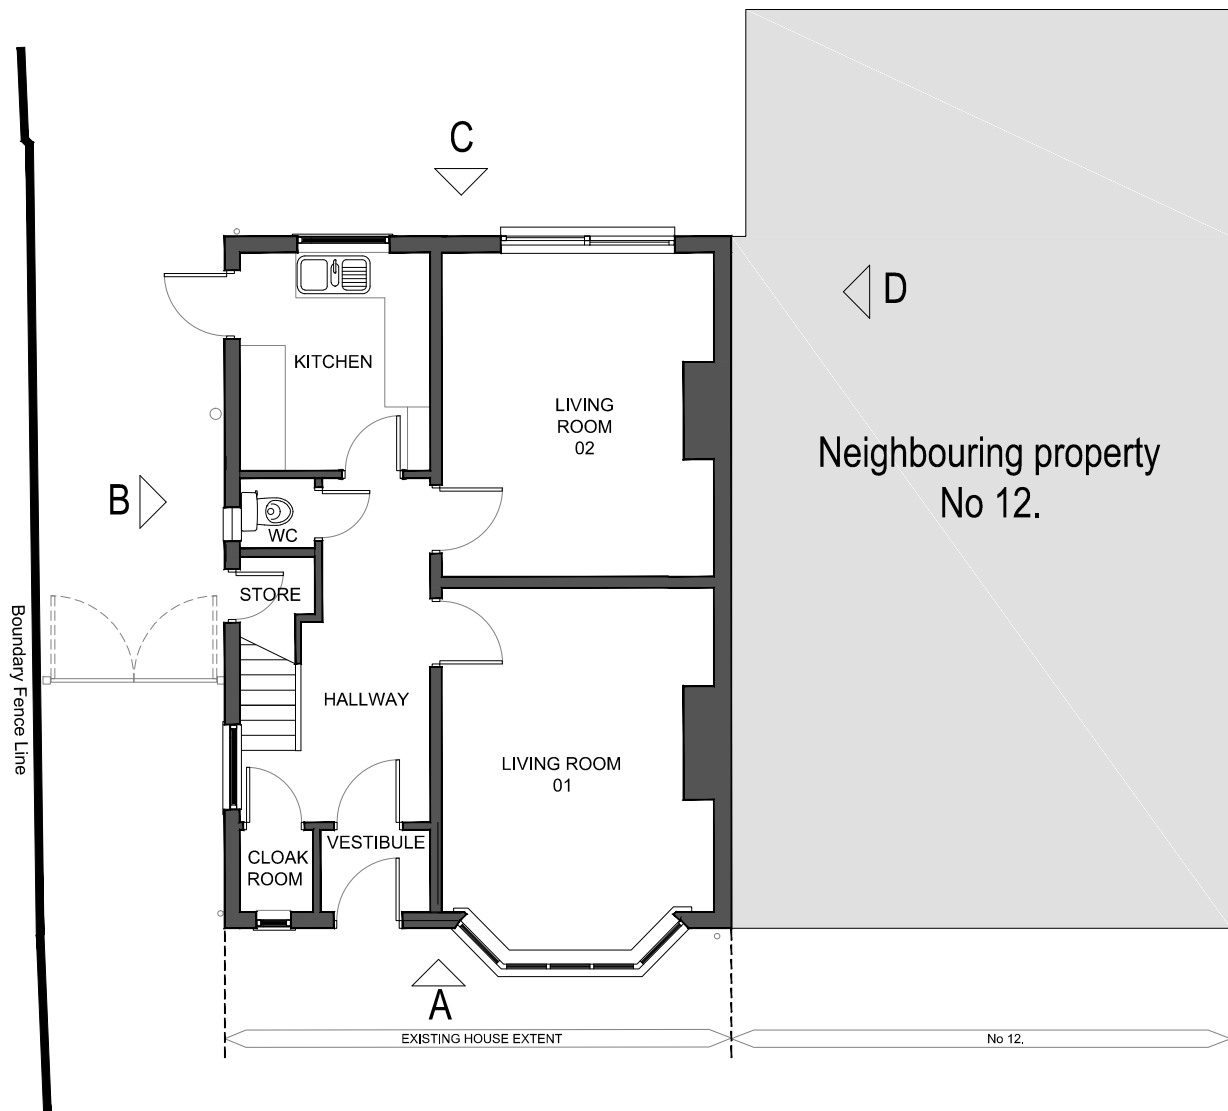



Existing Ground Floor Plan 1:100@A1



Existing First Floor Plan 1:100@A1

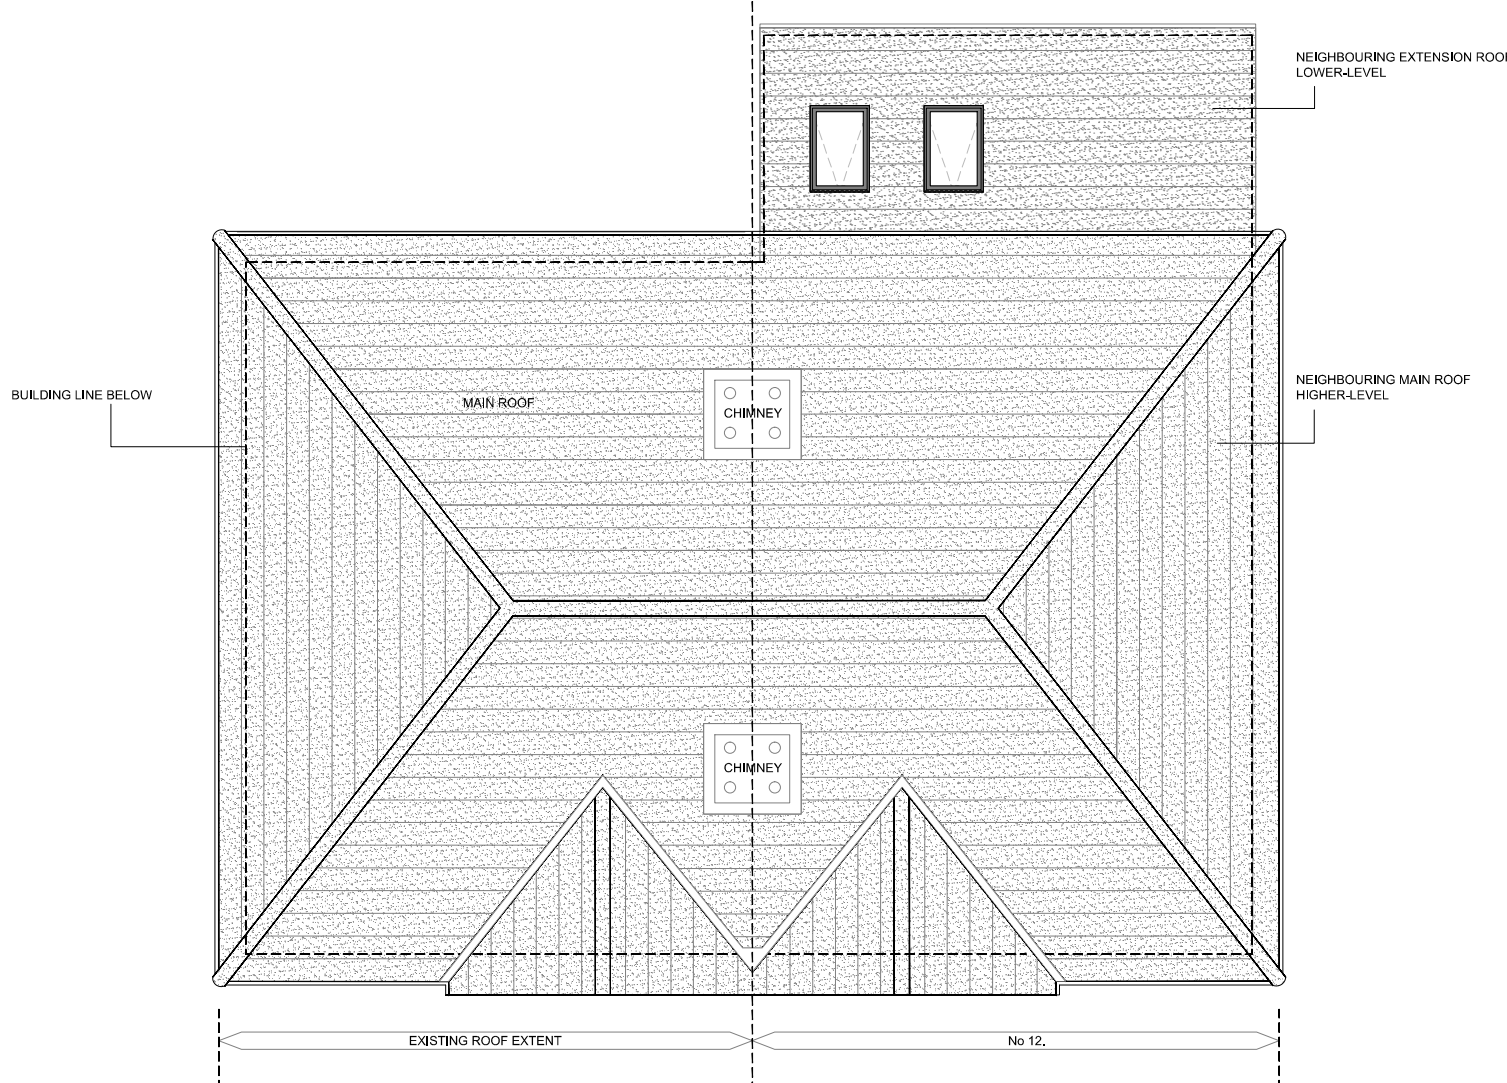

Existing Roof Plan 1:100@A1

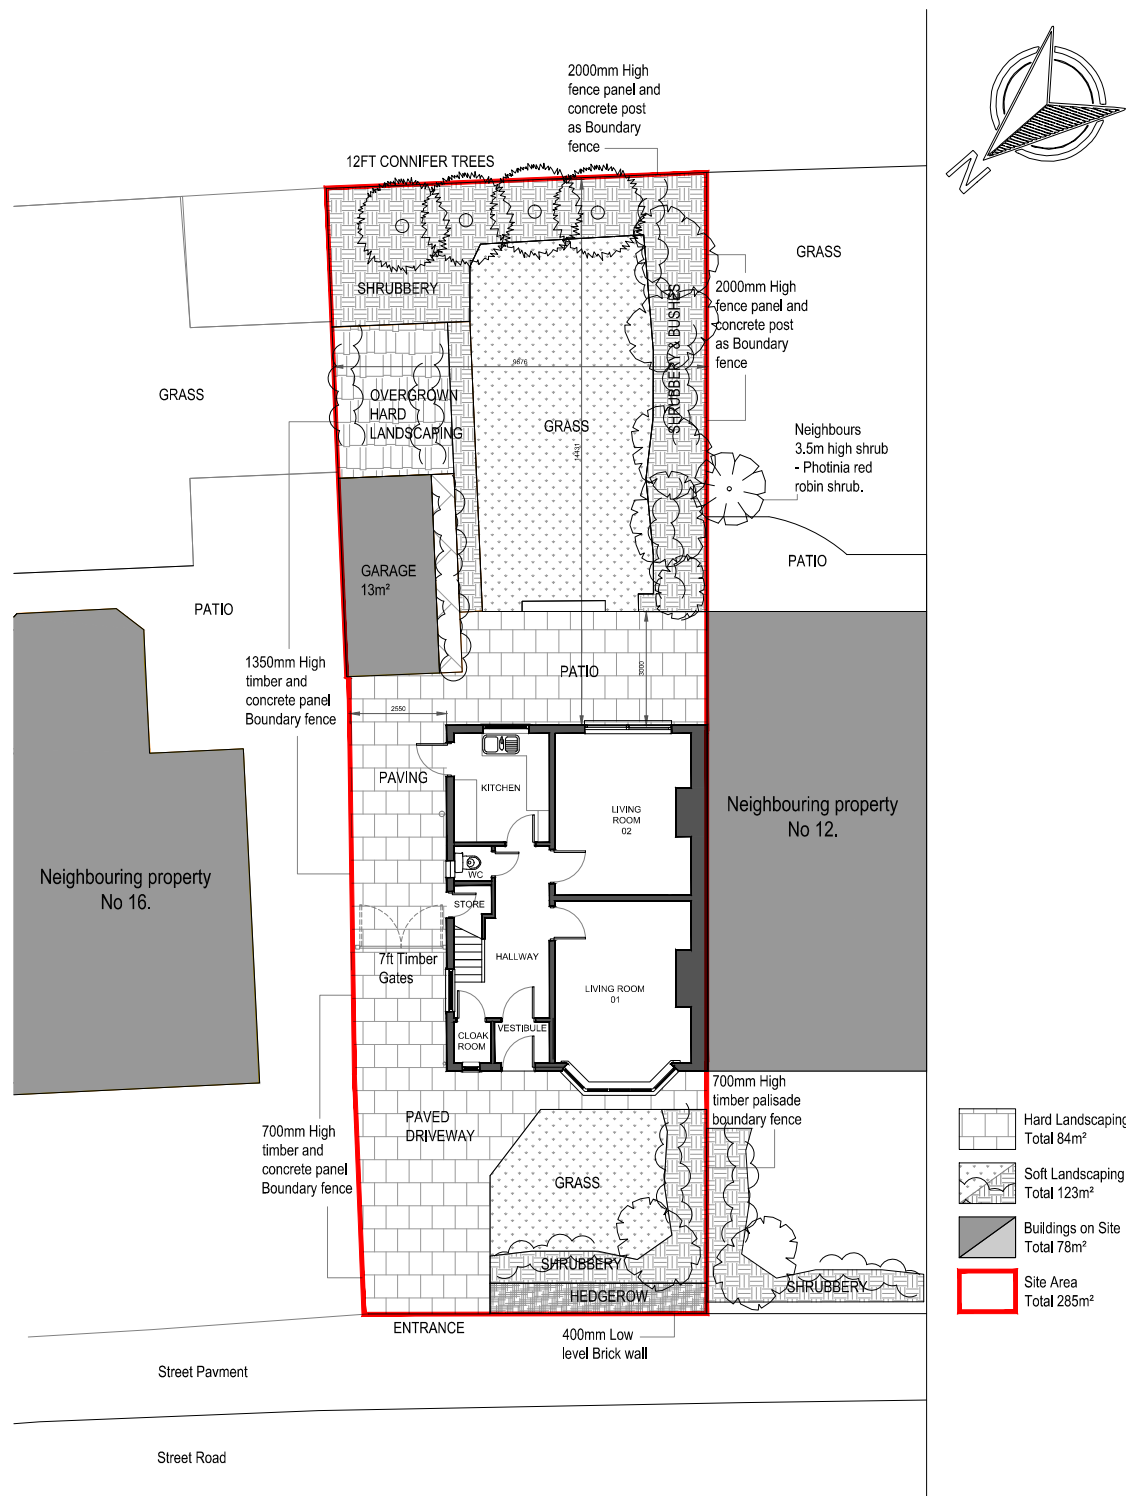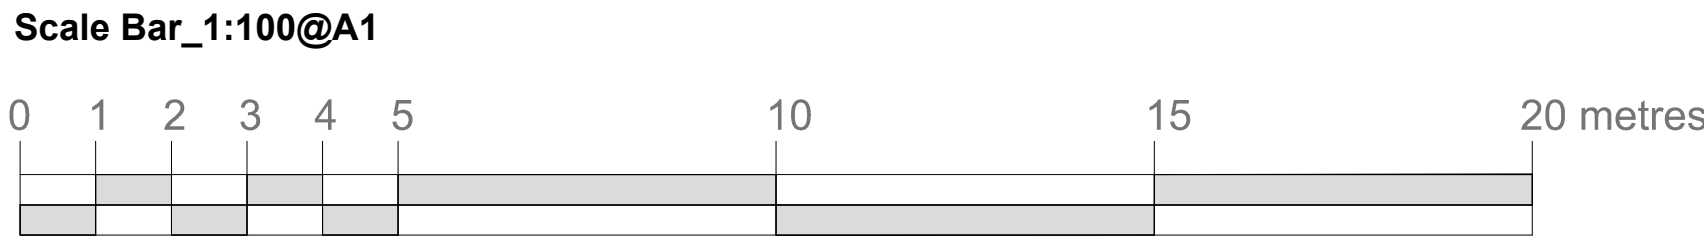

Existing Site Plan 1:200@A1



01856 898 022
www.UKPlanningMaps.com



Produced on 03 August 2024 from the Ordnance Survey National Geographic Database and incorporating surveyed revision available at this date. This map shows the area bounded by 340767, 330855, 340809, 330855, 340809, 330997, 340767, 330997, 340767, 330855. Crown copyright and database rights 2024 OS 100054135. Supplied by copy to trading as UKPlanningMaps.com a licensed Ordnance Survey partner (OS 100054135). Data licence expires 03 August 2025. Unique plan reference: v2/7113745/1533919



Location Plan 1:1250@A1

PLANNING ISSUE EXISTING DETAILS

Contract
14 Thingwall Avenue
Liverpool
Drawing
Existing Plans & Elevations

HAG80

HAG80 Ltd - leehag80@gmail.com - 07919869312

Drawn	LH	Type	EXISTING PLANS
Scale	as shown	Date	01.08.2024
Project No.	4488	Dwg no.	DR001
		Revision	P02